



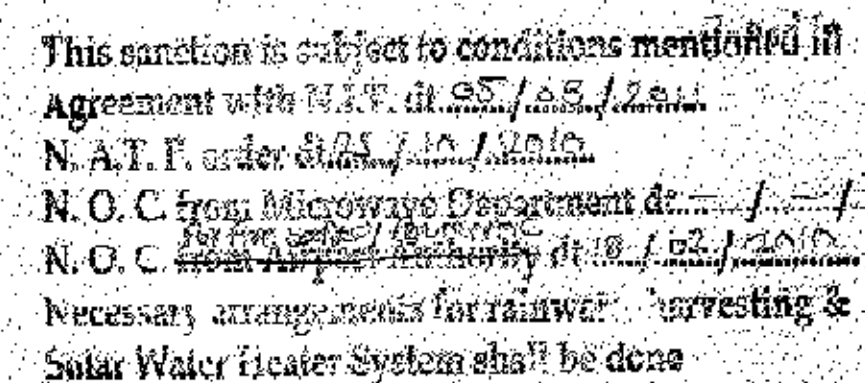



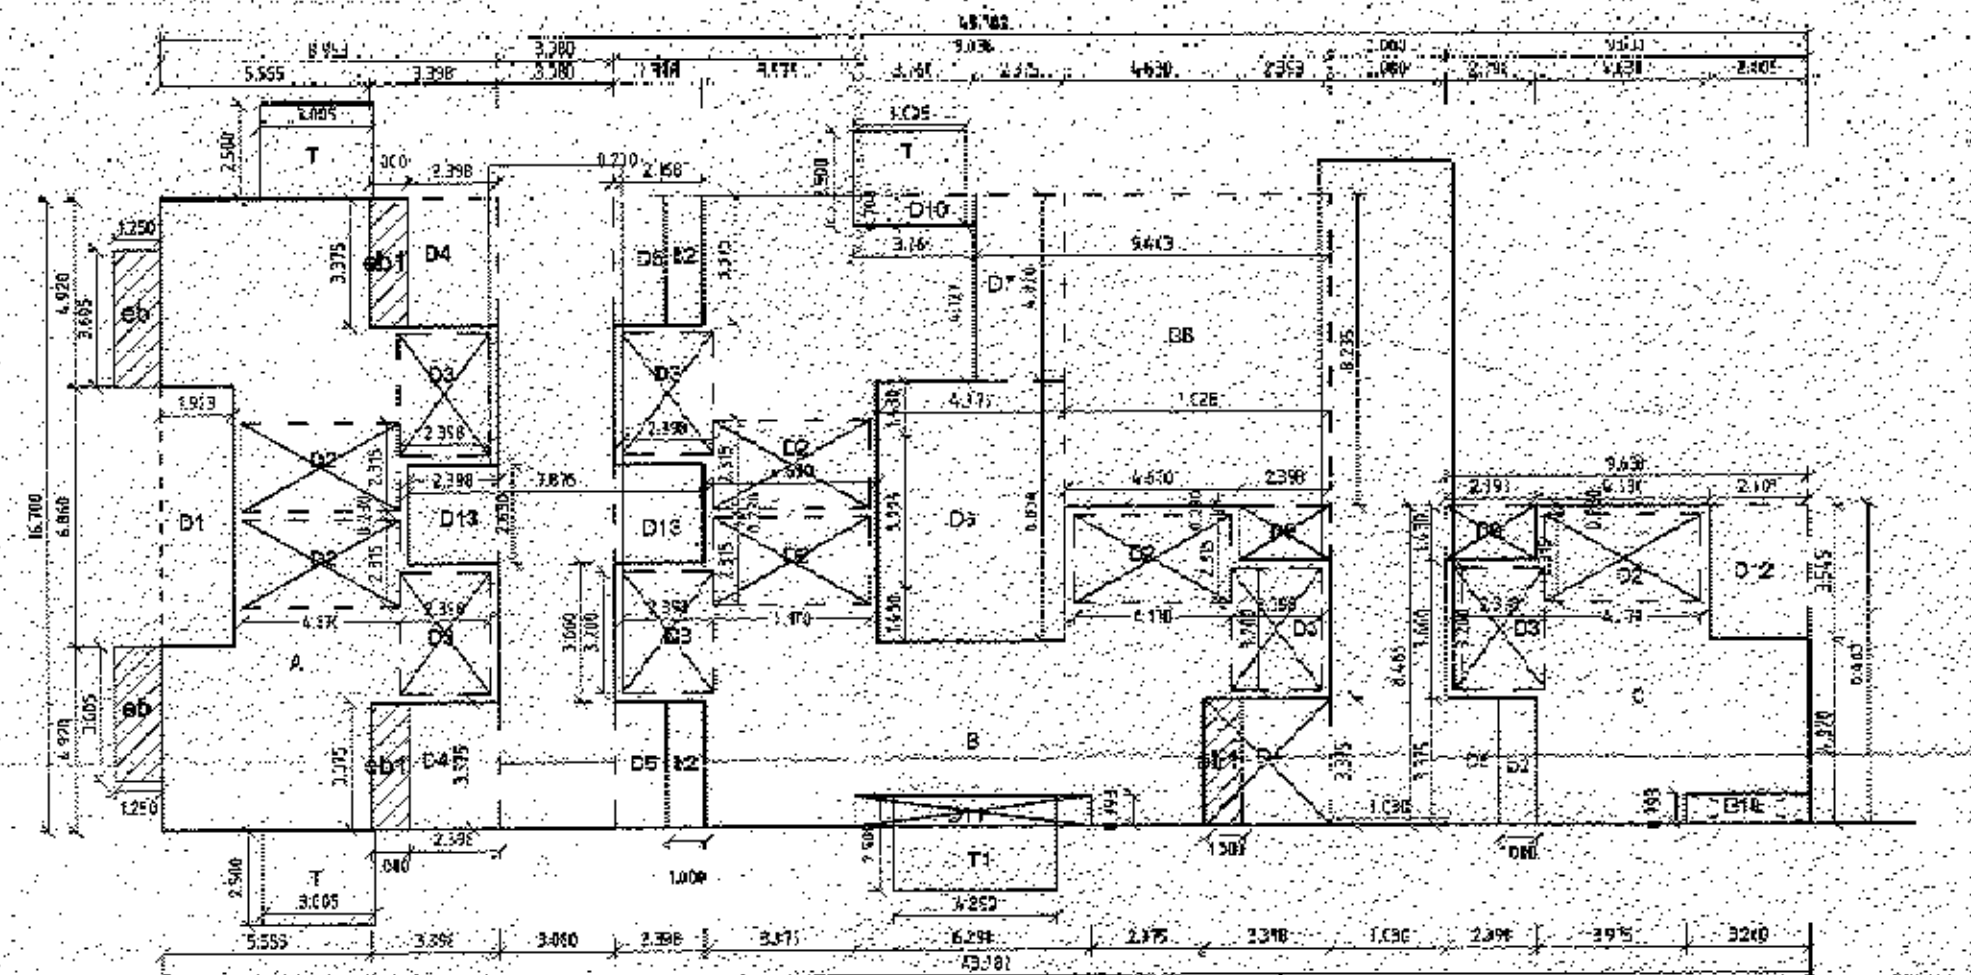

OWNER:

1. Shri. Satish Barwari of Gadodia
2. Shri. Manoj Jagdish Mooli
3. Shri. Chetan Janardan Henc
4. Shri. Ghanshyam Makharlal Khetar
5. Shri. Paniraj Medhustandan Agrawal
6. Shri. Sagar Rameshwar Mooli
7. Shri. Akash Devila Joshi
8. Shri. Umesh Prakeshchand Agrawal
9. Shri. Jagdish Ratanlal Agrawal
10. Shri. Munawar Selindori Babji

Representing through their P.O.A. - M/S Puskar
Homas Pvt. Ltd acting through its Director Shri. Neel
Pravinkumar Agrawal

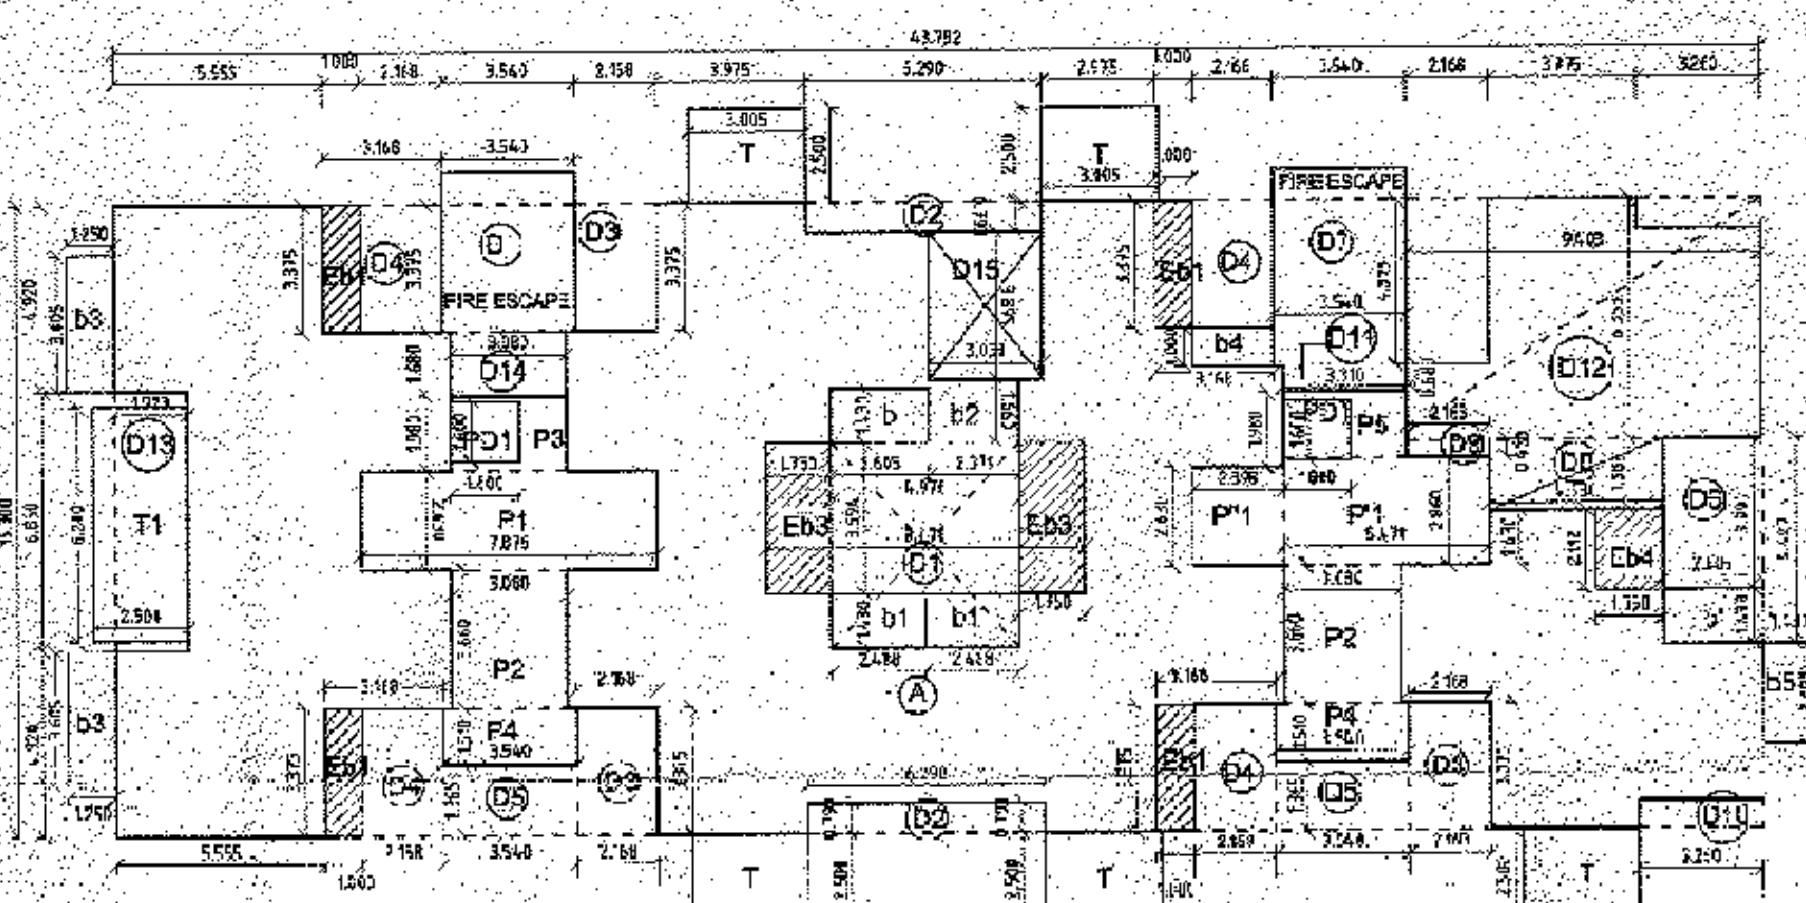

AREA STATEMENT FOR 2BHK TYPE 'B' OF BLOCK 'B'								
FLOOR	BUILTUP AREA	PREMIUM AREA	PERMISSIBLE BAL AREA S3 %	BALCONY AREA	OPEN BALCONY AREA	TOTAL BALCONY AREA	EXCESS BAL AREA	TERRACE
GROUND FL	0.000	69.136	0.000	0	0	0.000	0.000	0.000
FIRST FL	426.053	82.021	63.908	43.481	17.344	50.825	0.000	0.000
SECOND FL	426.053	82.021	63.908	43.481	17.344	50.825	0.000	0.000
THIRD FL	426.053	82.021	63.743	43.481	17.344	50.825	0.000	41.500
FOURTH FL	426.053	82.021	63.770	43.481	17.344	50.825	0.000	60.600
FIFTH FL	426.053	82.021	63.745	43.481	17.344	50.825	0.000	64.500
SIXTH FL	354.176	87.816	53.128	31.175	14.906	46.081	0.000	\$5.000
SEVENTH FL	280.550	0.000	34.589	19.138	13.850	32.988	0.000	35.200
TOTAL AREA	2715.094	562.057		267.718	115.476	383.144	0.000	310.400

SIXTH FLOOR PLAN (TYPE B, BLOCK B=6 DUPLEX+1 FLAT -7 UNITS)
SCALE-1:100

[illegible]