


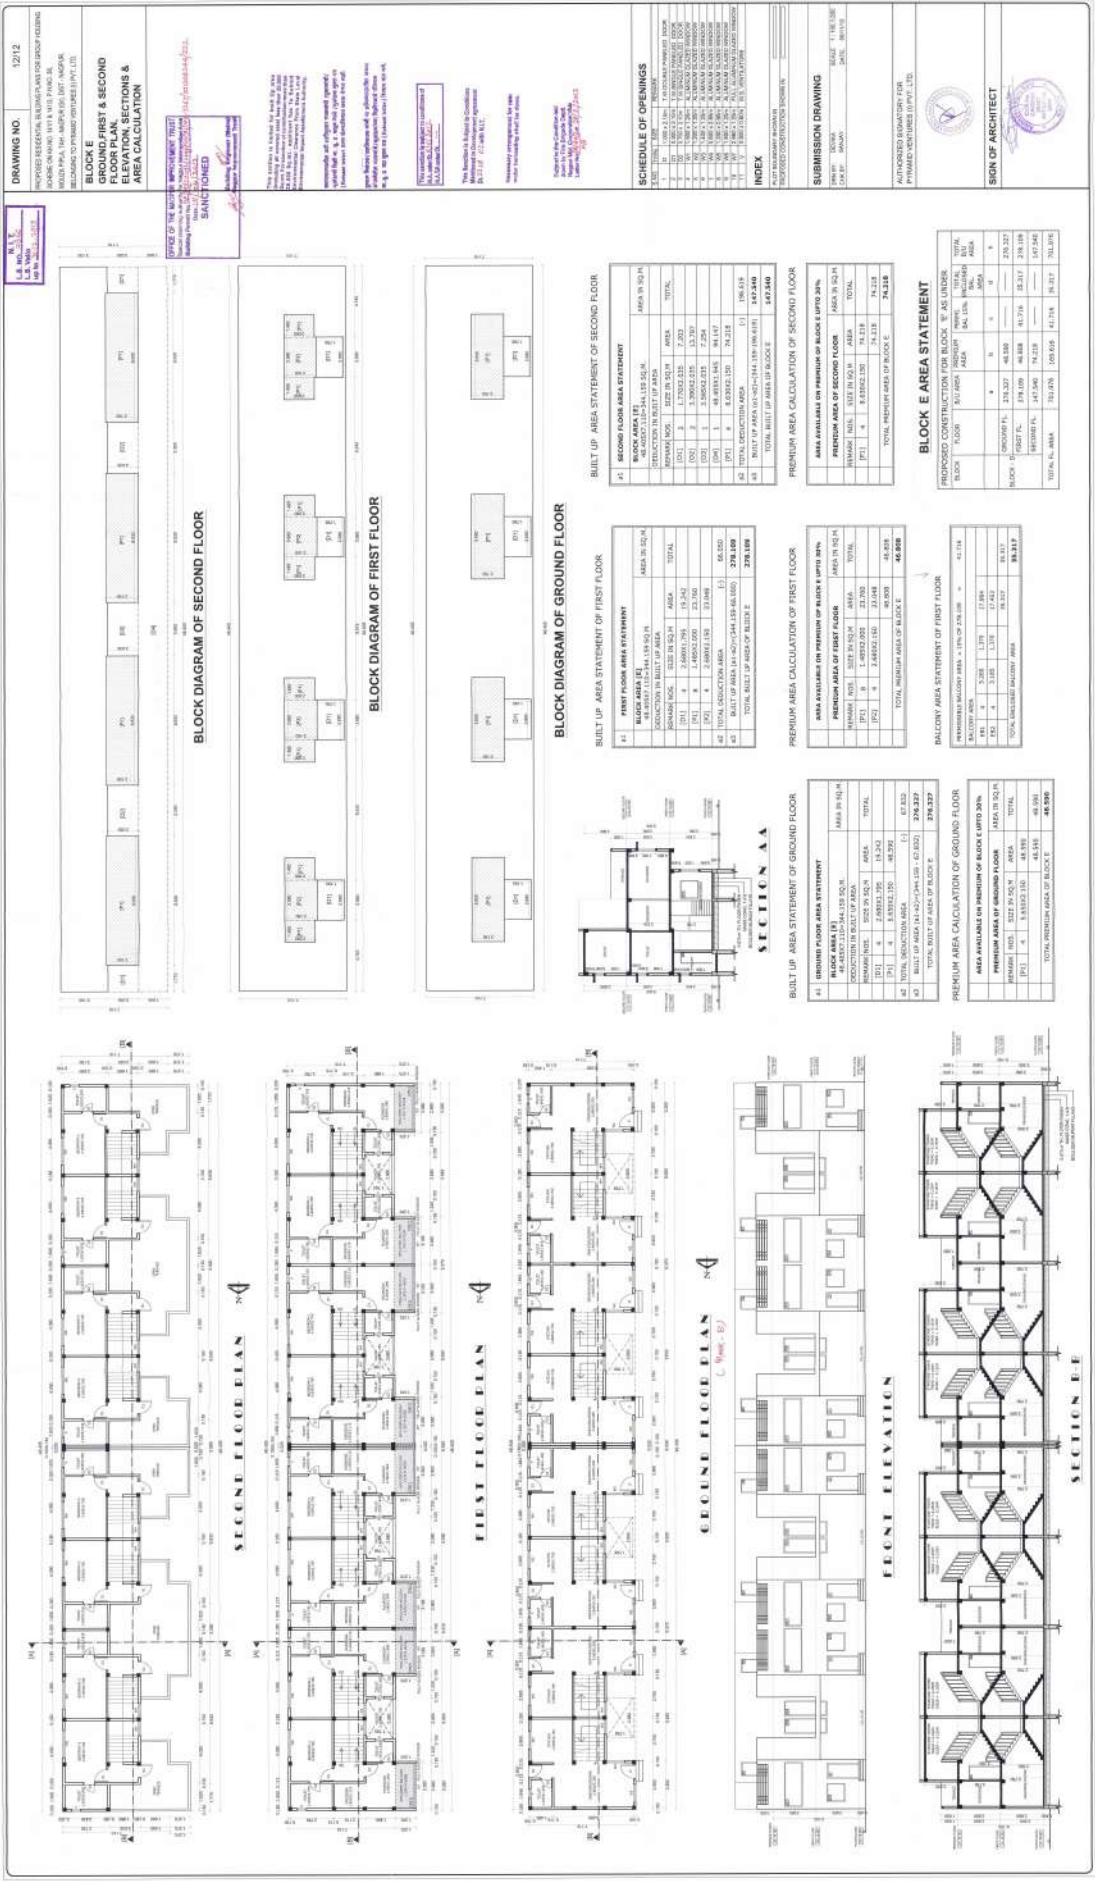

DRAWING NO. 12/12










AREA CALCULATION

SECOND FLOOR

AREA CALCULATION

FIRST FLOOR

AREA CALCULATION

SCHEDULE OF OPENINGS


INDEX


SUBMISSION DRAWING









BLOCK DIAGRAM OF SECOND FLOOR








