



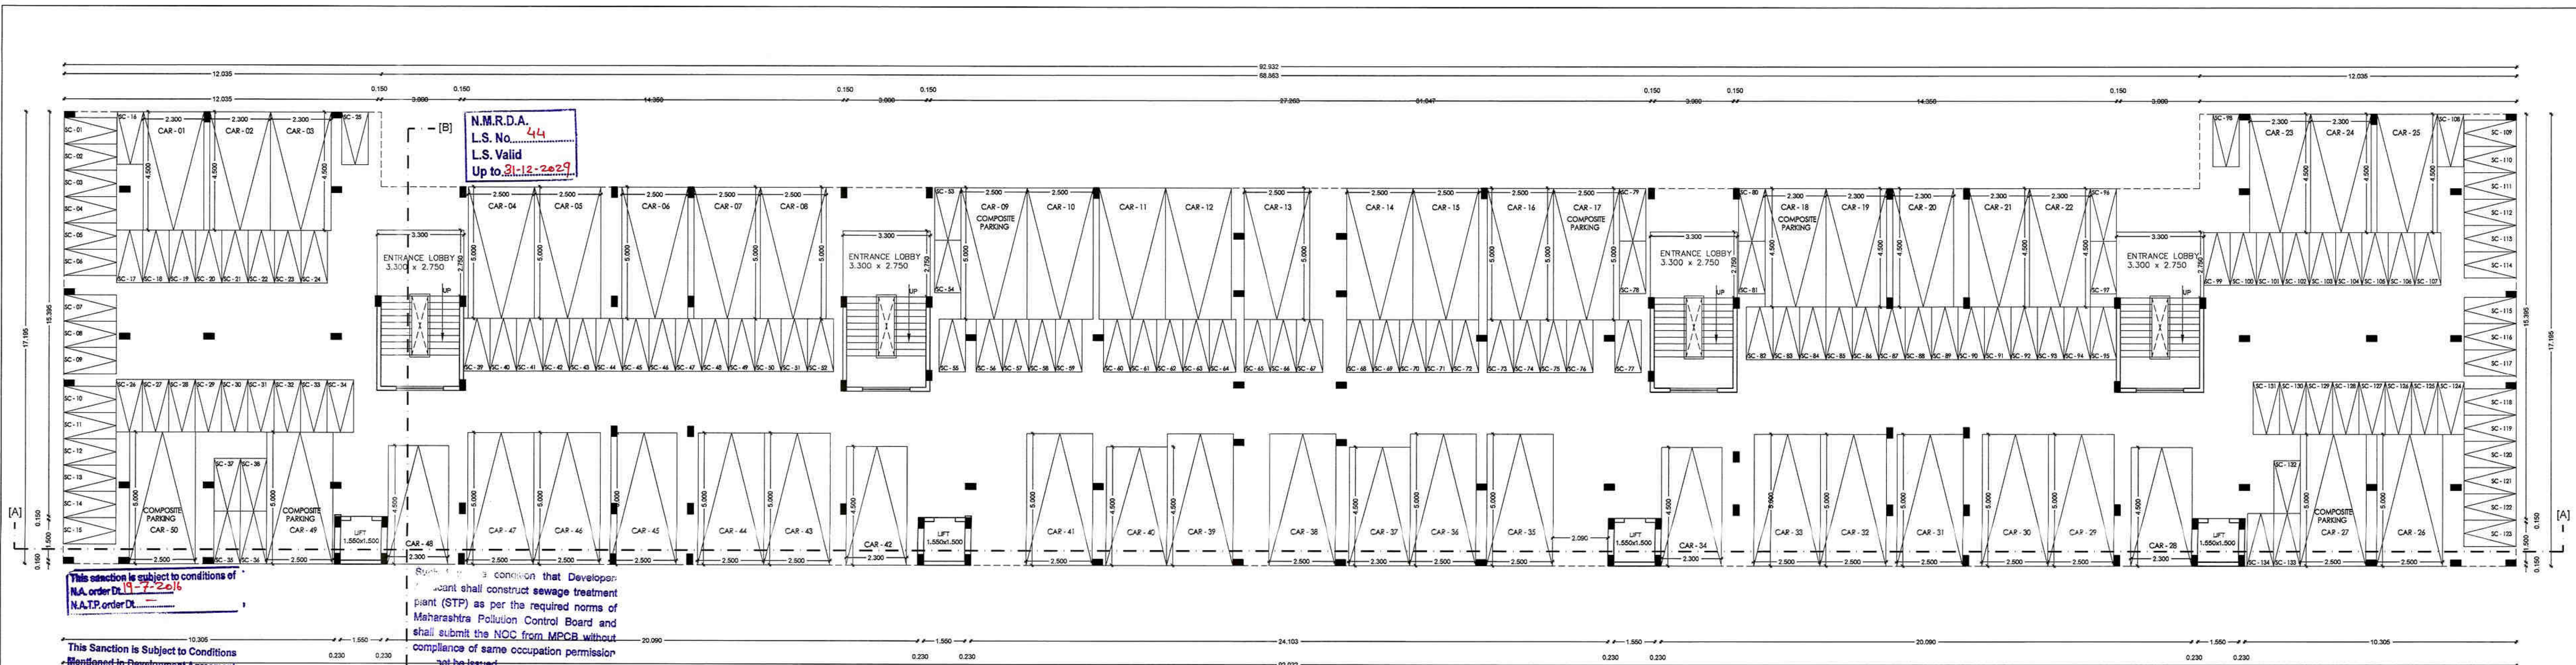

PROPOSED BUILDING NO - 7 & 8
GROUND FLOOR PLAN
SCALE - 1:100

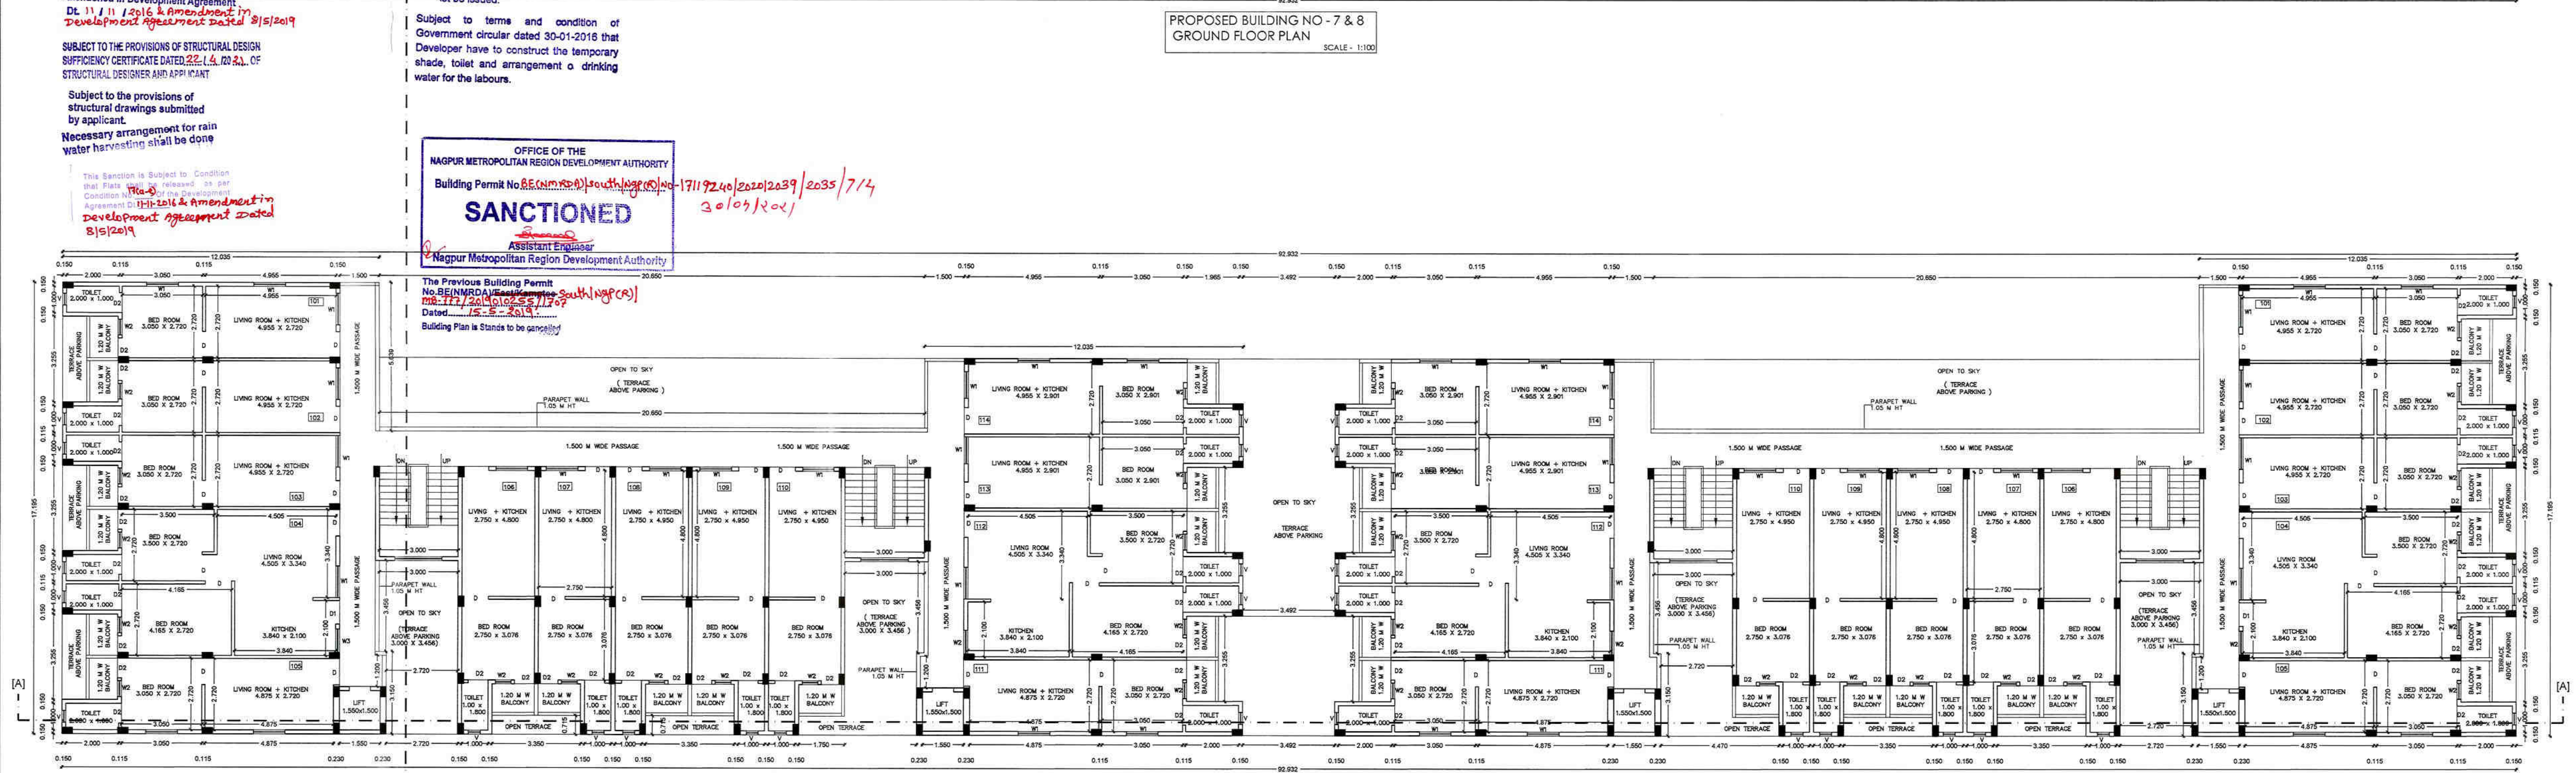

PROPOSED BUILDING NO - 7 & 8
FIRST FLOOR PLAN
SCALE - 1:100

PROPOSED CONSTRUCTION OF (BUILDING NO - 7 & 8)
MULTI FAMILY RESIDENTIAL BUILDING (GROUP HOUSING)
ON KH. NO. 109 P.H. NO. 35,
MOUZA - BAHADURA, TAH - DIST - NAGPUR.
BELONGING TO -
1) SHRI. SUJIT JAGESHWAR BHANARE
2) SMT. MEENAKSHI SUJIT BHANARE
3) SMT. ANITA PURUSHOTTAM BHANARE
4) SHRI. SKYLAB ANAND BHANARE
5) SHRI. ATUL NAMDEORAO SHIRRAO
AREA STATEMENT OF BUILDING NO.4 :

PARKING AREA STATEMENT (BUILDING - 7 & 8)	
2 TENEMENTS HAVING CARPET AREA EQUAL TO 40.00 SQ.M BUT LESS THAN 80 SQ.M	PARKING REQUIRED = 1 CAR + 5 SCOOTER + 5%
TOTAL NOS. OF TENEMENTS ON ALL FLOORS = 140 NOS.	
20 TENEMENTS HAVING CARPET AREA 40.00 SQ.M TO 80.00 SQ.M	PARKING REQUIRED = 10 CAR + 50 SCOOTER
2 TENEMENTS HAVING CARPET AREA LESS THAN 30.00 SQ.M	PARKING REQUIRED = 0 CAR + 4 SCOOTER + 5%
120 TENEMENTS HAVING CARPET AREA LESS THAN 30.00 SQ.M	PARKING REQUIRED = 0 CAR + 240 SCOOTER
TOTAL PARKING REQ = 10 CAR + 290 SCOOTER	
5% V.P	= 0.5 CAR + 15 SCOOTER
TOTAL PARKING REQ	= 11 CAR + 305 SCOOTER

OPENING SCHEDULE		
TYPE	SIZE	DESCRIPTION
D	1.000 x 2.10	FULLY PANELLED DOOR
D1	0.900 x 2.10	FULLY PANELLED DOOR
D2	0.750 x 2.10	FULLY PANELLED DOOR
W	1.50 x 1.20	FULLY GLAZED WINDOW
W1	1.20 x 1.20	FULLY GLAZED WINDOW
W2	0.750 x 1.80	FULLY GLAZED WINDOW
W3	0.60 x 1.00	FULLY GLAZED WINDOW
W4	1.80 x 1.20	FULLY GLAZED WINDOW
V	0.450 x 0.60	VENTILATOR
KW1	1.500 x 0.90	FULLY GLAZED WINDOW
KW2	0.900 x 0.90	FULLY GLAZED WINDOW

OWNER'S SIGN.

S. J. Bhunare m.s. Bhunare

1) SHRI. SUJIT JAGESHWAR BHANARE 2) SMT. MEENAKSHI SUJIT BHANARE

A. P. Bhunare SkyLab

3) SMT. ANITA PURUSHOTTAM BHANARE 4) SHRI. SKYLAB ANAND BHANARE

5) SHRI. ATUL NAMDEORAO SHIRRAO

ARCHITECT / L.S. :-

ARCHITECT
ANJALI KADAM
COA/43433
N.T.2345
N.M.R.D.A.
NAGPUR