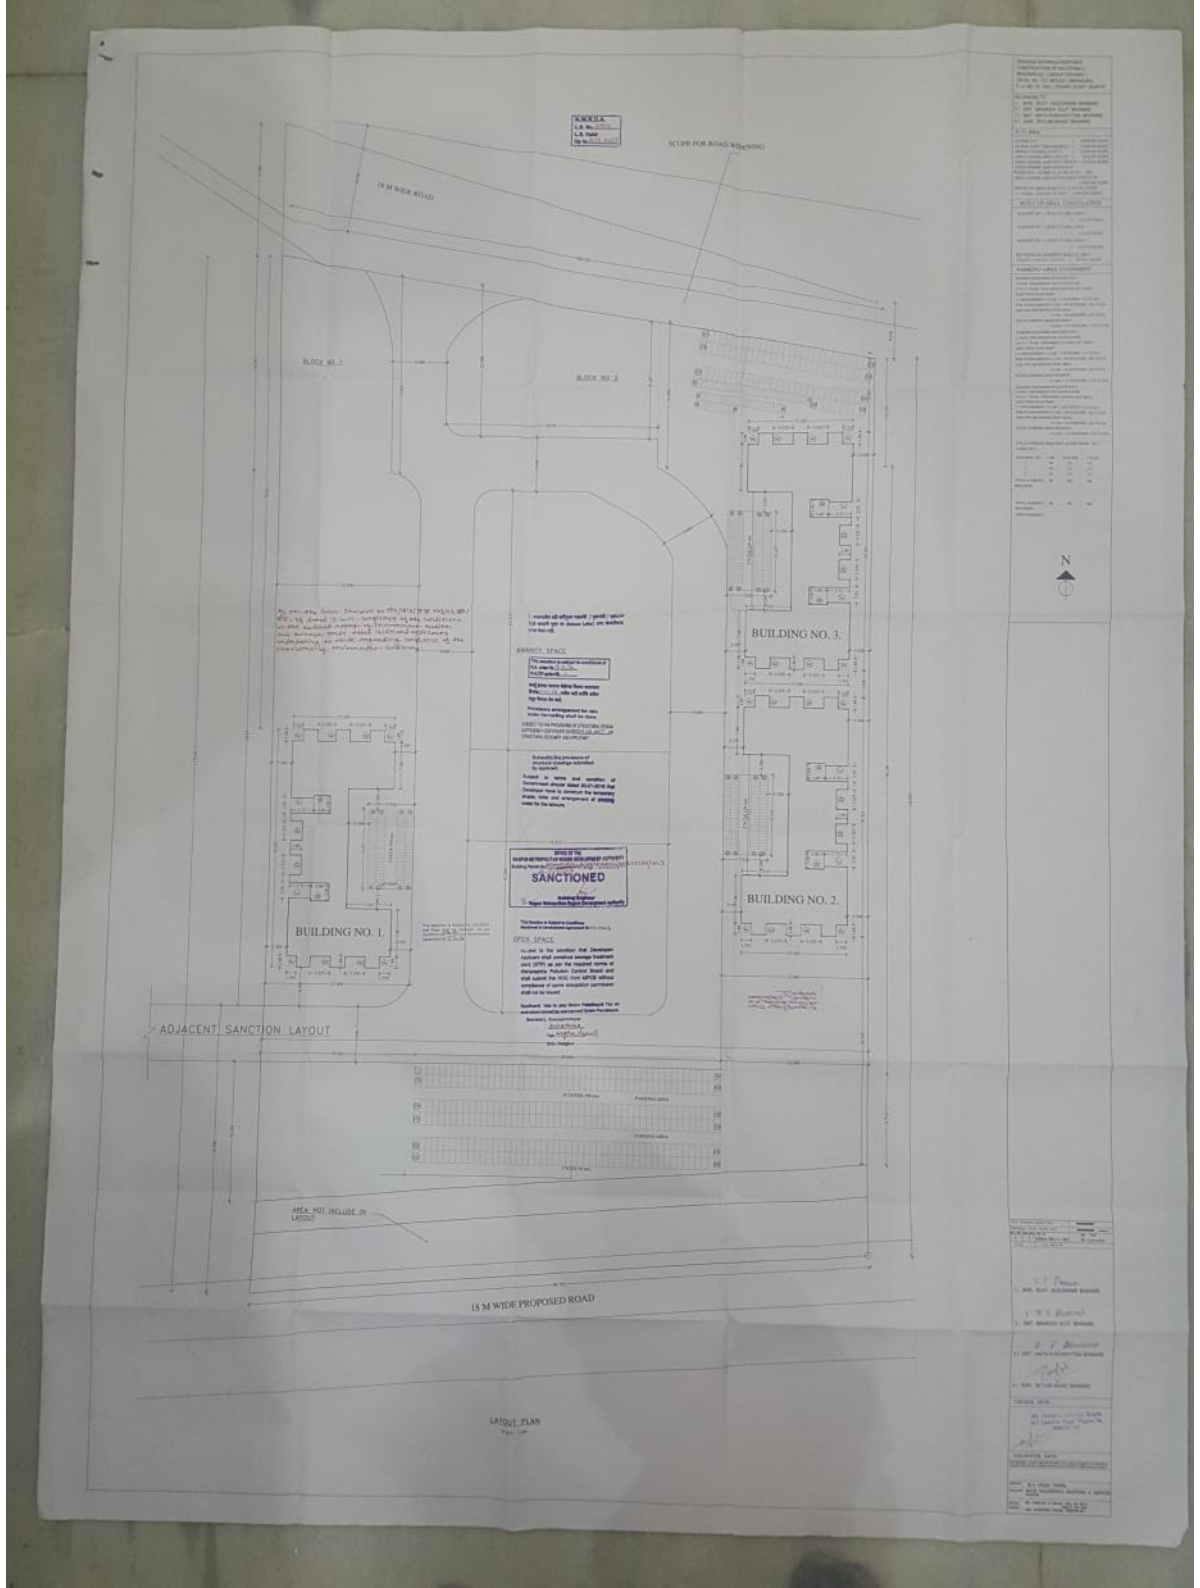

18 M WIDE ROAD
SCOPE FOR ROAD WIDENING
BLOCK NO. 1
BLOCK NO. 2
BUILDING NO. 3.
BUILDING NO. 2.
BUILDING NO. 1.
SANCTIONED
OPEN SPACE
AMENITY SPACE
ADJACENT SANCTION LAYOUT
AREA NOT INCLUDE IN LAYOUT
18 M WIDE PROPOSED ROAD
LAYOUT PLAN
N