

APPROVAL STAMP

PARKING REQUIREMENT FOR BUILDING - A							
CARPET IN SQ.M	NO. OF FLATS	REQUIRED CARP	REQUIRED BICOOTER	REQUIRED CYCLE	PROVIDED CARP	PROVIDED BICOOTER	PROVIDE CYCLE
92.12	31	24	72	72	34	72	72
78.225	42	14	42	42	14	42	42
50% VEHICLE		19	58	58	19	58	58
(A) TOTAL	84	57	129	129	57	129	129

PARKING REQUIREMENT FOR BUILDING - B							
CARPET IN SQ.M	NO. OF FLATS	REQUIRED CARP	REQUIRED BICOOTER	REQUIRED CYCLE	PROVIDED CARP	PROVIDED BICOOTER	PROVIDE CYCLE
80.19	21	7	21	21	7	21	21
78.225	21	7	21	21	7	21	21
50% VEHICLE		7	21	21	7	21	21
(B) TOTAL	42	21	83	83	21	83	83

TOTAL PARKING							
(A) + (B) a		78	231	231	78	231	231

OFFICE OF THE CORPORATION
OF THE CITY OF NAGPUR.
(PUBLIC SERVICE)
No Objection Certificate hereby issued
by P.W. Service Dept., for the proposed
construction:
The scope of this approval is Restricted
to Fire Preventions arrangements only.
Please See conditions mentioned
herein.
NAG. C.A. 76606 P.W. Service Dept. 06/07/2012
Chief Fire Officer
Fire Station N.M.C. Nagpur

Subject to the Condition set
down by Fire Brigade Deptt.
Nagpur Mkt. Corporation W/o
Letter No. FES/ML dt. 4-7-2016
CNO
FES/ML dt. 4-7-2016
CNO

[Signature]
FIRE CONSULTANT
FOR V.M.P.L.

LEGEND:			
1	POLE BOX	HB	
2	SINGLE-ENDED HYDRANT VALVE (100' TYPE - 150MM)	HV	
3	UNDER GROUND HYDRANT PIRE LINE	HP	
4	ABOVEGROUND HYDRANT PIRE LINE	HP	
5	BLUCK VALVE	BV	
6	GATE VALVE	GV	
7	NON RETURN VALVE	NRV	
8	HOSE REEL	HR	
9	CO ₂ TYPE FIRE EXTINGUISHER (KG)	EX1	
10	AIR TYPE FIRE EXTINGUISHER (KG)	EX2	
11	TWO HOUR RATED FIRE RATED DOOR	FD	
12	FIRE INLET VALVE	FI	
13	WATER CLO POINT	CP	
14	HORN BELL	HB	
15	SPRING RINGS	SR	

NOTES:
1. DRAWING SHOULD NOT BE SCALED AND ONLY WRITTEN
DIMENSIONS ARE TO BE FOLLOWED.
2. ALL EXTERNAL WALLS AREA 150 MM THK. AND INTERNAL WALL
115 MM THK. FLY ASH BRICK.

PLOT BOUNDARY SHOWN IN:
EXISTING WORK SHOWN IN:
PROPOSED WORK SHOWN IN:
DRAINAGE LINE SHOWN IN:
WATER SUPPLY LINE SHOWN IN:

NORTH: DRAWING: PARKING LEVEL PLAN
TITLE: PLOT 01
N  SCALE: DATE: REV. NO.:
1:100 13/04/2018 02


OWNER: **OM SHIVAM BUILDCON PVT. LTD.**
303-VIS, Gokul Nagar Complex and Toll, Okhla
Road, New Delhi Nagar, New Delhi, India
Tel: 011-2622 9721

SIGNATURE: *[Signature]*
Director

ARCHITECT: **EKVEERA ARCHITECTS**
715, Qm, Singh-Gorad,
Kalyanpur Nagar, Nagpur-40
Email: peraga.ekveera@gmail.
com or 020-26627, 020-26628

SIGNATURE: **M/s Ekveera Architects**
[Signature]
Authorized Signatory


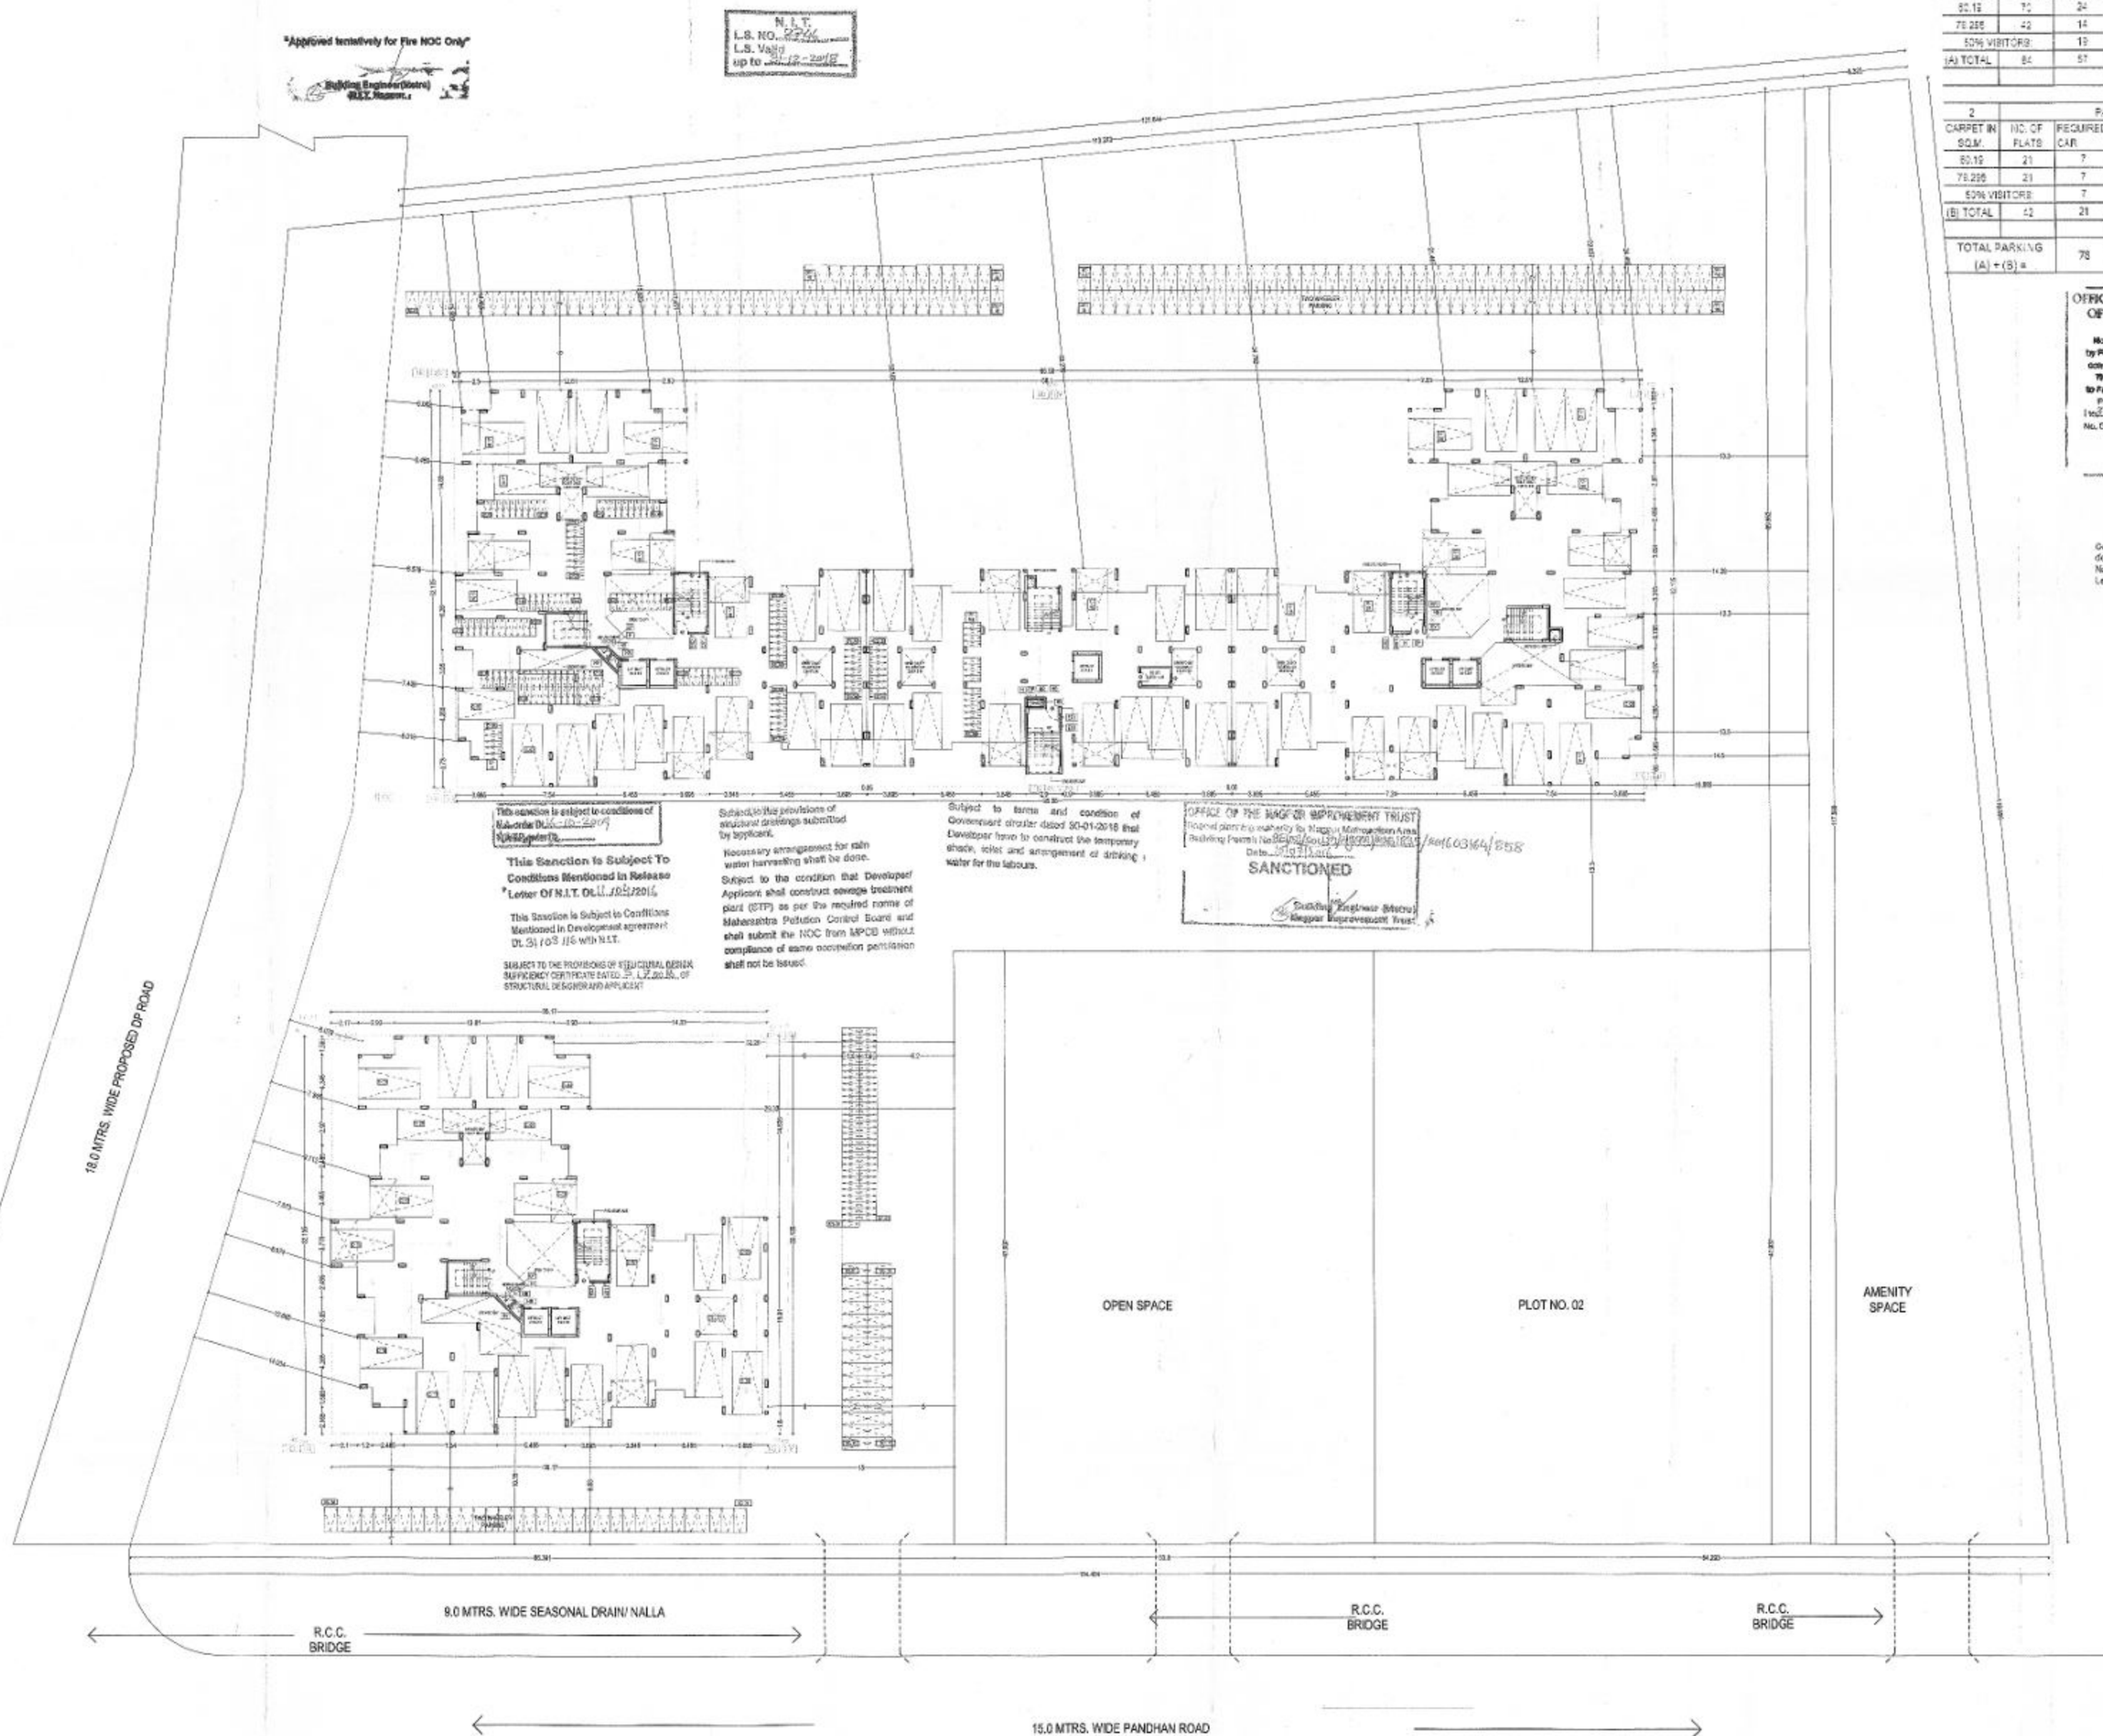

PARKING LEVEL PLAN

ASST. STATION OFFICER
FIRE & EMERGENCY SERVICE
CIVIL LINE FIRE STATION
N.M.C. KAGPUR.