

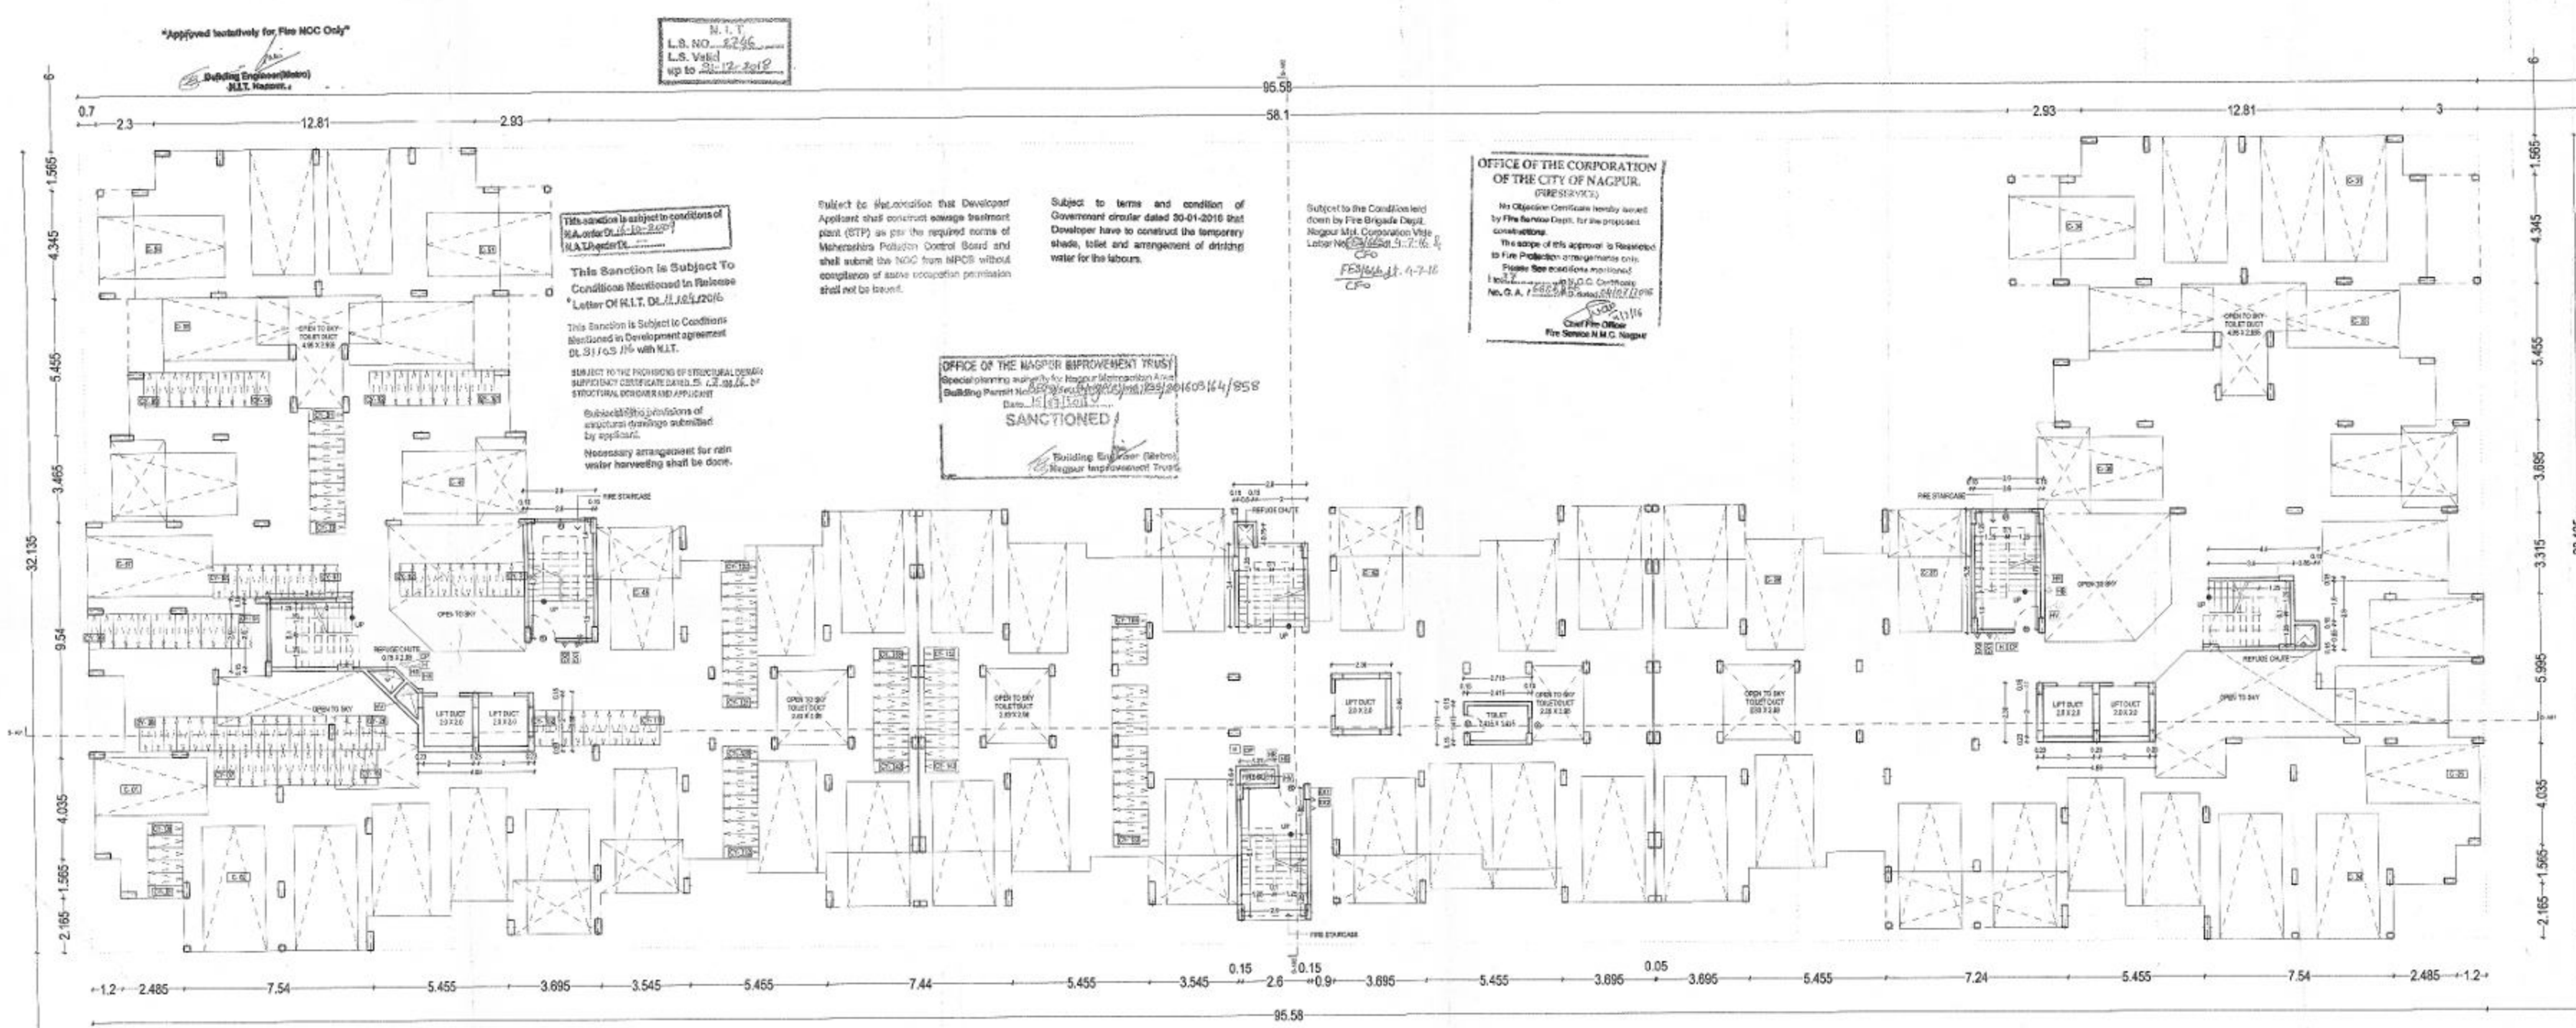



APPROVAL STAMP:

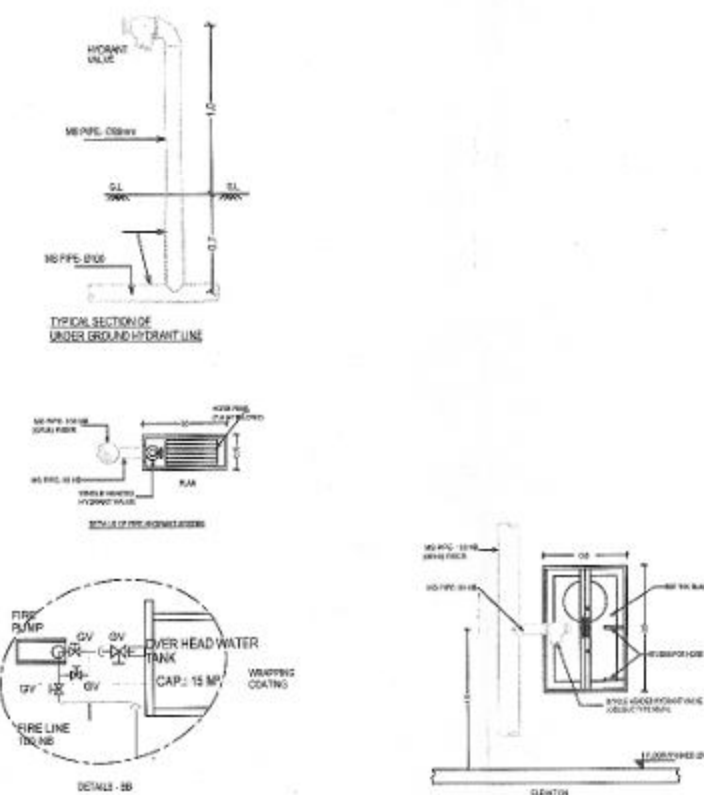


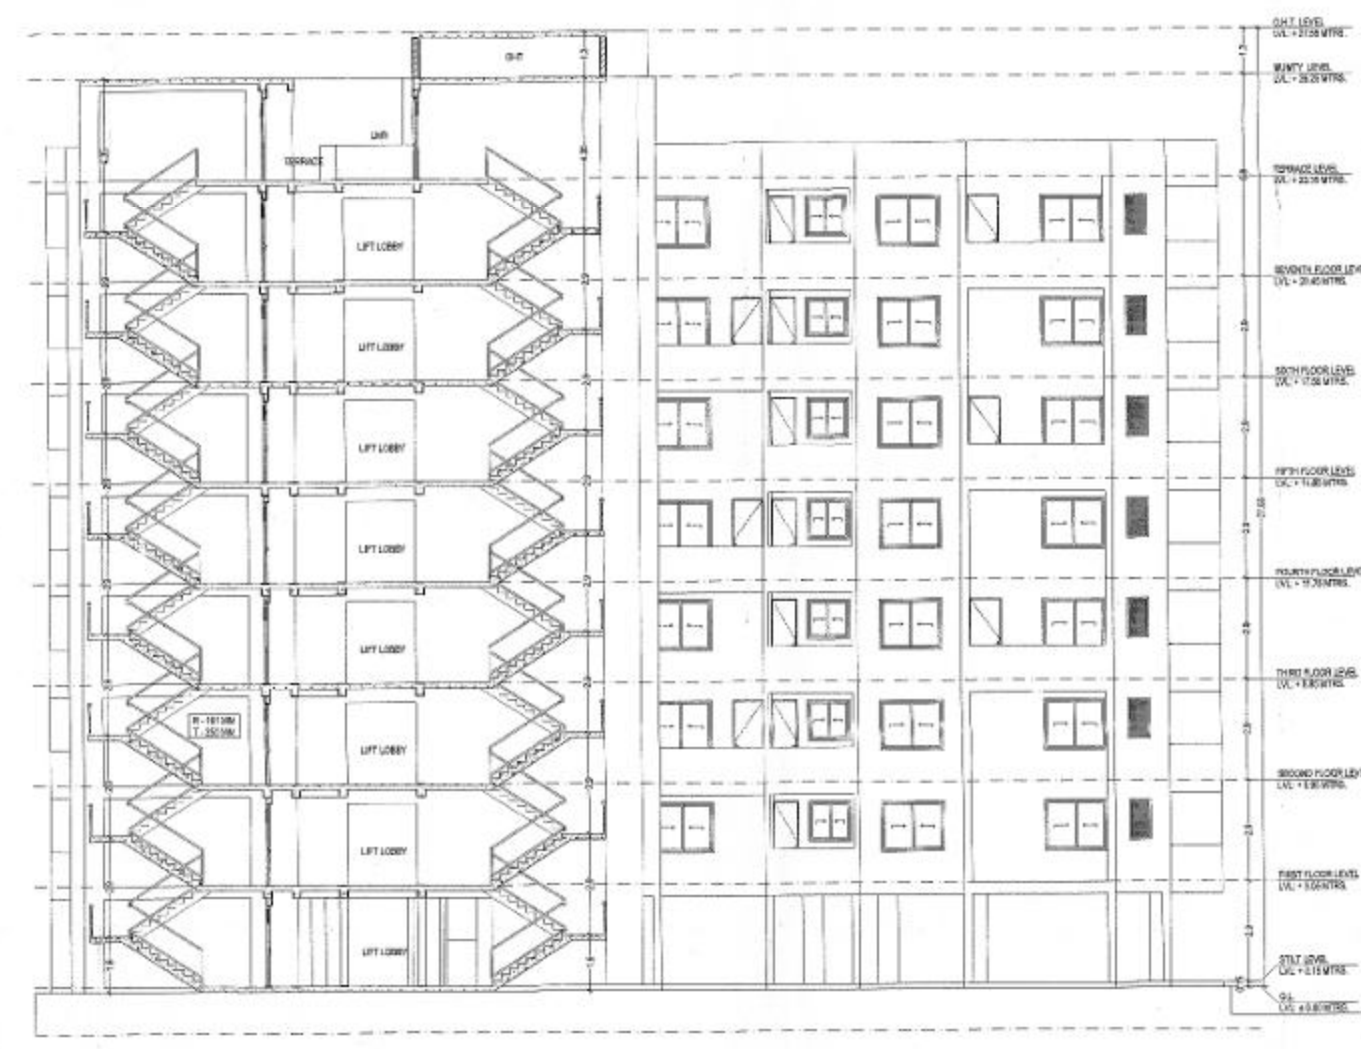

SECTION S - A02

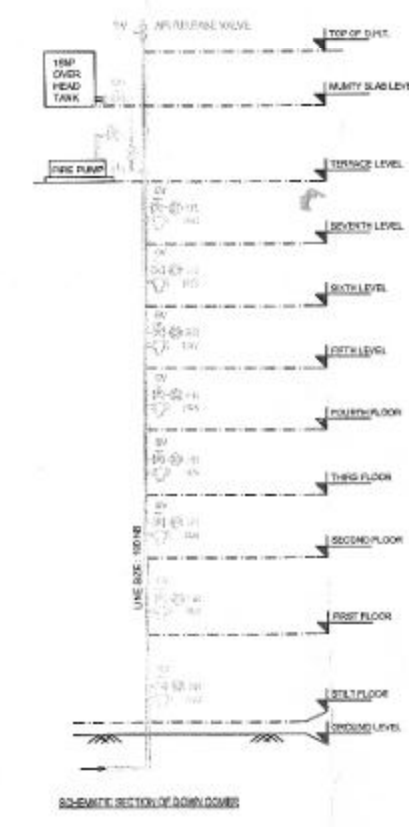

SCHEMATIC SECTION OF DOWN COMES

LEGEND:


NOTES:
1. DRAWING SHOULD NOT BE SCALED AND ONLY WRITTEN DIMENSIONS ARE TO BE FOLLOWED.
2. ALL EXTERNAL WALLS AREA 100MM THK. AND INTERNAL WALLS 115 MM THK. FLY ASH BRICK.
PLOT BOUNDARY SHOWN IN EXISTING WORK SECTION IN PROPOSED WORK SHOWN IN DRAINAGE LINE ETC. IN THE WATER SUPPLY LINE SHOWN IN
NORTH
DRAWING SECTION & TERRACE PLAN
TITLE: BUILDING - A
SCALE: 1:100
DATE: 13/04/2016
REV. NO: 02
OWNER: SHIVAM BUILDCON PVT. LTD.
ON SHIVAM BUILDCON PVT. LTD.
PVT. LTD.
ARCHITECT: ENKERA ARCHITECTS
ENKERA ARCHITECTS
PVT. LTD.
