


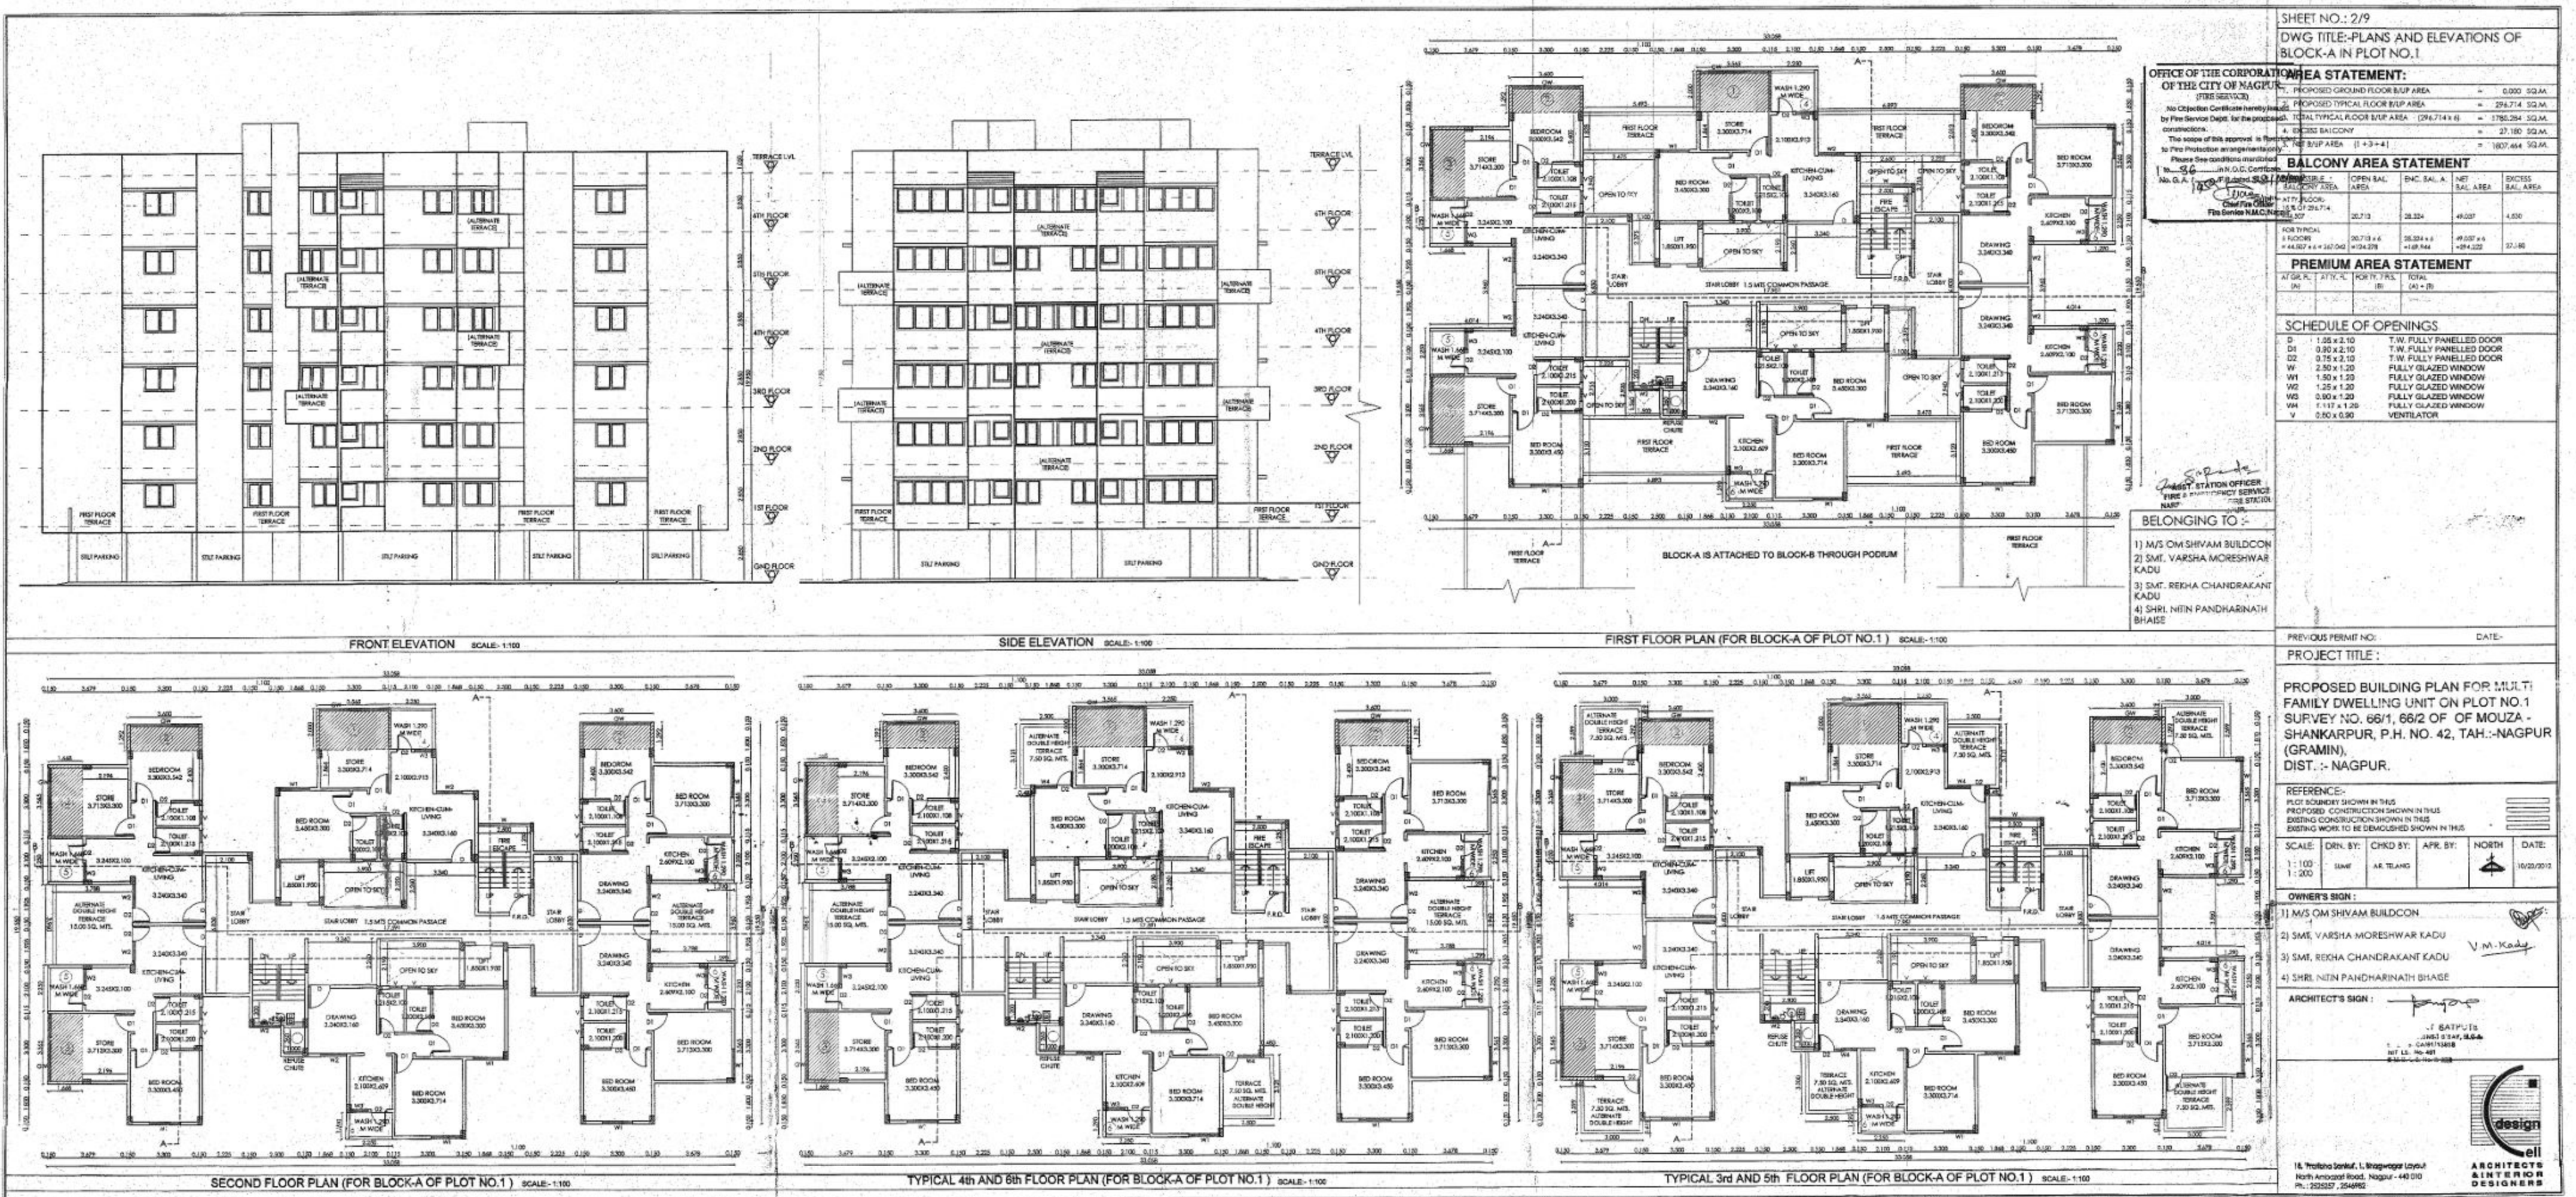

SHEET NO.: 2/9

DWG TITLE: PLANS AND ELEVATIONS OF BLOCK-A IN PLOT NO.1

OFFICE OF THE CORPORATION OF THE CITY OF NAGPUR

PROPOSED GROUND FLOOR BUA AREA = 0.000 SQ.M.



ENCLOSURE BALCONY = 27.180 SQ.M.

TOTAL BUA AREA (1 + 3 + 4) = 1807.464 SQ.M.

BALCONY AREA STATEMENT









SCHEDULE OF OPENINGS

D 1.38 x 2.10 T.W. FULLY PANELLED DOOR

D1 0.90 x 2.10 T.W. FULLY PANELLED DOOR

D2 0.75 x 2.10 T.W. FULLY PANELLED DOOR

W 2.30 x 1.20 FULLY GLAZED WINDOW

W1 1.50 x 1.20 FULLY GLAZED WINDOW

W2 1.25 x 1.20 FULLY GLAZED WINDOW

W3 0.80 x 1.20 FULLY GLAZED WINDOW

W4 1.17 x 1.20 FULLY GLAZED WINDOW

V 0.90 x 0.90 VENTILATOR

BEHOLDING TO:

1) M/S OM SHIVAM BUILDCON

2) SMT. VARSHA MORESHWAR KADU

3) SMT. REKHA CHANDRAKANT KADU

4) SHRI. NITIN PANDHARINATH BHASE

PREVIOUS PERMIT NO.:

DATE:

PROJECT TITLE:

PROPOSED BUILDING PLAN FOR MULTI-FAMILY DWELLING UNIT ON PLOT NO.1 SURVEY NO. 66/1, 66/2 OF OF MOUZA - SHANKARPUR, P.H. NO. 42, TAH.-NAGPUR (GRAMIN), DIST.:- NAGPUR.

REFERENCE:

PLAT BOUNDARY SHOWN IN THIS PROPOSED CONSTRUCTION SHOWN IN THIS EXISTING WORK TO BE DEMOLISHED SHOWN IN THIS

SCALE: DRN. BY: CHD. BY: APR. BY: NORTH DATE: 10/22/2012

1:100

1:200

1:300

OWNER'S SIGN:

1) M/S OM SHIVAM BUILDCON

2) SMT. VARSHA MORESHWAR KADU

3) SMT. REKHA CHANDRAKANT KADU

4) SHRI. NITIN PANDHARINATH BHASE

ARCHITECT'S SIGN:

J. SATPUS

10/22/2012

10/22/2012

16, Pratishtha, L. Nagar, Nagpur - 440 010

ARCHITECTS & INTERIOR DESIGNERS