
SHEET NO-1


REVISED PROPOSED RESIDENCIAL BUILDING OF MULTI FAMILY DWELLING UNIT ON PLOT NO. I D(KH.NO-20/4(NEW)),P.H.NO.38, MOUZA -BELTARODI,TAH. DIST.-NAGPUR. BELONGING TO-
GALAXY ASSOCIATES ,
THROUGH PARTNER
1) SHRI PRAVIN KANUBHAI BAJARIYA
2) SHRI RAMESH PREMJIBHAI PATEL




FRONT LEVATION
SCALE-1:100

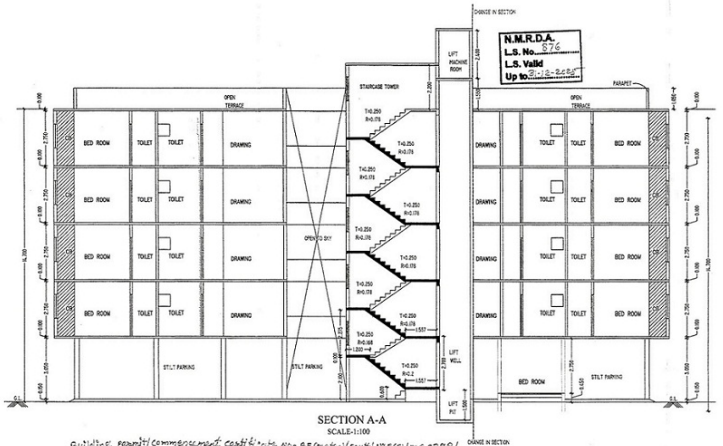

SECTION A-A
SCALE-1:100

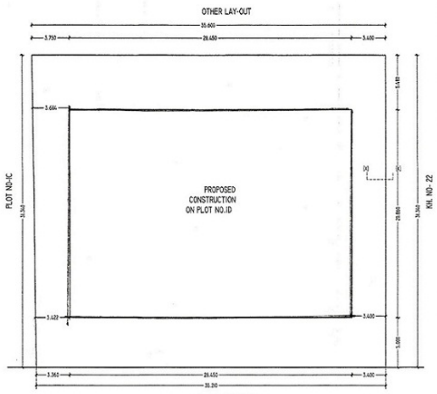


SITE PLAN
SCALE-1:200

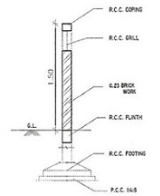


SECTION X-X
FOR COMPOUND WALL
SCALE-1:100

Building permit/commencement certificate no- 88(Online)/South/NRP(N)/mc2398/2016%2771/856 dated 15-7-2016 and sanctioned Building Plans dated 19/07/2016 are surrendered by the applicant and hereby cancelled.

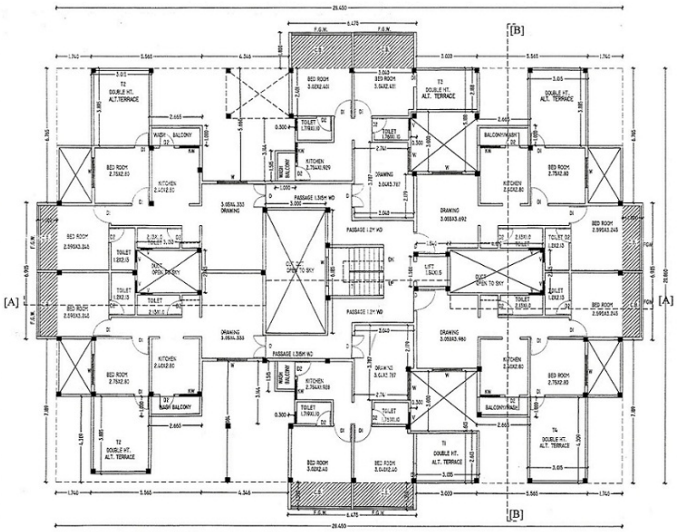

THIRD FLOOR PLAN
SCALE-1:100

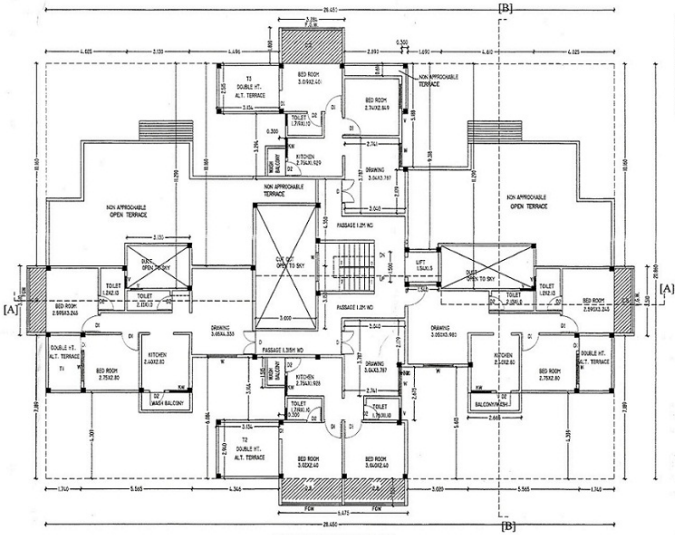

FOURTH FLOOR PLAN
SCALE-1:100

OFFICE OF THE
NAGPUR METROPOLITAN REGION DEVELOPMENT AUTHORITY
Building Permit No.
SANCTIONED
Building Engineer
Nagpur Metropolitan Region Development Authority

This sanction is subject to conditions of N.A. order Dt.
N.A.T.P. order Dt.

SUBJECT TO THE PROVISIONS OF STRUCTURAL DESIGN SUFFICIENCY CERTIFICATE DATED OF STRUCTURAL DESIGNER AND APPLICANT

Subject to the provisions of structural drawings submitted by applicant.

Necessary arrangement for rain water harvesting shall be done.

This Sanction is Subject to Conditions Mentioned in Release Letter Dt.

This Sanction is Subject to Conditions Mentioned in Release Letter Dt.



SECTION B-B
SCALE-1:100

SCHEDULE OF OPENING

NO	SIZE	REMARK
D	1.050X2.100	T.W. PANNELED DOOR
D1	1.000X2.100	R.C.C DOOR FRAME WITH FLUSH PANNEL
D2	0.750X2.100	R.C.C DOOR FRAME WITH FLUSH PANNEL
W1	1.200X1.200	ALLUMINIUM GLAZED WINDOW
KW	1.200X0.900	ALLUMINIUM GLAZED WINDOW
V1	0.600X0.600	M.S. VENTILATOR

INDEX
PLOT BOUNDARY SHOWN IN BLACK
PROPOSED CONST. SHOWN IN RED

OWNER'S SIGN
1) SHRI PRAVIN KANUBHAI BAJARIYA
2) SHRI RAMESH PREMJIBHAI PATEL

L.ENGINEER
KISHOR N. MEHATA
LICENCED ENGINEER
NMC - L-44
NIT - 876

ARCHITECTURAL CONSULTANT:-
Er.KISHOR MEHATA
PH. NO. - 9371451550.