


SCIENTIFIC CO-OPERATIVE HOUSING SOCIETY

OWNERS NAME: Shri Keshu Ram Sharda Khandekar
 BLOCK: G PLOT NO: X

DIMENSIONS	BOUNDED BY	AREA
80' x 100' 75'	N. Consu vanay Lane	8000 Sq 75'
30-50 x 24-40 Mts	S. 12-40 Mts Road	743-31. 02
	E. Plot no G/IX	
	W. Plot no G/XI	

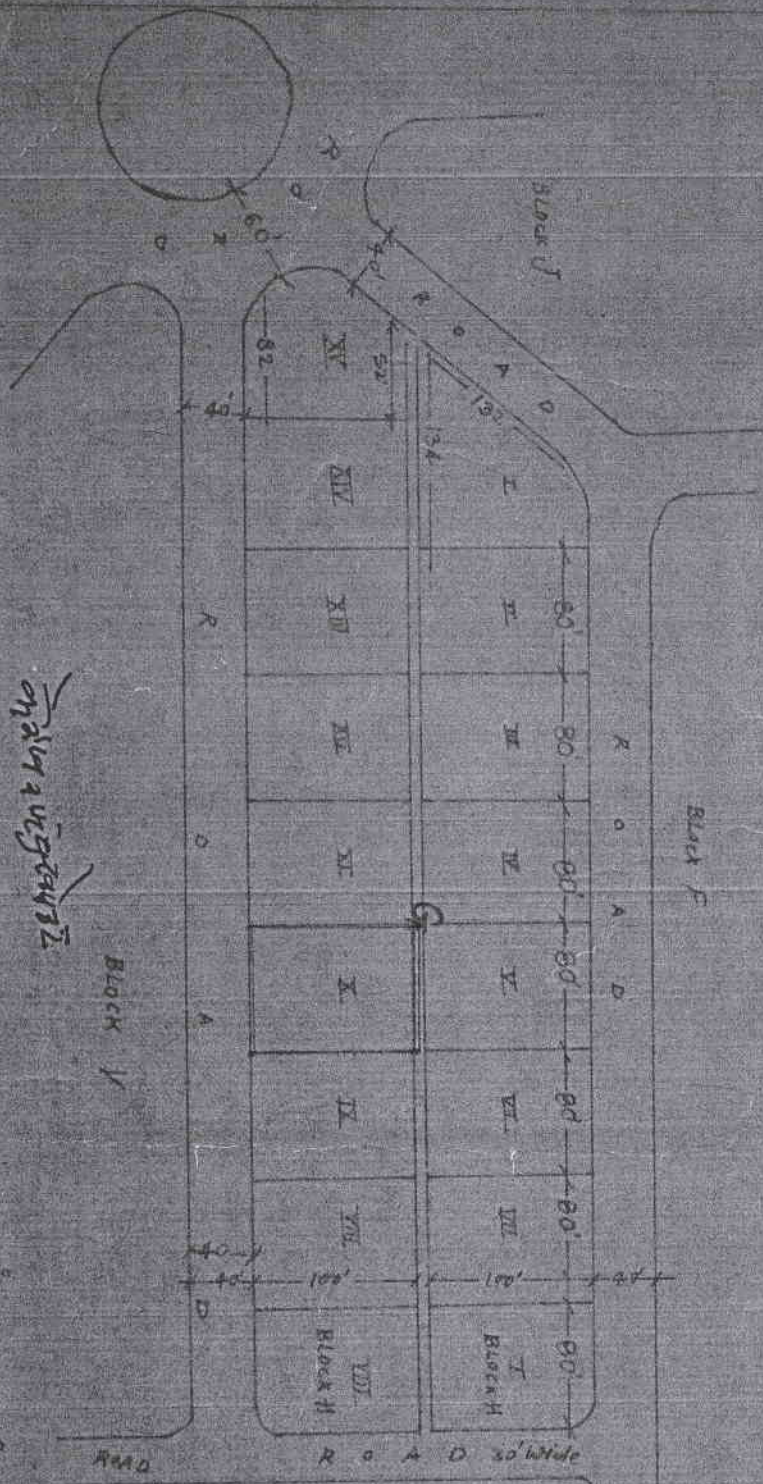

Handwritten note: 80' x 100' 75'

ENGINEER & ARCHITECT
 SCIENTIFIC CO-OPERATIVE HOUSING SOCIETY LTD.

For Scientific co-op. Housing
 Society Ltd. Nagpur-5
Signature: Ashok
 Date: 20/01/19

