


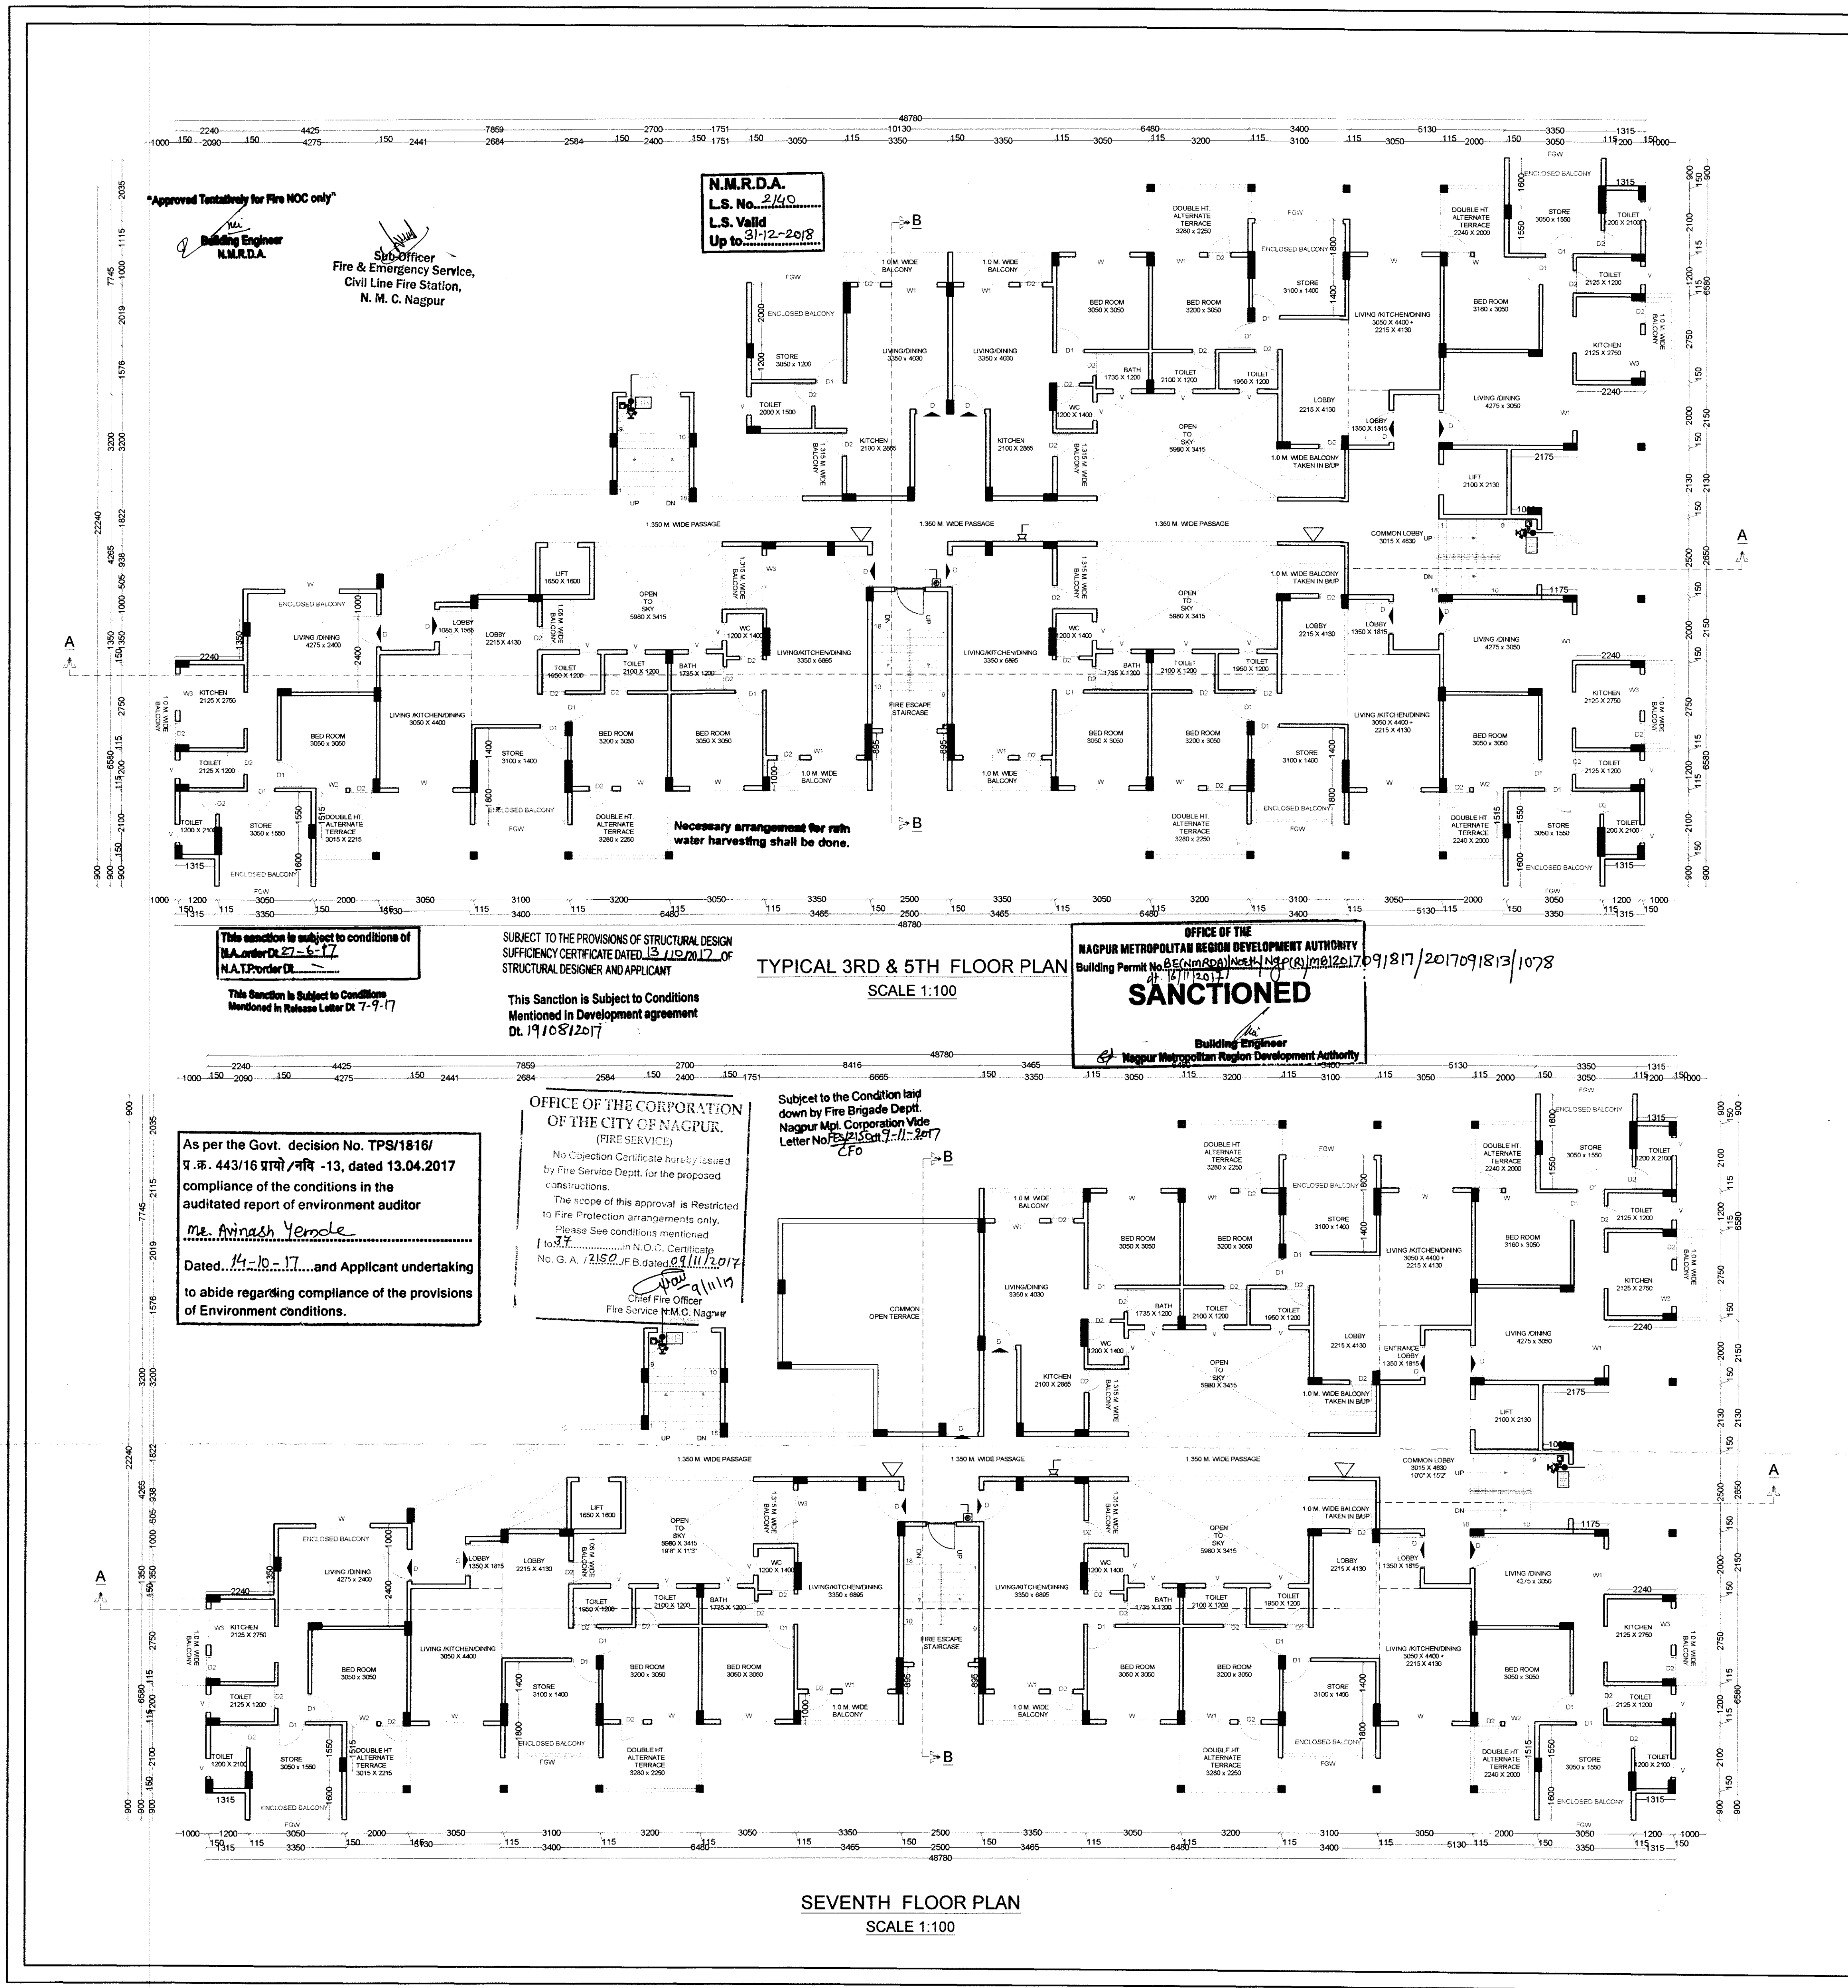

JOB TITLE
PLAN SHOWING PROPOSED MULTI
FAMILY DWELING UNIT, ON PLOT NO.5
KH NO.67/2B, PH NO. 12,
MOUZA-GODHNI(RLY),
TAHSIL-NAGPUR (RURAL), DIST - NAGPUR.
BELONGS TO
M/S SHREE DEVELOPERS
THROUGH ITS PROPRIETOR
MR. CHANDRASHEKHAR KALE

4/4

SCHEDULE OF OPENINGS :

CODE	SIZE	SILL LVL.	LTL. LVL.	REMARKS
W	1800 x 1500	600	2100	TW.FRAMED WINDOW
W1	1500 x 1800	300	2100	TW.FRAMED WINDOW
W2	1000 x 1500	600	2100	TW.FRAMED WINDOW
W3	1200 x 900	1200	2100	TW.FRAMED WINDOW
V	600 x 450	---	2100	TW.FRAMED WINDOW
D	1065 x 2100	---	2100	T.W. DOOR
D1	915 x 2100	---	2100	T.W. DOOR
D2	750 x 2100	---	2100	T.W. DOOR
FGW	FULL LENGTH	900	2100	FULLY GLAZED WINDOW

FIRE FIGHTING CONSULTANT :

PS ENGINEERING SERVICES
A-3/68, Opp. Aasha Mangal Karyalaya, Pushpagandha
Apartment, Khare Town, Dharampeth, Nagpur-440 010
Mo. No :- 91767000220, E-Mail : psengg23@gmail.com

REFERENCE :

PLOT BOUNDRY SHOWN IN THUS
PROPOSED CONSTRUCTION SHOWN IN THUS

DRAWING TITLE
SUBMISSION DWG.

Architect's Sign. Client's Sign.

M/S SHREE DEVELOPERS
THROUGH ITS PROPRIETOR

Ar. LOKESH W. KADU
C.O.A. No : CA / 2007/ 39381

MR. CHANDRASHEKHAR KALE

C.O.A. REG. NO	N.I.T. REG. NO	N.M.C. REG. NO
CA/2007/39381	2140	R-402

1 : 100 & 1 : 200

DATE=01-11-17

DEALT BY
GIRISH

CHECKED BY
GIRISH

Note - ALL DIMENSIONS ARE IN MM.

Architecture
Planning
Interior

Ar. Lokesh W. kadu
91 9823872384

Emanate Design

Block No. 9A, A Wing (1B Wing), Mangalwari Complex, Sadar, Nagpur
cell :- 91 7276364236, E-mail emanatedesign@gmail.com