


TITLE				
	S. NO./H. NO.	AREA SQMT.	BLDG-2 AFFECTED (PLINTH)	OWNER
(A) Approved	350/E	607.00	---	Mrunali, Aniruddha, Ashitosh
	350/A/16/3	494.99	---	Abhijit Chavhan & Asavari Kamble
	350/1/D	774.00	---	Prasadam Assoc. Devendra Ladhani
	350/1/A/3/C	456.00	---	
	TOTAL= 2331.99 sqmt			
(B) Now Add. plot	350/A/1/A/2	1889.59	54.31 SQMT	Vasant V. Patil & Samita Raut
	350/1/A/3/7	134.00	1.65 SQMT	Vasant V. Patil & Samita Raut
	350/A/1/A/3/B	486.00	---	Babun B. Patil
	19/B/9	607.01	---	Rajnikant Parekha
	18/3	100.00	---	Mahesh H. Patil
	19/10/C	518.38	118.58 SQMT	Vasant V. Patil
	19/13	300.00	213.11 SQMT	Sangita Vasant Patil & Samita Raut
	19/A/14	560.00	256.62 SQMT	Vasant V. Patil & Samita Raut
	19/17	481.00	16.11 SQMT	Sangita Vasant Patil
	19/A/21	152.00	4.59 SQMT	Vasant V. Patil
TOTAL= 5227.98 sqmt			664.97 SQMT	
TOTAL PLOT AREA (A + B) = 7559.97 sqmt				

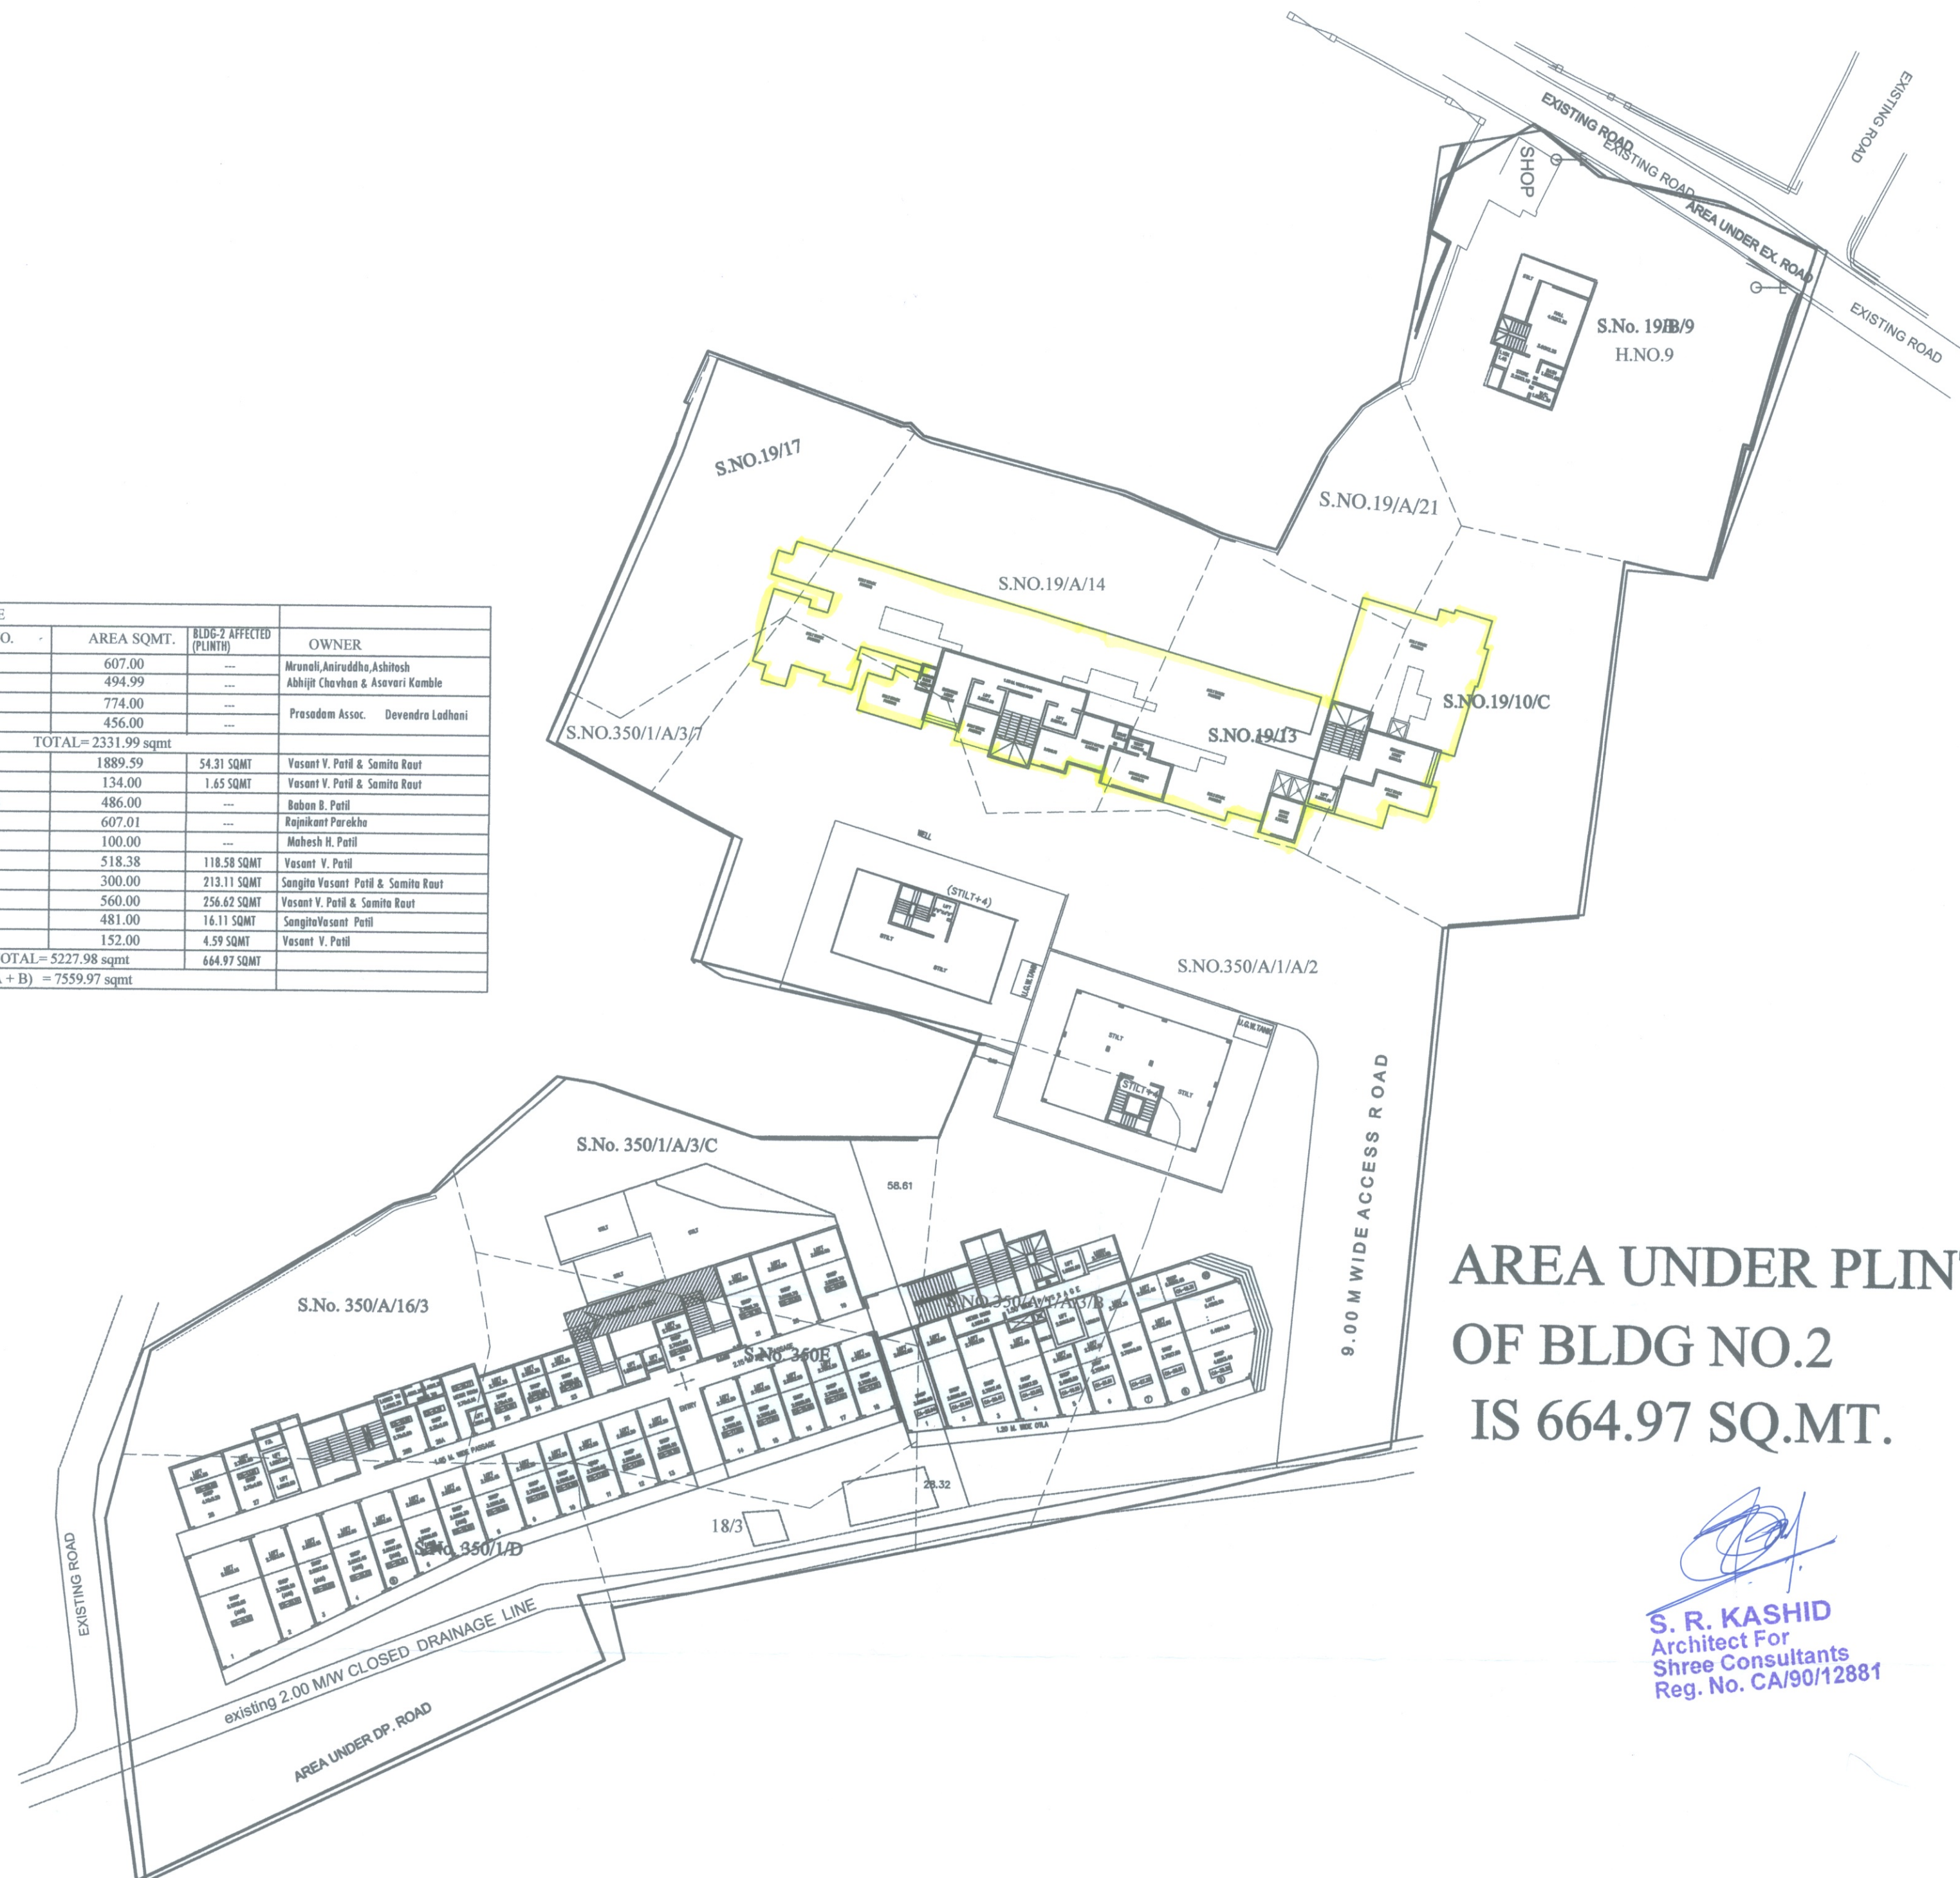

AREA UNDER PLINTH
OF BLDG NO.2
IS 664.97 SQ.MT.


S. R. KASHID
Architect For
Shree Consultants
Reg. No. CA/90/12881