

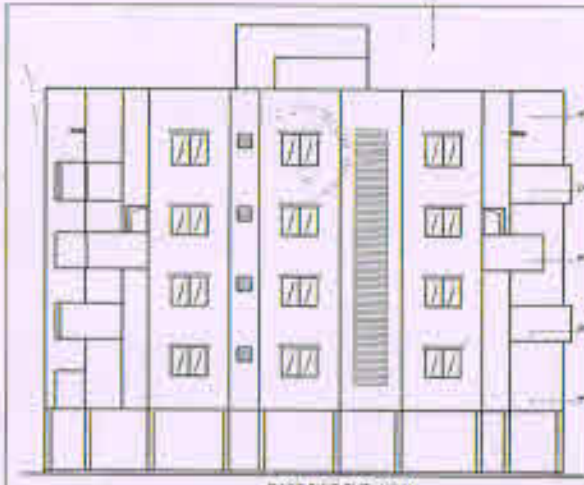



EAST SIDE ELEVATION

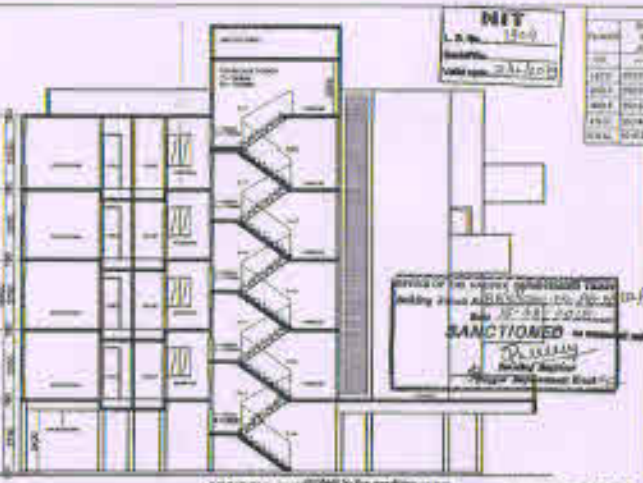

SECTION - X-X

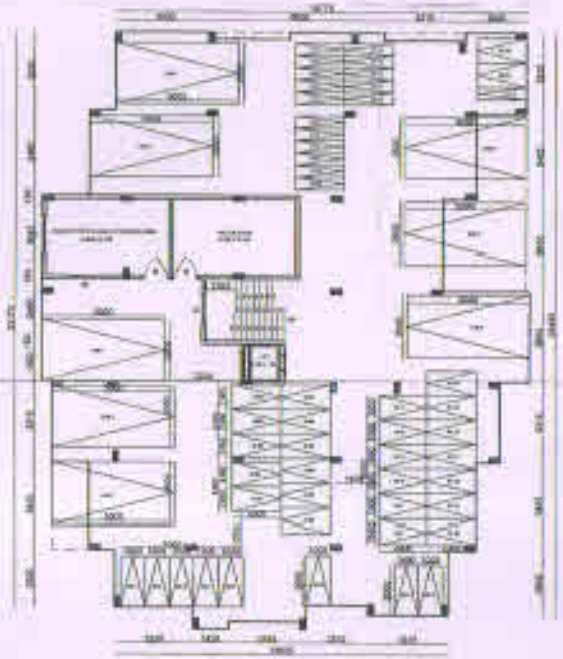

GROUND FLOOR PLAN

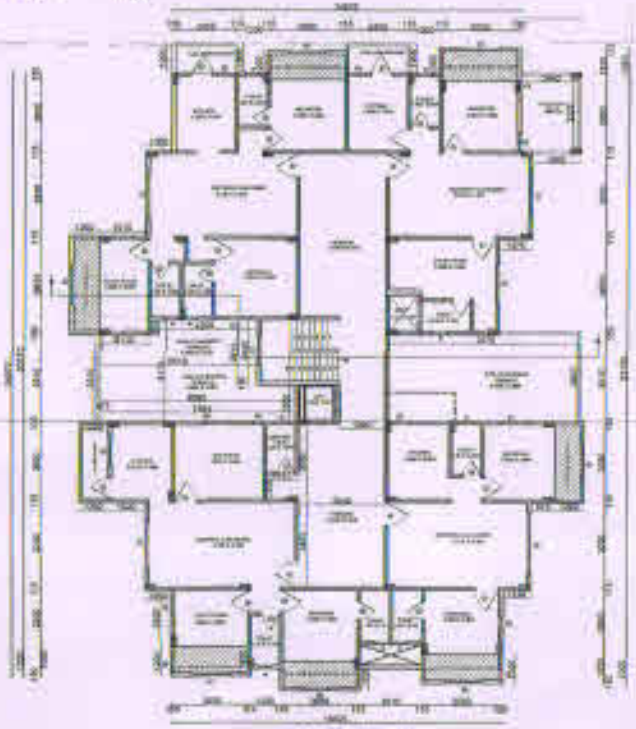


FIRST FLOOR PLAN






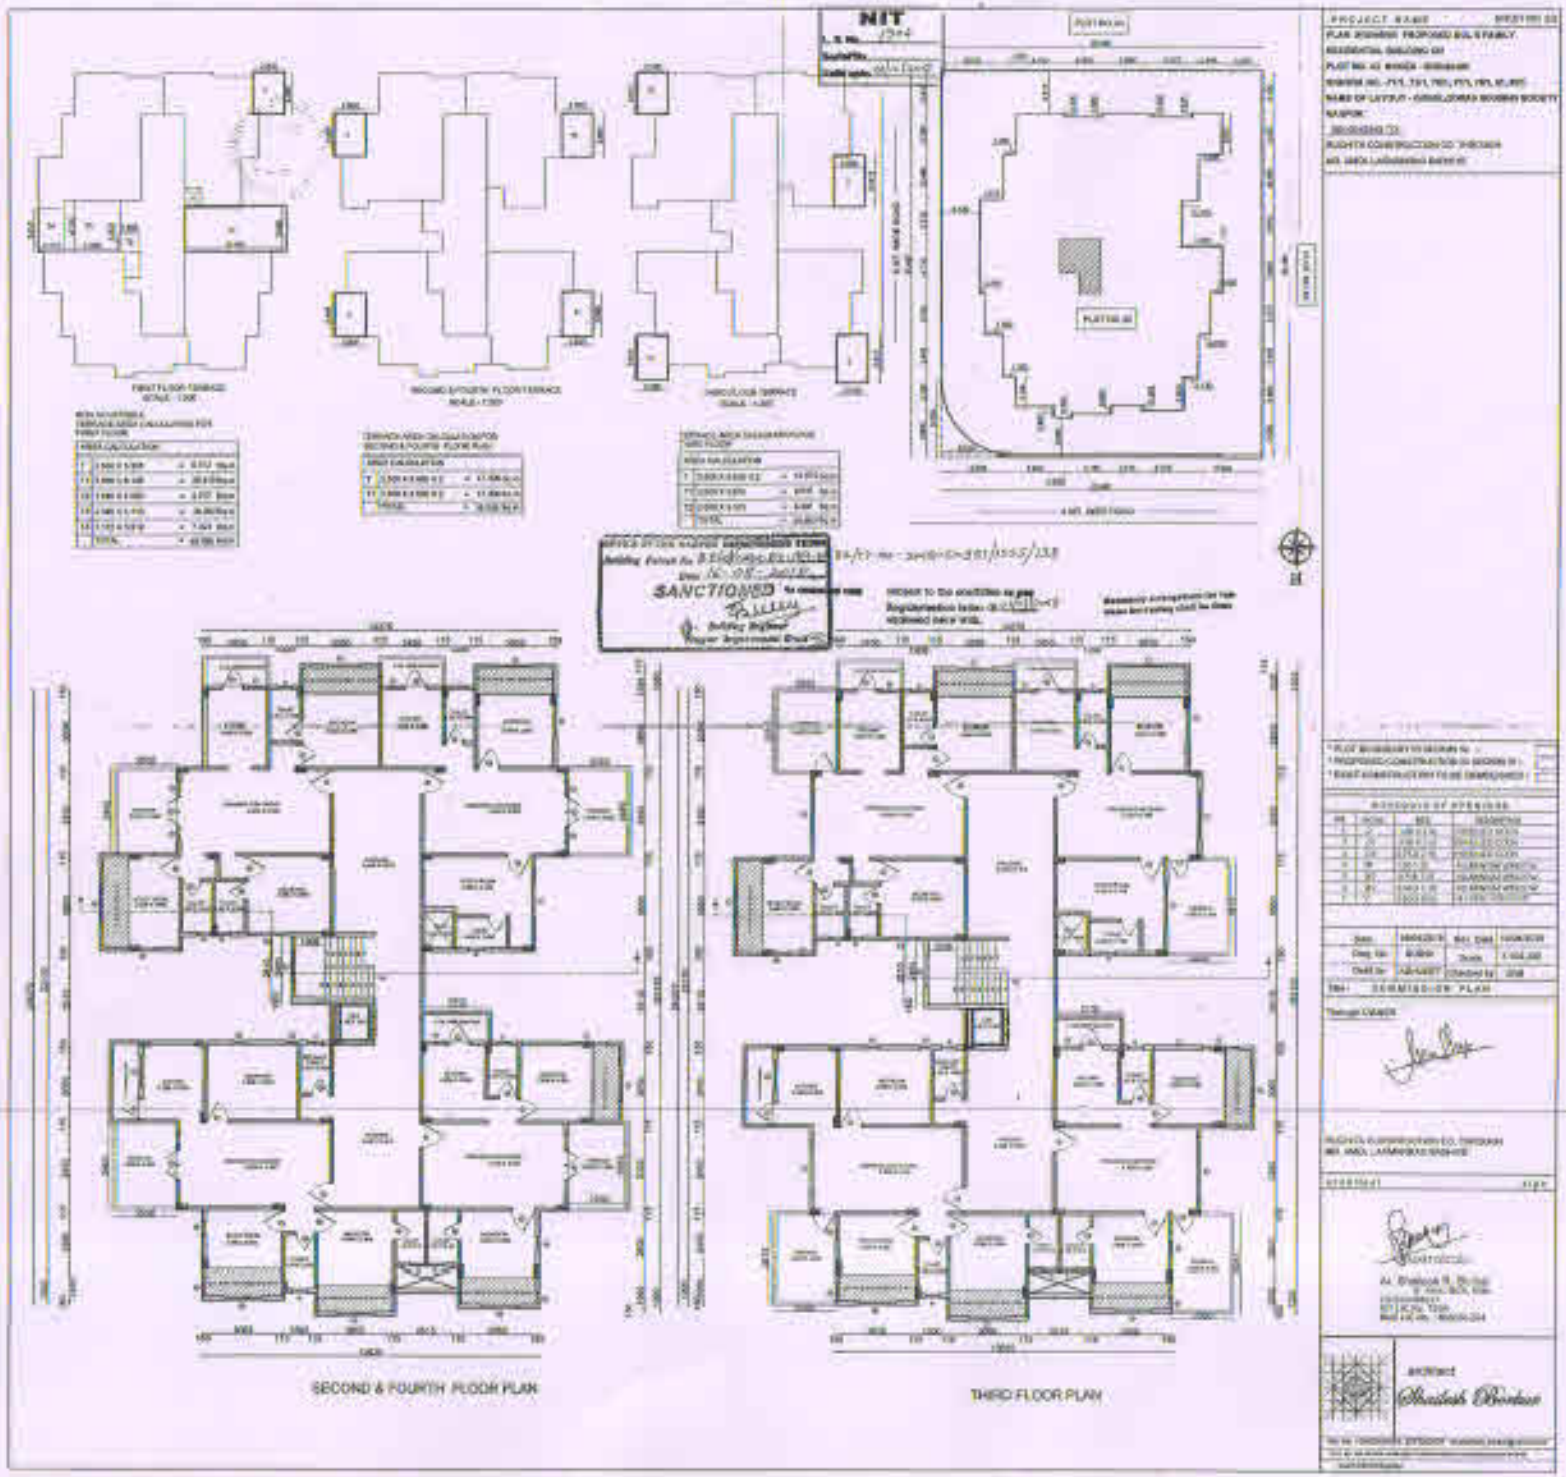


NIT
SANCTIONED
SECOND & FOURTH FLOOR PLAN
THIRD FLOOR PLAN

PROPOSED PLAN FOR RESIDENTIAL

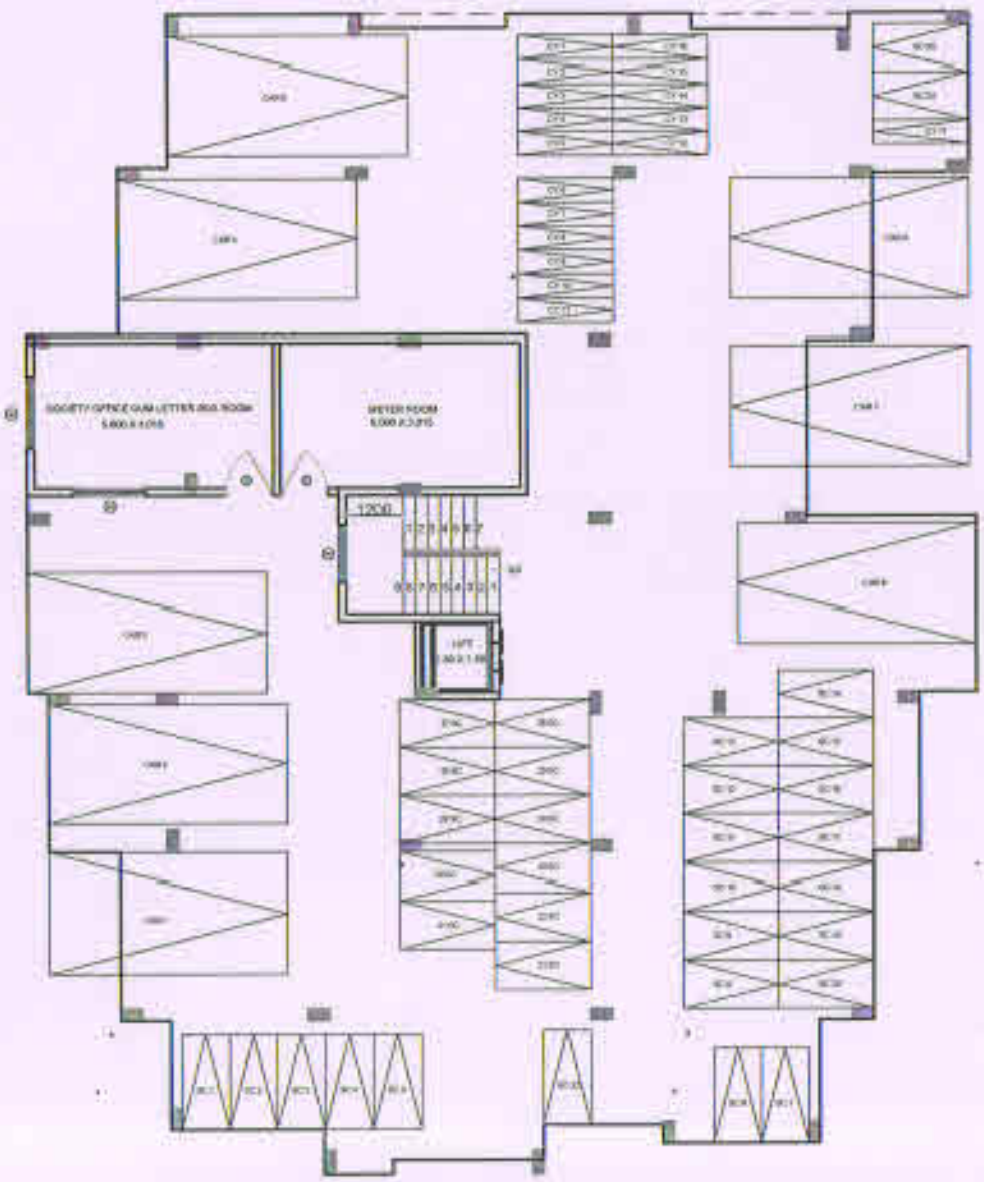

GROUND FLOOR PLAN

SCHEDULE OF OPENINGS

SR.	NOTE	SIZE	DESCRIPTION
1	D1	1.00 X 2.10	PANELLED DOOR
2	D2	0.75 X 2.10	PANELLED DOOR
3	D3	0.75 X 2.10	PANELLED DOOR
4	W	1.50 X 1.20	ALUMINIUM WINDOW
5	W1	0.75 X 1.20	ALUMINIUM WINDOW
6	W2	0.60 X 1.20	ALUMINIUM WINDOW
7	V	0.60 X 0.60	VENTILATOR

Date	11/04/2019	Rev. Date	11/04/2019
Dwg. No.	2019/01	Scale	1:100,200
Draft by	ABHIJEET	Checked by	SRK


Title - PROPOSAL OPTION -2

owner

architect

architect
Shailesh Borkar

PROPOSED PLAN FOR RESIDENTIAL

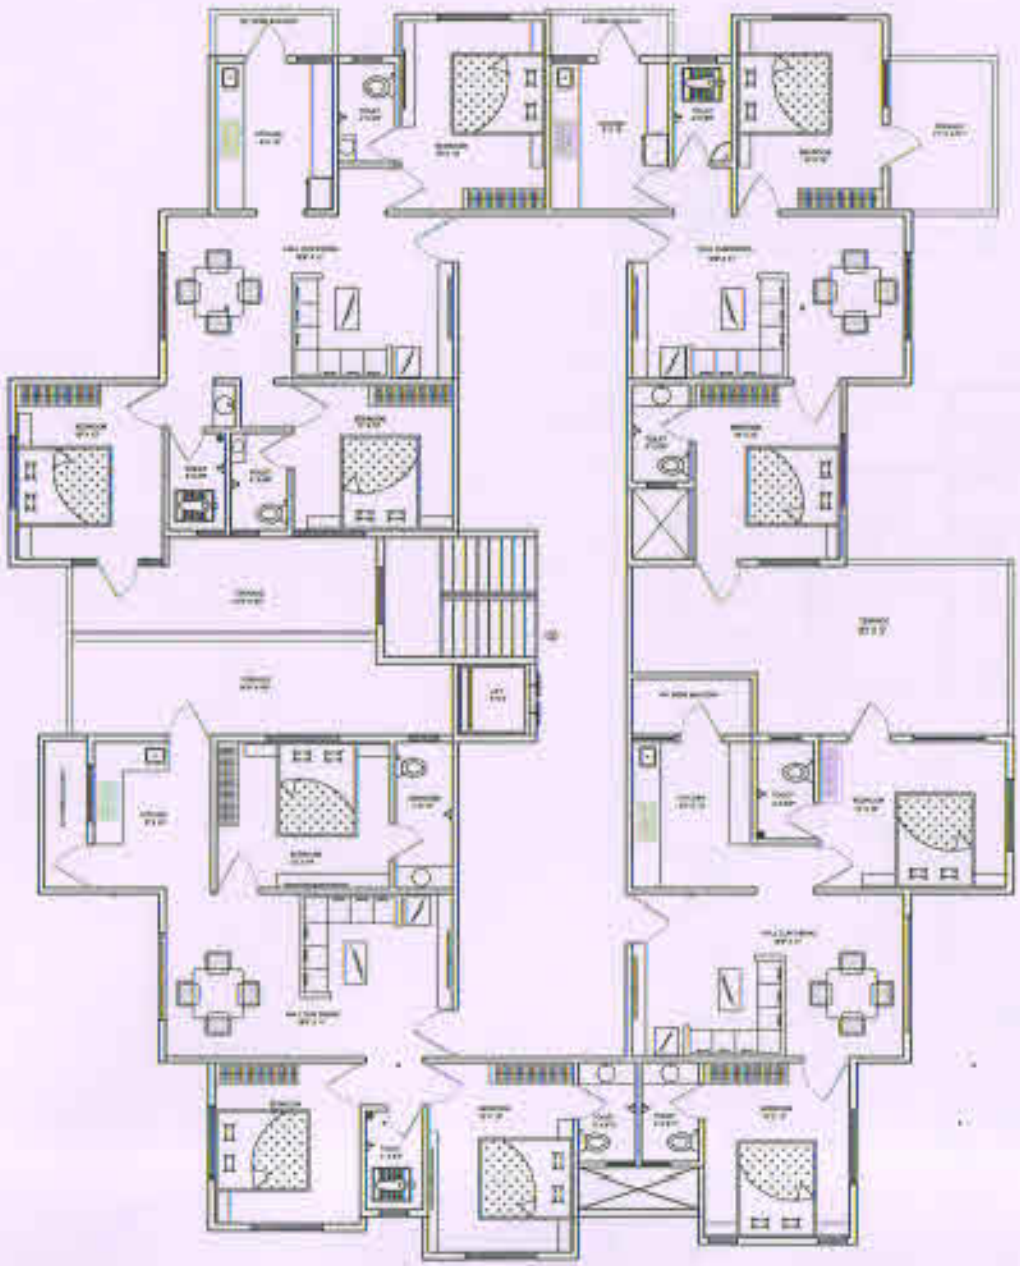

FIRST FLOOR PLAN

SCHEDULE OF OPENINGS

SR.	WIDTH	SIZE	DESCRIPTION
1	D	1.00 X 2.10	PANELLED DOOR
2	D1	0.90 X 2.10	PANELLED DOOR
3	D2	0.75 X 2.10	PANELLED DOOR
4	W	1.50 X 1.20	ALUMINIUM WINDOW
5	W1	0.75 X 1.20	ALUMINIUM WINDOW
6	W2	0.60 X 1.20	ALUMINIUM WINDOW
7	V	0.60 X 0.60	[illegible]

Dwg. add :

Date	[illegible]	Rev. Date	[illegible]
Dwg. No	01/001	Scale	1:100.00
Draft by	ASHLEDIT	Checked by	ABB


Title : PROPOSAL OPTION -2

owner

architect

architect
Shailesh Borkar

PROPOSED PLAN FOR RESIDENTIAL

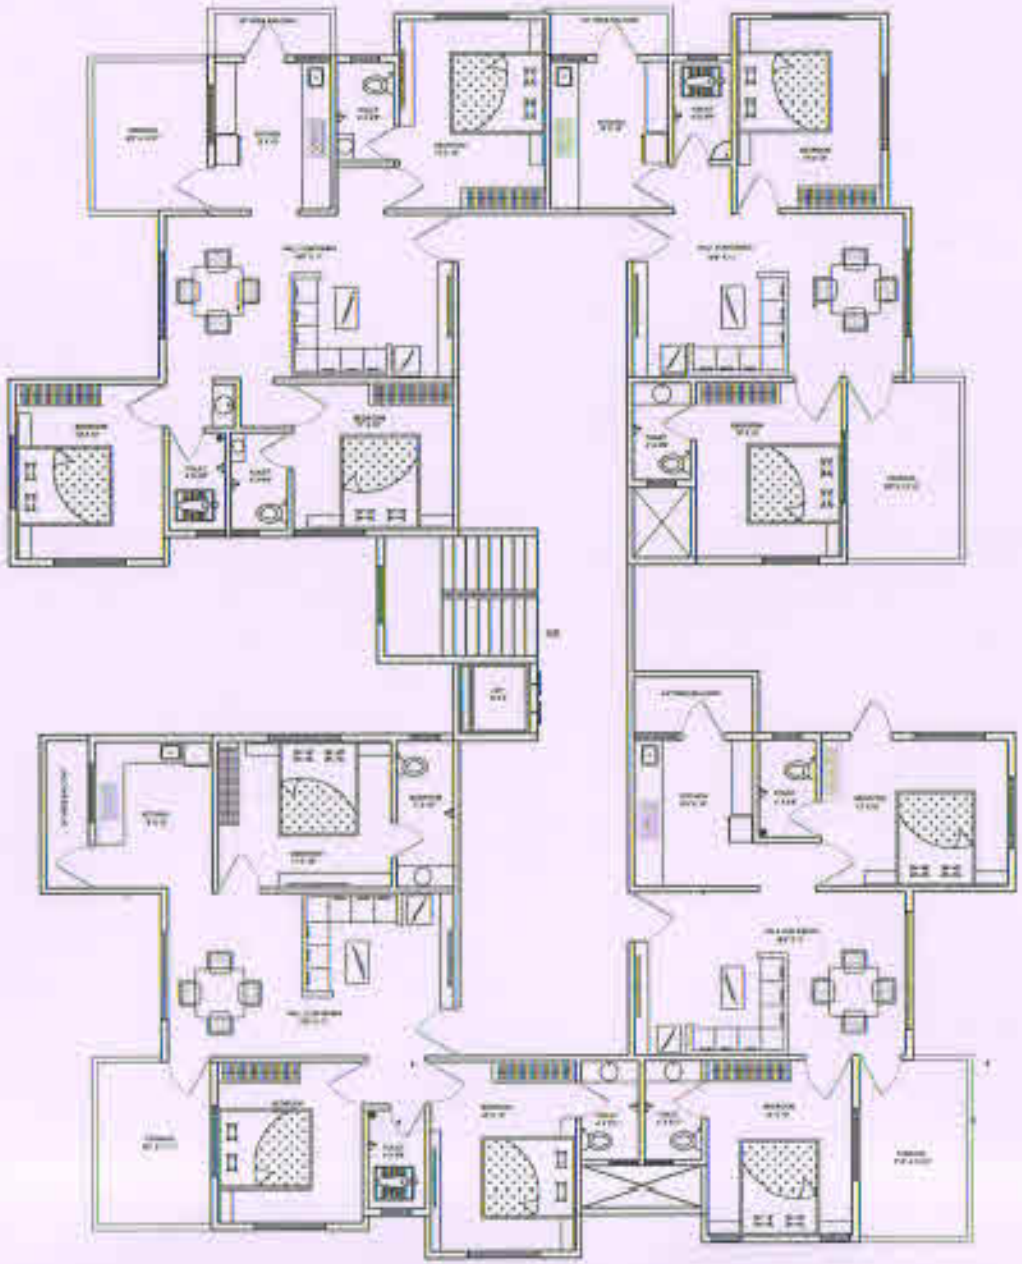

SECOND FLOOR PLAN

SCHEDULE OF OPENINGS

SR	WDTH	SIZE	DESCRIPTION
1	D	1.00 X 2.10	PANELLED DOOR
2	D1	0.90 X 2.10	PANELLED DOOR
3	D2	0.75 X 2.10	PANELLED DOOR
4	W	1.20 X 1.20	ALUMINIUM WINDOW
5	W1	0.60 X 1.20	ALUMINIUM WINDOW
6	W2	0.60 X 1.20	ALUMINIUM WINDOW
7	V	0.60 X 0.60	ALUMINIUM FACTA

Date	11/04/2015	Rev. Date	11/04/2015
Dwg. No.	000001	Scale	1:48,000
Sheet by	ABHIJEET	Checked by	ABHI


Title :- PROPOSAL OPTION -2

owner

architect

architect
Shailesh Borkar

PROPOSED PLAN FOR RESIDENTIAL

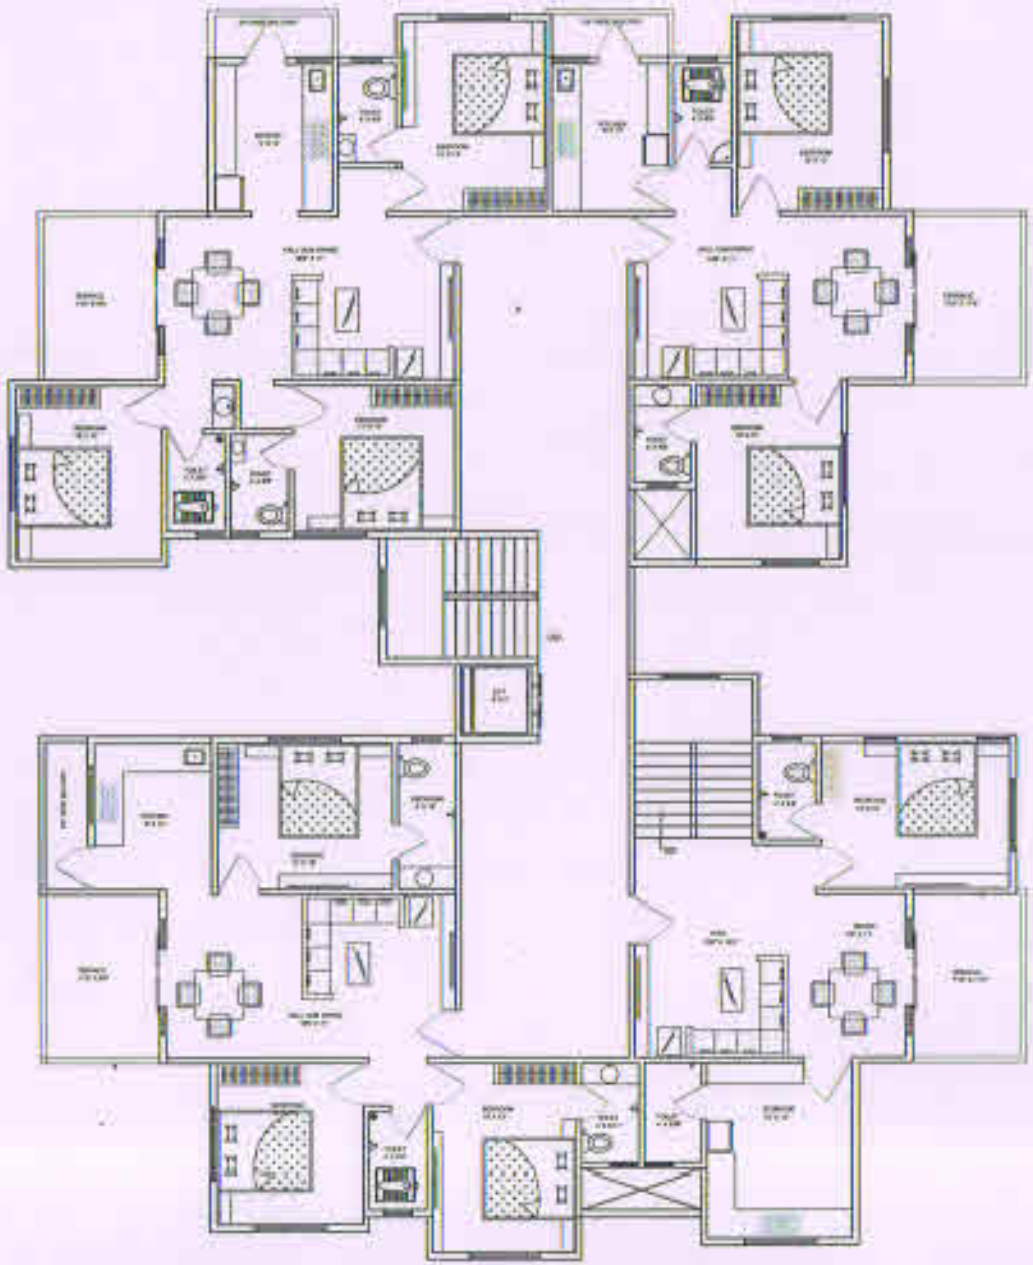

THIRD FLOOR PLAN

SCHEDULE OF OPENINGS

SR.	NOTE	SIZE	DESCRIPTION
1	D	100 X 210	PANELLED DOOR
2	D1	690 X 210	PANELLED DOOR
3	D2	675 X 210	PANELLED DOOR
4	W	150 X 15	ALUMINIUM WINDOW
5	W1	2700 X 20	ALUMINIUM WINDOW
6	W2	600 X 130	ALUMINIUM WINDOW
7	V	600 X 600	VENTILATOR

Rg. adj.

Date		Rev. Date	
Dwg. No.		Scale	
Drawn by		Checked by	


Title PROPOSAL OPTION -2

owner

architect

architect
Shailesh Borkar

PROPOSED PLAN FOR RESIDENTIAL

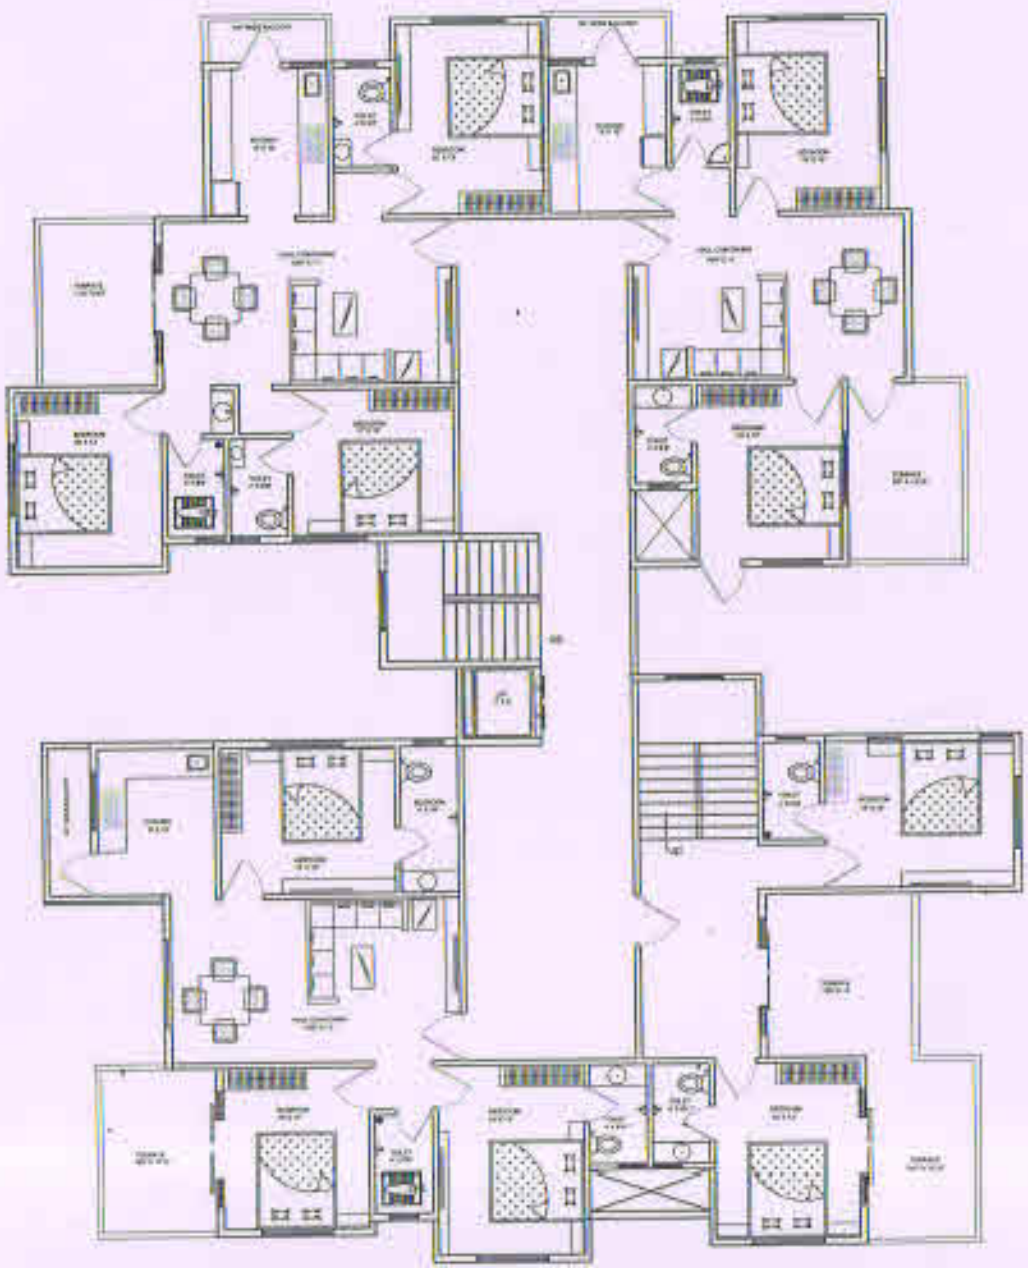

FOURTH FLOOR PLAN

SCHEDULE OF OPENINGS

SR	MARK	SIZE	DESCRIPTION
1	D	1.00 X 2.10	PANELLED DOOR
2	D1	0.90 X 2.10	PANELLED DOOR
3	D2	0.75 X 2.10	PANELLED DOOR
4	W	1.20 X 1.20	ALUMINIUM WINDOW
5	W1	0.75 X 1.20	ALUMINIUM WINDOW
6	W2	0.60 X 1.20	ALUMINIUM WINDOW
7	V	0.60 X 0.60	VENTILATOR

Proj. Addr. :

Date:	11/04/2018	Rev. Date:	11/04/2018
Dwg. No.	30/807	Scale:	1:100,000
Draft by:	ABHIMAT	Checked by:	ARB

Title :- PROPOSAL OPTION -2

owner

architect

architect
Shailesh Borkar