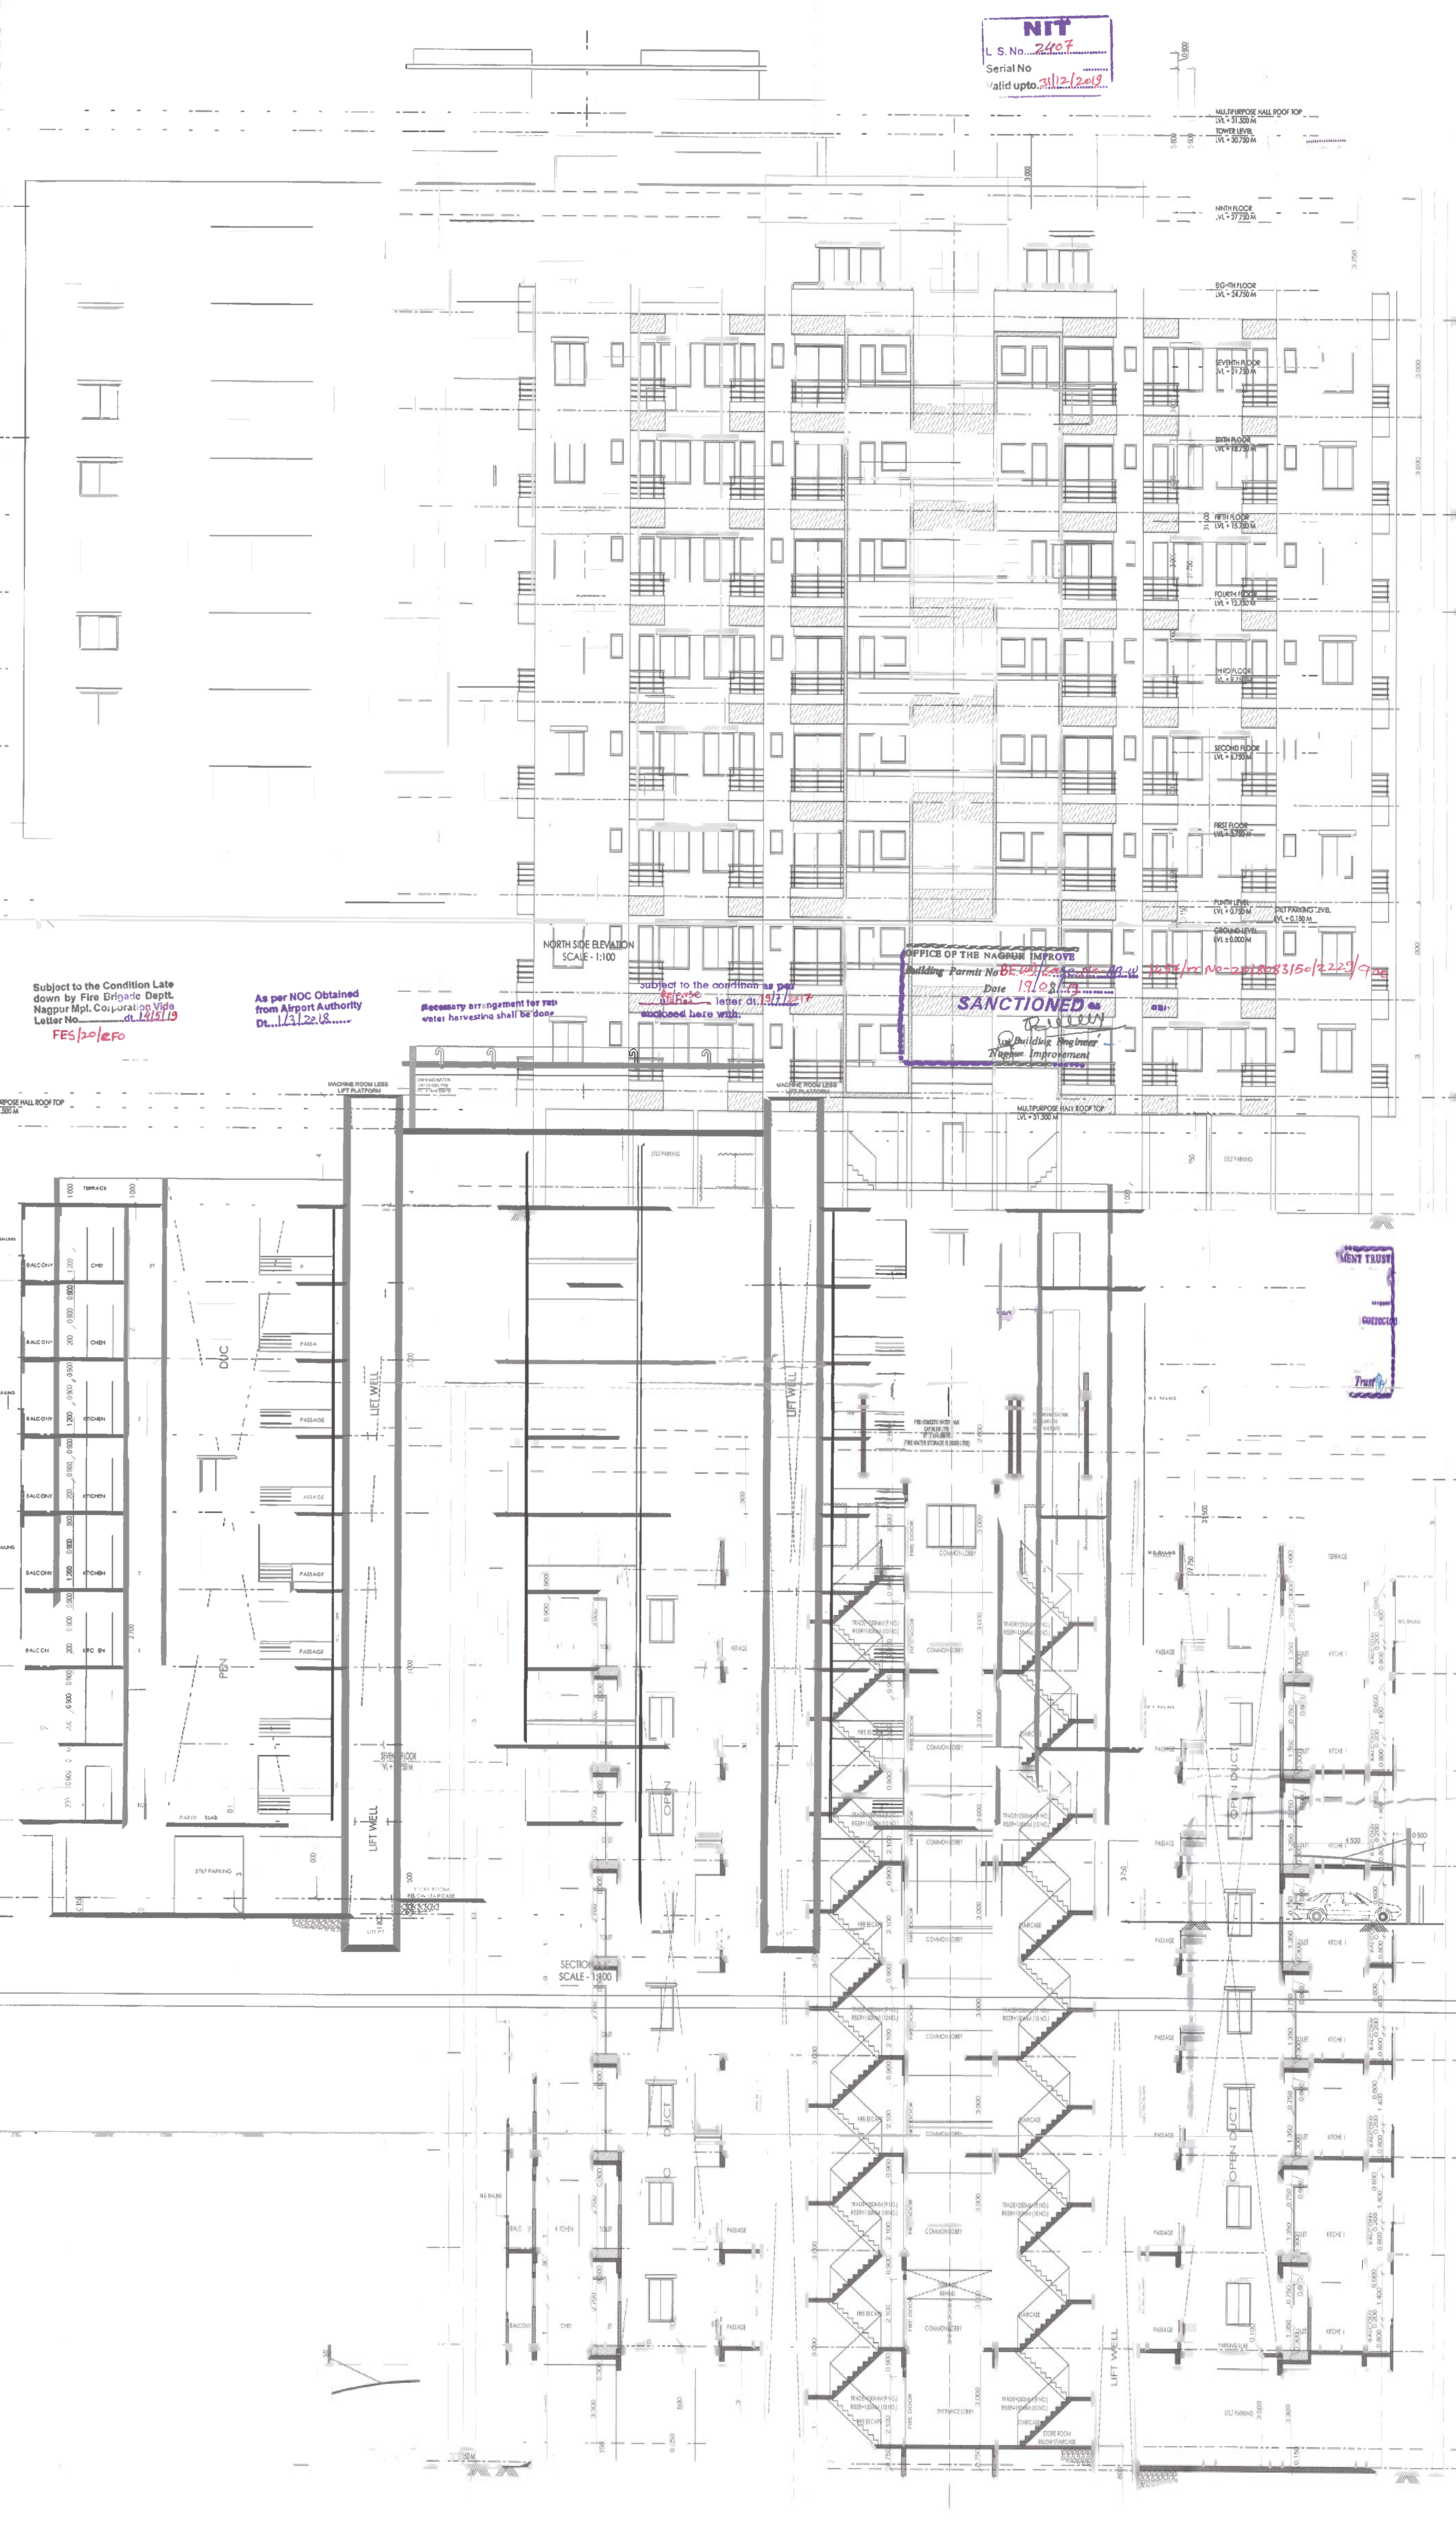

PROJECT

EXISTING AND PROPOSED REVISED MULTIFAMILY RESIDENTIAL BUILDING PLAN (APARTMENTS SCHEME) ON PLOT NO. 67 KH. NO.38, C.T.S. NO. 270, SHEET NO.64,(PRIVATE SANCTIONED LAYOUT) MOUZA: DABHA, AT TAH. NAGPUR, DIST. NAGPUR.
(UNDER GREEN BELT CONTROL SCHEME)
BELONGING TO:
1) SUNIL RAMKRISHNA DUDDALWAR
2) SONAL SUNIL DUDDALWAR
3) KUNAL SUNIL DUDDALWAR(AS PER MUTATION)

DRAWING NO	APARTMENTS SCHEME 06
DISCUSSION	EXECUTION
TENDER	SUBMISSION

Acad Ref.

THIS DRAWING IS THE PROPERTY OF R. N. ASSOCIATES IT SHOULD NOT BE USED, COPIED OR RE______ WITHOUT PRIOR WRITTEN PERMISSION

REFER WRITTEN DIMENSIONS, DO NOT SCALE THE DWG. IF ANY DISCREPANCY OBSERVED IN THE DRAWING THE SAME SHOULD BROUGHT TO THE NOTICE OF ARCHITECT FOR RECTIFICATION

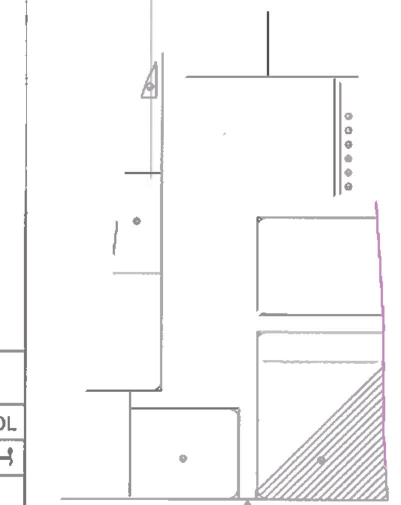

100NB PIPE
80NB PIPE
65NB PIPE
50NB PIPE
40NB PIPE
32NB PIPE
25NB PIPE

LEGEND

SR.NO	PERTICULAR	SYMBOL
01	PIPE	
02	FIRE BRIGADE INLET	
03	HYDRANT VALVE	
04	HOSE BOX	
05	HOSE REEL	
06	BUTTERFLY VALVE	
07	MAN CALL POINT (MCP)	
08	HOOTER	
09	ABC EXTINGUISHER	
10	CO2 EXTINGUISHER	

ALL DIMENTIONS ARE IN METERS UNLESS OTHERWISE NOTED.

PROJECT	FIRE PROTECTION SYSTEM & FIRE DETECTION SYSTEM.	
CLIENT	-	HIMALAYA INFRAPROJECT PVT. LTD.
CONTRACTOR	OYSTER	OYSTER INFRA-CON PVT.LTD NAGPUR
DRAWN PD	FIRE PROTECTION SYSTEM AND FIRE ALARM SYSTEM FOR	
CHECKED GR	HIMALAYA INFRAPROJECT PVT. LTD. PLOT NO. 67, MOUZA DABHA	
APPROVED PT	NAGPUR, MAHARASHTRA.	
DATE : 03/10/2017	DRAWING NO . OIPL/NGP/FF/0166	SHEET. NO. :01 REV : 00
LICENSES NO :	1) MFS - LA/RF - 0193 2) MFS - LA/RD - 0154 3) MFS - LA/P - 0022	

FIRE FIGHTING SYSTEM CONSULTANTS

OYSTER INFRA - CON PVT. LTD

STAMP & SIGNATURE

INDEX :-
PLOT BOUNDARY SHOWN THUS
EXISTING CONSTRUCTION SHOWN THUS
PROPOSED AREA SHOWN THUS

OWNER	SUNIL R DUDDALWAR	SIGN:
	MRS. SONAL DUDDALWAR	SIGN:
	KUNAL S. DUDDALWAR	SIGN:
ARCHITECT	RITA R NAOGHARE (B.ARCH) ARCHITECT PLANNER, INTERIOR DESIGNER REG No. CA/2007/40517 NIT LICENCE No. 2407 RITA RUPESH NAOGHARE	SIGN:
PROJECT AR.	RITA	
DELT BY	RITA	SCALE 1:100/1:200
CHK. BY	RUPESH	DATE 07/01/2019
JOB NO.		DWG.NO Apart.06/06
DWG. TITLE:	SUBMISSION DRAWING	

R.N. ASSOCIATES
ARCHITECTS & PLANNERS & INTERIOR DESIGNERS
Swapnil Girija Apartments, Plot no. 29, Flat no. A 5, First Floor, Beside SBI Bank, Narendra Nagar, Ring Road, NAGPUR -15.
Phone:+91-9923356821
E-mail: rnassociates24@gmail.com rupesh2544@gmail.com