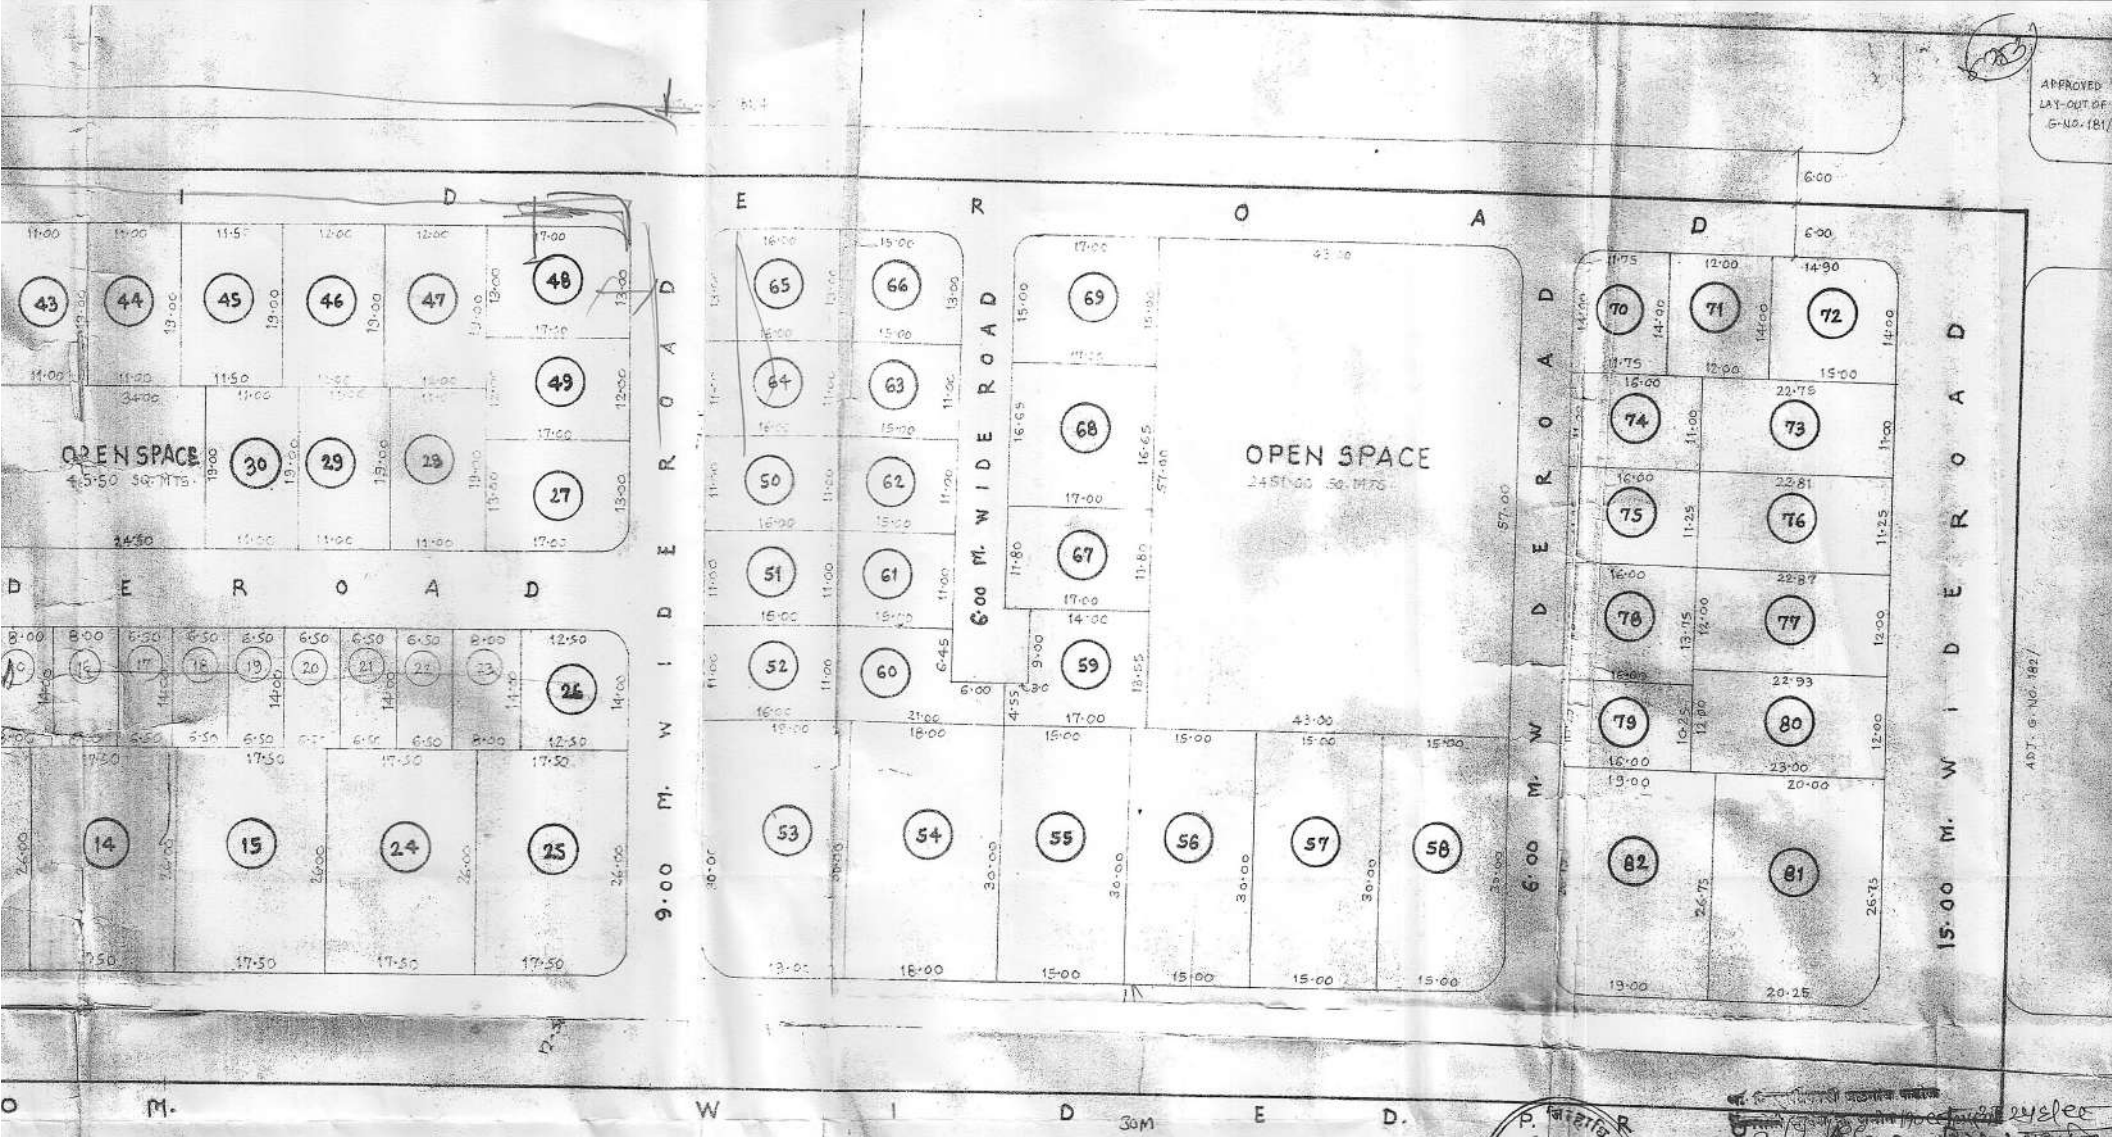


AREA STATEMENT:

TOTAL AREA OF G.NO. 182/2	= 33050.00	SQ.MTS.
AREA UNDER 30.0 M.WIDE P.R. ROAD	= 3910.00	SQ.MTS.
AREA UNDER LAY-OUT	= 29140.00	SQ.MTS.
AREA UNDER PLOTS	= 19783.50	SQ.MTS.
AREA UNDER OPEN SPACE	= 2916.50	SQ.MTS.
AREA UNDER ROADS	= 6439.91	SQ.MTS.

ROW-HOUSING PLOTS = 4 TO 9, 17 TO 22.
SEMI-DETT. PLOTS = 1, 10, 16, 23

P.R.

Town Planning & Valuation

जिल्हाधिकारी जळगांव

सहायक संचालक, नगर रचना,
जळगांव