


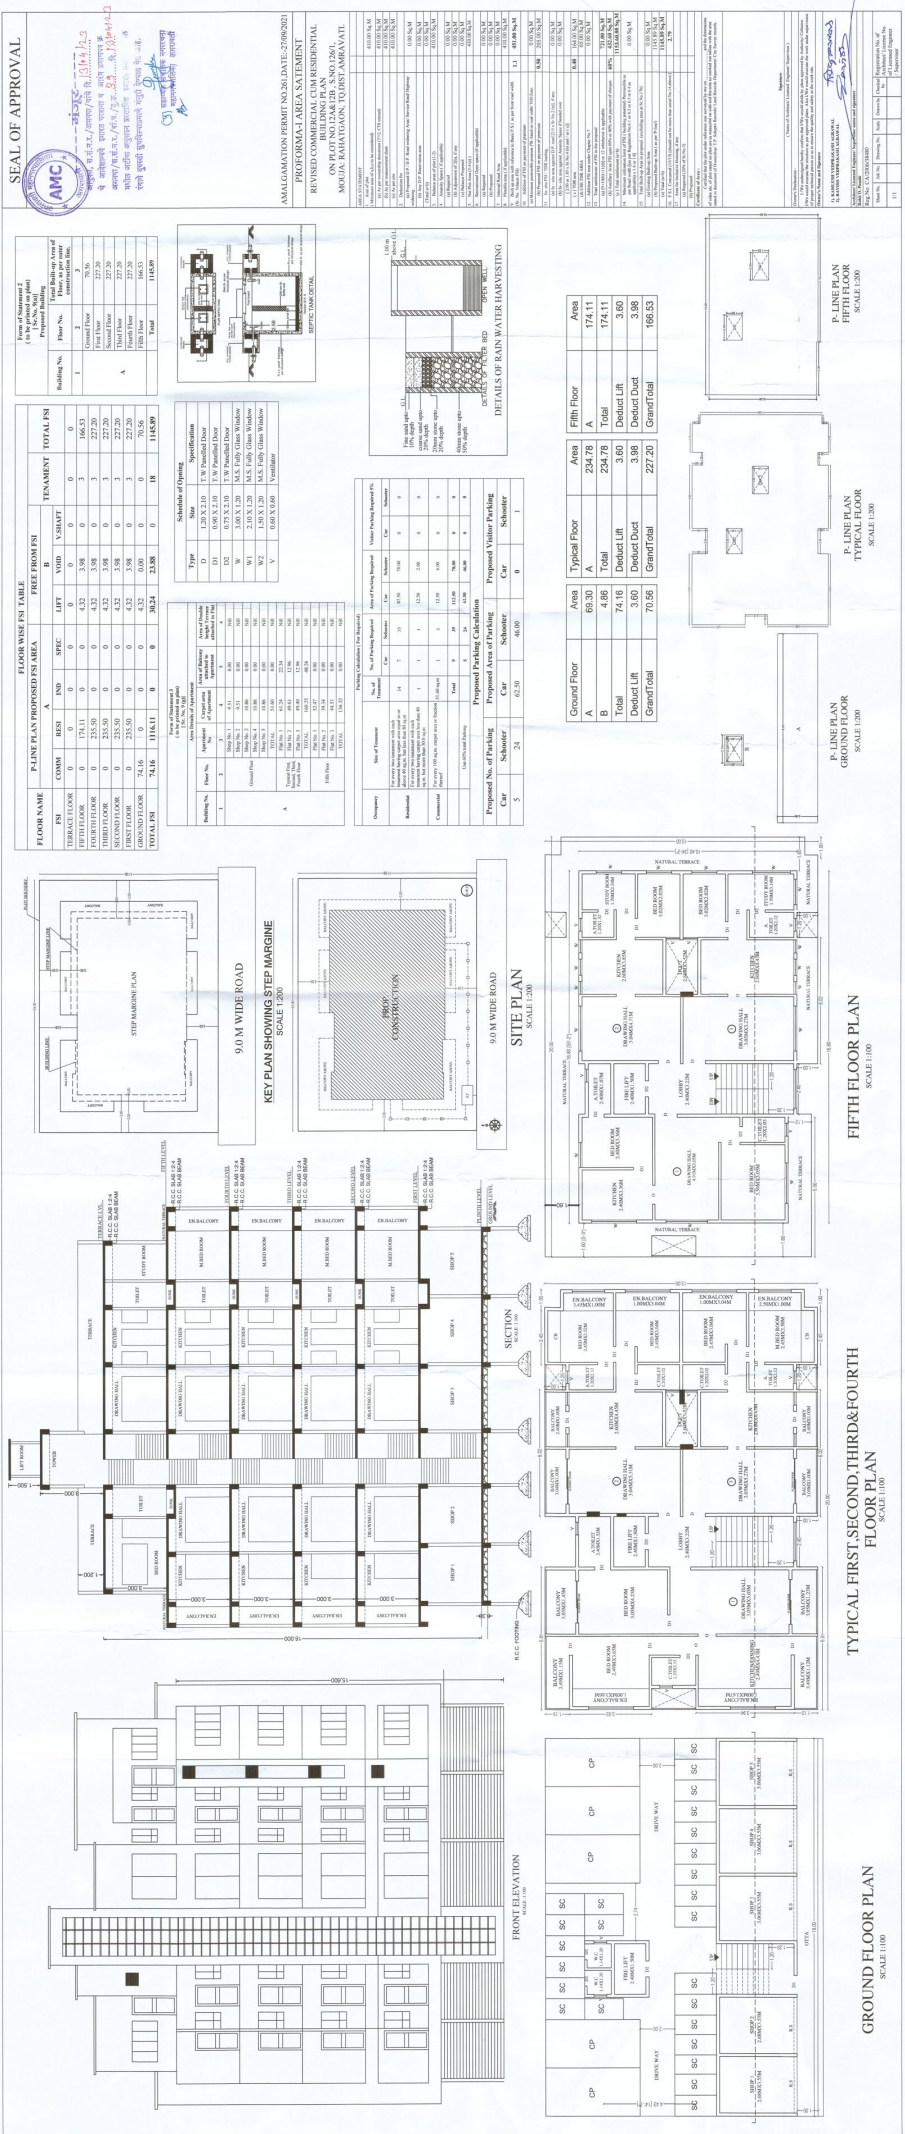

SEAL OF APPROVAL






