


DEMARCATED RESIDENTIAL LAYOUT PLAN IN SURVEY NO. 17/1A/1, 17/1A/3,
IN MAUZA- JUNONA , TAH. HINGANGHAT & DIST. WARDHA

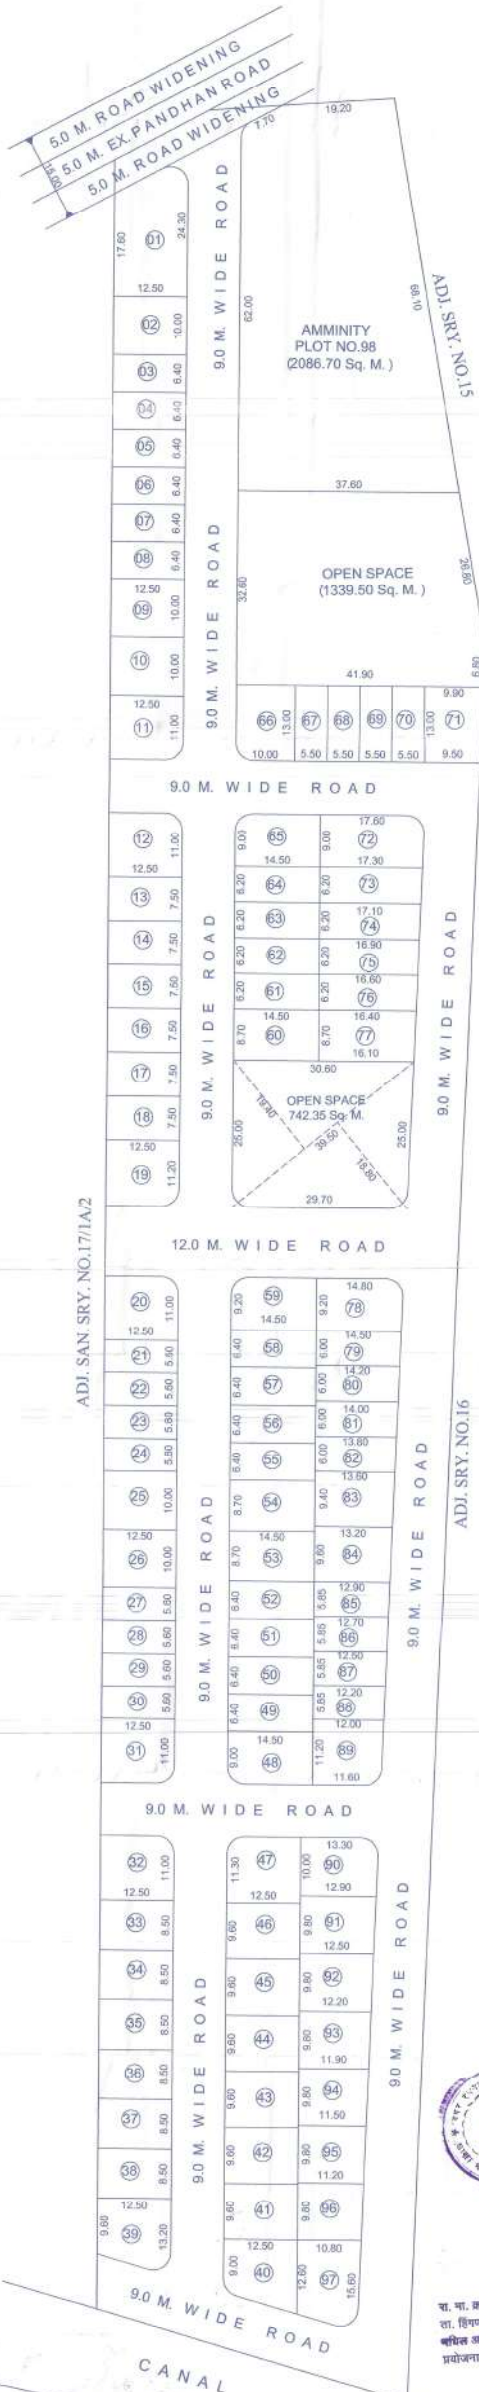

N
SCALE : 1:500
LAYOUT PLAN


AREA STATEMENT

1. AREA UNDER SRY. NO. 17/1A/1/1	- 8700.00 Sqm.
2. AREA UNDER SRY. NO. 17/1A/1/3	- 12100.00 Sqm.
3. NET AREA UNDER LAYOUT	- 20800.00 Sqm.
4. AREA UNDER OPEN SPACE	- 2081.85 Sqm.
5. AREA UNDER AMINITY PLOT No.98	- 2086.70 Sqm.
6. AREA UNDER TOTAL PLOTS	- 10256.70 Sqm.
7. NET AREA UNDER ROAD	- 6374.75 Sqm.

PLOT INDEX

PLOT NO.	PLOT AREA IN SQ.MT.	CURVE AREA	NET PLOT AREA IN SQ.MT.	NO. OF PLOTS	TOTAL PLOT AREA
1	261.88	8.22	253.66	1	253.66
2	125.00		125.00	1	125.00
3 To 8	80.00		80.00	6	480.00
9 To 10	125.00		125.00	2	250.00
11 To 12	137.50	4.35	133.15	2	266.30
13 To 18	93.75		93.75	6	562.50
19	140.00	6.05	133.95	1	133.95
20	137.50	6.05	131.45	1	131.45
21 To 24	70.00		70.00	4	280.00
25 To 26	125.00		125.00	2	250.00
27 To 30	70.00		70.00	4	280.00
31 To 32	137.50	4.35	133.15	2	266.30
33 To 38	106.25		106.25	6	637.50
39	142.50	4.35	138.15	1	138.15
40	135.00	4.35	130.65	1	130.65
41 To 46	120.00		120.00	6	720.00
47	141.25	4.35	136.90	1	136.90
48	130.50	4.35	126.15	1	126.15
49 To 52	92.80		92.80	4	371.20
53 To 54	126.15		126.15	2	252.30
55 To 58	92.80		92.80	4	371.20
59	133.40	6.05	127.35	1	127.35
60	126.15		126.15	1	126.15
61 To 64	89.90		89.90	4	359.60
65	130.50	4.35	126.15	1	126.15
66	130.00	4.35	125.65	1	125.65
67 To 70	71.50		71.50	4	286.00
71	126.10		126.10	1	126.10
72	157.05	4.35	152.70	1	152.70
73	106.64		106.64	1	106.64
74	105.40		105.40	1	105.40
75	103.85		103.85	1	103.85
76	102.30		102.30	1	102.30
77	141.38		141.38	1	141.38
78	134.78	6.05	128.73	1	128.73
79	86.10		86.10	1	86.10
80	84.60		84.60	1	84.60
81	83.40		83.40	1	83.40
82	82.20		82.20	1	82.20
83	125.96		125.96	1	125.96
84	125.28		125.28	1	125.28
85	74.88		74.88	1	74.88
86	73.71		73.71	1	73.71
87	72.25		72.25	1	72.25
88	70.79		70.79	1	70.79
89	132.16	4.35	127.81	1	127.81
90	131.00	4.35	126.65	1	126.65
91	124.46		124.46	1	124.46
92	121.03		121.03	1	121.03
93	118.09		118.09	1	118.09
94	114.66		114.66	1	114.66
95	111.23		111.23	1	111.23
96	107.80		107.80	1	107.80
97	148.96	4.35	144.61	1	144.61
TOTAL					10256.70

N
Scale : 1:5000
LOCATION MAP

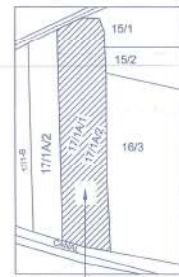

DEMARCATED LAYOUT



वा. मा. क्र. 133/NAP-34/2019-20 नोवा-जुनोना
ता. हिंगणघाट, जि. वर्धा मध्ये पारित आदेश दि. 02/7/2020
दि. 29/6/2020 मध्ये नमूद अटीनुसार
प्रयोजनार्थ विभागीय अभिन्यास आलेख मंडळीची सिफारस
कराव्यात येत आहे. (Recommended for Sanction)

वा. मा. क्र. 133/NAP-34/2019-20 नोवा-जुनोना
ता. हिंगणघाट, जि. वर्धा मध्ये पारित आदेश दि. 02/7/2020
मधील अटी व शर्तीक अधीन राहून शिवाजी/कृष्ण अक्षय
प्रयोजनासाठी अभिन्यास नमवून अनुमोदित.



OWNER

ENGINEER

S.C. CHUDE
Civil Engineer
WARDHA
Dist. WARDHA