
DEMARCATED RESIDENTIAL LAYOUT IN SR. NO.58/1, MOUZA- SATODA, TAH./DIST.- WARDHA

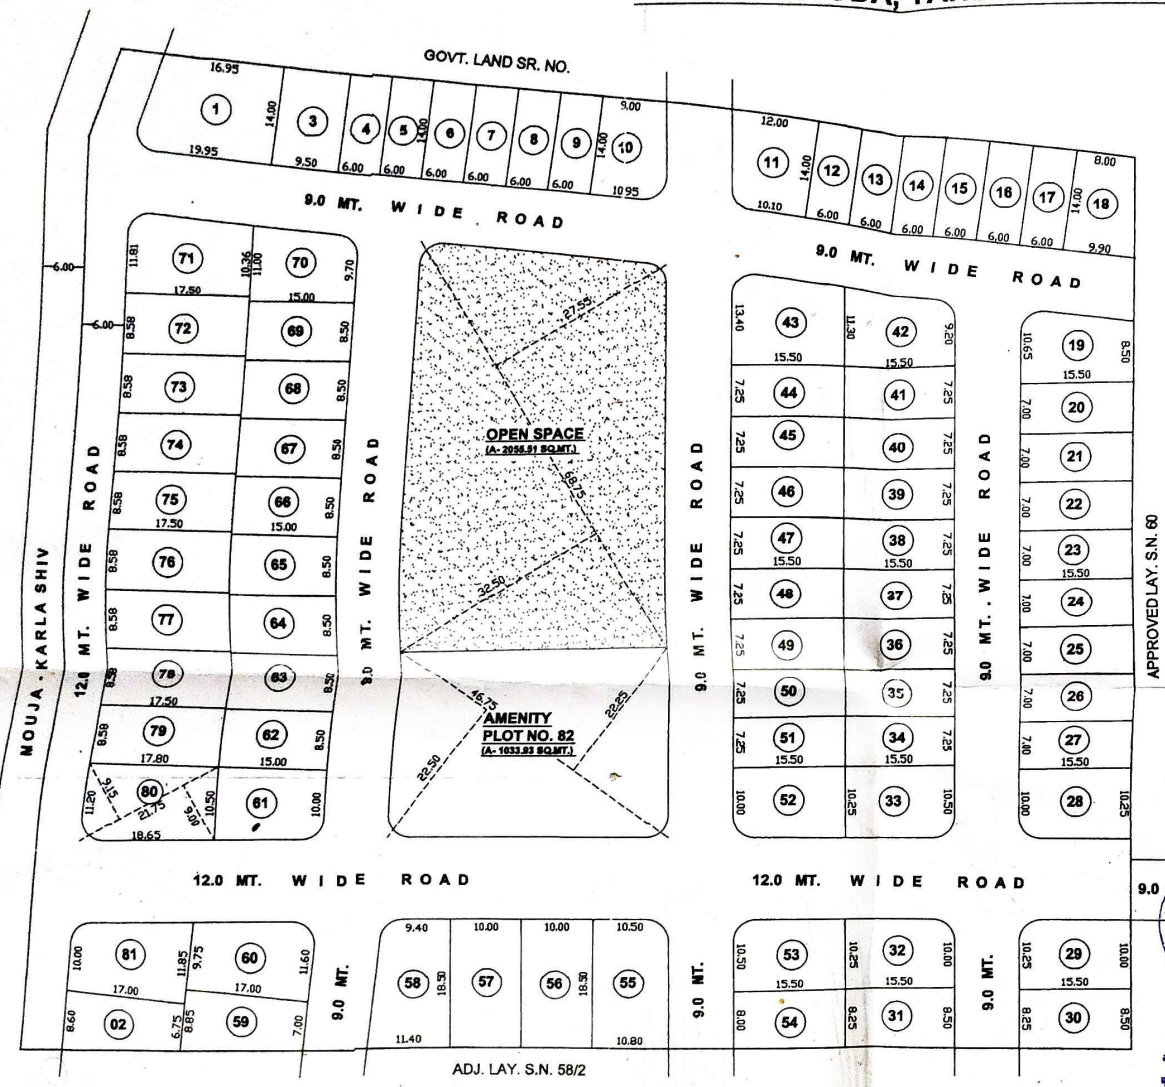


LAYOUT PLAN
SCALE 1:500

AREA STATEMENT : -

AREA UNDER LAYOUT	-	20500.00 SQ.MT.
AREA UNDER RESIDENTIAL PLOTS	-	10507.71 SQ.MT.
AREA UNDER OPEN SPACE	-	2055.51 SQ.MT.
AREA UNDER AMENITY PLOT NO. 82	-	1033.93 SQ.MT.
AREA UNDER INTERNAL ROADS	-	6902.85 SQ.MT.

PLOT INDEX : - (IN SQ.MT.)

PLOT NO.	NOS.	AREA OF EACH PLOT	CORNER DEDUCTION	NET AREA OF EACH PLOT	TOTAL AREA
1	1	258.30	6.05	252.25	252.25
2	1	130.47	0.00	130.47	130.47
3	1	133.00	0.00	133.00	133.00
4 TO 9	6	84.00	0.00	84.00	504.00
10	1	139.65	4.35	135.30	135.30
11	1	154.70	4.35	150.35	150.35
12 TO 17	6	84.00	0.00	84.00	504.00
18	1	125.30	0.00	125.30	125.30
19	1	148.41	4.35	144.06	144.06
20 TO 27	8	108.50	0.00	108.50	868.00
28	1	156.93	6.05	150.88	150.88
29	1	156.93	6.05	150.88	150.88
30, 31	2	129.81	0.00	129.81	259.62
32	1	156.93	6.05	150.88	150.88
33	1	160.81	6.05	154.76	154.76
34 TO 41	8	112.37	0.00	112.37	898.96
42	1	158.87	4.35	154.52	154.52
43	1	191.42	4.35	187.07	187.07
44 TO 51	8	112.37	0.00	112.37	898.96
52	1	156.93	6.05	150.88	150.88
53	1	160.81	6.05	154.76	154.76
54	1	125.93	0.00	125.93	125.93
55	1	197.02	6.05	190.97	190.97
56, 57	2	185.00	0.00	185.00	370.00
58	1	192.40	6.05	186.35	186.35
59	1	134.72	0.00	134.72	134.72
60	1	181.47	6.05	175.42	175.42
61	1	153.75	6.05	147.70	147.70
62 TO 69	8	127.50	0.00	127.50	1020.00
70	1	155.25	4.35	150.90	150.90
71	1	193.98	6.05	187.93	187.93
72 TO 78	7	148.75	0.00	148.75	1041.25
79	1	150.02	0.00	150.02	150.02
80	1	197.38	7.74	189.64	189.64
81	1	185.72	7.74	177.98	177.98

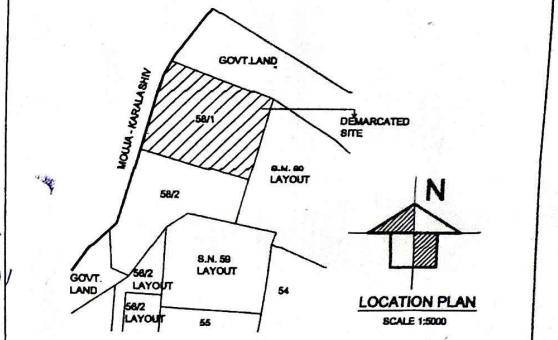

LOCATION PLAN
SCALE 1:5000

नगर रचना व मूल्य निर्धारण विभाग
शाखा कार्यालय वर्धा
नगररचनेवर खाली रंगाने दुरुस्ती केल्या प्रमाणे सुधा
कार्यालयाचे पत्र क्र. मौ. व्यतिरिक्त/म.क्र. 581/
नरव/1259-दि. 03/07/2018 रोजी
अटीनुसार तिवारी सहायक रचना
मंजुरीसाठी शिफारस (Recommended for Approval)
सहायक रचना व मूल्य निर्धारण अधिकारी
वर्धा

OWNER :

श्री. हरिभाऊ बा. बचुरकर

DRAWN BY :

KADAM LAND SOLUTIONS
WARDHA. 9881488853

मान्यता
(लाल शाईने केलेल्या सुधारणेच्या अधिन राहून)
अभिप्रायक दि. 30/8/19 उपविभागीय अधिकारी, वर्धा
यांचे केस नं. एनएपी-34/ 56 मौजा सावंगी
उपविभागीय अधिकारी 30/8/2019
वर्धा

G. K. Admane
Civil Engineer
Reg. No. TPW/039/2016
Raj... Talkies Road, WARDHA
Cell : 9226452741