

EXISTING & PROPOSED CONSTRUCTION OF MULTI FAMILY RESIDENTIAL BUILDING ON KRI NO : 114/5 , PH. NO 35 MOZA - BAHADUR 1 AH - NAGPUR(GR). DIST - NAGPUR

1) SAILI USIA CHANGASHEKHAR LANCHERWAR
2) SAILI SINDHA MADHUKAR PILLAYAR
THROUGH P.O.A HOLDER AKAR CONSTRUCTION GROUP THROUGH ITS PARTNER
1) SHRI. RAHUL L. DESHMUKH
2) SHRI. YUSUF KANCHWALA

This sanction is subject to completion of N.A. order DL 10/11/2018

This sanction is subject to Conditions mentioned in Development Agreement DL 22/1/2018

1) TO THE PROVISIONS OF STRUCTURAL DESIGN SUB/SECTION 10/11/2018 DATED 22/1/2018 OF STRUCTURAL DESIGNER AND APPLICANT

Subject to the provisions of structural drawings submitted by applicant.

Necessary arrangement for rain water harvesting shall be done.

Subject to condition that N.O.C. be obtained from Airport Authority of India (AAI) for the construction of the building.

Subject to the condition laid down by Directorate of Maharashtra Fire Service vide letter No. 10/11/2018 dated 20/11/2018

The Previous Building Permit No. 10/11/2018 dated 20/11/2018 is hereby cancelled.

Subject to the condition that Developer Applicant shall construct sewage treatment plant (STP) as per the required norms of Maharashtra Pollution Control Board and shall submit the N.O.C. from MPCB without completion of same occupation permission will be issued.

Subject to terms and condition of Government circular dated 30-01-2018 that shade, solar and arrangement of drinking water for the labour.

WEST SIDE ELEVATION (SCALE 1:100)

PROPOSED CONSTRUCTION SHOWN IN OWNER'S SKIN

THROUGH P.O.A HOLDER AKAR CONSTRUCTION GROUP THROUGH PARTNER


1) SHRI. RAHUL L. DESHMUKH
2) SHRI. YUSUF KANCHWALA

ARCHITECT'S SIGN

SCALE - 1:100, 1:200, 1:500

N.M.R.D.A.
L.S. No. 49
Up to 20/11/2018

OFFICE OF THE
NAGPUR METROPOLITAN REGION DEVELOPMENT AUTHORITY
Building Permit No. 10/11/2018 dated 20/11/2018
SANCTIONED
Assistant Engineer
Nagpur Metropolitan Region Development Authority

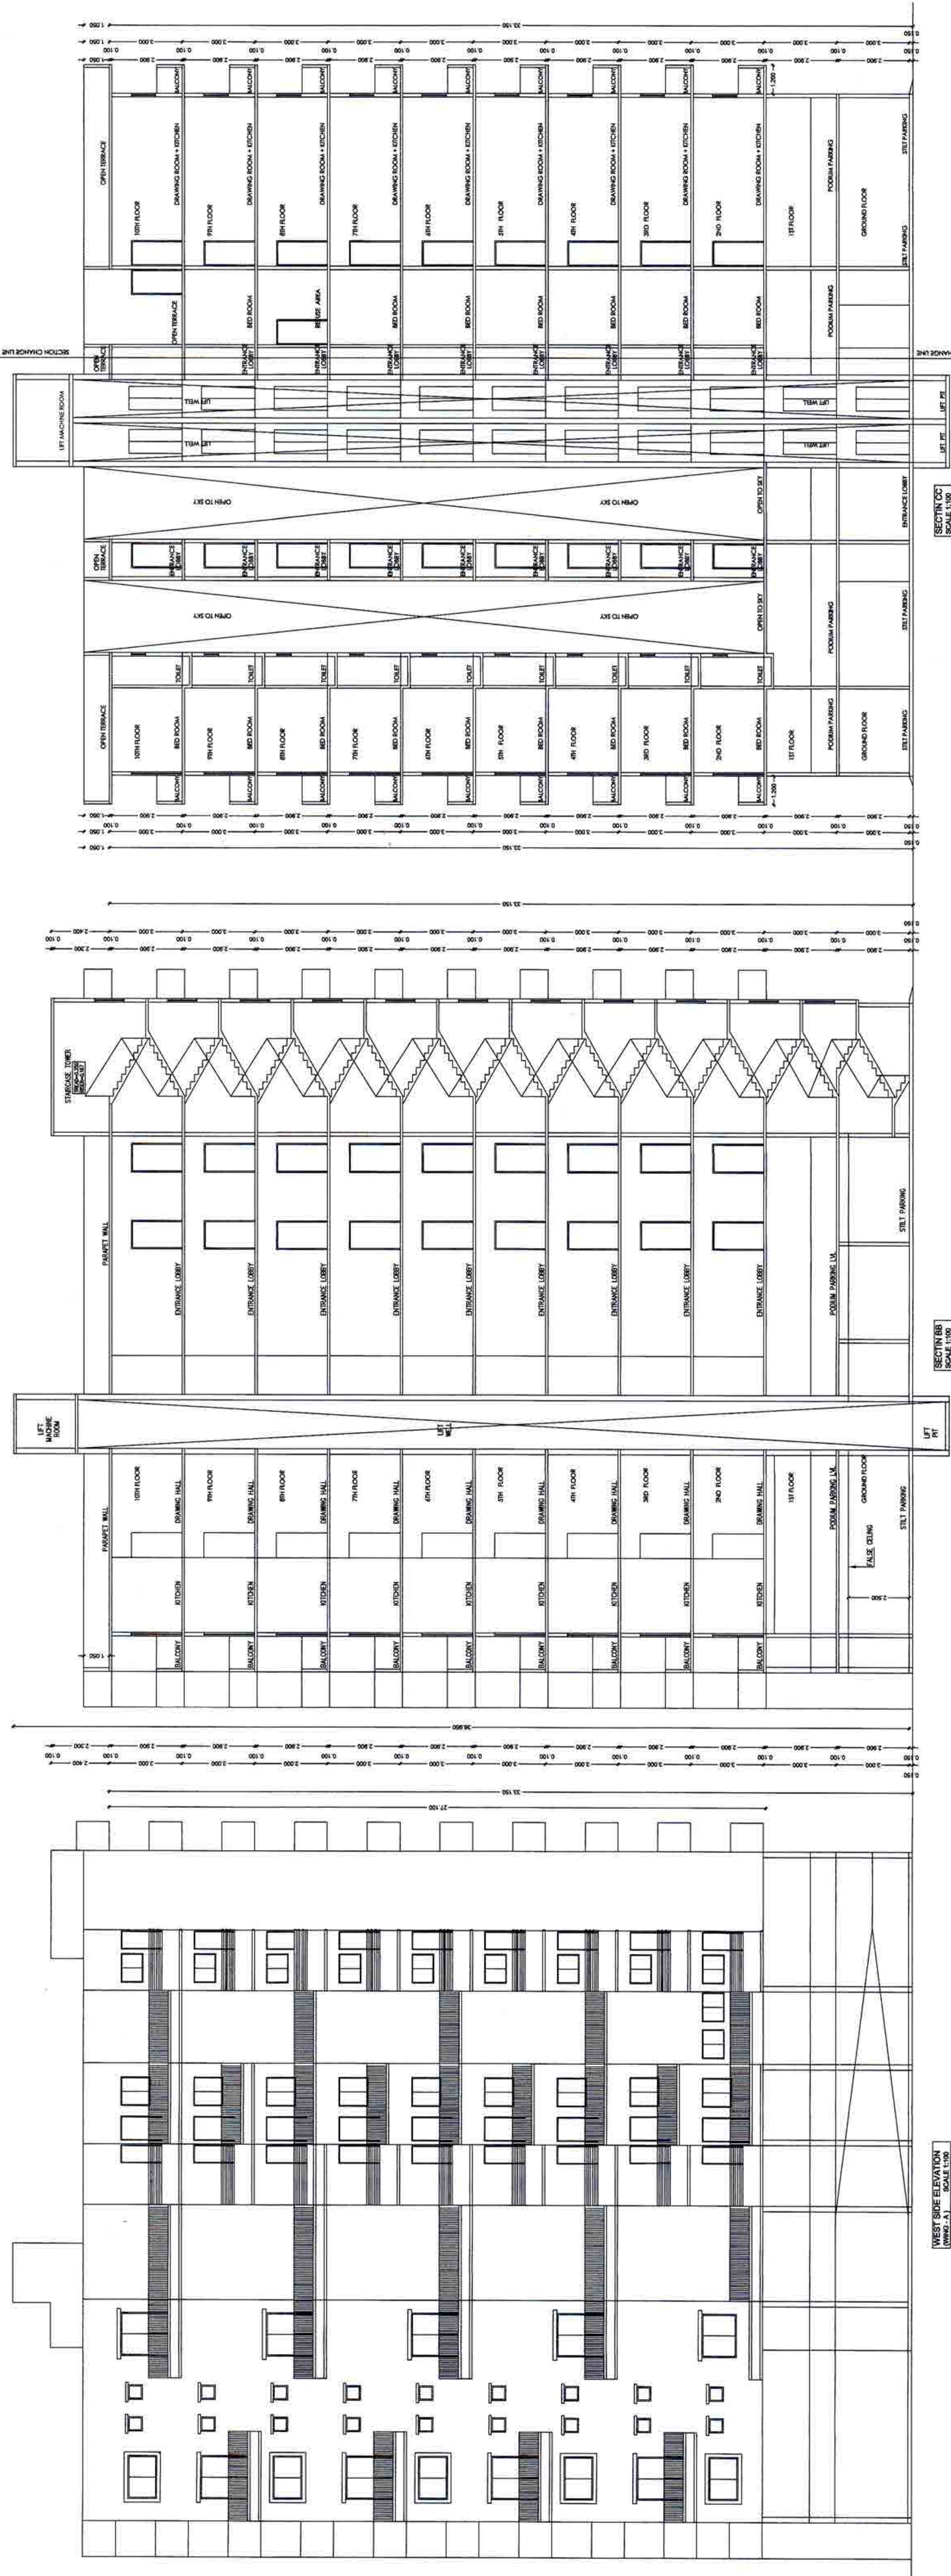

WEST SIDE ELEVATION (SCALE 1:100)

SECTION BB (SCALE 1:100)

SECTION CC (SCALE 1:100)

SECTION DD (SCALE 1:100)

SECTION EE (SCALE 1:100)

SECTION FF (SCALE 1:100)

SECTION GG (SCALE 1:100)

SECTION HH (SCALE 1:100)