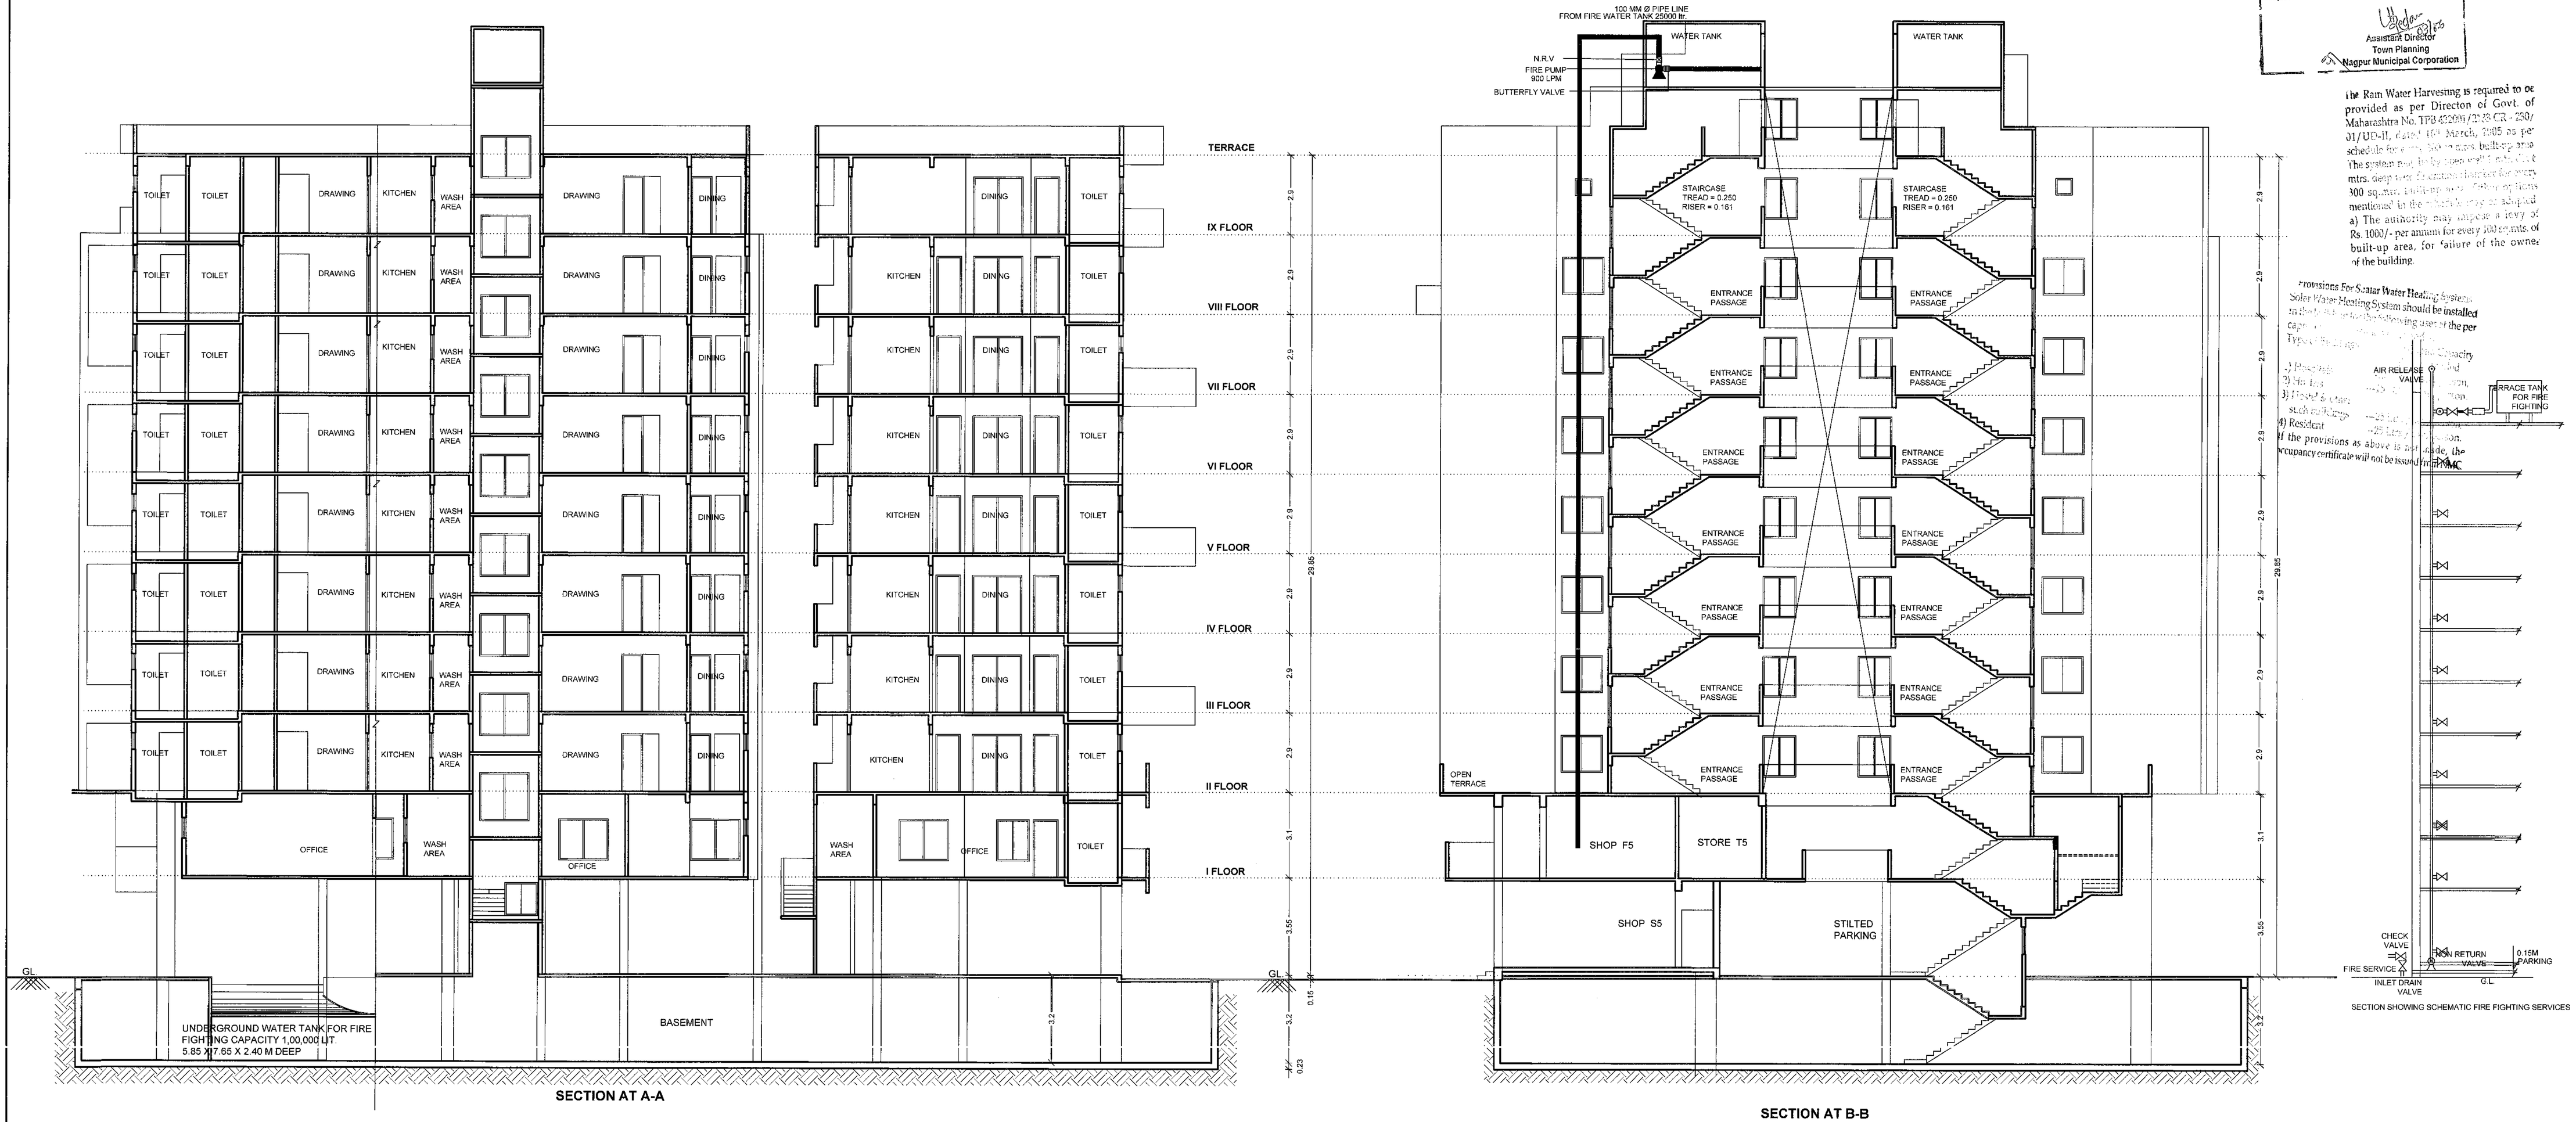

SECTION AT A-A

SECTION AT B-B

SECTION SHOWING SCHEMATIC FIRE FIGHTING SERVICES

OFFICE OF THE CORPORATION OF THE CITY NAGPUR
Building Permit No. 143/1347/Somalwada
7/11/2020 Date. 23/6/21
SANCTIONED
subject to conditions mentioned in the building permit
Assistant Director
Town Planning
Nagpur Municipal Corporation

the Ram Water Harvesting is required to be provided as per Director of Govt. of Maharashtra No. TPB 432001/2738 CR - 230/ 01/UD-II, dated 16th March, 2005 as per schedule for ... mtrs. building area. The system must be ... mtrs. deep and ... 300 sq.m. ... mentioned in the ... a) The authority may impose a levy of Rs. 1000/- per annum for every 100 sq.mts. of built-up area, for failure of the owner of the building.

Provisions For Solar Water Heating System
Solar Water Heating System should be installed in ... building area of the per ...
Type ... Capacity
1) Boys ... ...
2) No. ... ...
3) Hostel & ... ...
4) Resident ... ...
If the provisions as above is not made, the occupancy certificate will not be issued from NMC

REVISED PLAN SHOWING PROPOSED CONSTRUCTION ON,PLOT NO 6, KH. NO159/3, 159/11B, CITY SURVEY NO 594, ABHINAV CO-OP HSG. SOCIETY LTD. MOUZA - SOMALWADA, NAGPUR.

BELONGING TO :- Raghukul Constructions Pvt. Ltd
THROUGH DIRECTOR
DILIP BHARADE

CONTENTS:-
SECTION A-A
SECTION B-B

SCALE:-1:100

PREVIOUS SANCTION NO:
B.E (WEST)/Case No.AB-120180327319/Tracking No. 201803289/2314/902. Date. 19/8/19

S. B. Shelgaonkar
N. I. T. L. S. No. 608
N. M. C. L. S. No. 1/372.
1188, Central Avenue, Bhawsar Chowk
Gandhibagh, NAGPUR-2
ARCHITECT :

DATE : - 08-03-2021

SHEET NO. 6/7
SECTIONS