




DP PLAN / SITE PLAN
SCALE - N.T.S.



SCALE - N.T.S.

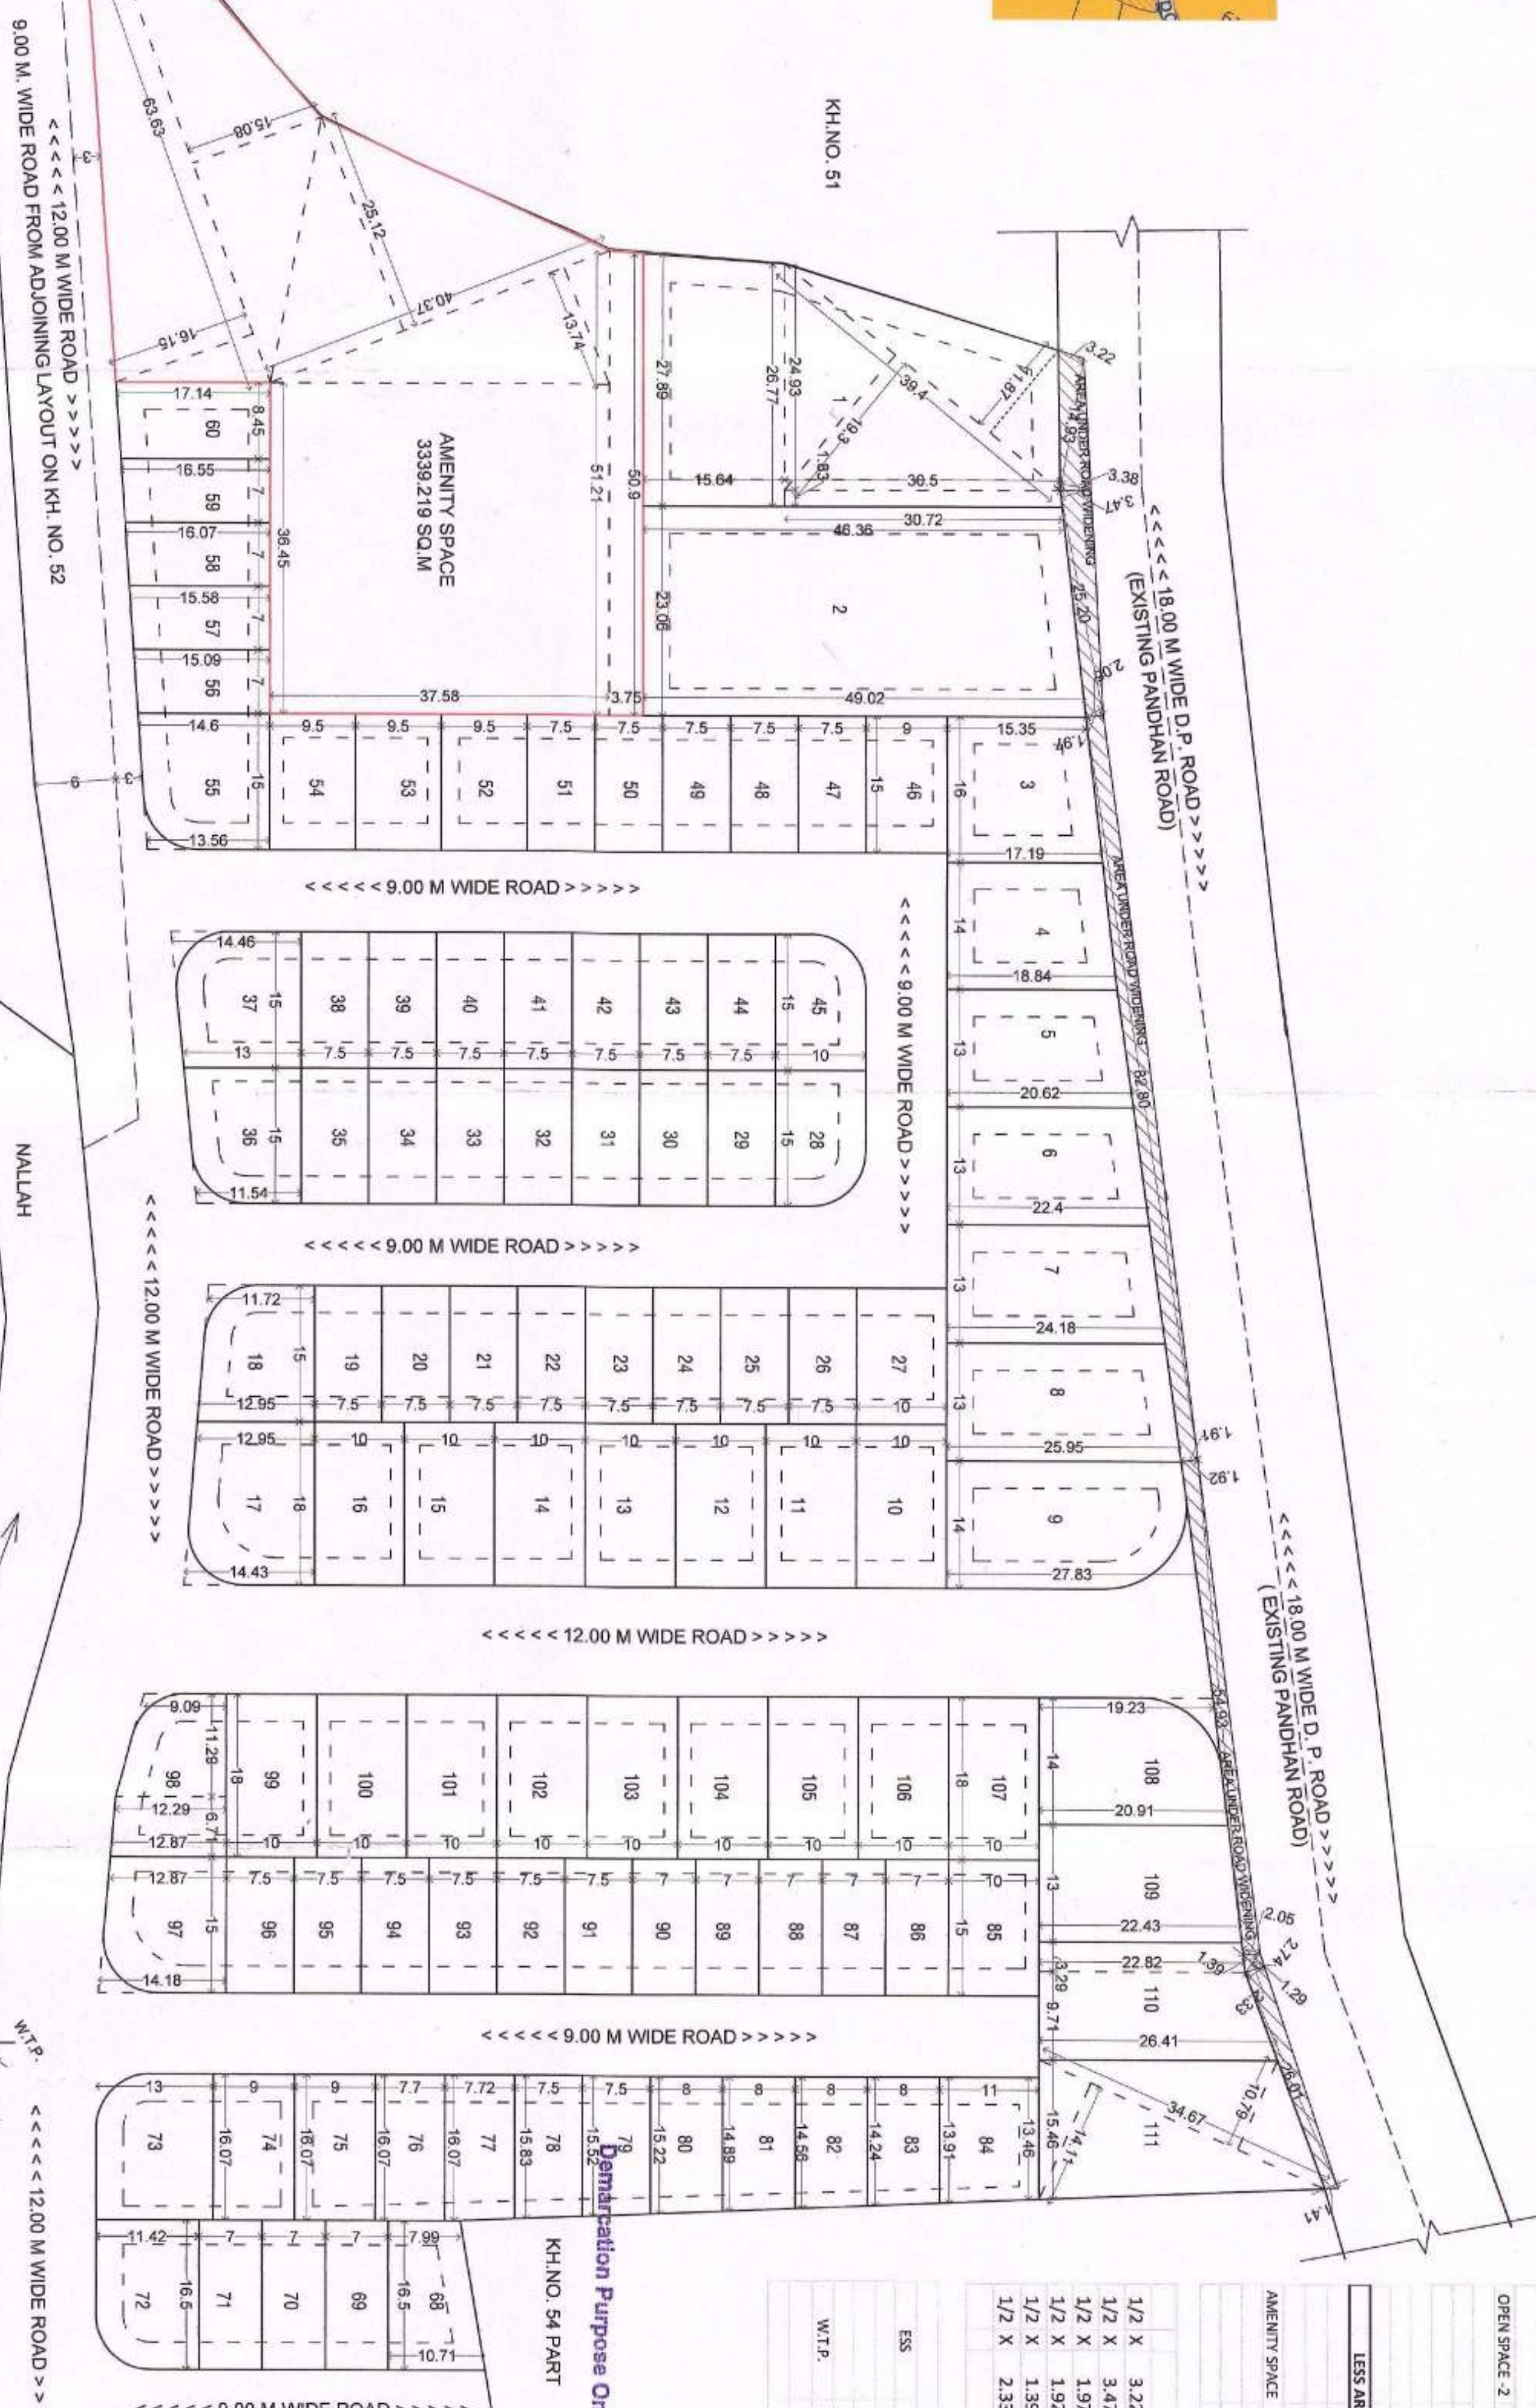

Not Valid for Execution of Sale-Deeds
LAYOUT PLAN
SCALE - 1:500

Executive Director
Majuro Metropolitan Region Development Authority

Magpur Metropolitan Region Development Authority

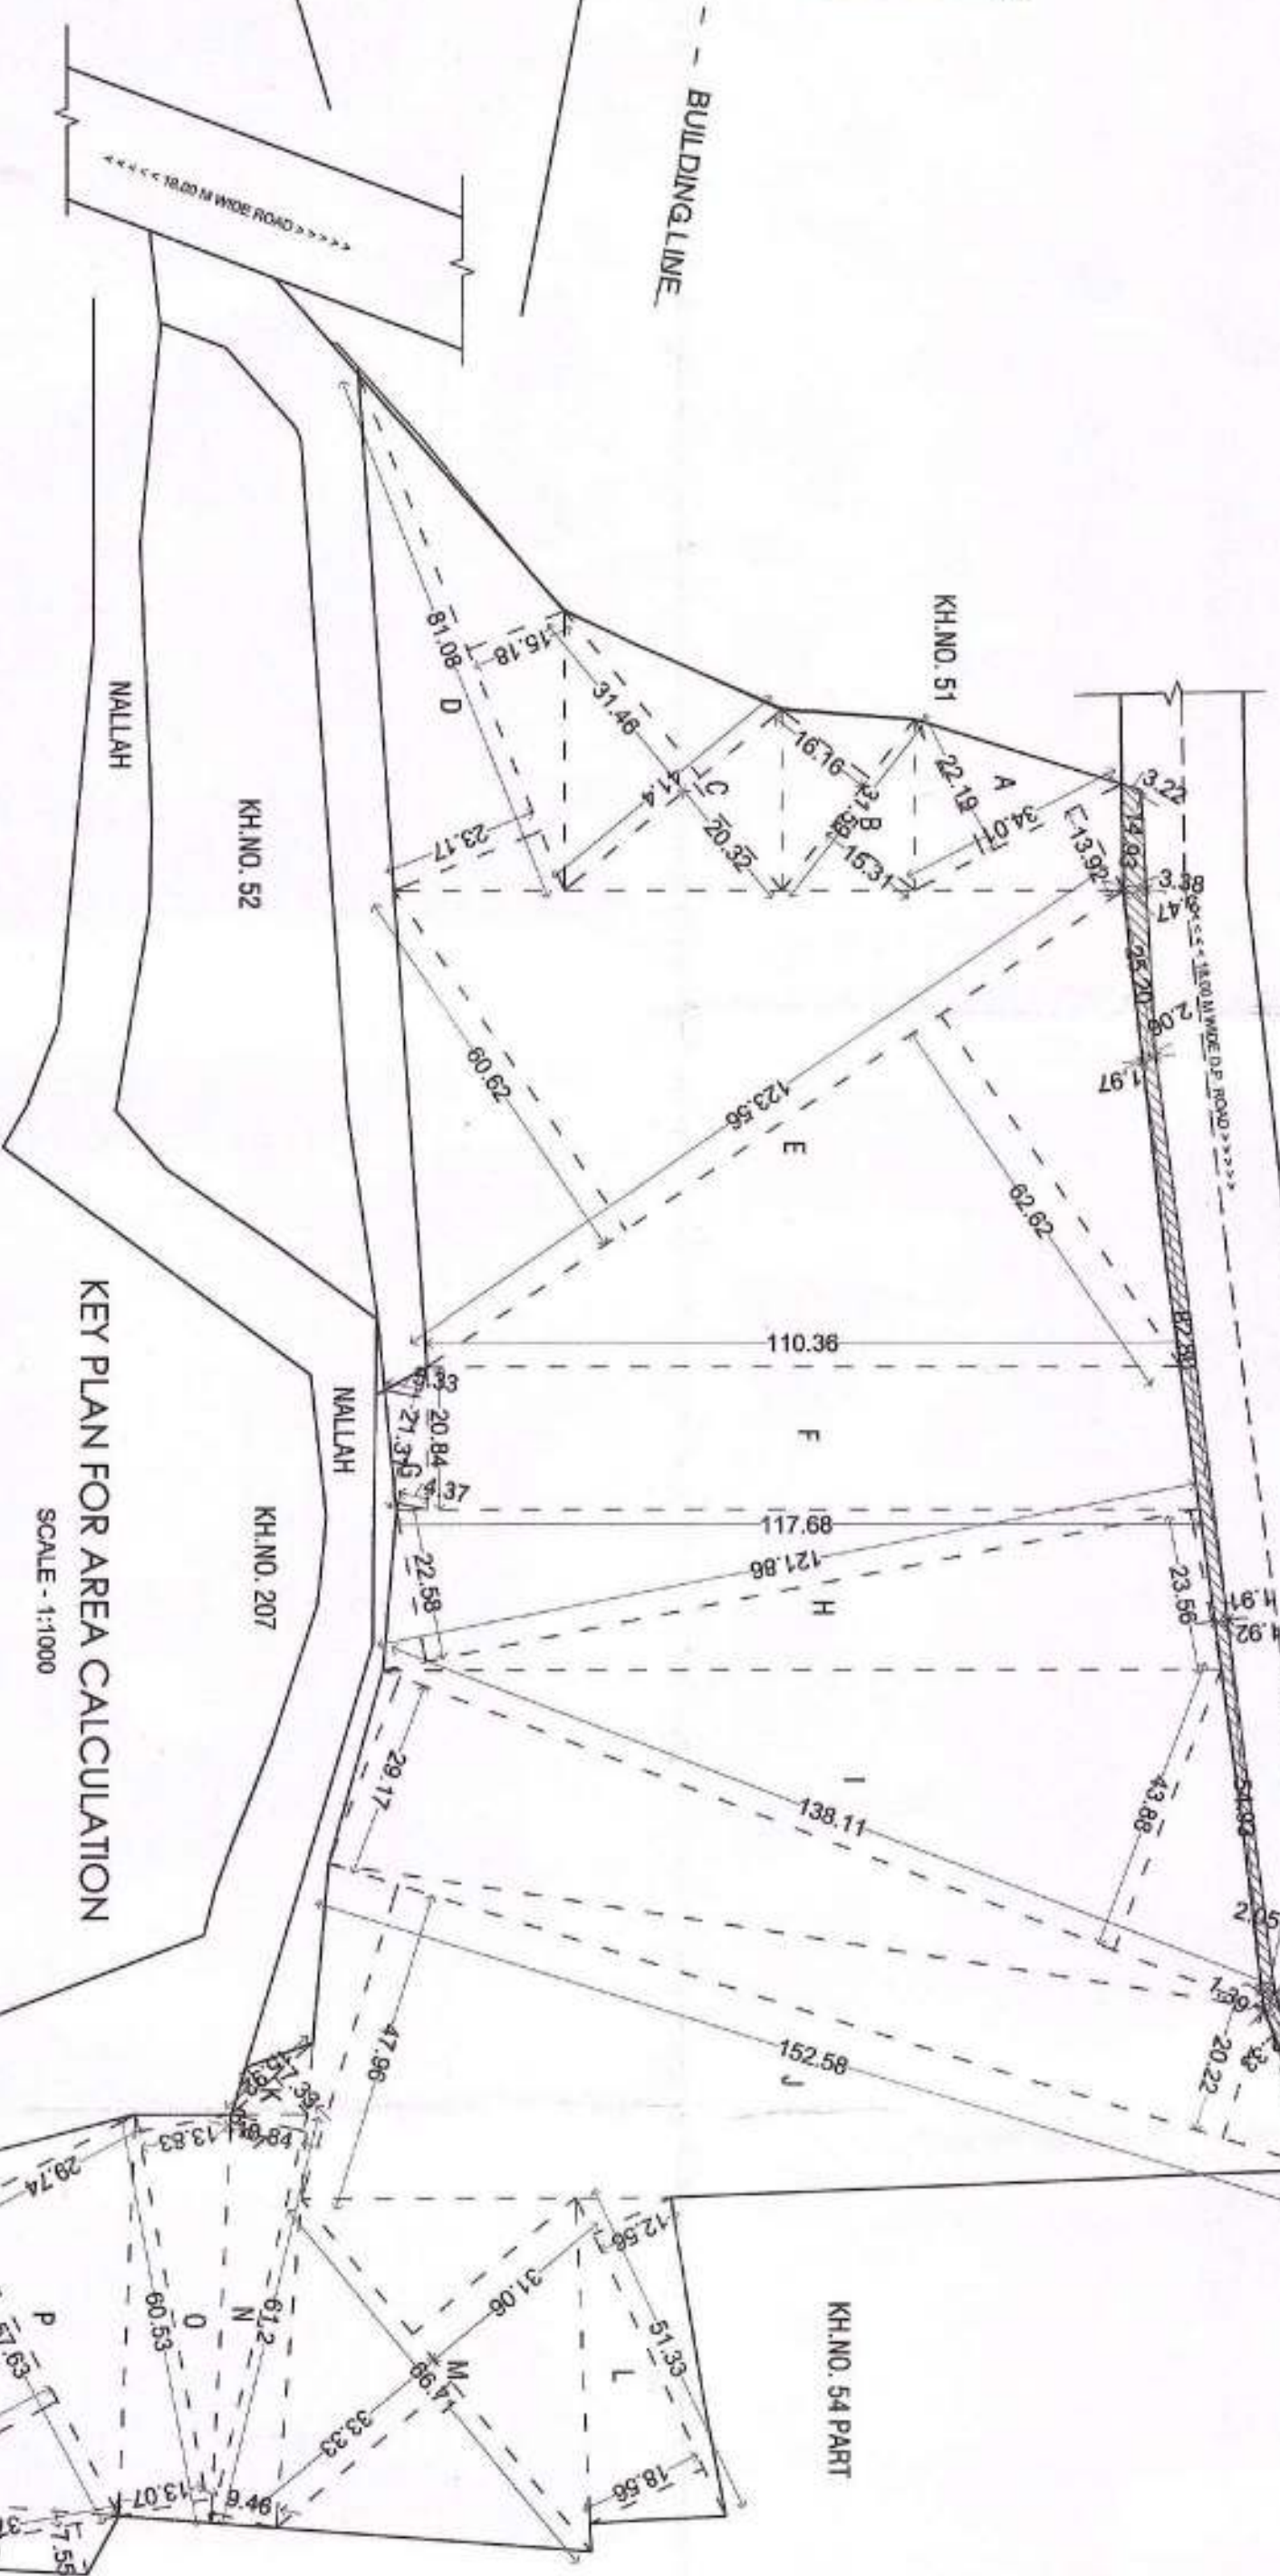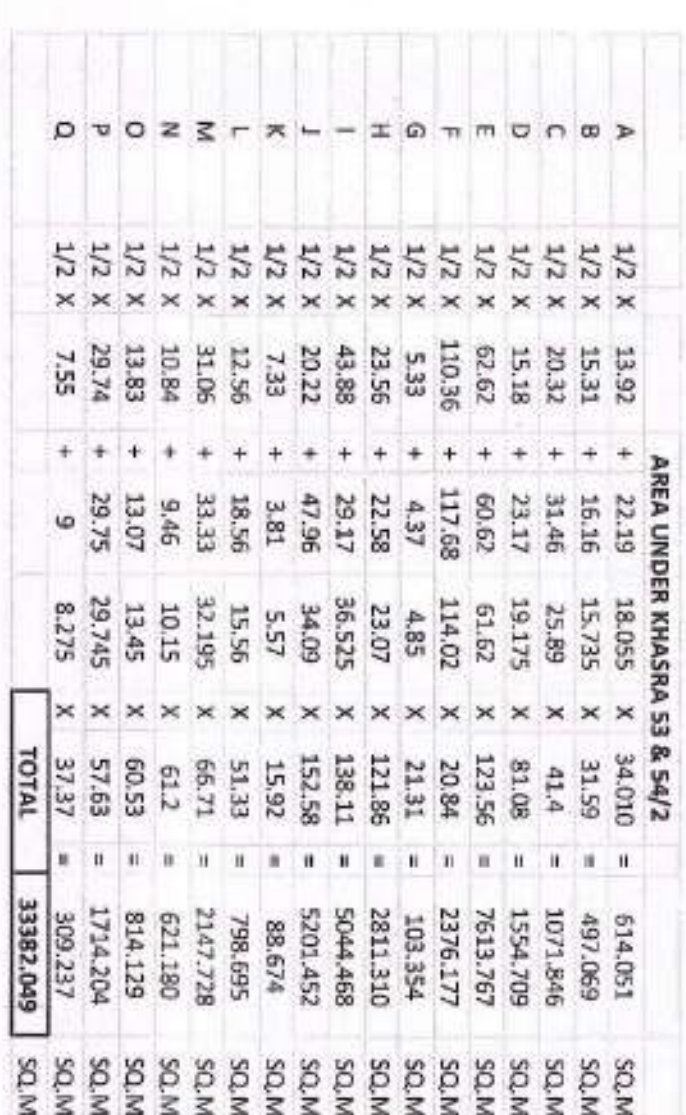

KEY PLAN FOR AREA CALCULATION

CH

[illegible]

LEGEND

Area	
Area	

MOTHER'S PETH KINDERGARDEN SCHOOL THROUGH

MOTHER'S PETH EDUCATION SOCIETY NAGPUR THRO
MR. RAJENDRA SURESH SOMAN

ARCHITECT/LICENSED ENGINEER

ED VORST & Gump
PLANNER & DESIGNER
B.E. CIVIL
CE, PRC No. A-3324 Member State Bar
Bentley Hills, Puyget
N.T.L.S. No. 1960
N.M.C.I.S. No. 369
Mob. No. 8923432846

NOTE:- FOR NET PLOT AREA SHALL BE PERMISSIBLE ON COMPLIANCE OF CLAUSE NO. 27 OF DCPR-2018 i.e. HANDING OVER OF DP ROAD AREA ADMEASURING 440.926 M² TO GVT JNMEDA FREE OF COST WITHOUT ANY ENCUMBRANCE AND SUBMISSION OF $\frac{1}{2}$ RECORD IN NAME OF GOVT JNMEDA