


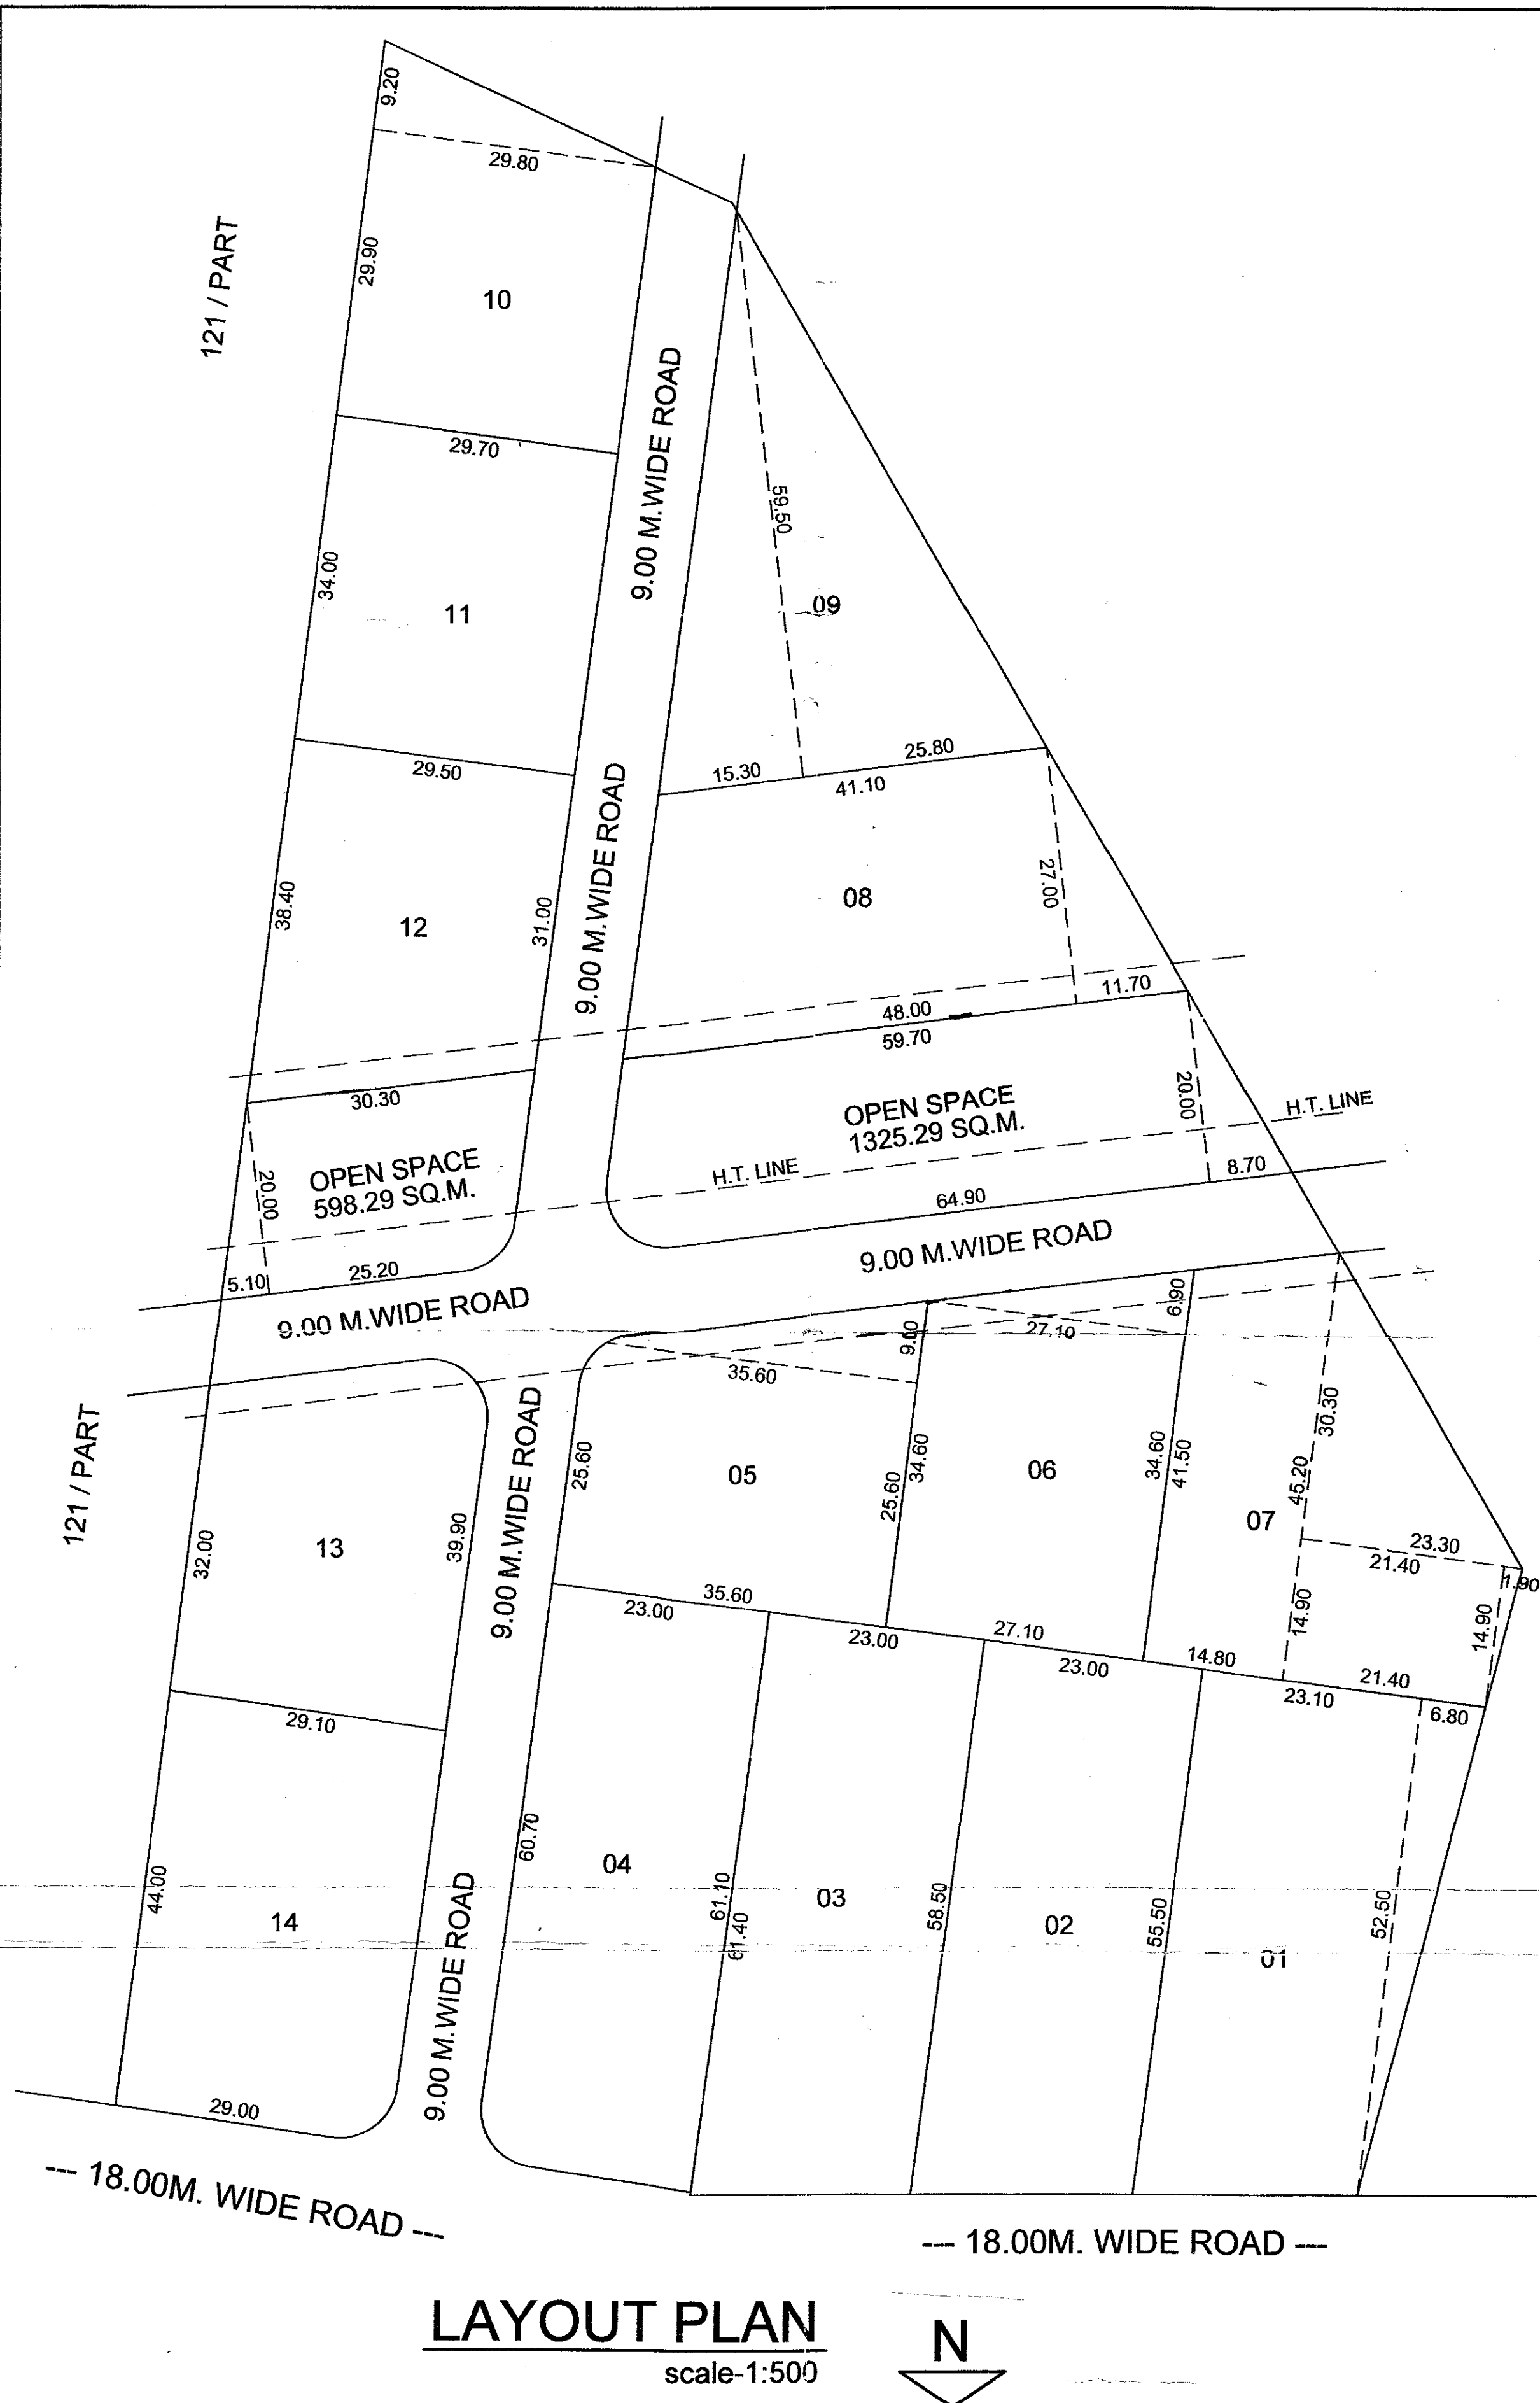

LAYOUT PLAN
scale-1:500



EXISTING LAYOUT PLAN FOR
KH. NO. 118,120/1,121/1, MOUZA - ZINGABAI TAKLI,
MALIK MOUZA, TAH.-DIST. NAGPUR

MALIK MOUZA -
SHRI. GAJANAN BALAJI MANE

AREA STATEMENT
* TOTAL LAND AREA = 21600.00 SQM
* AREA UNDER OPEN SPACE = 1923.58 SQM
* AREA UNDER ROAD = 2797.46 SQM
* AREA UNDER PLOTS = 16878.96 SQM

PLOT NO.	SIZE (M)	AREA (SQM)	DEDUCT TANGENT AREA (SQM)	NET AREA (SQM)	NO OF PLOTS	TOTAL NET PLOT AREA (SQM)
A	B	C	D	E=(C-D)	G	H=E*G
1,	52.50+55.50/2X23.10 + 1/2X8.60X82.60	1426.90		1426.90	1	1426.90
2,	58.50+55.50/2X23.00	1311.00		1311.00	1	1311.00
3,	61.40+58.50/2X23.00	1378.85		1378.85	1	1378.85
4,	60.70+61.10/2X23.00	1400.70	7.71	1392.99	1	1392.99
5,	35.60X5.60 + 1/2X35.60X9.00	1071.56	7.71	1063.85	1	1063.85
6,	27.10X34.60 + 1/2X27.10X6.90	1031.155		1031.155	1	1031.155
7,	21.40X14.90 + 1/2X1.90X14.90 + 1/2X23.30X30.30 + 45.20+61.50/2X14.80	1326.11		1326.11	1	1326.11
8,	48.00+41.10/2X27.00 + 1/2X11.70X27.00	1360.80		1360.80	1	1360.80
9,	1/2X15.30X59.50 + 1/2X25.80X59.50	1222.725		1222.725	1	1222.725
10,	29.80+29.70/2X29.90 + 1/2X29.80X9.20	1026.605		1026.605	1	1026.605
11,	29.70+29.50/2X34.00	1006.40		1006.40	1	1006.40
12,	38.40+31.00/2X29.50	1023.65		1023.65	1	1023.65
13,	39.90+32.00/2X29.10	1048.145	7.71	1038.435	1	1038.435
14,	29.00+29.10/2X44.00	1278.20	7.71	1270.49	1	1270.49
TOTAL					30	16878.96

AREA CALCULATIONS-
1) - OPEN SPACE- 59.70+64.90/2X20.00 = 1246.00
1/2X20.00X8.70 = 87.00
1333.00 SQ.M.
1333.00 - 7.71 (TANGENT) = 1325.29 SQM
2) - OPEN SPACE- 30.30+25.20/2X20.00 = 555.00
1/2X20.00X5.10 = 51.00
606.00 SQ.M.
606.00 - 7.71 (TANGENT) = 598.29 SQM
TOTAL OPEN SPACE - 1325.29 + 598.29 = 1923.58 SQM

INDEX-
LAYOUT BOUNDRY SHOWN THUS
OPEN SPACE SHOWN THUS

OWNER
MALIK MOUZA LAYOUT

SHRI. GAJANAN BALAJI MANE

ARCHITECT
VINIT SHRIVASTAVA
195, NARAYAN APARTMENTS,
RAM NAGAR, NAGPUR.
M.NO.- 9373104024