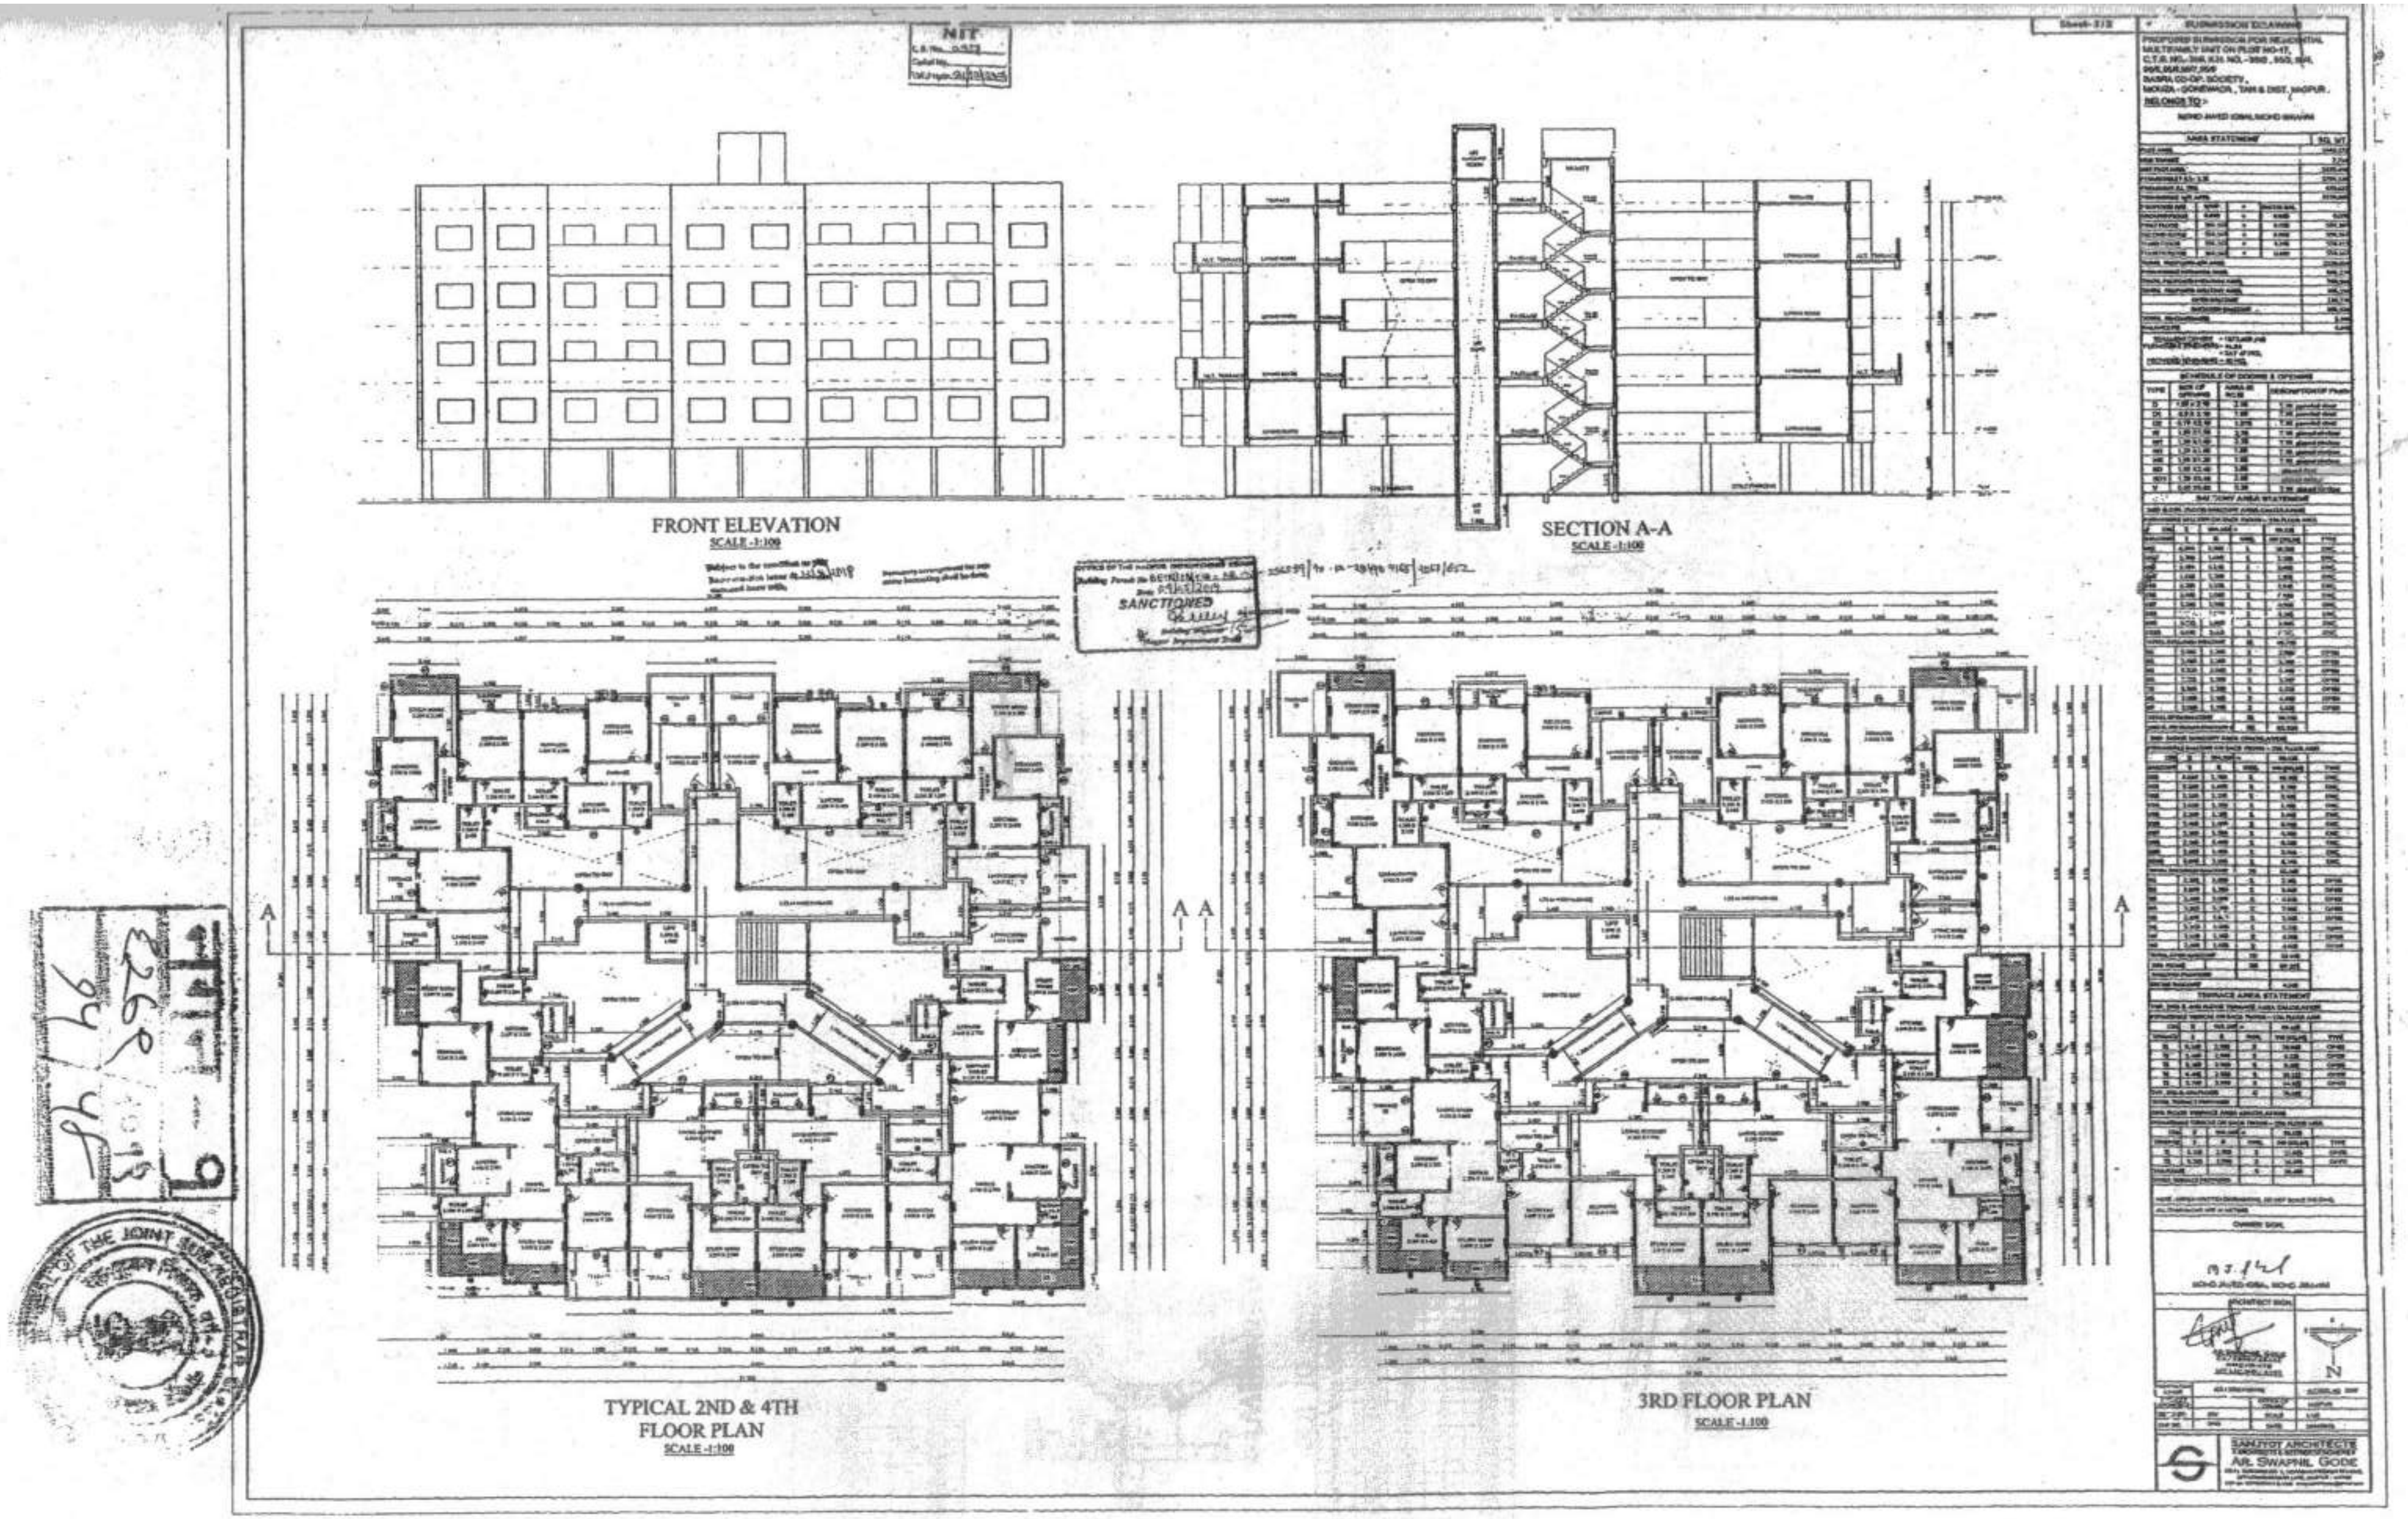
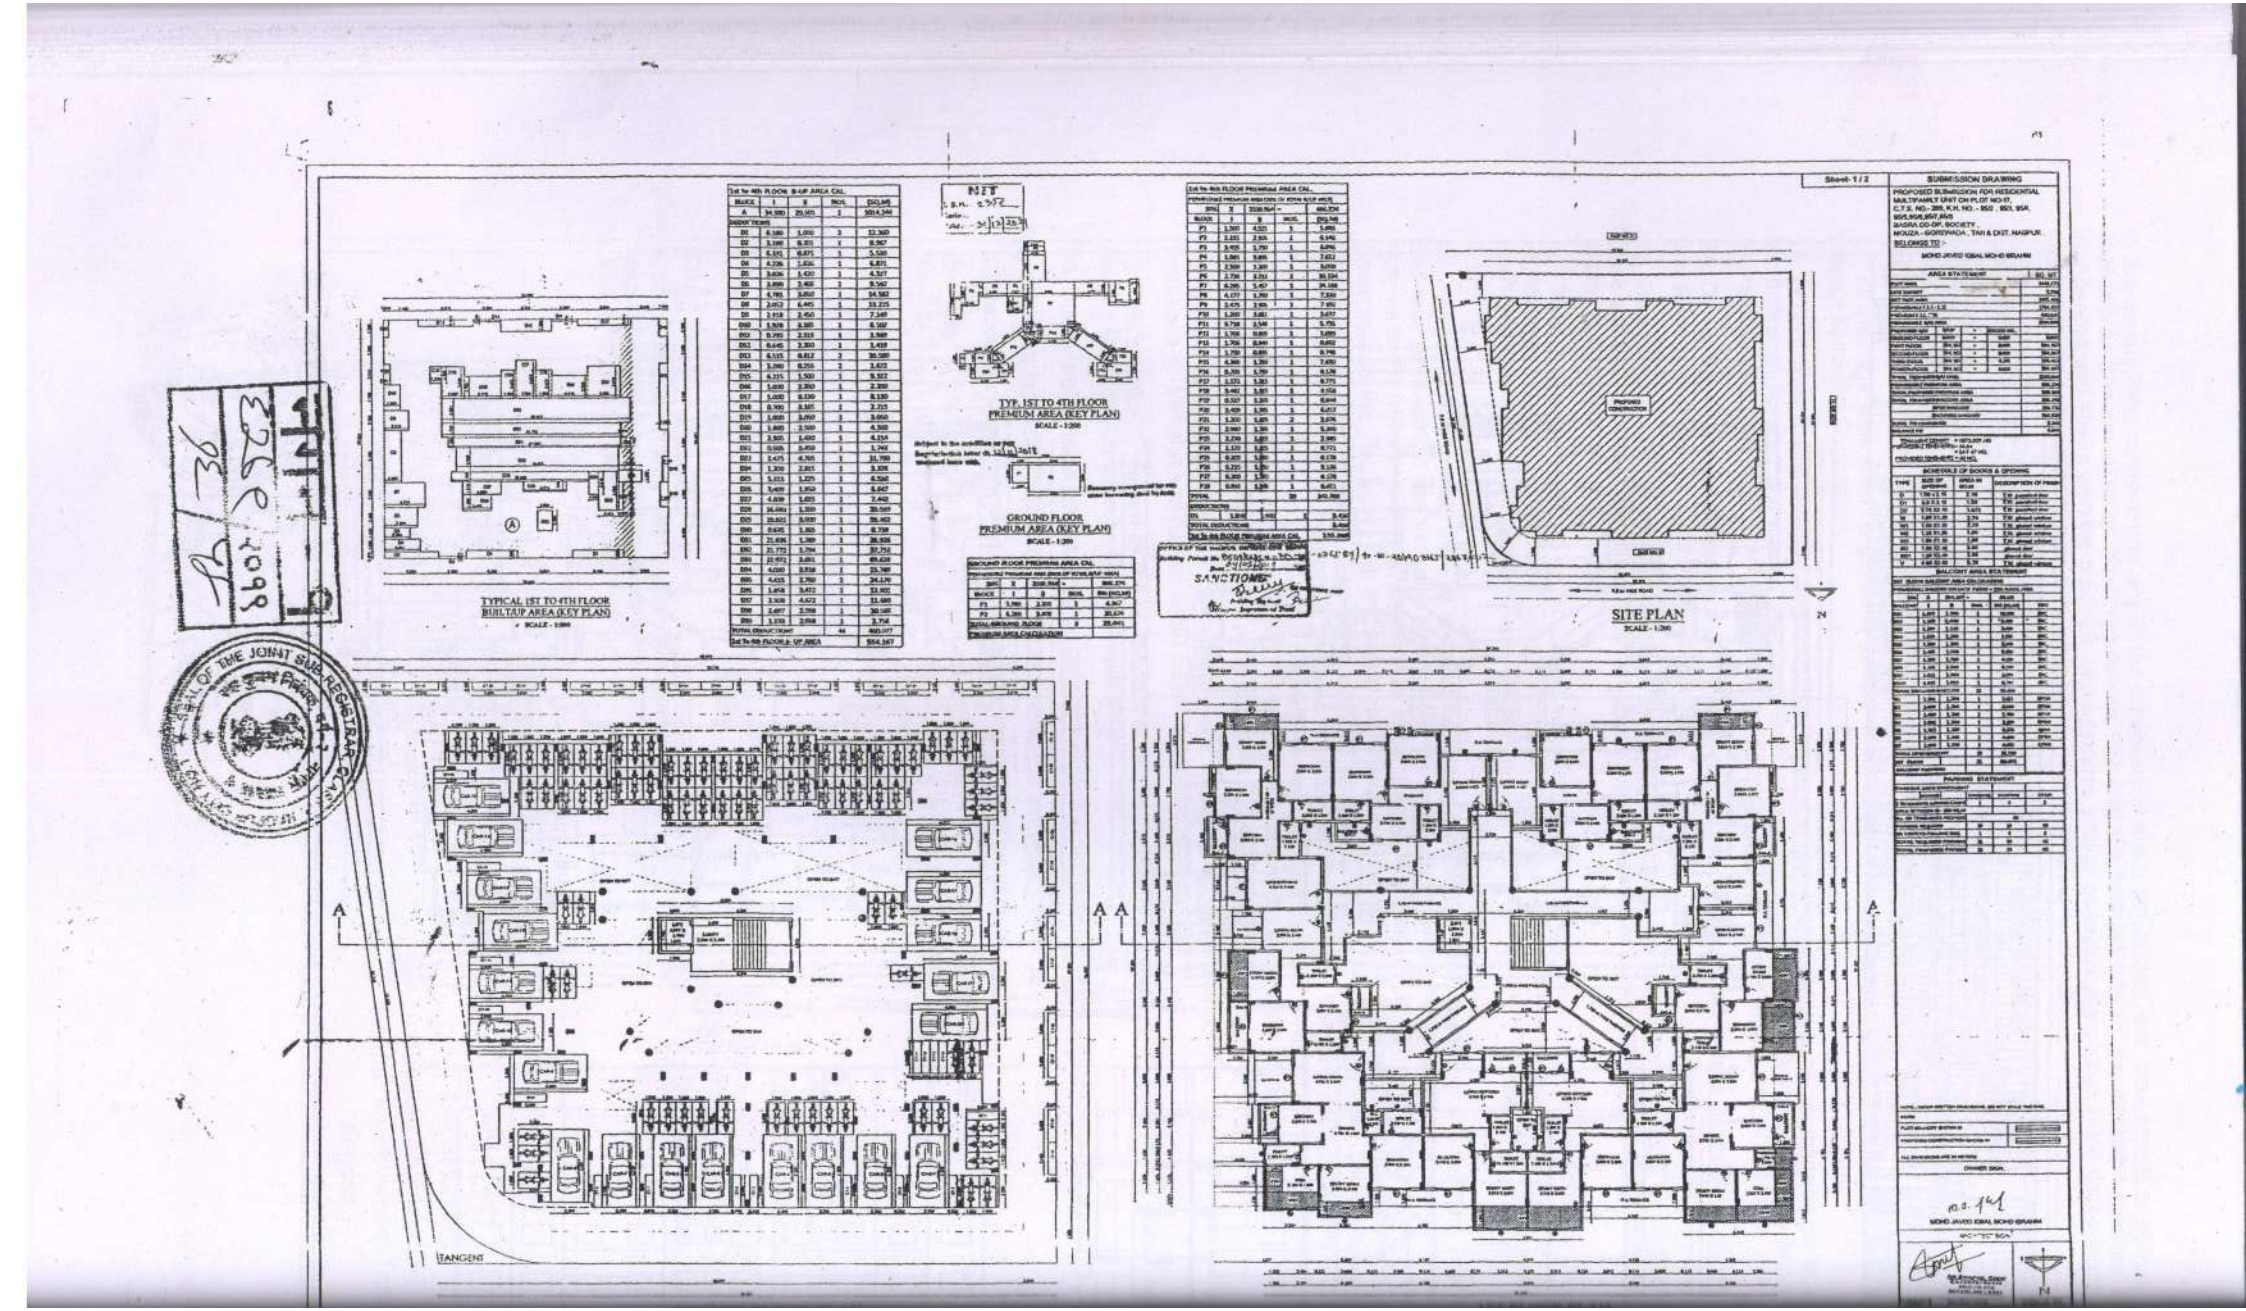

NIT
FRONT ELEVATION
SCALE -1:100
SECTION A-A
SCALE -1:100
SANCTIONED
A
A
A
A
TYPICAL 2ND & 4TH
FLOOR PLAN
SCALE -1:100
3RD FLOOR PLAN
SCALE -1:100
SUBMISSION DRAWING
AREA STATEMENT
SCHEDULE OF DOORS & OPENINGS
TERRACE AREA STATEMENT
OWNER SIGN.
ARCHITECT SIGN.
N
SANJYOT ARCHITECTS
AR. SWAPNIL GODE


TYPICAL 1ST TO 4TH FLOOR BUILTAUP AREA (KEY PLAN)
SCALE - 1:200
TYP. 1ST TO 4TH FLOOR PREMIUM AREA (KEY PLAN)
SCALE - 1:200
GROUND FLOOR PREMIUM AREA (KEY PLAN)
SCALE - 1:200
SITE PLAN
SCALE - 1:200
SANCTIONED
TANGENT
SUBMISSION DRAWING
PROPOSED SUBMISSION FOR RESIDENTIAL MULTIFAMILY UNIT ON PLOT NO-17,
C.T.S. NO.- 356, K.H. NO. - 35/2 , 85/1, 95/4,
95/5,95/6,95/7,95/8
SHASRA CO-OP. SOCIETY ,
MOUZA - GORIYADA , TAH & DIST. NAGPUR.
BELONGS TO :-
MOHD JAVED IQBAL MOHD IBRAHIM
AREA STATEMENT
SCHEDULE OF DOORS & OPENING
PARKING STATEMENT
MOHD JAVED IQBAL MOHD IBRAHIM
OWNER SIGN.
Sheet-1 / 2