




Nagpur Improvement Trust

PBX No. 2531431
2531432

(Special Planning Authority Appointed by Government of Maharashtra vide Notification
No. TPS-2409/2890/CR-356/09/UD-9 Dt.31/08/2010 for Nagpur Metropolitan Area Under MRTD Act 1966)

APPENDIX 'D'

(Regulation No.6.6.1)

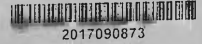

Form for Sanction of Building Permit & Commencement Certificate

Name of the Person	श्री सुनिल रामकृष्ण दुदलवार व ईतर		
Address of Applicant	१८९ सिमेंट रोड शिवाजी नगर नागपूर ४४००१०		
Permit No. :	B.E (WEST)/ Case No. AB-12017090833/ Tracking No. 2017090873/	9907	Date : 21/9/17
Site of Proposed Work, Plot No. :	40 1001		
Mouza & Khasra :	Dabha-38		
Layout Name :	MZ-DABHA , KH NO 38		

Sir, With reference to your application number AB-12017090833 dated 08-SEP-2017 for the grant of sanction of Commencement Certificate under section 45 & 69 of M.R. & T.P. Act 1966 to carry out development work/ and building permit under section 45 of M.R. & T.P. Act to erect building, Sanction is hereby given to construct in accordance with the sanctioned plan, modifying note here under so as not to contravene any of the building Regulation/Development Control Rules of Nagpur City/RP. The Commencement Certificate / Building permit is granted subject to the following conditions:-

1. The sanction once accorded through commencement certificate/building permit shall remain valid for Four years in the aggregate but shall have to be renewed every one year from the date of its issue. The application for renewal shall be made before expiry of one year if the work is not already commenced. Such renewal can be done for three consecutive terms of one year after which proposals shall have to be submitted to obtain development permission afresh. If application for renewal is made after expiry of the stipulated period during which commencement certificate is valid then the Chairman may condone the delay for submission of application for renewal by charging necessary fees. But in any case commencement certificate shall not be renewed for a period of more than four years from the date of commencement certificate / development certificate. However the condition of lease of allotment of plot for completion of construction will overrule this duration of sanction.
2. The land vacated in consequence of the enforcement of the setback rule shall form part of the public street.
3. This permission does not entitle you to develop the land which does not vest in you.
4. This building shall be used for the purpose for which the sanction is accorded and as prescribed in the prevailing Development Control Rules and Building By-laws.
5. No departure from the sanctioned plan should be made without obtaining previous sanction of the NIT. If any construction is carried out in contravention of the sanctioned plan the Nagpur Improvement Trust may require it to be demolished or altered in such a manner as it may deem fit.
6. Within one year from the date of issue of building permit the owner shall commence the work for which the building permit is issued. The Inspection Notice/intimation regarding commencement of construction will have to be given to the Nagpur Improvement Trust in prescribed form "F".
7. The intimation regarding completion of construction upto plinth level should be given in the Form as in Appendix "G" to the NIT. Further construction shall be carried out only after obtaining approval in prescribed format "H" from the NIT.
8. The Building or part thereof shall not be occupied or used unless occupation certificate has been obtained from Chairman, NIT in prescribed format "K". The owner through his licenced surveyor/Architect/Engineer who has supervised the construction, shall furnish a building completion certificate to the Chairman, NIT in the form in appendix "J". This certificate shall be accompanied by 3 sets of plans of completed development. The Chairman, NIT after inspection of the work and after satisfying himself that there is no deviation from the sanctioned plans, issue an occupancy certificate.

9. Any person who contravenes any of the provisions of these regulations, any requirements or obligations imposed on him by virtue of these regulations including the maintenance of fire protection services and appliances and lifts in working order or who interferes with or obstructs any person in the discharge of his duties shall be guilty of an offence shall be liable for prosecution

10. W.C. Bath & washing places shall conform to requirement contained in table 12 to 26 attached to Building Regulation of the Nagpur city.

11. Rain water shall entirely be excluded from the connecting sewer & separate arrangement for diverting rain water to road side storm drain shall be made. If any deviation are detected in this respect the Chairman's order for rectifying them shall be complied with.

12. All drainage work shall be got done through licensed plumber approved by Nagpur Improvement Trust or Nagpur Municipal Corporation.

13. W.C., Bathroom and washing places shall not be used unless proper connections are made as per table 12 to 26 through licensed plumber as mentioned in 12 above and completion Notice in form 'J' duly signed by licensed surveyor/Architect/Engineer is given and permission to use them is obtained from Chairman, NIT.

14. During the course of construction of building, the sanctioned plan shall always be available at site for inspection by officials of Nagpur Improvement Trust.

15. Except as aforesaid the permission is granted subject to compliance of Building Regulation for time being in force and nothing herein contained shall be regarded as dispensing with such compliance except to the extent expressly specified therein.

16. This permission shall not be construed as affecting in any way the right of Government or Nagpur Improvement Trust or the Municipal Corporation or any other authority or any private person or firm to the land upon which permission has been sought to construct building or to any easementary rights connected there with.

17. The permit holder is not allowed to collect earth/materials from or through Nagpur Improvement Trust land and road sides without permission in writing from Chairman who may grant it on such terms and conditions as may deem fit. Where such permission has been granted such use shall not be an obstruction or be a hinderance to the road user. The excavated material/debris deposited shall be removed within three days of use of land. If any material is stacked or dumped on Nagpur Improvement Trust land without Trusts prior permission and if such permission is granted but subsequently if it is seen that permission is causing hardship to the public then it shall be removed by the Nagpur Improvement Trust at the risk and cost of this permit holder and Nagpur Improvement Trust shall not be responsible for any loss or damage cause to the permit holder. No claim on this account shall be tenable against Nagpur Improvement Trust.

18. Subject to the condition that the party will plant and grow in vacant land 3 Nos. of shady trees under the provisions of Maharashtra (Urban Area) Reservations of Tree Act 1975.

19. This sanction is subject to the condition that drinking water and sewerage disposal is not guaranteed by Nagpur Municipal Corporation/Nagpur Improvement Trust.

20. Dustbins of suitable sizes should be provided within the plot boundary easily accessible from road.

21. Suitable letter delivery boxes should be installed at easily accessible place on ground floor.

22. Necessary arrangement for rain water harvesting shall be done.

23. Keeping Safe Horizontal & Vertical distances from H.T/L.T Lines for Proposed Construction as per Table No. 3 of D.C.R. 2000 and as per Clause 80 of Indian Electricity Rules 1956.

Enclosure : One Copy / One Set of Sanctioned Plan



2017090873

Date of Generation : 26/09/2017

Copy to : -

1. The Divisional Officer, West Division Ambazari Nagpur,
Nagpur Improvement Trust for information with a copy of sanction
plan (enclosed herewith) for record

(S.M. Pohekar)



Building Engineer (W)

Nagpur Improvement Trust



Nagpur, Dated

(S.M. Pohekar)

Building Engineer (W)

Nagpur Improvement Trust

Nagpur

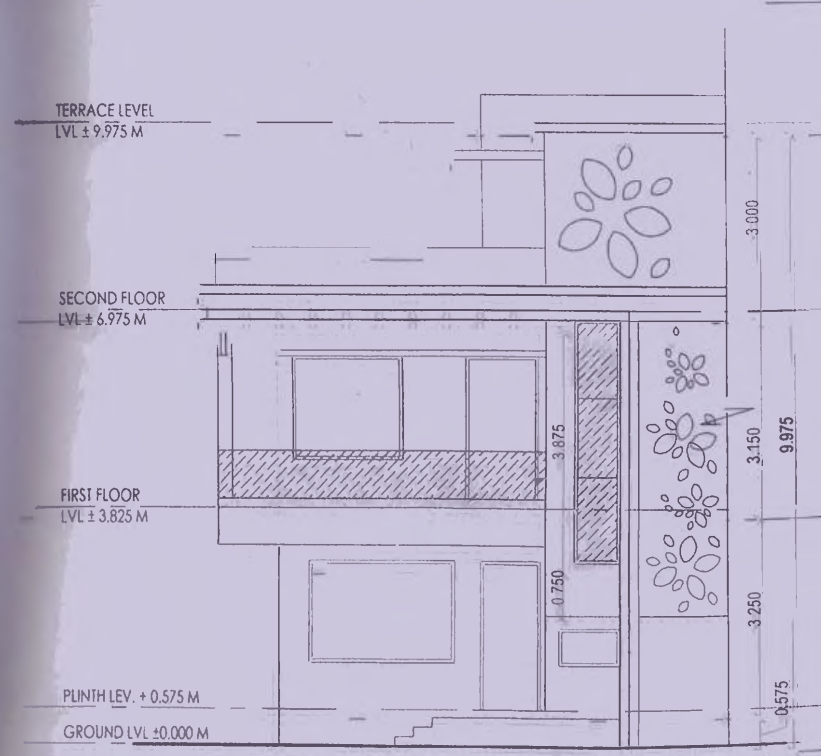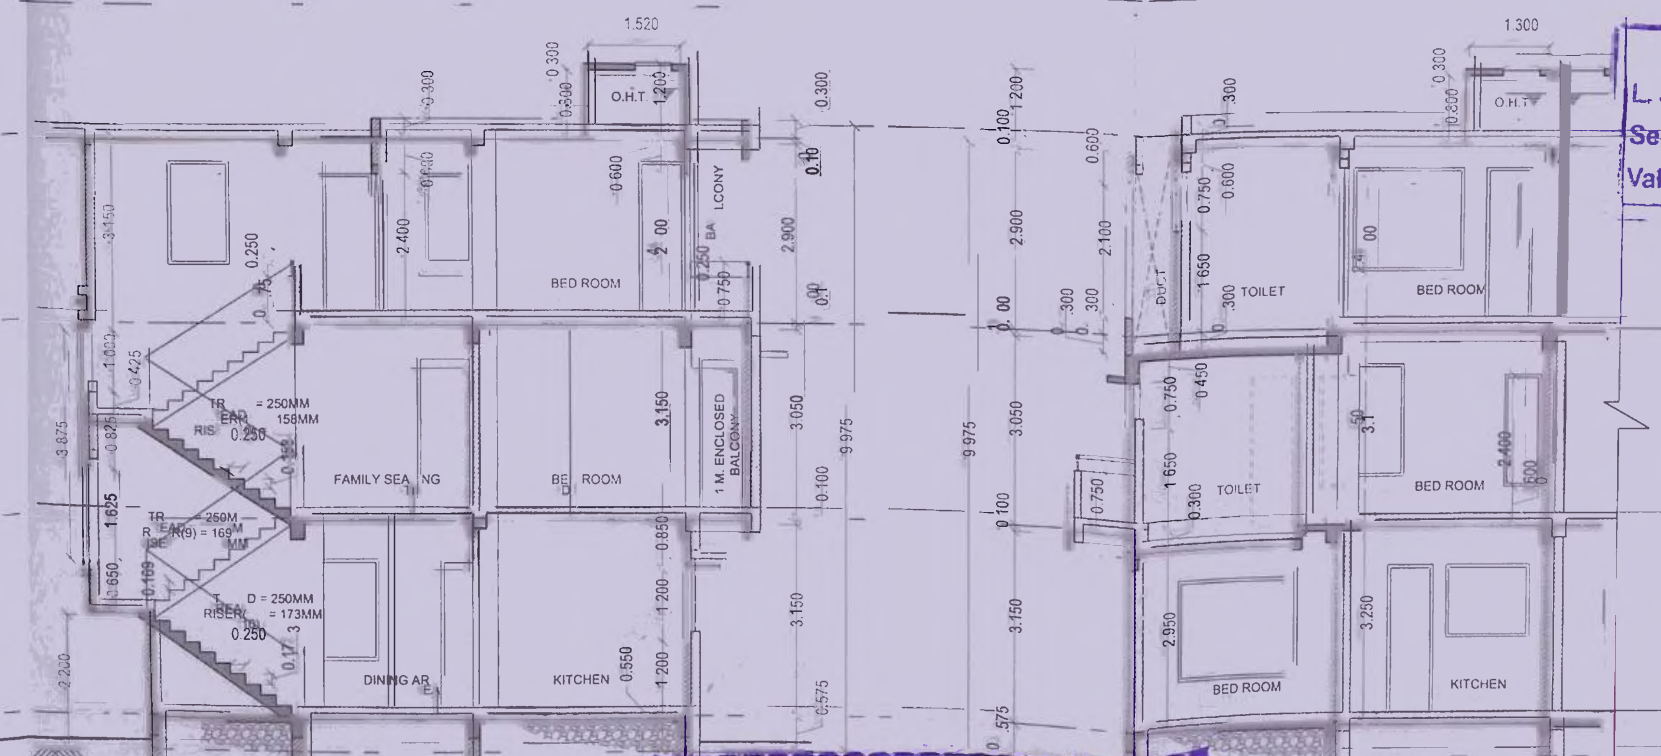





NIT
L. S. No. 212
Serial No. 212
Valid upto 21/12/2017

AREA STATEMENT		150.000	Sqm
PLOT AREA		150.000	Sqm
AREA UNDER ROAD WIDENING		0.000	Sqm
NET PLOT AREA---A		150.000	Sqm
F.S.I = 1 OF A		150.000	Sqm
30 % EXTRA F.S.I.		45.000	Sqm
TOTAL PERMISSIBLE BUILT-UP AREA---C		195.000	Sqm
PROPOSED BUILT UP AREA		155.098	Sqm
PAID FSI UTILISED		5.098	Sqm
PROPOSED AREA AS UNDER		AREA IN Sqm	
PARTICULARS	TOTAL B/U AREA	PROPOSED PRIMUM AREA	15% PERMISSIBLE BALCONY AREA
	a	b	c=(ax 0.15)
GROUND FL	60.420	5.105	0.000
FIRST FL	56.939	7.828	8.540
SECOND FL	23.725	4.569	3.635
TOTAL AREA	141.084	17.502	12.098
			d
			e
			f=(d+e)
			g
			h=(g-c)

Necessary arrangement for rain water harvesting shall be done.


subject to the condition
Regularisation letter dt 19/07/2017
enclosed here with.


OFFICE OF THE NAGPUR IMPROVEMENT TRUST
Building Permit No. B.E.W. 1633/2017
Date 28/9/17
SANCTIONED
As approved only
Building Engineer
Nagpur Improvement Trust

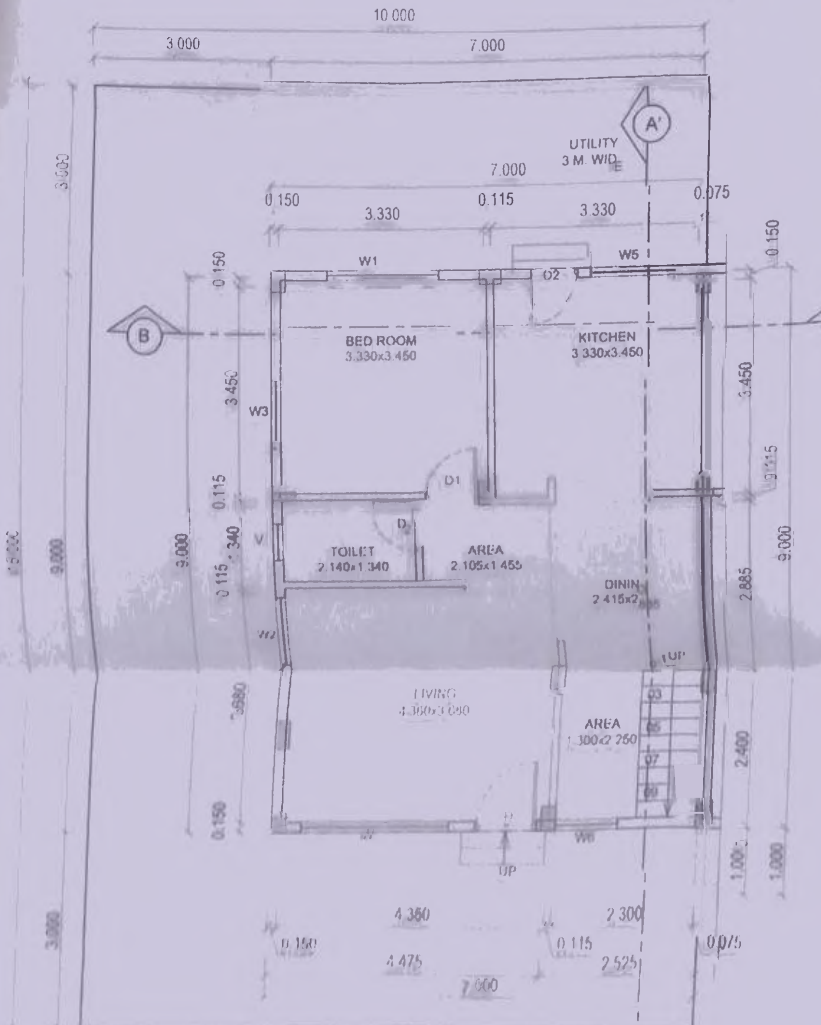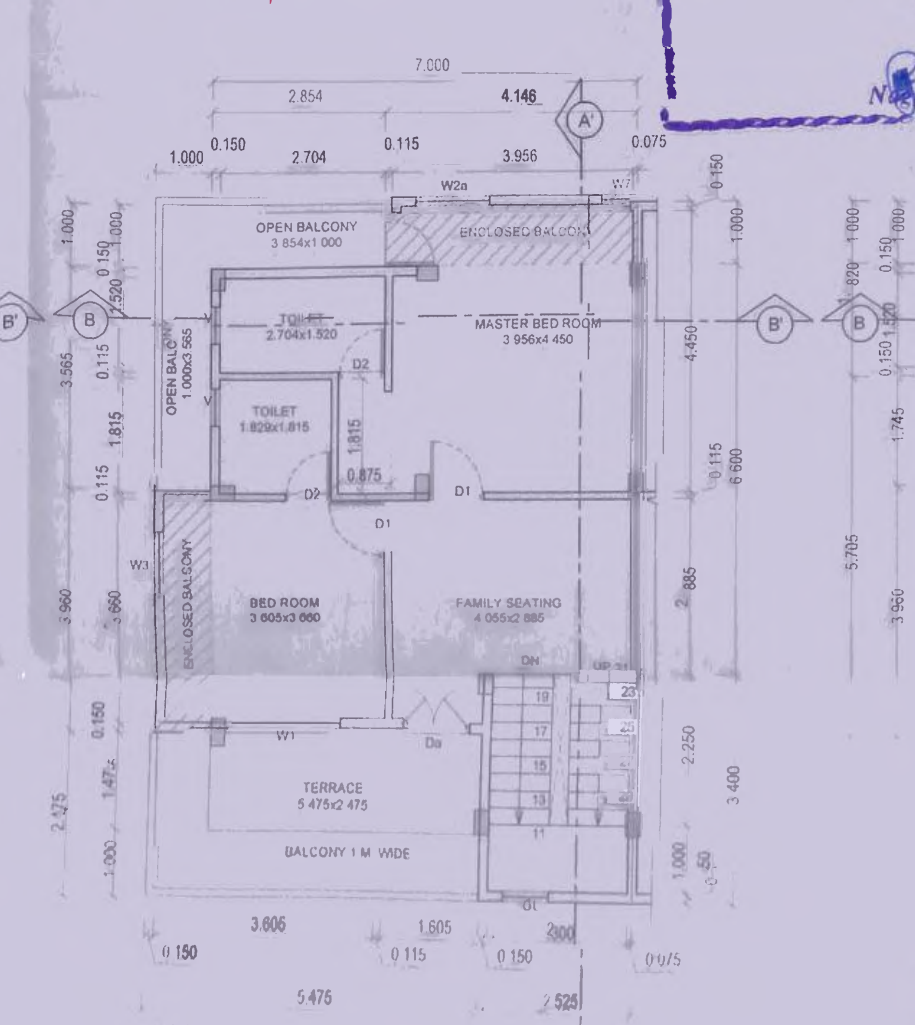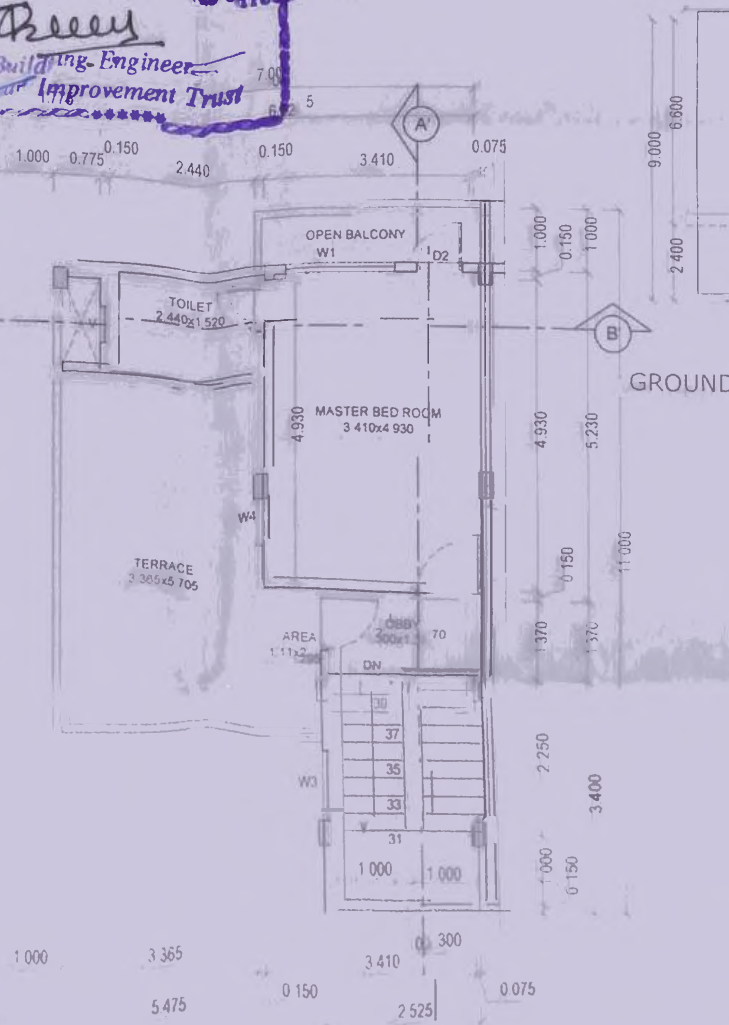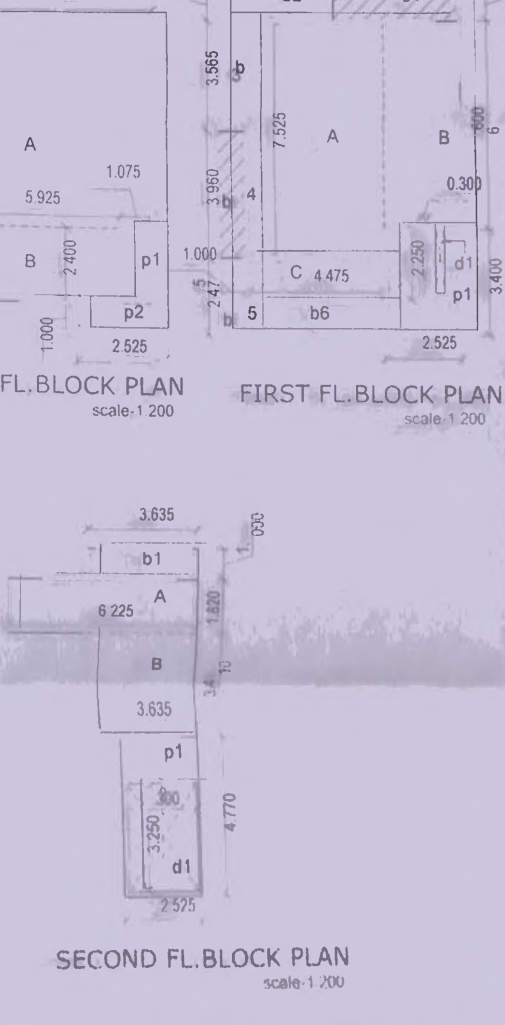

GROUND FL. AREA STATEMENT		AREA IN Sqm	
BUILT-UP AREA			
MKD	Nos	SIZE IN m	AREA
A	1	7.000	6.600
B	1	5.925	2.400
a	TOTAL B/U AREA		60.420
PROPOSED PRIMUM AREA			
MKD	Nos	SIZE IN m	AREA
p1	1	1.075	2.400
p2	1	2.525	1.000
b	TOTAL PRIMUM AREA		5.105
FIRST FLOOR AREA STATEMENT		AREA IN Sqm	
BUILT-UP AREA			
MKD	Nos	SIZE IN m	AREA
A	1	4.475	7.525
B	1	5.25	6.600
C	1	4.475	4.475
a	TOTAL B/U AREA		56.939
PROPOSED PRIMUM AREA			
MKD	Nos	SIZE IN m	AREA
p1	1	2.525	3.400
b	TOTAL PRIMUM AREA		8.585
DEDUCTION			
MKD	Nos	SIZE IN m	AREA
d1	1	2.525	0.300
c	TOTAL DEDUCTION AREA		0.758
d=(b-c)	NET PRIMUM AREA		7.828
PROPOSED ENCLOSED BALCONY AREA			
MKD	Nos	SIZE IN m	AREA
b1	1	1.000	1.000
b4	1	1.000	3.960
e	TOTAL ENCLOSED BALCONY AREA		8.106
PROPOSED OPEN BALCONY AREA			
MKD	Nos	SIZE IN m	AREA
b2	1	3.854	1.000
b3	1	1.000	3.565
b5	1	1.000	2.475
b6	1	4.475	1.000
	TOTAL OPEN BALCONY AREA		14.369




SECOND FLOOR AREA STATEMENT		AREA IN	
BUILT UP AREA			
MKD	Nos	SIZE IN m	AREA
A	1	6.225	1.820
B	1	3.635	3.410
a	TOTAL B/U AREA		23.725
PROPOSED PRIMUM AREA			
MKD	Nos	SIZE IN m	AREA
b1	1	2.525	1.000
b2	1	1.000	3.410
c	TOTAL DEDUCTION AREA		0.758
d=(b-c)	NET PRIMUM AREA		4.569
PROPOSED OPEN BALCONY AREA			
MKD	Nos	SIZE IN m	AREA
b1	1	1.000	1.000
b2	1	3.635	1.000
	TOTAL OPEN BALCONY AREA		1.635

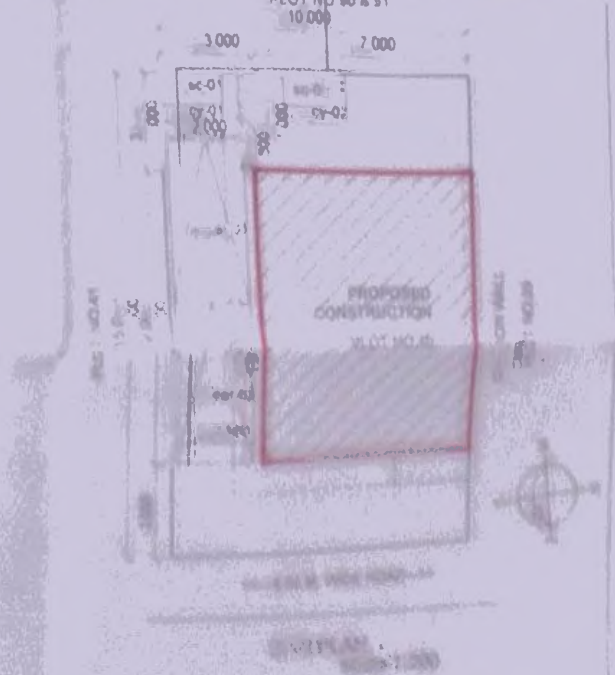

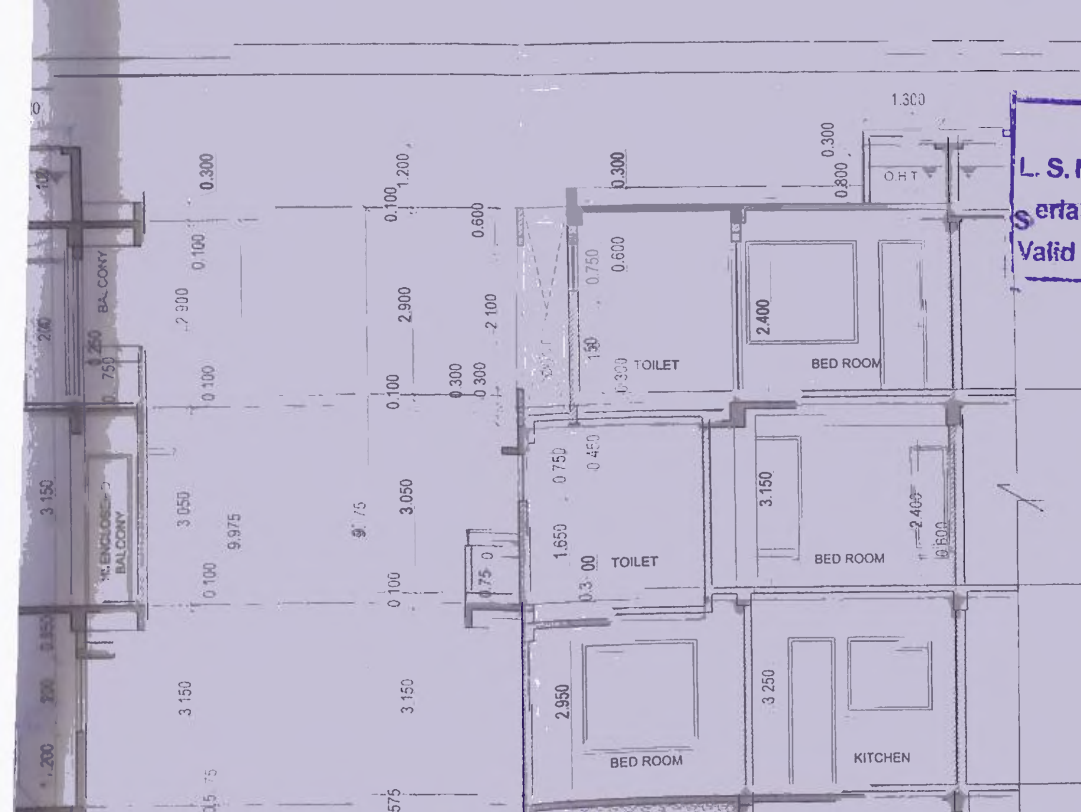

NIT
L.S. No. 2123
Serial No. 2123
Valid upto 21/12/21

OFFICE OF THE NAGPUR IMPROVEMENT TRUST
Building Permit No. B.E.(W)/608/11/10
Date 28/9/10
SANCTIONED As corrected only
Building Engineer
Nagpur Improvement Trust

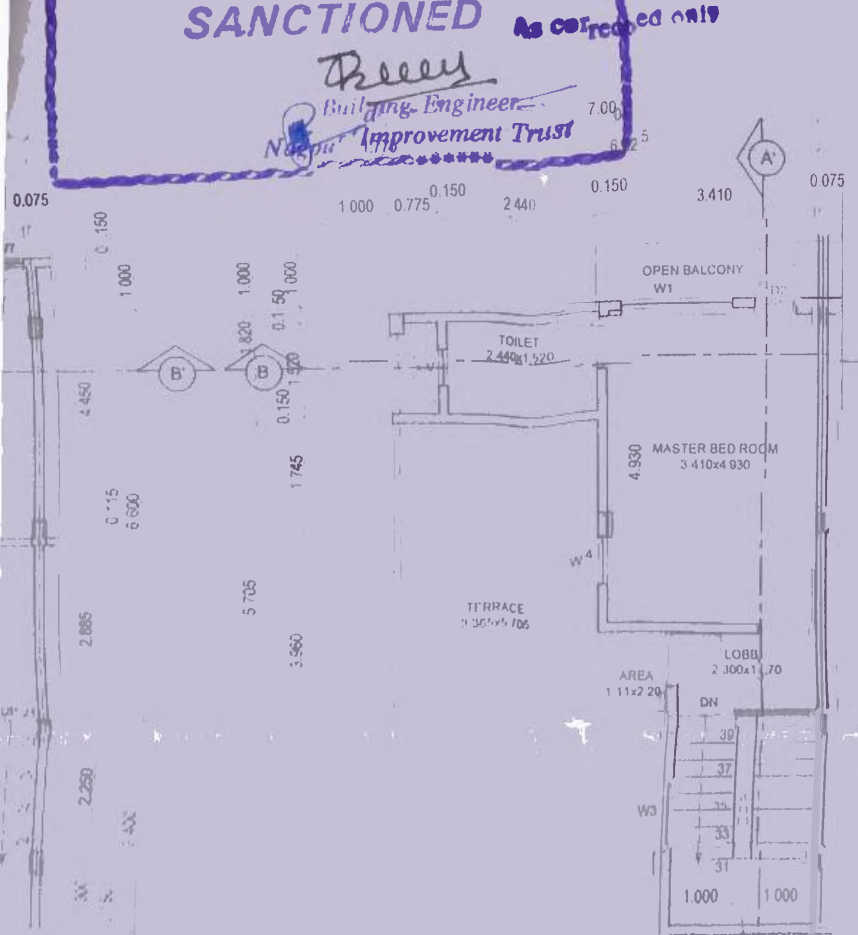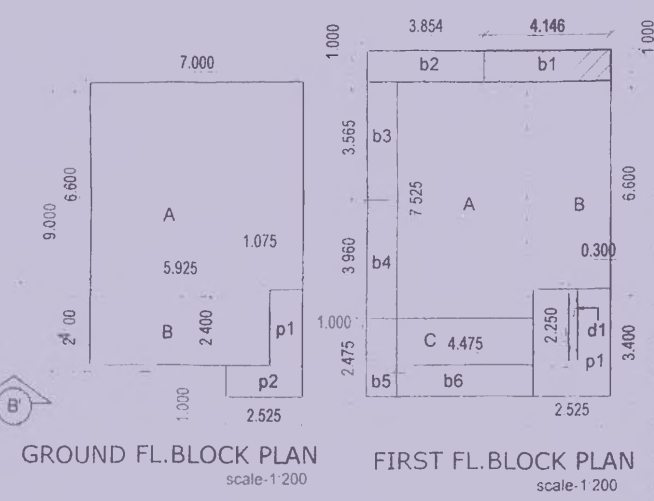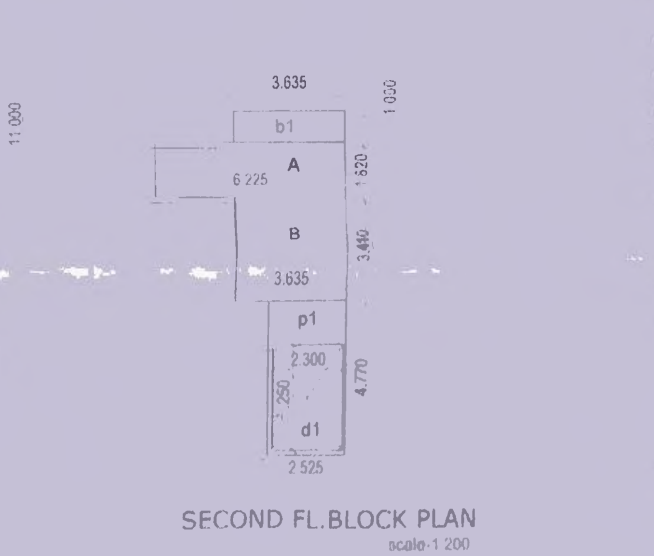

SECOND FLOOR AREA STATEMENT					AREA IN
BUILT-UP AREA					Sqm
MKD	Nos	SIZE IN m	AREA	TOTAL	
A	1	6.225	1.820	11.330	
B	1	3.635	3.410	12.395	
TOTAL B/UP AREA				23.725	73.725
PROPOSED PREMIUM AREA					
No.		SIZE IN m	AREA	TOTAL	
TOTAL PREMIUM AREA				12.044	12.044
DEDUCTION					
MKD	Nos	SIZE IN m	AREA	TOTAL	
d1	1	2.100	1.250	7.475	
TOTAL DEDUCTION AREA				7.475	
NET PREMIUM AREA				4.569	4.569
PROPOSED OPEN BALCONY AREA					
MKD	Nos	SIZE IN m	AREA	TOTAL	
b1	1	3.635	1.000	2.635	
TOTAL OPEN BALCONY AREA				2.635	2.635

AREA STATEMENT		
PLOT AREA	150.000	Sqm.
AREA UNDER ROAD WIDENING	0.000	Sqm.
NET PLOT AREA---A	150.000	Sqm.
F.S.I = 1 OF A	150.000	Sqm.
30 % EXTRA F.S.I.	45.000	
TOTAL PERMISSIBLE BUILT-UP AREA---C	195.000	Sqm.
PROPOSED BUILT UP AREA	155.098	Sqm.
PAID FSI UTILISED	5.098	Sqm.


PROPOSED AREA AS UNDER								AREA IN
								Sqm.
PARTICULARS	TOTAL B/UP AREA	PROPOSED PREMIUM AREA	15% PERMISSIBLE BALCONY AREA	OPEN BALCONY AREA	ENCLOSED BALCONY AREA	TOTAL BALCONY AREA	EXCESS BAL. AREA COUNTED IN FSI	BUILTUP AREA
	a	b	c=(ax 0.15)	d	e	f=(d+e)	g	h=(a+g)
GROUND FL.	60.420	5.105	0.000	0.000	0.000	0.000	0.000	60.420
FIRST FL.	56.939	7.828	8.540	14.369	8.106	22.475	13.935	70.874
SECOND FL.	23.725	4.569	3.558	3.635	0.000	3.635	0.077	23.802
TOTAL AREA	141.084	17.502	12.098	0.000	8.106	26.110	14.012	155.098

GROUND FL. AREA STATEMENT					AREA IN
BUILT-UP AREA					Sqm
MKD	Nos	SIZE IN m	AREA	TOTAL	
A	1	7.000	6.600	46.200	
B	1	5.925	2.400	14.220	
TOTAL B/UP AREA				60.420	60.420
PROPOSED PREMIUM AREA					
MKD	Nos	SIZE IN m	AREA	TOTAL	
p1	1	1.075	2.400	2.580	
p2	1	2.525	1.000	2.525	
TOTAL PREMIUM AREA				5.105	5.105


FIRST FLOOR AREA STATEMENT					AREA IN
BUILT-UP AREA					Sqm
MKD	Nos	SIZE IN m	AREA	TOTAL	
A	1	4.475	7.525	33.674	
B	1	2.525	6.600	16.665	
C	1	4.475	1.475	6.600	
TOTAL B/UP AREA				56.939	56.939
PROPOSED PREMIUM AREA					
MKD	Nos	SIZE IN m	AREA	TOTAL	
p1	1	2.525	3.400	8.585	
TOTAL PREMIUM AREA				8.585	8.585

DEDUCTION					
MKD	Nos	SIZE IN m	AREA	TOTAL	
d1	1	2.525	0.300	0.758	
TOTAL DEDUCTION AREA				0.758	
NET PREMIUM AREA				7.828	7.828
PROPOSED ENCLOSED BALCONY AREA					
MKD	Nos	SIZE IN m	AREA	TOTAL	
b1	1	4.146	1.000	4.146	
b4	1	1.000	3.960	3.960	
TOTAL ENCLOSED BALCONY AREA				8.106	8.106


PROPOSED OPEN BALCONY AREA					
MKD	Nos	SIZE IN m	AREA	TOTAL	
b2	1	3.854	1.000	3.854	
b3	1	1.000	3.565	3.565	
b5	1	1.000	2.475	2.475	
b6	1	4.475	1.000	4.475	
TOTAL OPEN BALCONY AREA				14.369	14.369

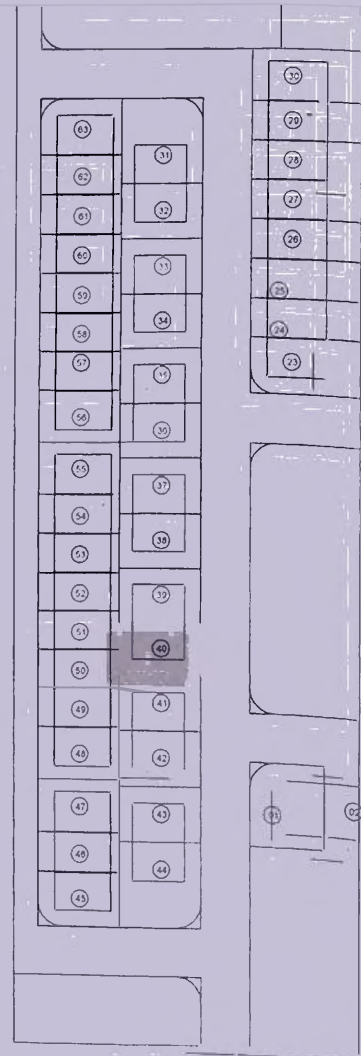

PLOT DEMARCATION PLAN
SCALE - N.T.S.

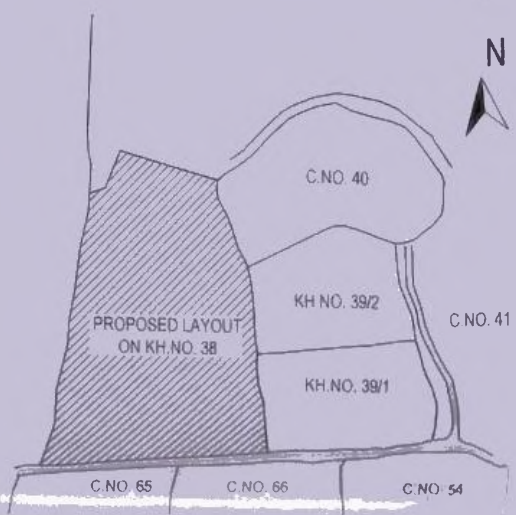

LOCATION PLAN
SCALE - N.T.S.

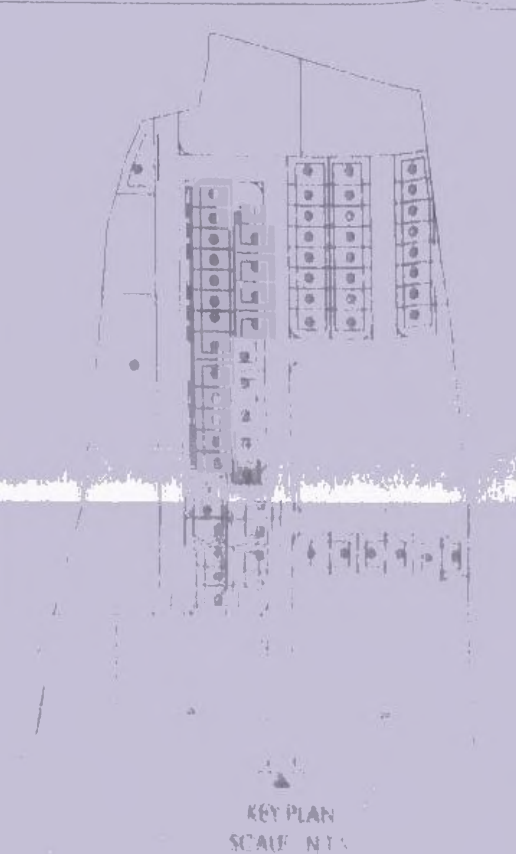

KEY PLAN
SCALE - N.T.S.

PROJECT
PROPOSED SINGLE FAMILY DWELLING TWIN BUNGALOW UNIT ON PLOT NO. 40 KH. NO.38, C.T.S. NO. 270. SHEET NO.64, MOUZA: DABHA, AT TAH. NAGPUR, DIST. NAGPUR. BELONGING TO:
1) SUNIL RAMKRISHNA DUDDALWAR
2) SONAL SUNIL DUDDALWAR
3) KUNAL SUNIL DUDDALWAR(AS PER MUTATION)

DRAWING NO. TWIN 003

DISCUSSION ☐ EXECUTION ☐
TENDER ☐ SUBMISSION ☒

Acad Ref
THIS DRAWING IS THE PROPERTY OF R. N. ASSOCIATES IT SHOULD NOT BE USED, COPIED OR REPRODUCED WITHOUT PRIOR WRITTEN PERMISSION.

REFER WRITTEN DIMENSIONS. DO NOT SCALE THE DWG. IF ANY DISCREPANCY OBSERVED IN THE DRAWING THE SAME SHOULD BE BROUGHT TO THE NOTICE OF ARCHITECT FOR RECTIFICATION.

SCHEDULE OF OPENING

Da	DOOR	1.200 x 2.400	FLUSH DOOR
D	DOOR	1.000 x 2.400	T.W. paneled door
D1	DOOR	0.900 x 2.400	FLUSH DOOR
D2	DOOR	0.750 x 2.400	DO
W	WINDOW	2.400 x 1.650	ALUMINIUM GLASS WINDOW
W1	WINDOW	1.800 x 1.650	DO
W2	WINDOW	1.200 x 1.650	DO
W2a	WINDOW	1.200 x 1.800	DO
W3	WINDOW	1.000 x 1.650	DO
W4	WINDOW	0.750 x 1.650	DO
W5	WINDOW	1.370 x 1.200	DO
W6	WINDOW	1.000 x 0.600	DO
W7	WINDOW	0.600 x 1.800	DO
GL	GLAZING	750 x 3.875	ALUMINIUM GLASS GLAZING
V	VENTILATOR	0.600 x 0.750	UMINIUM GLASS VENTILATOR

PARKING AREA STATEMENT.
AS THE SIZE OF PLOT IS MORE THAN 100 SQ.M. & LESS THAN 200 SQ.M., AND CONSTRUCTION OF SINGLE FAMILY DWELLING UNIT IS PROPOSED THEN REQUIRED PARKING SHALL BE PROVIDED IN THE MARGINAL SPACES
REQUIRED PARKING - 1 CAR + 2 SC + 2 CY
PROVIDED PARKING - 2 CAR + 2 SC + 2 CY
(IN THE SIDE & REAR MARGINAL SPACE)

INDEX :-

PLOT BOUNDARY SHOWN THUS
EXISTING CONSTRUCTION SHOWN THUS
PROPOSED AREA SHOWN THUS

OWNER
SHRI SUNIL DUDDALWAR
MRS SONAL DUDDALWAR
KUNAL S. DUDDALWAR

ARCHITECT
RUPESH B. NAOGHARE (ARCHITECT)
ARCHITECT PLANNER
INTERIOR DESIGNER
REG. G.No. CA 2008/38141
N.T. LICENCE No. 222

PROJECT ARCHITECT
ONLY BY
CHK BY
JOB NO.
SUBMISSION DRAWING

R.N. ASSOCIATES
ARCHITECTS, PLANNERS & INTERIOR DESIGNERS
PLOT NO. 40, KH. NO. 38, C.T.S. NO. 270, MOUZA: DABHA, AT TAH. NAGPUR, DIST. NAGPUR.