



Nagpur Improvement Trust

PBX No 2531431
2531432

APPENDIX 'D' (Regulation No.6.6.1)

Form for Sanction of Building Permit & Commencement Certificate



2019052850

Name of the Person	श्री सुनिल रामकृष्ण दुद्दलवार श्रीमती सोनल सुनिल दुद्दलवार श्री कुणाल सुनिल दुद्दलवार		
Address of Applicant	९८ शिवाजी नगर नागपुर ४४००१०		
Permit No. :	B.E (WEST)/ Case No. AB-W-D-18/ Tracking No. 2019052850	/2193/ 800	Date : 02/07/19
Site of Proposed Work, Plot No. :	51		
Mouza & Khasra :	Dabha-38		
Layout Name :	MZ-DABHA- KH NO 38		

Sir, With reference to your application number AB-W-D-18 dated 28-MAY-2019 for the grant of sanction of Commencement Certificate under section 45 & 69 of M.R. & T.P. Act 1966 to carry out development work/ and building permit under section 45 of M.R. & T.P. Act to erect building, Sanction is hereby given to construct in accordance with the sanctioned plan, modifying note here under so as not to contrivence any of the building Regulation/Development Control Rules of Nagpur City/RP.The Commencement Certificate / Building permit is granted subject to the following conditions:-

1. The sanction once accorded through commencement certificate/building permit shall remain valid for Four years in the aggregate but shall have to be renewed every one year from the date of its issue.The application for renewal shall be made before expiry of one year if the work is not already commenced.Such renewal can be done for three consecutive terms of one year after which proposals shall have to be submitted to obtain development permission afresh.If application for renewal is made after expiry of the stipulated period during which commencement certificate is valid then the Chairman may condone the delay for submission of application for renewal by charging necessary fees.But in any case commencement certificate shall not be renewed for a period of more than four years from the date of commencement certificate / development certificate.However the condition of lease of allotment of plot for completion of construction will overrule this duration of sanction.
2. The land vacated in consequence of the enforcement of the setback rule shall form part of the public street.
3. This permission does not entitle you to develop the land which does not vest in you.
4. This building shall be used for the purpose for which the sanction is accorded and as prescribed in the prevailing Development Control Rules and Building By-laws.
5. No departure from the sanctioned plan should be made without obtaining previous sanction of the NIT. If any construction is carried out in contravention of the sanctioned plan the Nagpur Improvement Trust may require it to be demolished or altered in such a manner as it may deem fit.
- 6.Within one year from the date of issue of building permit the owner shall commence the work for which the building permit is issued. The Inspection Notice/intimation regarding commencement of construction will have to be given to the Nagpur Improvement Trust in prescribed form "F".
7. The intimation regarding completion of construction upto plinth level should be given in the Form as in Apendix "G" to the NIT.Further construction shall be carried out only after obtaining approval in prescribed format "H" from the NIT.
8. The Building or part thereof shall not be occupied or used unless occupation certificate has been obtained from Chairman, NIT in prescribed format "K". The owner through his licenced surveyor/Architect/Engineer who has supervised the construction, shall furnish a building completion certificate to the Chairman, NIT in the form in appendix "J".This certificate shall be accompanied by 3 sets of plans of completed development.The Chairman, NIT after inspection of the work and after satisfying himself that there is no deviation from the sanctioned plans, issue an occupancy certificate.

9. Any person who contravenes any of the provisions of these regulations, any requirements or obligations imposed on him by virtue of these regulations including the maintenance of fire protection services and appliances and lifts in working order or who interferes with or obstructs any person in the discharge of his duties shall be guilty of an offence shall be liable for prosecution.

10. W.C, Bath & washing places shall conform to requirement contained in table 12 to 26 attached to Building Regulation of the Nagpur city.

11. Rain water shall entirely be excluded from the connecting sewer & separate arrangement for diverting rain water to road side storm drain shall be made. If any deviation are detected in this respect the Chairman's order for rectifying them shall be complied with.

12. All drainage work shall be got done through licensed plumber approved by Nagpur Improvement Trust or Nagpur Municipal Corporation.

13. W.C., Bathroom and washing places shall not be used unless proper connections are made as per table 12 to 26 through licensed plumber as mentioned in 12 above and completion Notice in form 'J' duly signed by licensed surveyor/Architect/Engineer is given and permission to use them is obtained from Chairman, NIT.

14. During the course of construction of building, the sanctioned plan shall always be available at site for inspection by officials of Nagpur Improvement Trust.

15. Except as aforesaid the permission is granted subject to compliance of Building Regulation for time being in force and nothing herein contained shall be regarded as dispensing with such compliance except to the extent expressly specified therein.

16. This permission shall not be construed as affecting in any way the right of Government or Nagpur Improvement Trust or the Municipal Corporation or any other authority or any private person or firm to the land upon which permission has been sought to construct building or to any easementary rights connected there with.

17. The permit holder is not allowed to collect earth/materials from or through Nagpur Improvement Trust land and road sides without permission in writing from Chairman who may grant it on such terms and conditions as may deem fit. Where such permission has been granted such use shall not be an obstruction or be a hinderance to the road user. The excavated material/debris deposited shall be removed within three days of use of land. If any material is stacked or dumped on Nagpur Improvement Trust land without Trusts prior permission and if such permission is granted but subsequently if it is seen that permission is causing hardship to the public then it shall be removed by the Nagpur Improvement Trust at the risk and cost of this permit holder and Nagpur Improvement Trust shall not be responsible for any loss or damage cause to the permit holder. No claim on this account shall be tenable against Nagpur Improvement Trust.

18. Subject to the condition that the party will plant and grow in vacant land 2 Nos. of shady trees under the provisions of Maharashtra (Urban Area) Reservations of Tree Act.1975.

19. This sanction is subject to the condition that drinking water and sewerage disposal is not guaranteed by Nagpur Municipal Corporation/Nagpur Improvement Trust.

20. Dustbins of suitable sizes should be provided within the plot boundary easily accessible from road.

21. Suitable letter delivery boxes should be installed at easily accessible place on ground floor.

22. Necessary arrangement for rain water harvesting shall be done

23. Keeping Safe Horizontal & Vertical distances from H.T/L.T Lines for Proposed Construction as per Table No. 3 of D.C.R. 2000 and as per Clause 80 of Indian Electricity Rules 1956

Enclosure : One Copy / One Set of Sanctioned Plan



2019052850

Date of Generation : 19/06/2019

Copy to : -

1. The Divisional Officer, West Division Ambazari Nagpur,
Nagpur Improvement Trust for information with a copy of sanction
plan (enclosed herewith) for record

(S.M.Pohekar)

Building Engineer (W)

Nagpur Improvement Trust

Nagpur, Dated


- 59 -

(S.M.Pohekar)

Building Engineer (W)

Nagpur Improvement Trust

Nagpur

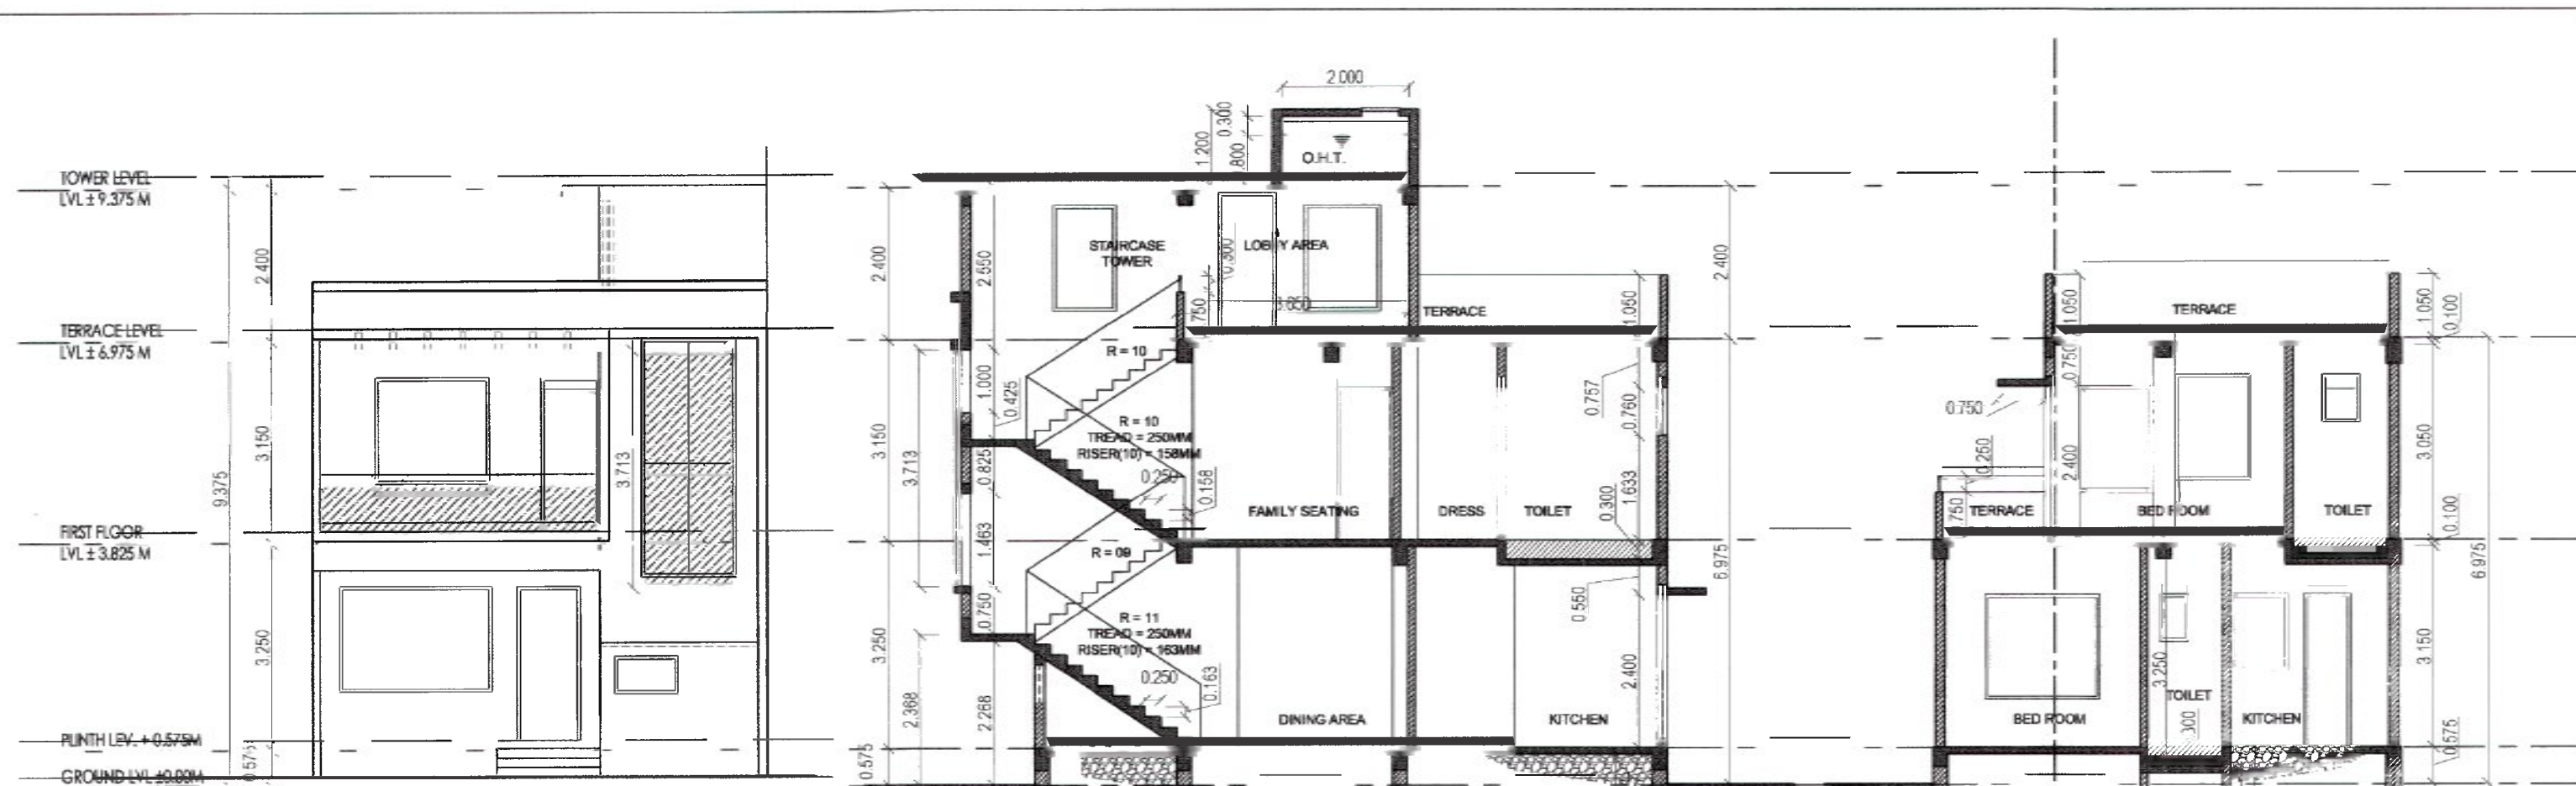

NIT
L.S.No. 2122
Serial No. 2122
Valid upto 31/12/2027

AREA STATEMENT		AREA IN Sqm.
PLOT AREA		107.250
AREA UNDER ROAD WIDENING/ DEDUCTION OF ROAD TANGENT		0.000
NET PLOT AREA - A		107.250
F.S.I. = 1 OF A		107.250
30% EXTRA F.S.I.		32.175
TOTAL PERMISSIBLE BUILT-UP AREA - C		139.425
PROPOSED BUILT UP AREA		120.074
RAID F.S.I. UTILISED		12.824

PROPOSED AREA AS UNDER		AREA IN Sqm.	
PARTICULARS	TOTAL B/U AREA	PROPOSED PREMIUM AREA	15% PERMISSIBLE BALCONY AREA
GROUND FL.	58.125	9.344	0.000
FIRST FL.	58.761	5.391	8.814
TERRACE LEVEL	0.000	10.844	0.000
TOTAL AREA	116.886	25.579	12.002

GROUND FL. AREA STATEMENT		AREA IN Sqm.	
BUILT-UP AREA			
MKD	Nos	SIZE IN m	AREA
A	1	4.500 x 8.500	38.015
B	1	2.560 x 7.465	19.110
a	TOTAL B/U AREA		58.125
PROPOSED PREMIUM AREA			
MKD	Nos	SIZE IN m	AREA
p1	1	2.560 x 3.650	9.344
b	TOTAL PREMIUM AREA		9.344











FIRST FLOOR AREA STATEMENT		AREA IN Sqm.	
BUILT-UP AREA			
MKD	Nos	SIZE IN m	AREA
A	1	5.500 x 1.650	9.075
B	1	7.150 x 6.065	43.364
C	1	4.590 x 0.785	3.600
D	1	1.650 x 1.650	2.722
a	TOTAL B/U AREA		58.761
PROPOSED PREMIUM AREA			
MKD	Nos	SIZE IN m	AREA
p1	1	2.560 x 3.400	8.704
b	TOTAL PREMIUM AREA		8.704

TERRACE LEVEL AREA STATEMENT		AREA IN Sqm.	
PROPOSED PREMIUM AREA			
MKD	Nos	SIZE IN m	AREA
p1	1	2.560 x 7.200	18.432
b	TOTAL PREMIUM AREA		18.432
DEDUCTION			
MKD	Nos	SIZE IN m	AREA
d1	1	2.335 x 3.250	7.588
c	TOTAL DEDUCTION AREA		7.588
d=(b-c)	NET PREMIUM AREA		10.844

OFFICE OF THE NAGPUR IMPROVEMENT TRUST
Building Permit No. BEW/Kase No. AB-W-D-18/Pr. No. 2019052850/2193/800
Date: 02/07/19
SANCTIONED
Rupee
Nagpur Improvement Trust

Subject to the condition as per
Release
Registration letter of 6.11.19
enclosed here with.

Necessary arrangement for rain
water harvesting shall be done

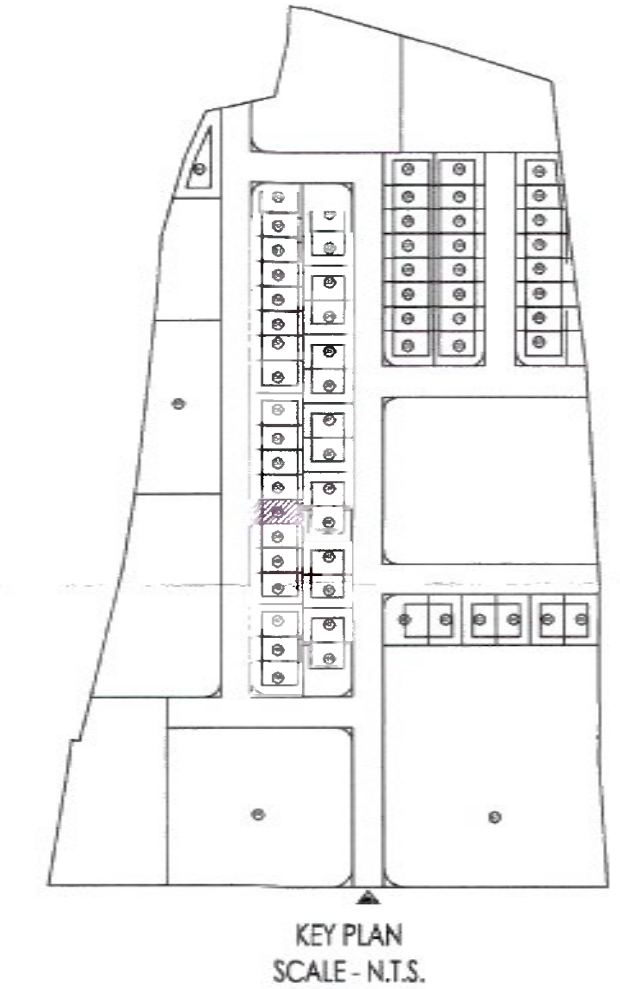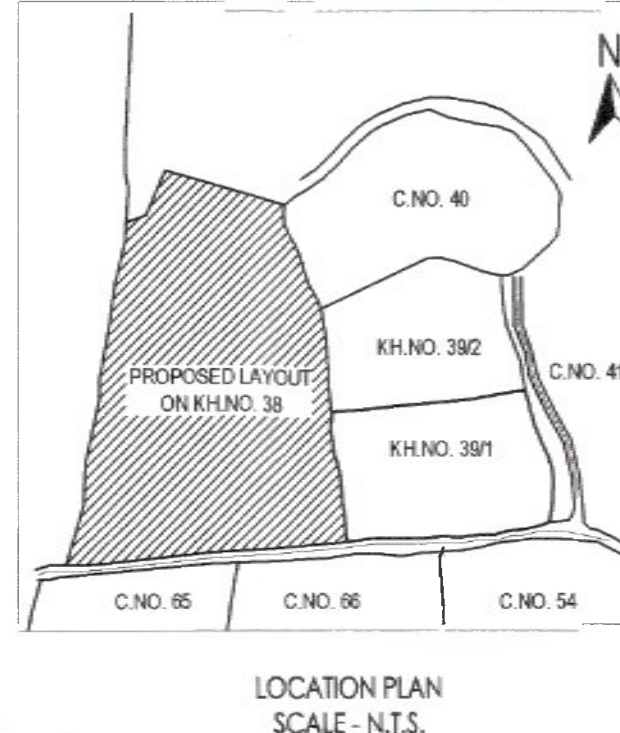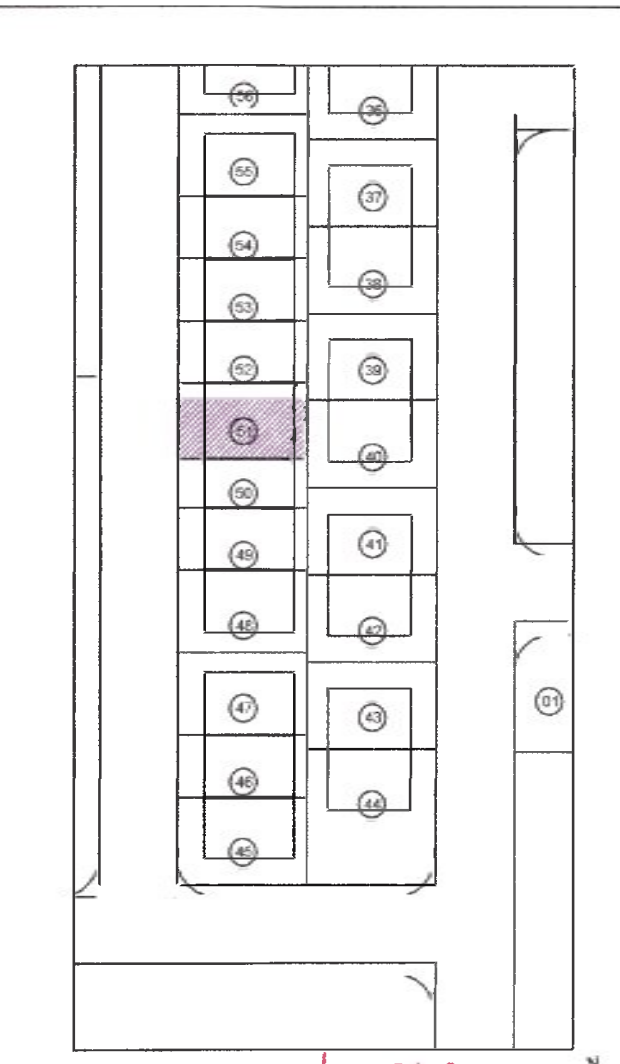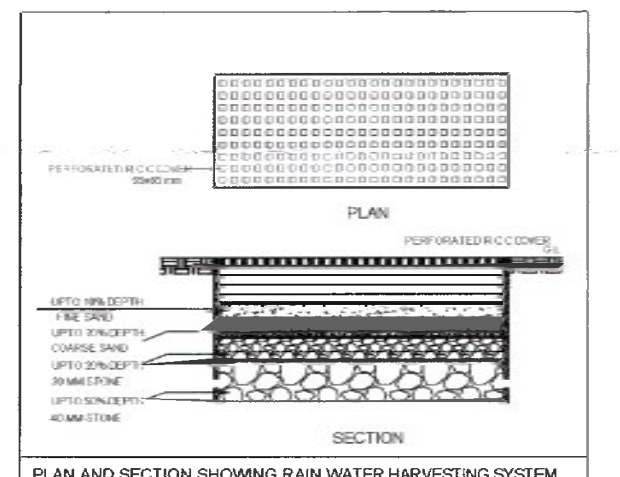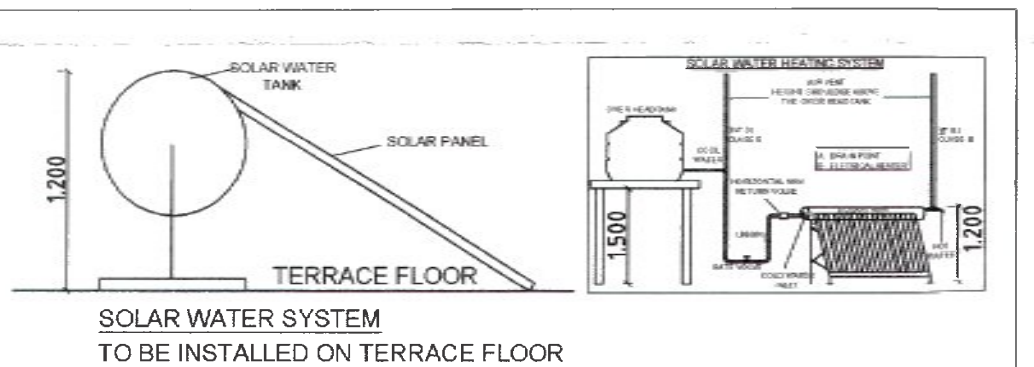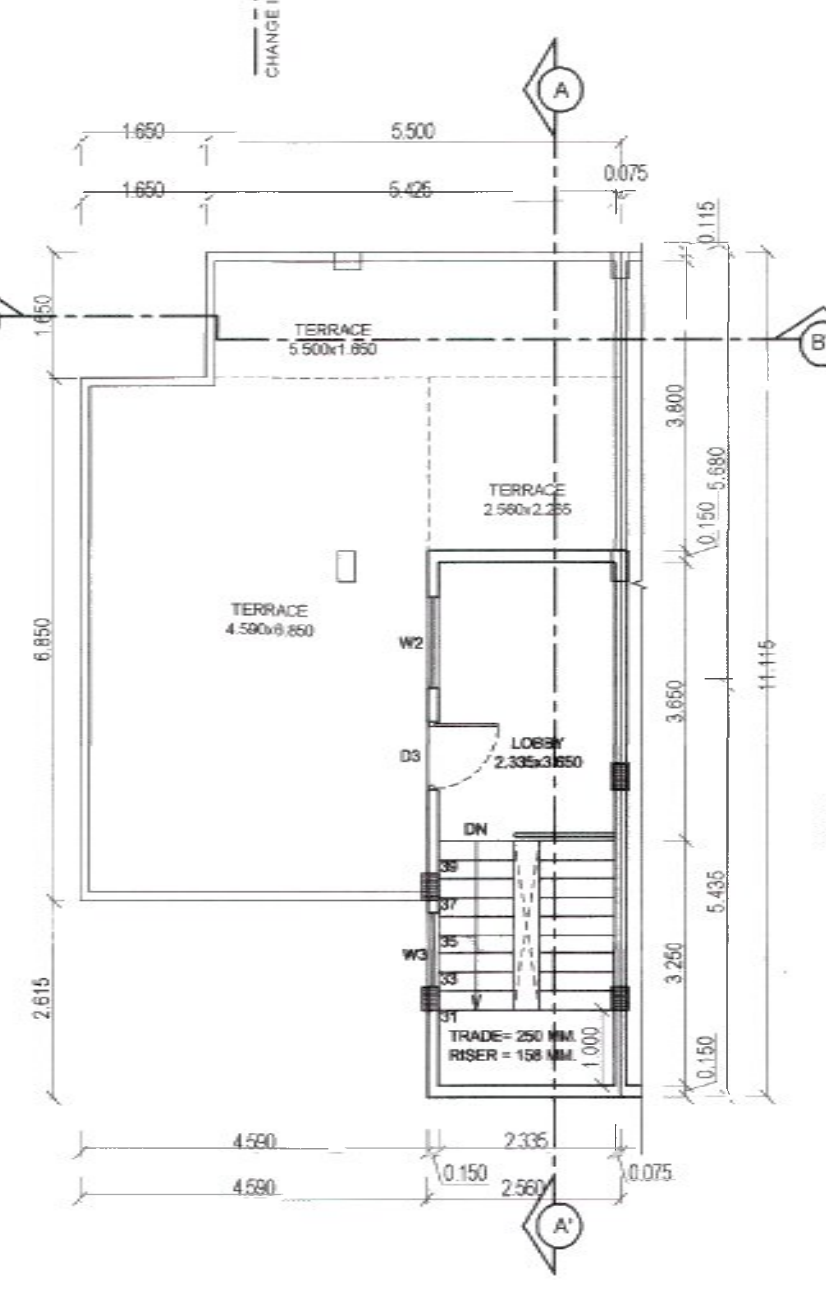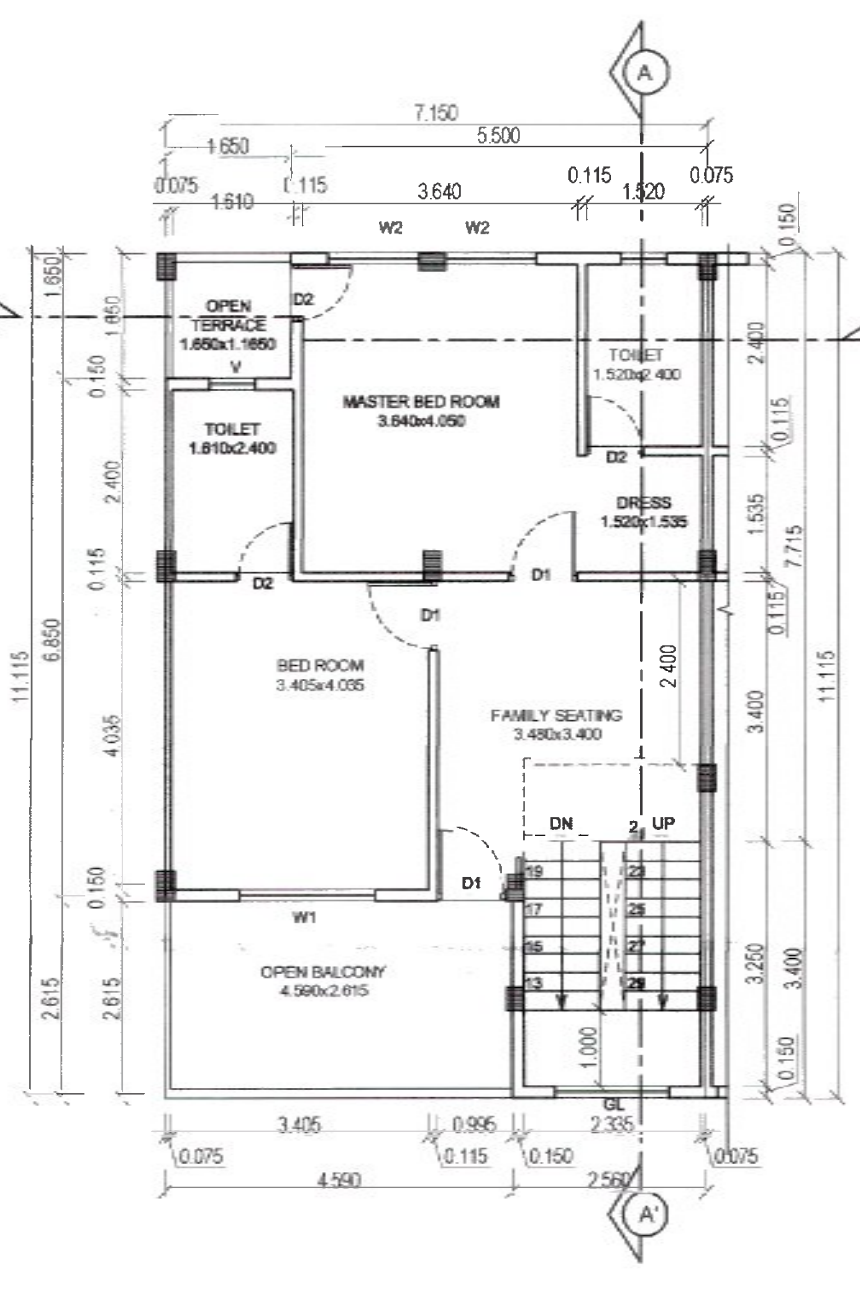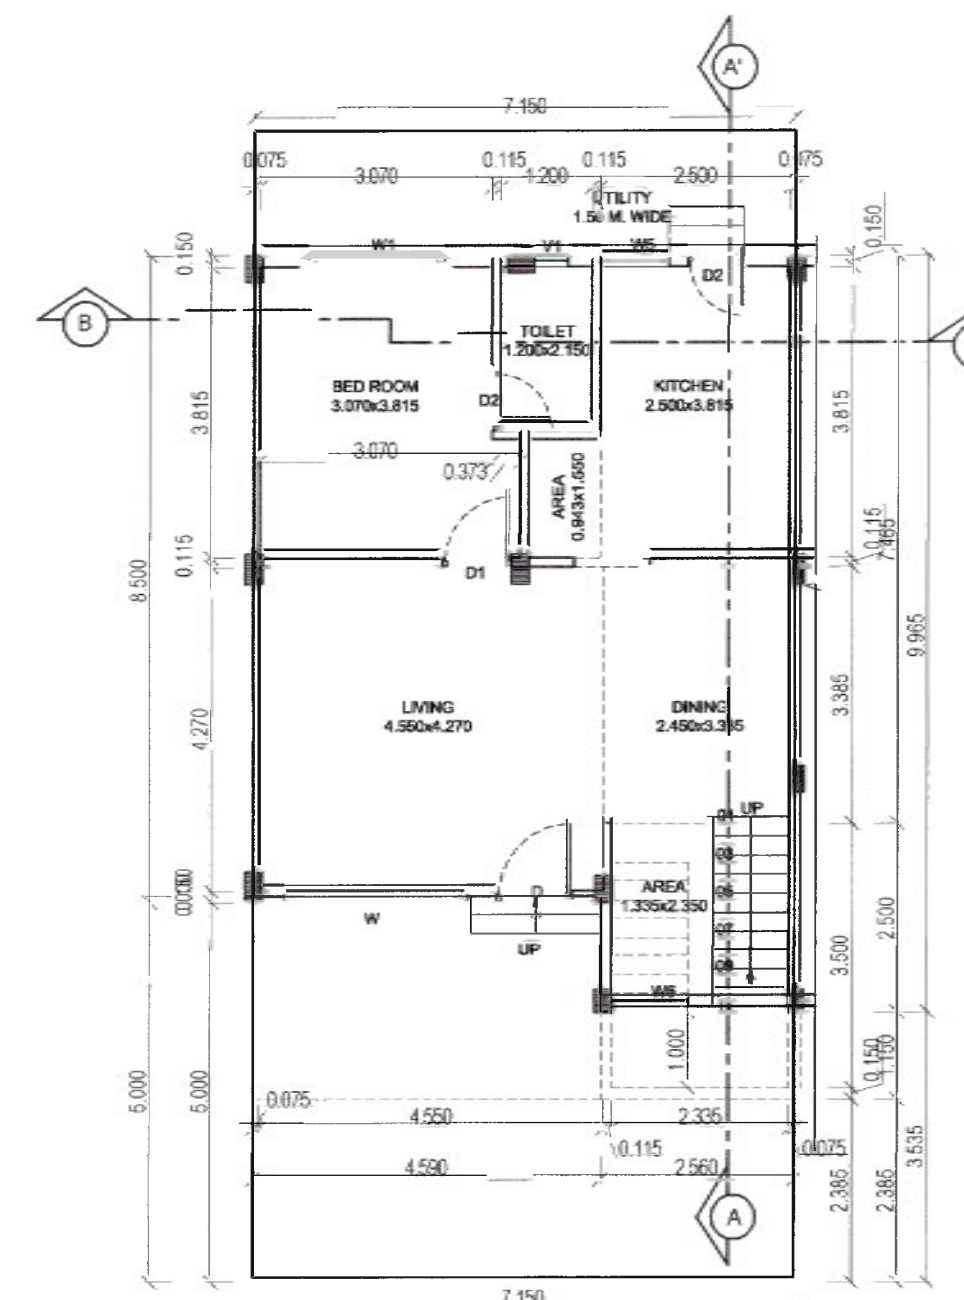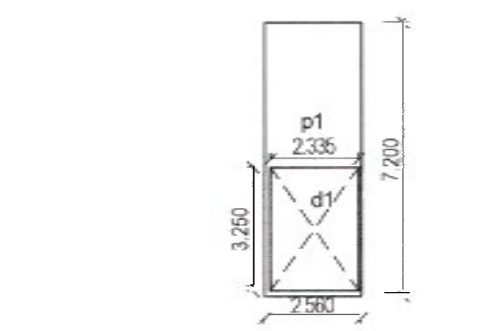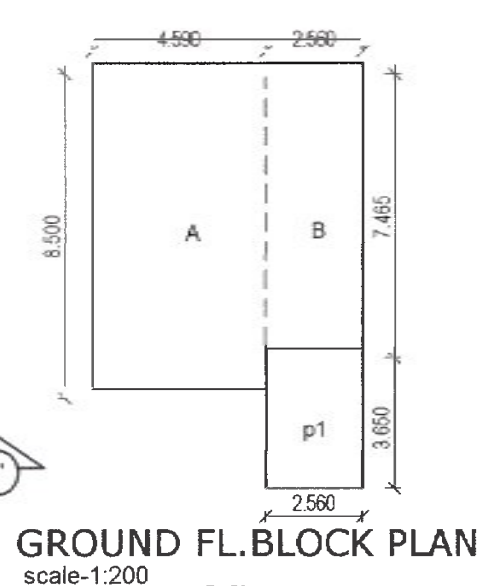

PROPOSED SINGLE FAMILY DWELLING ROW
HOUSE UNIT ON PLOT NO. 51 KH. NO. 38, C.T.S.
NO. 270, SHEET NO. 64, MOUZA: DABHA, AT TAH.
NAGPUR, DIST. NAGPUR. BELONGING TO:
1) SUNIL RAMKRISHNA DUDDALWAR
2) SONAL SUNIL DUDDALWAR
3) KUNAL SUNIL DUDDALWAR (AS PER MUTATION)

DRAWING NO. ROW 023
DISCUSSION EXECUTION
TENDER SUBMISSION

SCHEDULE OF OPENING		
D1	DOOR	1.000 x 2.400 T.W. paneled door
D2	DOOR	0.900 x 2.400 FLUSH DOOR
D3	DOOR	0.750 x 2.400 DO
D4	DOOR	0.900 x 2.100 FLUSH DOOR AT TERRACE
W1	WINDOW	2.400 x 1.650 ALUMINIUM GLASS WINDOW
W2	WINDOW	1.800 x 1.650 DO
W3	WINDOW	1.200 x 1.650 DO
W4	WINDOW	1.000 x 1.650 DO
W5	WINDOW	0.900 x 1.650 DO
W6	WINDOW	1.000 x 0.600 DO
GL	GLAZING	1500 x 3.713 ALUMINIUM GLASS GLAZING
V	VENTILATOR	0.600 x 0.750 ALUMINIUM GLASS VENTILATOR
V1	VENTILATOR	0.450 x 0.750 DO
V2	VENTILATOR	1.500 x 0.550 DO

PARKING AREA STATEMENT:
AS THE SIZE OF PLOT IS MORE THAN 100 SQ.M. & LESS THAN 200 SQ.M., AND CONSTRUCTION OF SINGLE FAMILY DWELLING UNIT IS PROPOSED THEN REQUIRED PARKING SHALL BE PROVIDED IN THE MARGINAL SPACES.
REQUIRED PARKING - 1 CAR + 2 SC + 2 CY
PROVIDED PARKING - 1 CAR + 2 SC + 2 CY
(IN THE FRONT MARGINAL SPACE)

INDEX:-
PLOT BOUNDARY SHOWN THUS
EXISTING CONSTRUCTION SHOWN THUS
PROPOSED AREA SHOWN THUS

OWNER	SUNIL DUDDALWAR	SIGN
	MRS. SONAL DUDDALWAR	SIGN
	KUNAL S. DUDDALWAR	SIGN
ARCHITECT	RUPESH B. NAOGHARE (B.A.R.D.)	SIGN
	ARCHITECT, PLANNER, INTERIOR DESIGNER	
	REG. No. CA/2006/38141 NIT LICENCE No. 2122	
PROJECT AR. RITA		SCALE 1:100/1:200
DEL. BY RITA		DATE 24/05/2019
CHK. BY RUPESH		DWG. NO. ROW 023
JOB NO.		DWG. TITLE SUBMISSION DRAWING

R.N. ASSOCIATES
ARCHITECTS, PLANNERS & INTERIOR DESIGNERS
Swagati Kirja Apartments, Plot no. 29, Flat no. A-5, First Floor,
Beside SBI Bank, Narenda Nagar, Ring Road, NAGPUR - 46
Phone: +91-9623356821
E-mail: massociates24@gmail.com, rupeh2844@gmail.com