


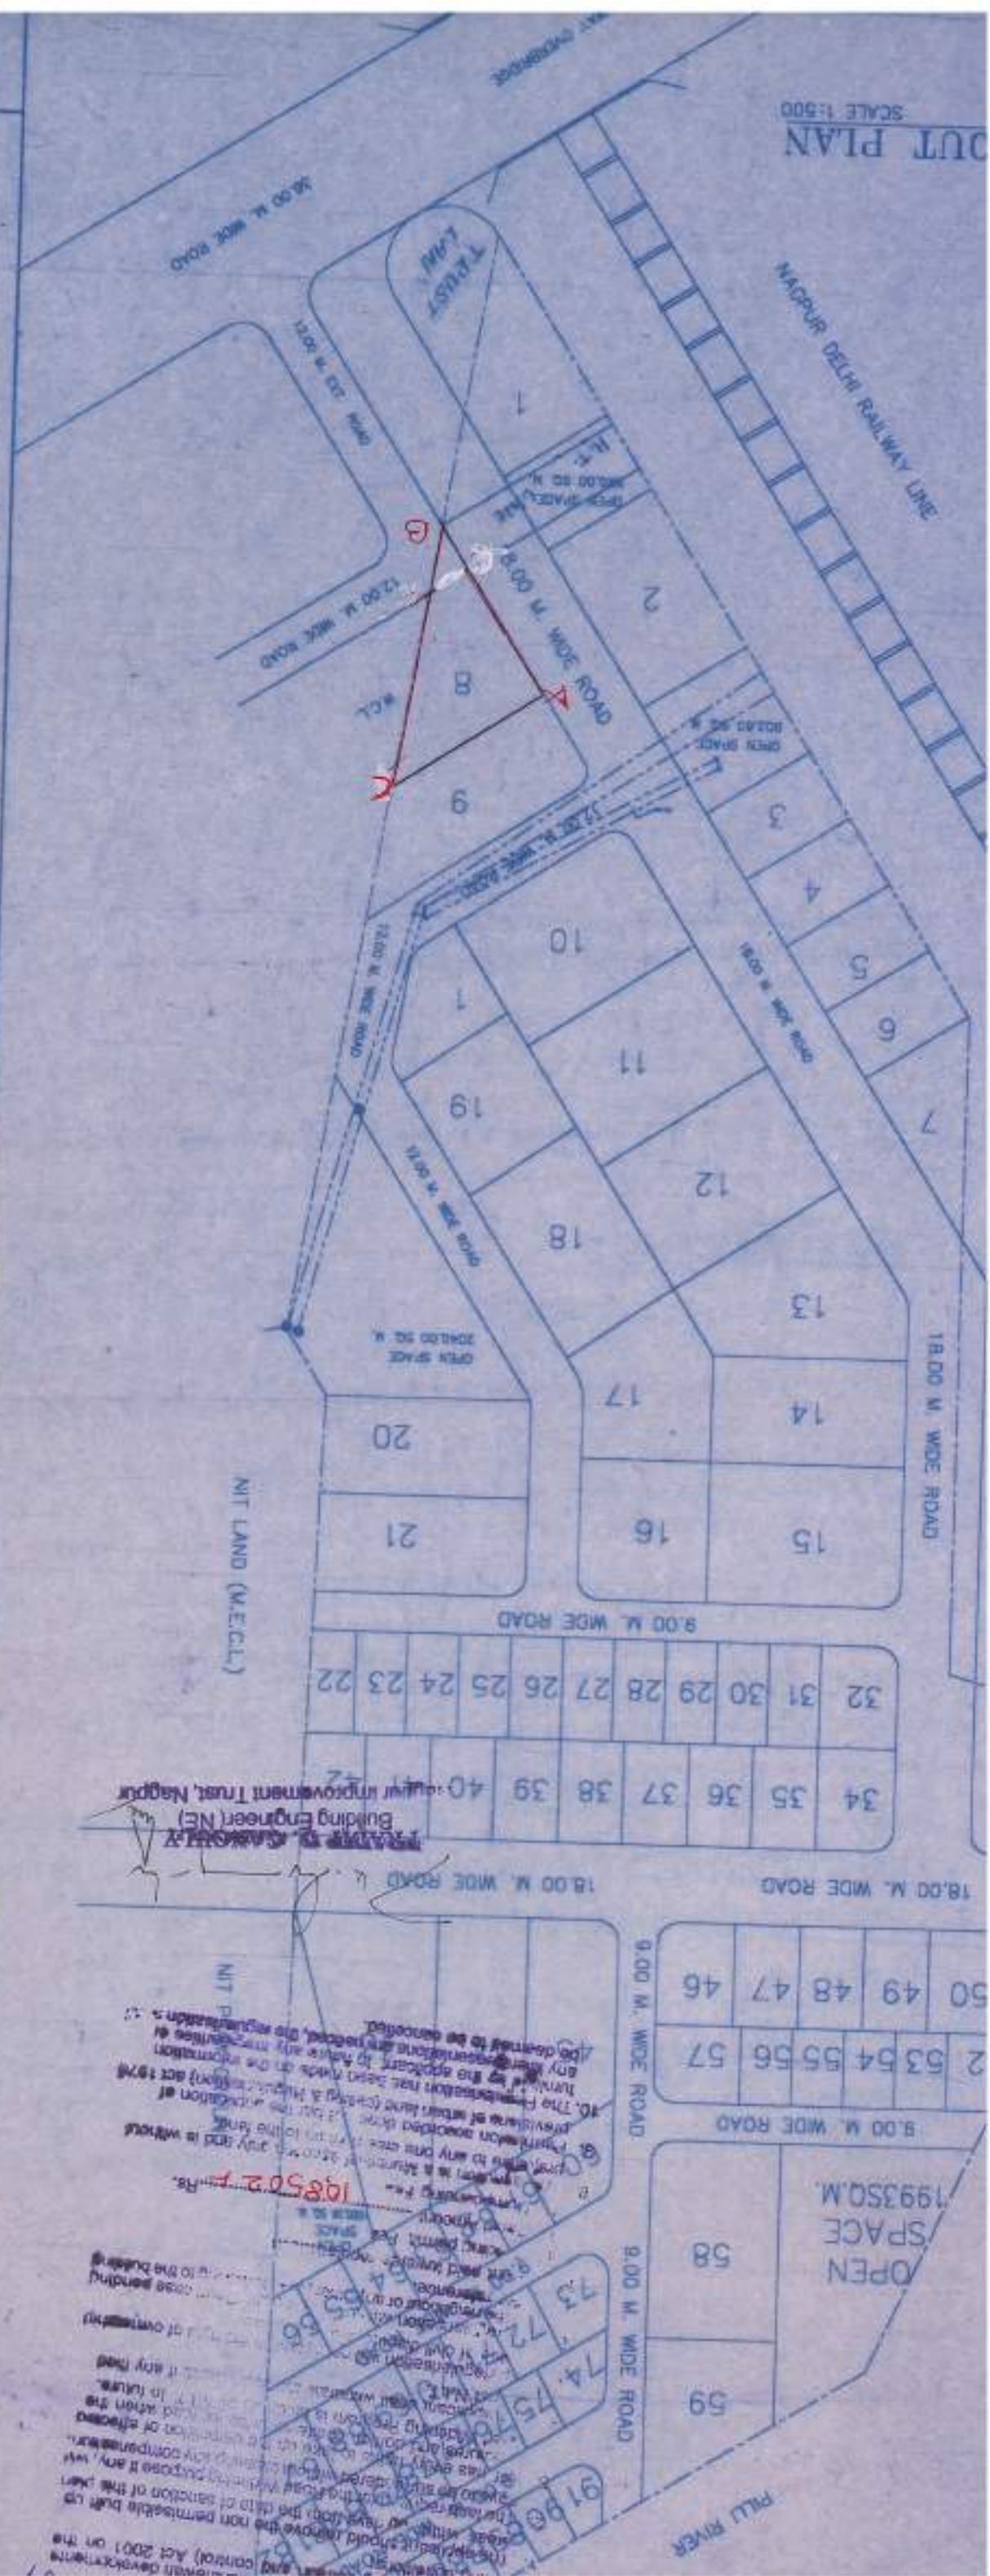

NET PLOT AREA : 630.00 m²

LESS FOR TANGENT. -

GROSS PLOT AREA: 630.00 m²

AB: 36.00
BC: 35.00
CD: 50.90
DA:

PLOT DIMENSION: IN METER

$$\frac{1}{2} \times 36.00 \times 35.00 = 630 \text{ m}^2$$

SUBMITTED BY APPLICANT: 630.00 m²

AREA OF PLOT AS PER DOCUMENTS:

PLOT NUMBER: 8
NAME OF PLOT OWNER: Ratna Chavandab
Mankapur

Sr. NO UNDER 572 LYTS:

ONLY

THIS PLAN IS TRUE for PLOT NO. 8

REFERENCE:-
PLOT BOUNDARY SHOWN THUS
KH. BOUNDARY SHOWN THUS

LAY OUT PLAN FOR
KH. NO. :- 39/1 & 39/2
MOUZA :- MANKAPUR
P. H. NO. 39-A
SHRAMIK CO.-OPP. HSG. SOC.
TAKH.+DIST: - NAGPUR. (M.S.)