



SCHEDULE OF OPENINGS

TYPE	SIZE	REMARK
D	1200 x 1000	T.W DOUBLE PANELLED DOOR
D2	0.900 x 2.100	T.W SINGLE PANELLED DOOR
W	1200 x 1.200	ALUMINIUM GLAZED WINDOW
W1	1000 x 1.200	ALUMINIUM GLAZED WINDOW
W2	0.900 x 1.200	ALUMINIUM GLAZED WINDOW
W3	0.800 x 1.200	ALUMINIUM GLAZED WINDOW
W4	1.900 x 1.200	ALUMINIUM GLAZED WINDOW
W5	1.900 x 1.600	ALUMINIUM GLAZED WINDOW
W6	2.900 x 1.200	FULLY GLAZED ALUMINIUM WINDOW
V	0.600 x 0.600	M.S. VENTILATORS

INDEX

PLOT BOUNDARY SHOWN IN	---
PROPOSED CONSTRUCTION SHOWN IN	---
ENCLOSED BAL AREA SHOWN IN	---

SUBMISSION DRAWING

PRAVIN	SCALE	1:100
PRAVIN	DATE:	10/05/18


OWNER:

PYRAMID ARCADES PVT. LTD.
SHRI SUNIL C. SOMKUMAR
SHRI YOGENDRA KASHYAP
SHRI PRADEEP TATAMAR
SHRI GUNVANT DEOPHARE
SHRI SANDHA S. GOSAVI

SIGN OF ARCHITECT

Ar. Pravin Dhangar
C.O.A. - 0709923
N.M.C. Lic. No. - P-585

BLOCK OF BALCONY AREA TYPICAL 1ST TO 8TH FLOOR

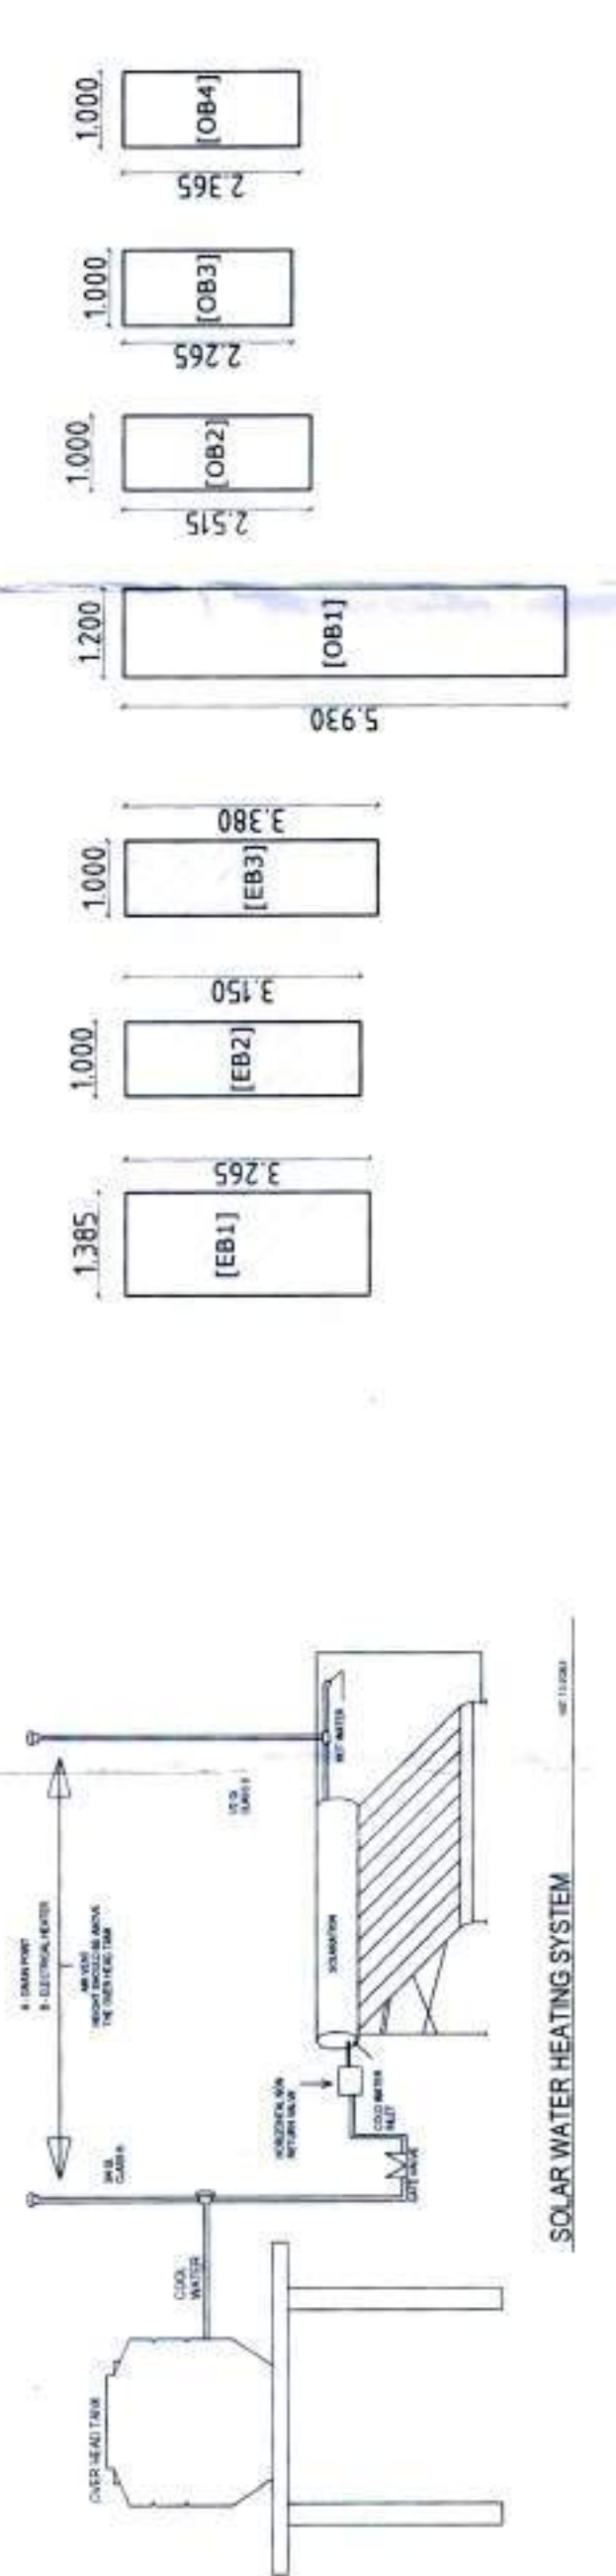





























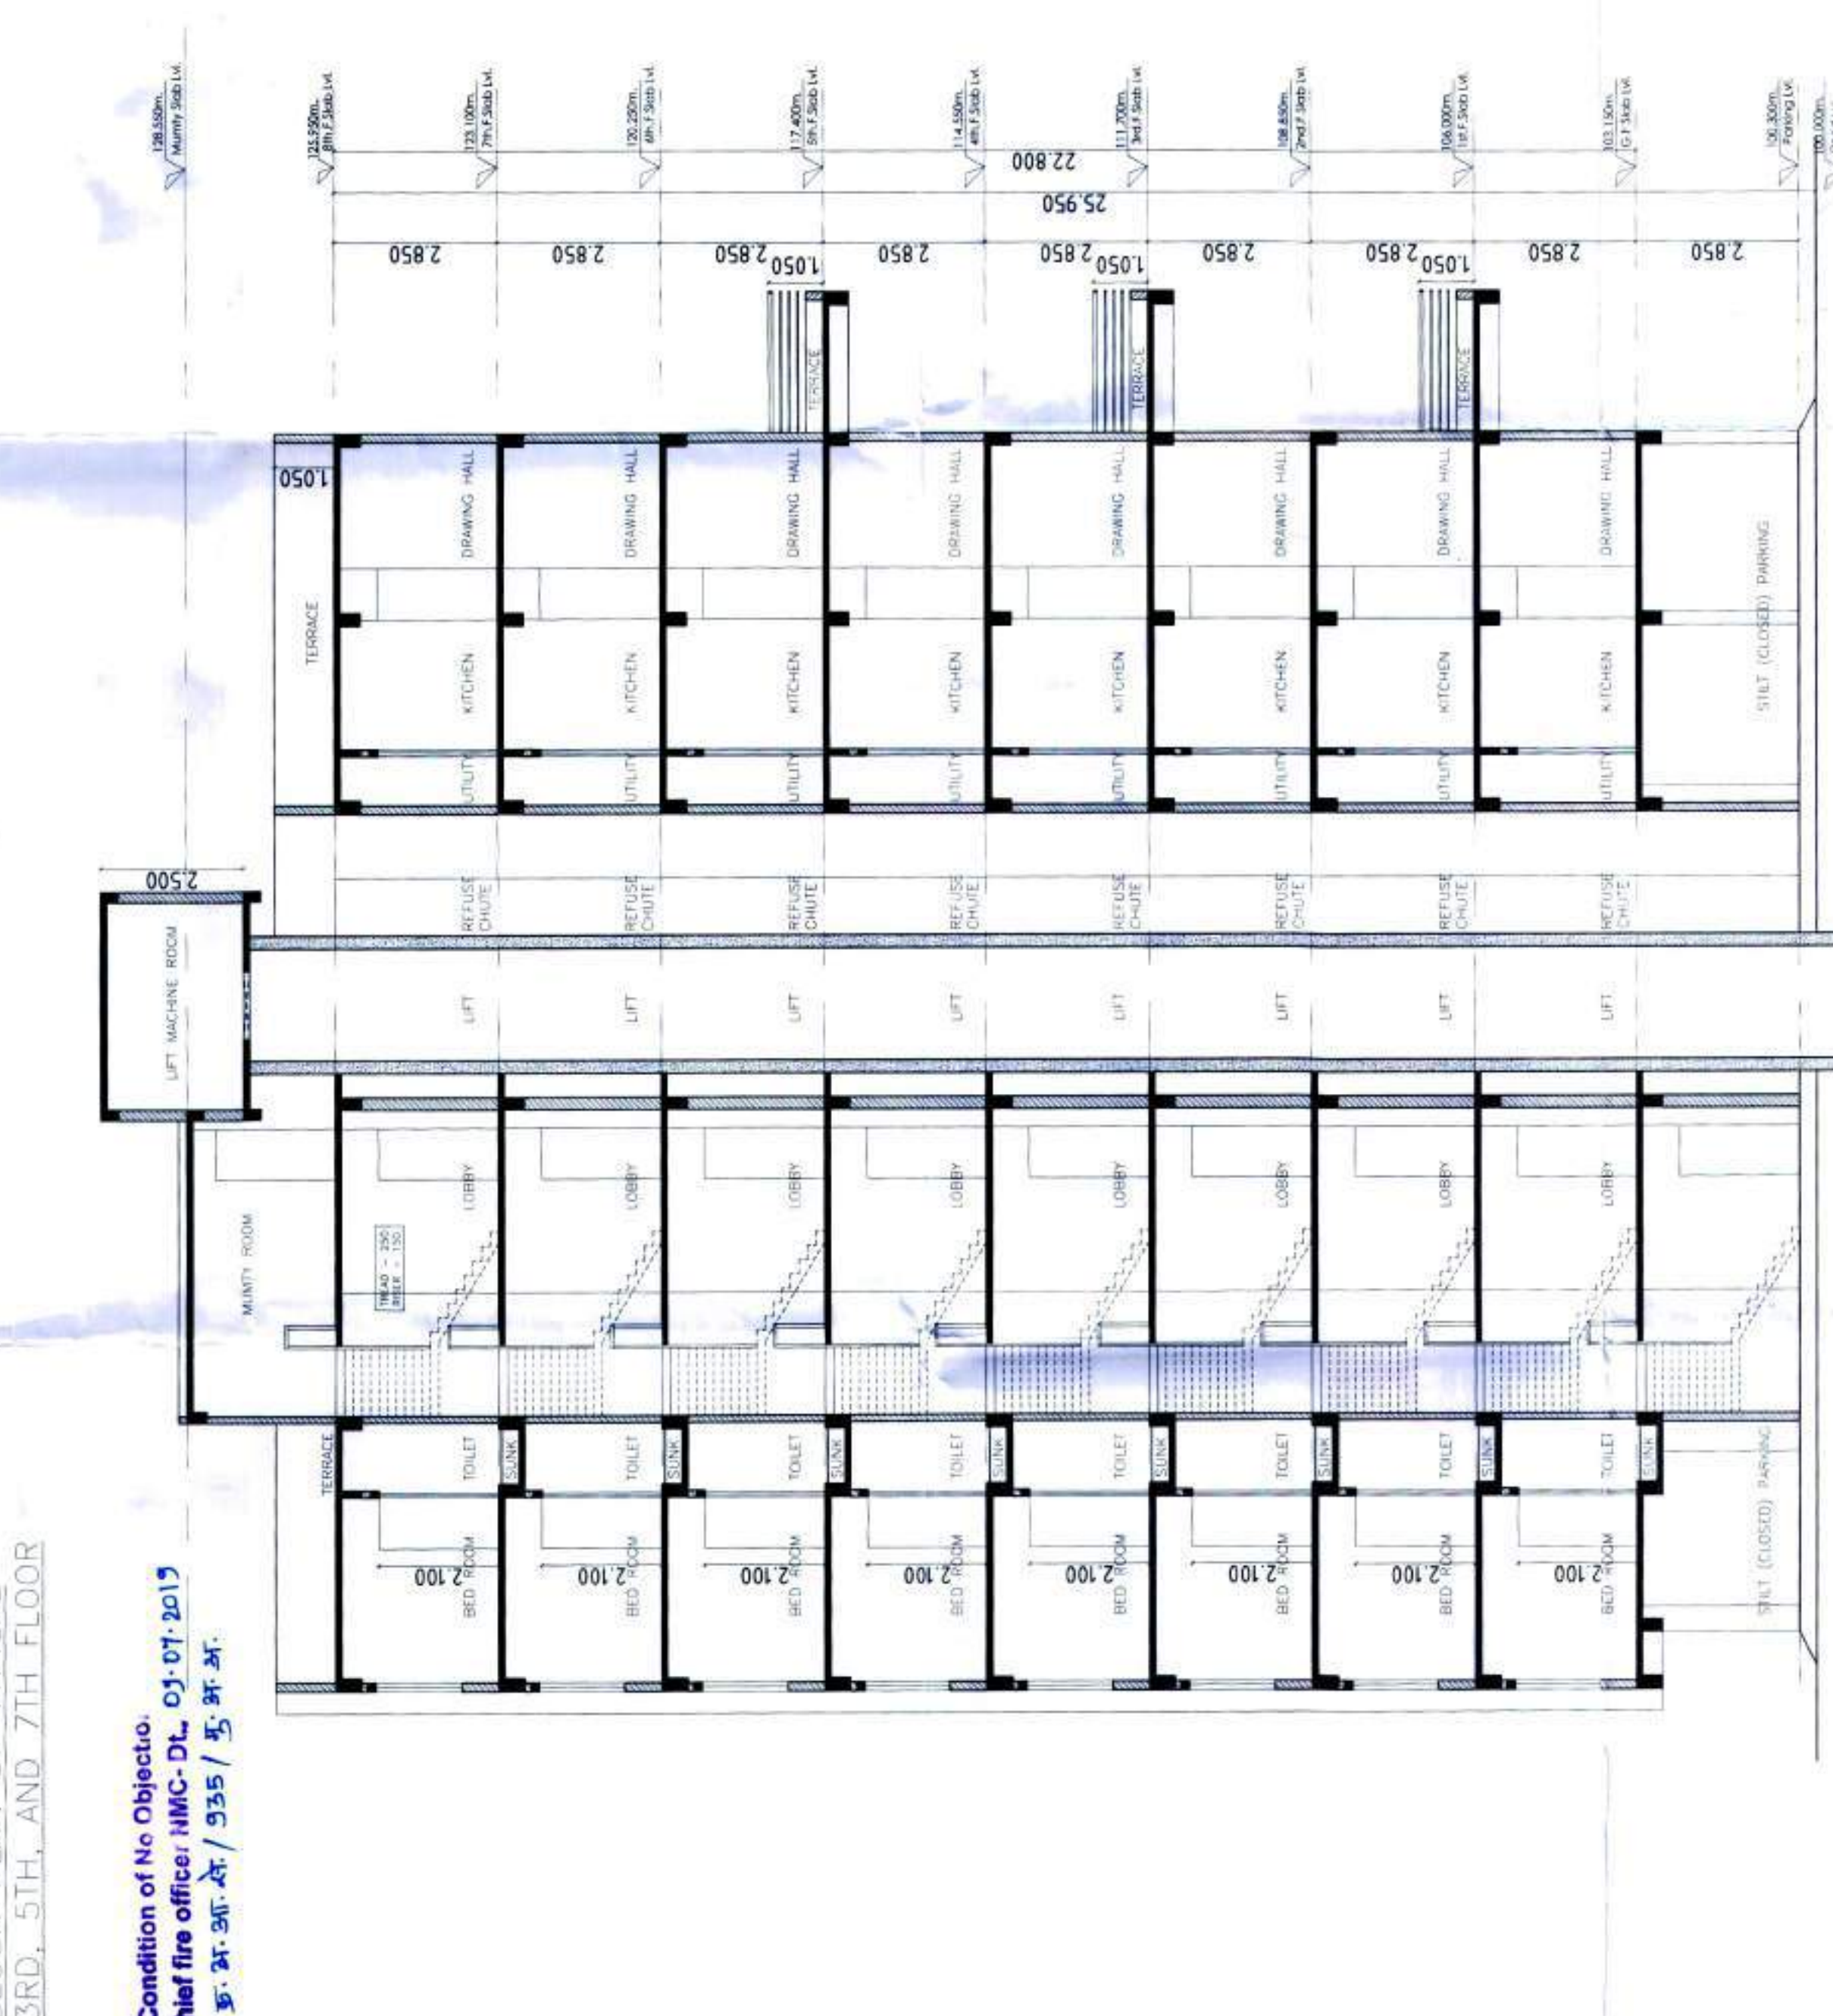


SECTION - BB
SCALE: 1:100

BLOCK PLAN OF TYPICAL 2ND, 4TH, 6TH AND 8TH FLOOR

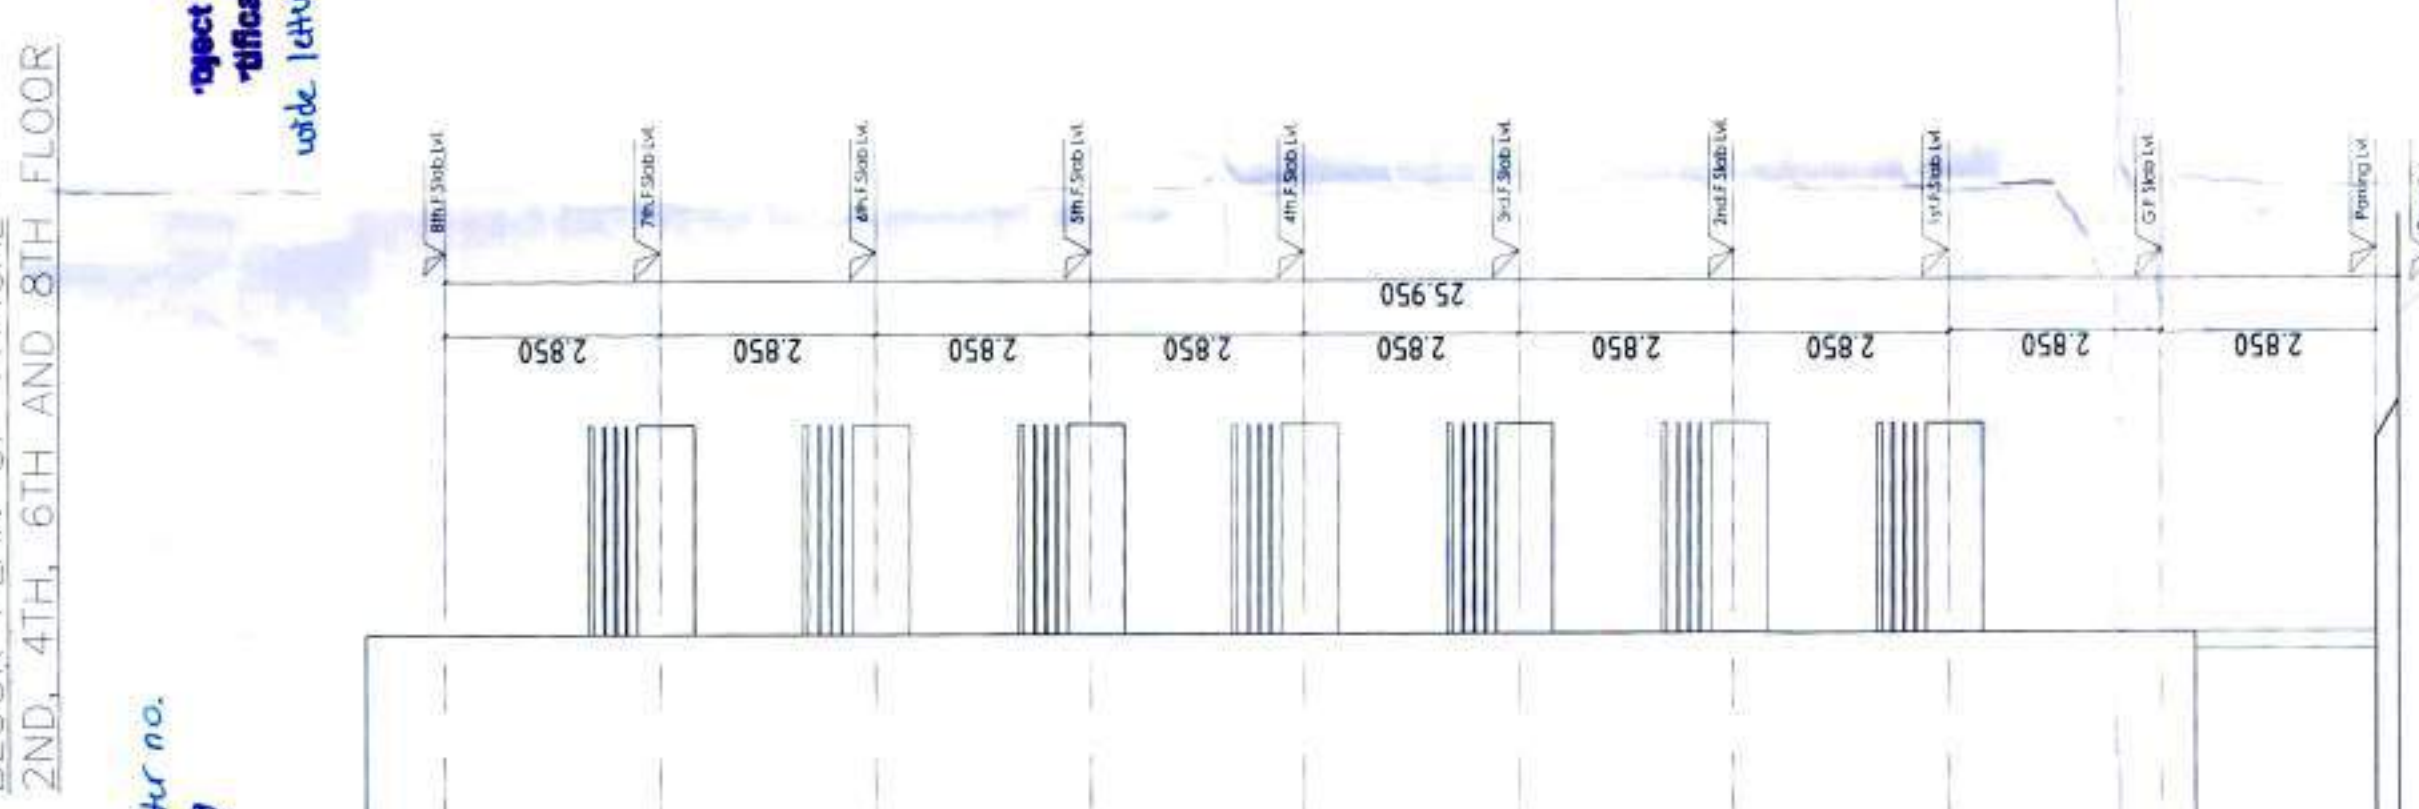


RIGHT (NORTH) SIDE ELEVATION
SCALE: 1:100

BLOCK PLAN OF TYPICAL 1ST TO 7TH FLOOR

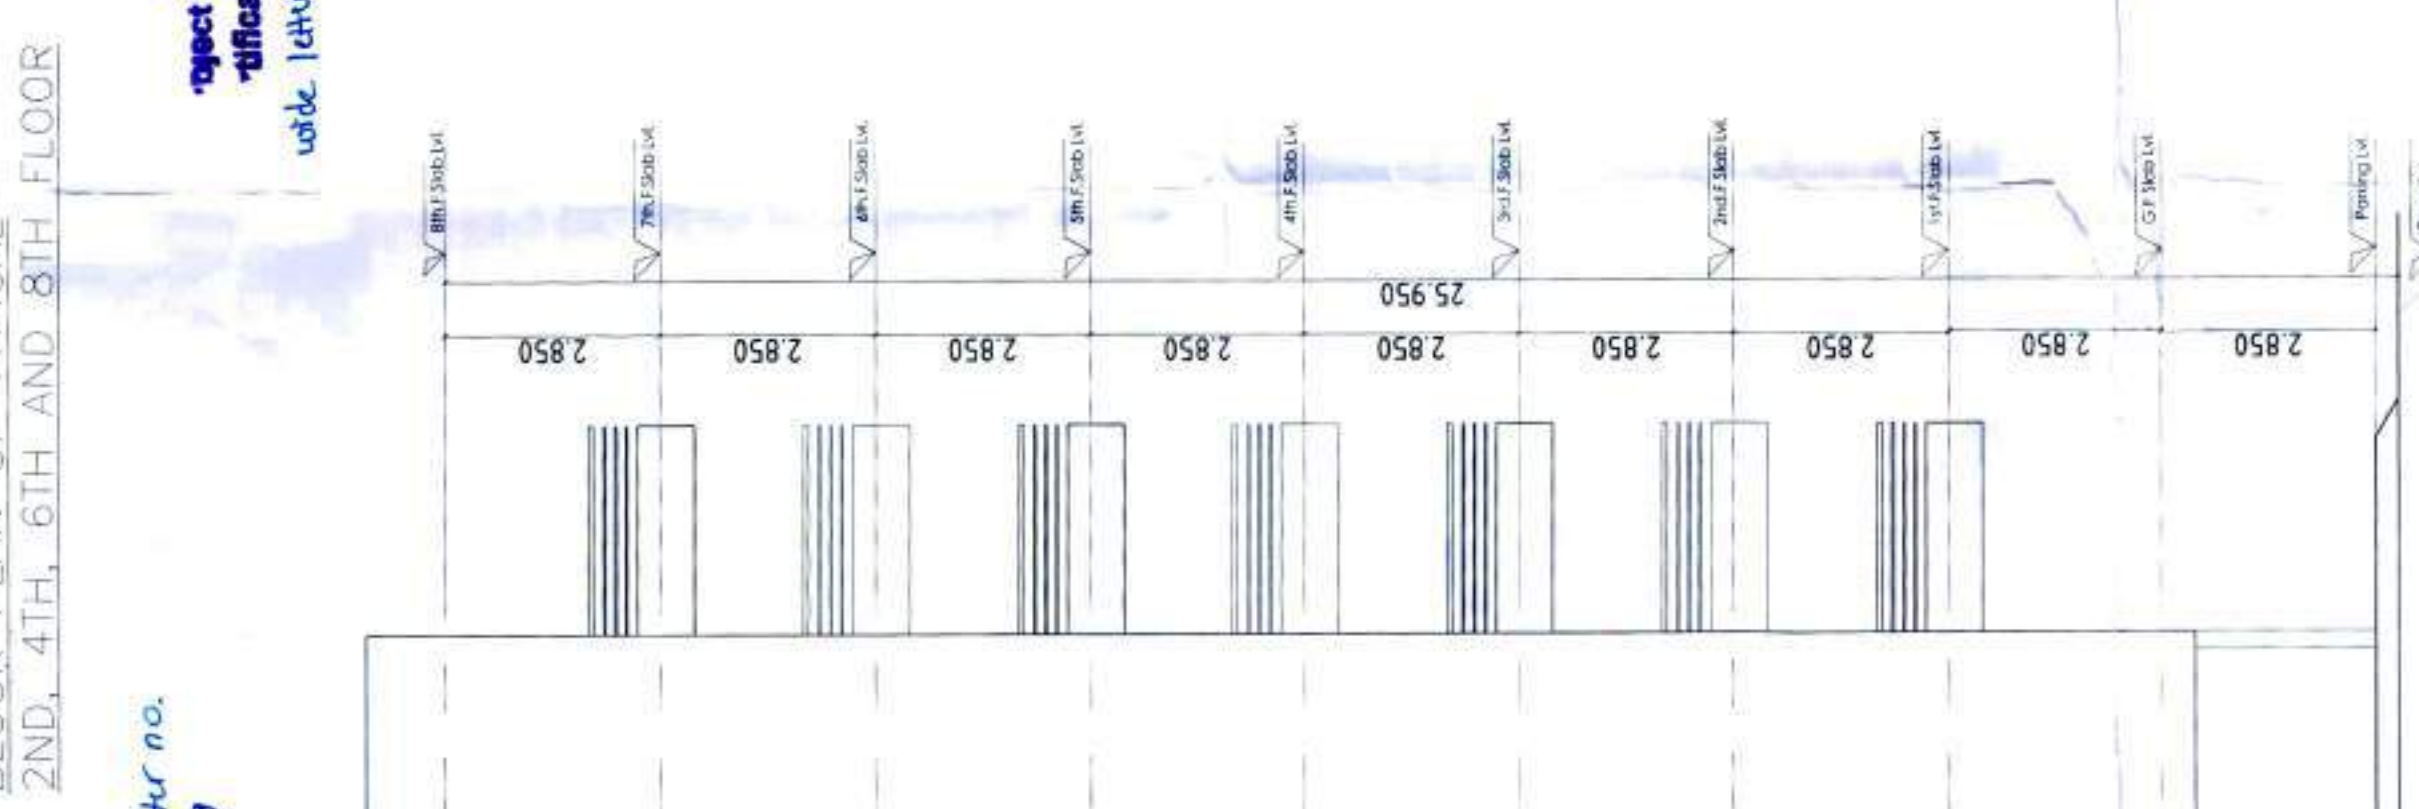

SECTION - AA
SCALE: 1:100

BLOCK PLAN OF TYPICAL 1ST TO 7TH FLOOR

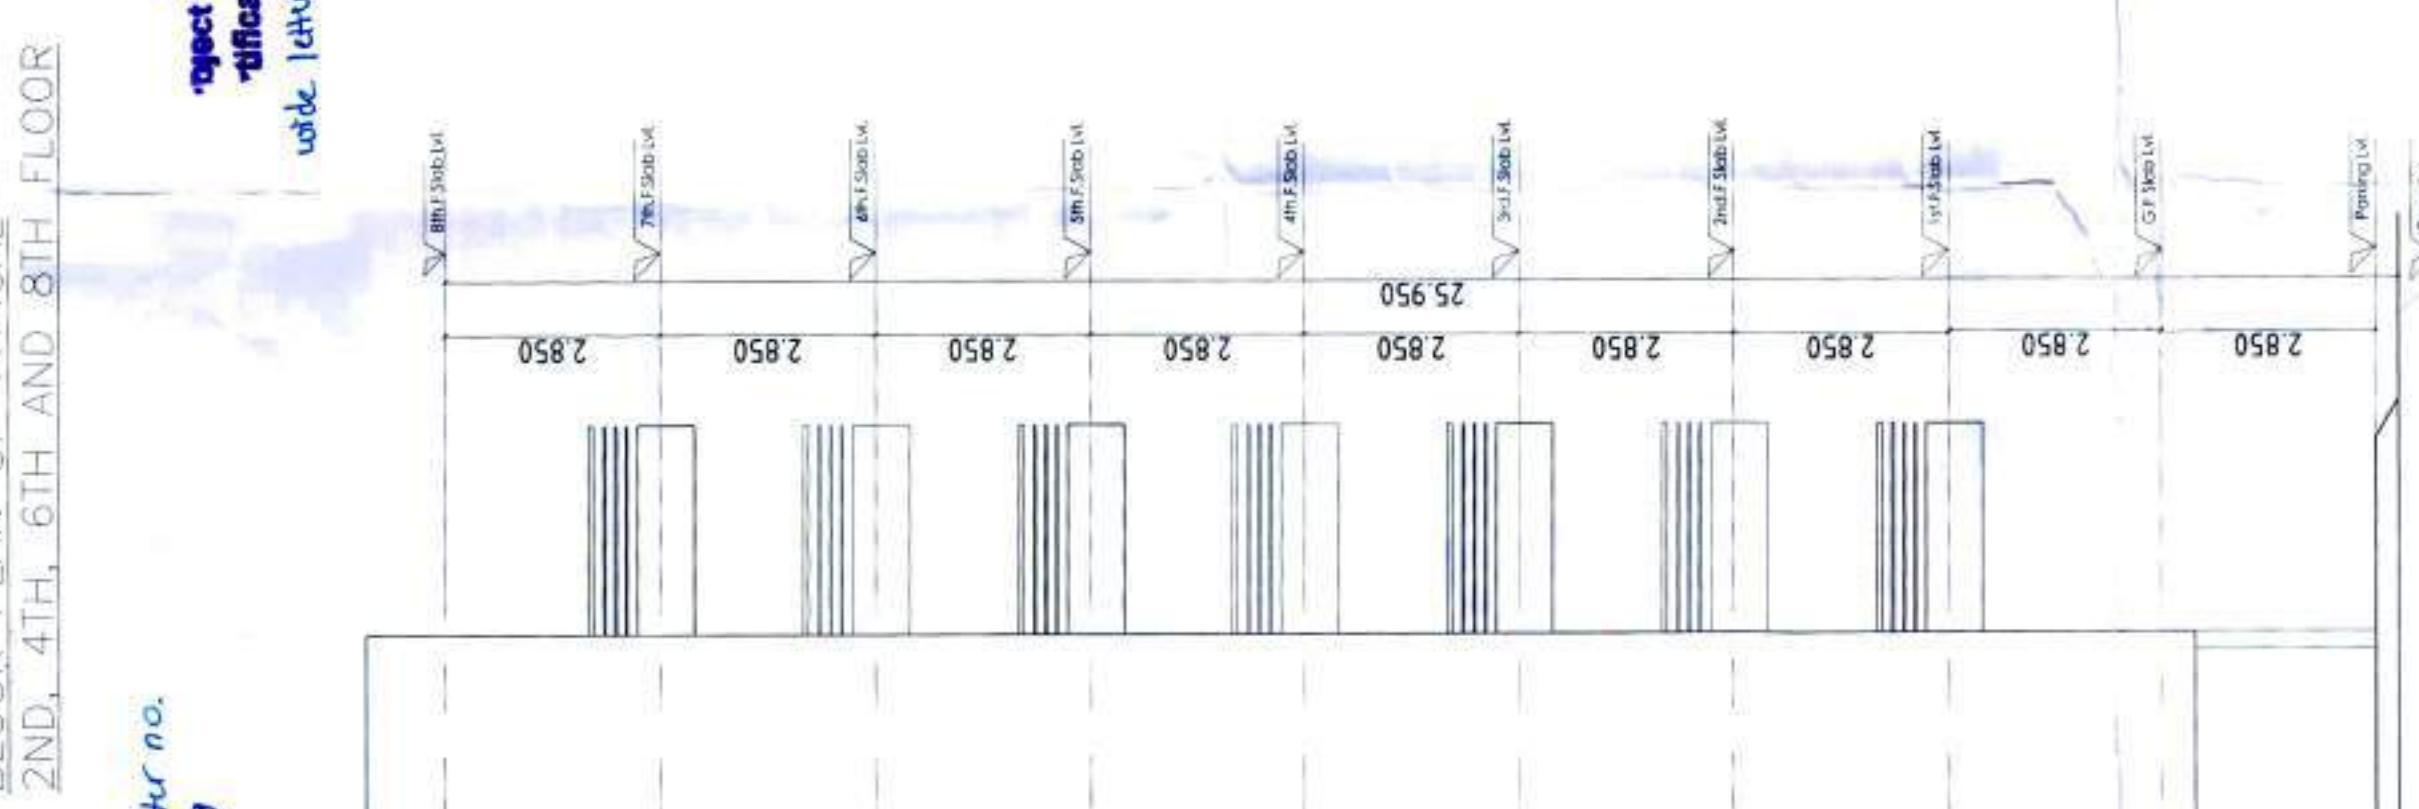

SECTION - AA
SCALE: 1:100

8TH FLOOR BLOCK PLAN
SCALE: 1:100

S.NO.	SPECIFICATION	NO.	WIDTH	HEIGHT	AREA	UNIT
1	AREA OF PLOT NO. 8	05	36.000	35.000	630.000	SQ.M.
2	PERMISSIBLE F.S.I.	1			630.000	SQ.M.
3	PERMISSIBLE B.U.P. AREA	1			630.000	SQ.M.
4	AREA OF PLOT NO. 9	05	121.000	35.000	4235.000	SQ.M.
5	LESS DECK/STAIR				21.000	SQ.M.
6	NET AREA OF PLOT NO. 9				4214.000	SQ.M.
7	PERMISSIBLE F.S.I.	1.25			5267.500	SQ.M.
8	PERMISSIBLE B.U.P. AREA				5267.500	SQ.M.
9	TOTAL PLOT AREA OF LAND 9				4214.000	SQ.M.
10	TOTAL PERMISSIBLE B.U.P. AREA				5267.500	SQ.M.
11	30% PERMISSIBLE B.U.P. AREA OF PLOT NO. 8 AND 9				952.500	SQ.M.
12	TOTAL B.U.P. AREA PERMISSIBLE				6219.500	SQ.M.
13	PERMISSIBLE PREMIUM AREA - 30%				725.900	SQ.M.

ROOF RAINWATER HARVESTING SYSTEM SHOULD BE PROVIDED WITHIN PLOT AREA

TYPICAL 1ST TO 7TH FLOOR BLOCK PLAN
SCALE: 1:100

S.NO.	FLOOR	B-UP AREA	PERMISSIBLE BAL. AREA 15%	EXCESS BALCONY	TOTAL BALCONY	PERMISSIBLE PREMIUM TERRACE 15%	PROVIDED TERRACE

ROOF RAINWATER HARVESTING SYSTEM SHOULD BE PROVIDED WITHIN PLOT AREA

TYPICAL 1ST TO 7TH FLOOR BLOCK PLAN
SCALE: 1:100

S
