N.M.R.D.A.
L.S. No.....
L.S. Valid
Up to.....

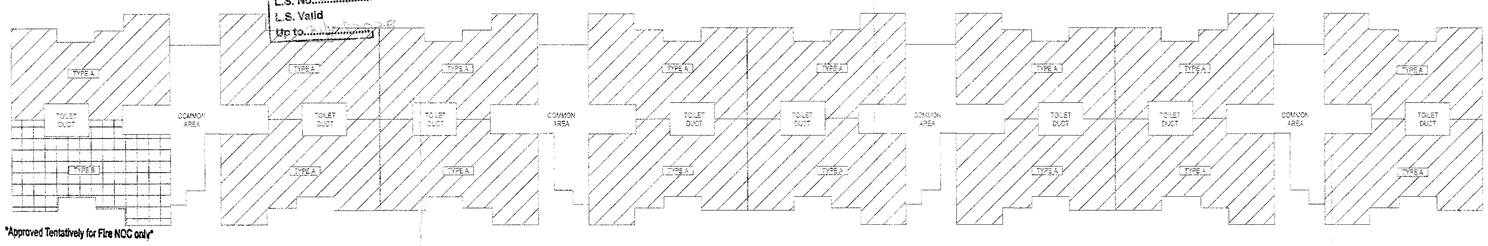

Approved Tentatively for Fire NOC only

for Assistant Engineer
N.M.R.D.A.

KEY PLAN - 1st,3rd,5th,7th & 9th FLOOR
FOR TYPE - A and TYPE - B

CARPET AREA CALCULATION FOR TYPICAL 1ST,3RD,5TH,7TH & 9TH FLOOR - TYPE A

S.no.	Discription	Type	Number	Dimension Length	Dimension Breadth	Altitude	Calculation	Answer	SQ.M.
Addition									
1	A1	Rectangle	1	2.250	5.235		Length X breadth	11.846	
2	A2	Rectangle	1	3.795	3.800		Length X breadth	14.782	
3	A3	Rectangle	1	2.860	4.185		Length X breadth	11.969	
4	A4	Rectangle	1	3.200	5.350		Length X breadth	17.120	
5	A5	Rectangle	1	2.250	1.080		Length X breadth	2.430	
6	A6	Rectangle	1	3.050	0.615		Length X breadth	1.876	
7	A7	Rectangle	1	2.630	0.315		Length X breadth	0.797	
8	A8	Rectangle	1	1.500	0.150		Length X breadth	0.225	
9	A9	Rectangle	1	0.750	0.150		Length X breadth	0.113	
10	A10	Rectangle	1	1.500	0.150		Length X breadth	0.225	
11	A11	Rectangle	1	1.000	0.150		Length X breadth	0.150	
				Total Carpet Area for Typical 1st,3rd,5th,7th & 9th Floor - Type A =				81.512	SQ.M.

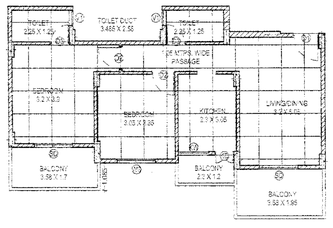

UNIT PLAN TYPE - B (SCALE - 1:100)

TOTAL NO. OF UNITS = 09 NO.

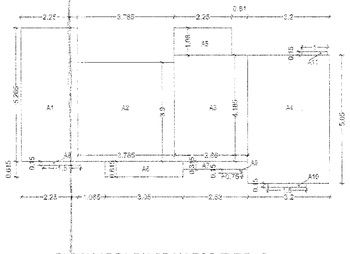

BLOCK AREA DIAGRAM FOR TYPE - B (SCALE - 1:100)

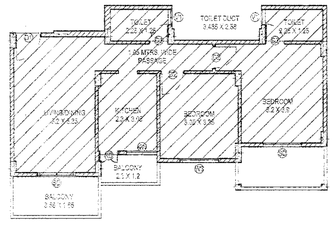

UNIT PLAN TYPE - A (SCALE - 1:100)

TOTAL NO. OF UNITS = 75 NO.

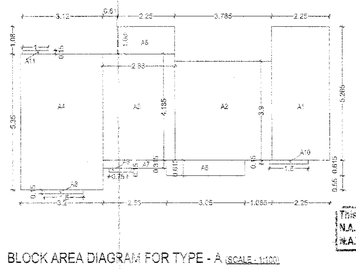

BLOCK AREA DIAGRAM FOR TYPE - A (SCALE - 1:100)

CARPET AREA CALCULATION FOR TYPICAL FIRST TO NINTH FLOOR - TYPE B

S.no.	Discription	Type	Number	Dimension Length	Dimension Breadth	Altitude	Calculation	Answer	SQ.M.
Addition									

This sanction is subject to conditions of
N.A. order Dt.....
N.A.T.P. order Dt.....

KEY PLAN - 2nd,4th,6th & 8th FLOOR
FOR TYPE - C and TYPE - B

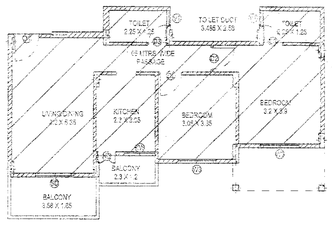

UNIT PLAN TYPE - C (SCALE - 1:100)

TOTAL NO. OF UNITS = 60 NO.

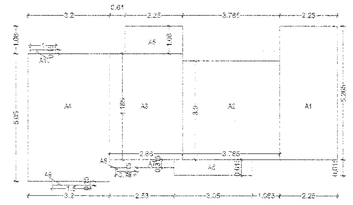

BLOCK AREA DIAGRAM FOR TYPE - C (SCALE - 1:100)

CARPET AREA CALCULATION FOR TYPICAL 2nd,4th,6th & 8th FLOOR - TYPE C

S.no.	Discription	Type	Number	Dimension Length	Dimension Breadth	Altitude	Calculation	Answer	SQ.M.
Addition									

OFFICE OF THE
NAGPUR METROPOLITAN REGION DEVELOPMENT AUTHORITY
Building Permit No. ... Dt. ...
SANCTIONED
Assistant Engineer
Nagpur Metropolitan Region Development Authority

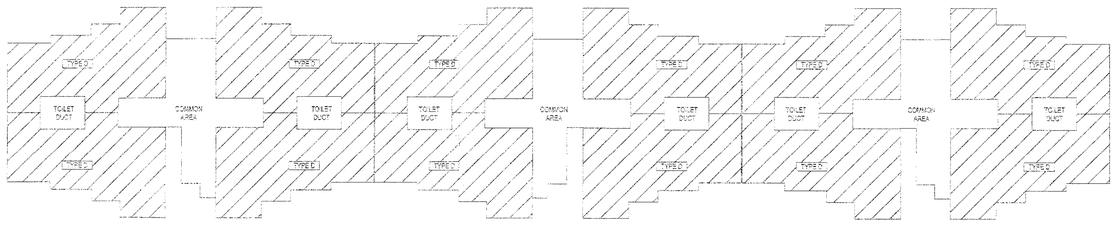

KEY PLAN - TENTH FLOOR
FOR TYPE - D

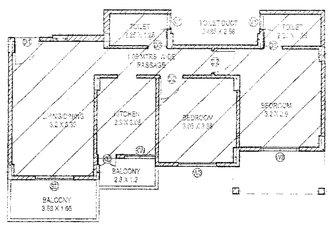

UNIT PLAN TYPE - D (SCALE - 1:100)

TOTAL NO. OF UNITS = 12 NO.

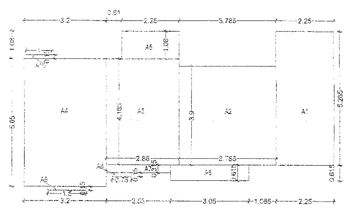

BLOCK AREA DIAGRAM FOR TYPE - D (SCALE - 1:100)

CARPET AREA CALCULATION FOR TENTH FLOOR - TYPE D

S.no.	Discription	Type	Number	Dimension Length	Dimension Breadth	Altitude	Calculation	Answer	SQ.M.
Addition									

Subject to the Condition laid down by Fire Brigade Deptt. Nagpur Mpl. Corporation Vide Letter No. ... of ...

by Chief Fire Officer
Fire & Emergency Services,
N. M. C. Nagpur.

OFFICE OF THE CORPORATION
OF THE CITY OF NAGPUR.
(FIRE SERVICE)
No Objection Certificate hereby issued by Fire Service Deptt. for the proposed constructions.
The scope of this approval is Restricted to Fire Protection arrangements only.
Please See conditions mentioned in N.O.C. Certificate
Ref. G.A. / ... F.B dated ...
Chief Fire Officer
Fire Service N.M.C. Nagpur

This Sanction is Subject to Conditions Mentioned in Development agreement Dt. ...

SUBJECT TO THE PROVISIONS OF STRUCTURAL DESIGN SUFFICIENCY CERTIFICATE DATED ... OF STRUCTURAL DESIGNER AND APPLICANT

Suctect to the provisions of structural drawings submitted by applicant.

Necessary arrangement for rain water harvesting shall be done.

Subject to condition that N.O.C. be obtained from Airport Authority Dt. ...

SUBMISSION DRAWING — SH.NO. - 05

PROJECT ADDRESS:

PROPOSED GROUP HOUSING RESIDENTIAL BUILDING PLAN ON LAND BEARING KHASRA/SURVEY NO 59/2/2 MOUZA PANJRI (BZ), TAH. NAGPUR (RURAL), DIST. NAGPUR, BELONGING TO M/s NOVEL INFRASTRUCTURE THROUGH YASHODA HYBRID SEEDS PVT. LTD. & ASHOK PURANMAL AGRAWAL THROUGH DIRECTOR SHRI SHANKAR DIWANJI PAWADE.

NORTH

DRAWING TITLE: CARPET AREA CALCULATION

SCALE: 1:100 — DATE: 15/10/2019 — REV. NO.:

OWNER: — SIGNATURE:

M/S NOVEL RESIDENTIAL INFRASTRUCTURES
PLOT NO.97, CALPANA NAGAR, WARDHA ROAD, NAGPUR, MAHARASHTRA 440015. (0712) 222 6741

NOVEL RESIDENTIAL INFRASTRUCTURE
Partner
Partner

ARCHITECT: — SIGNATURE:

EKVEERA ARCHITECTS
219, Opp. Balaji Mandir, Abhyankar Nagar, Nagpur - 10
email: balaji.kokher@gmail.com
(O) 0712 2240867, 0712 2240868

M/s Ekveera Architects
Authorised Signatory