
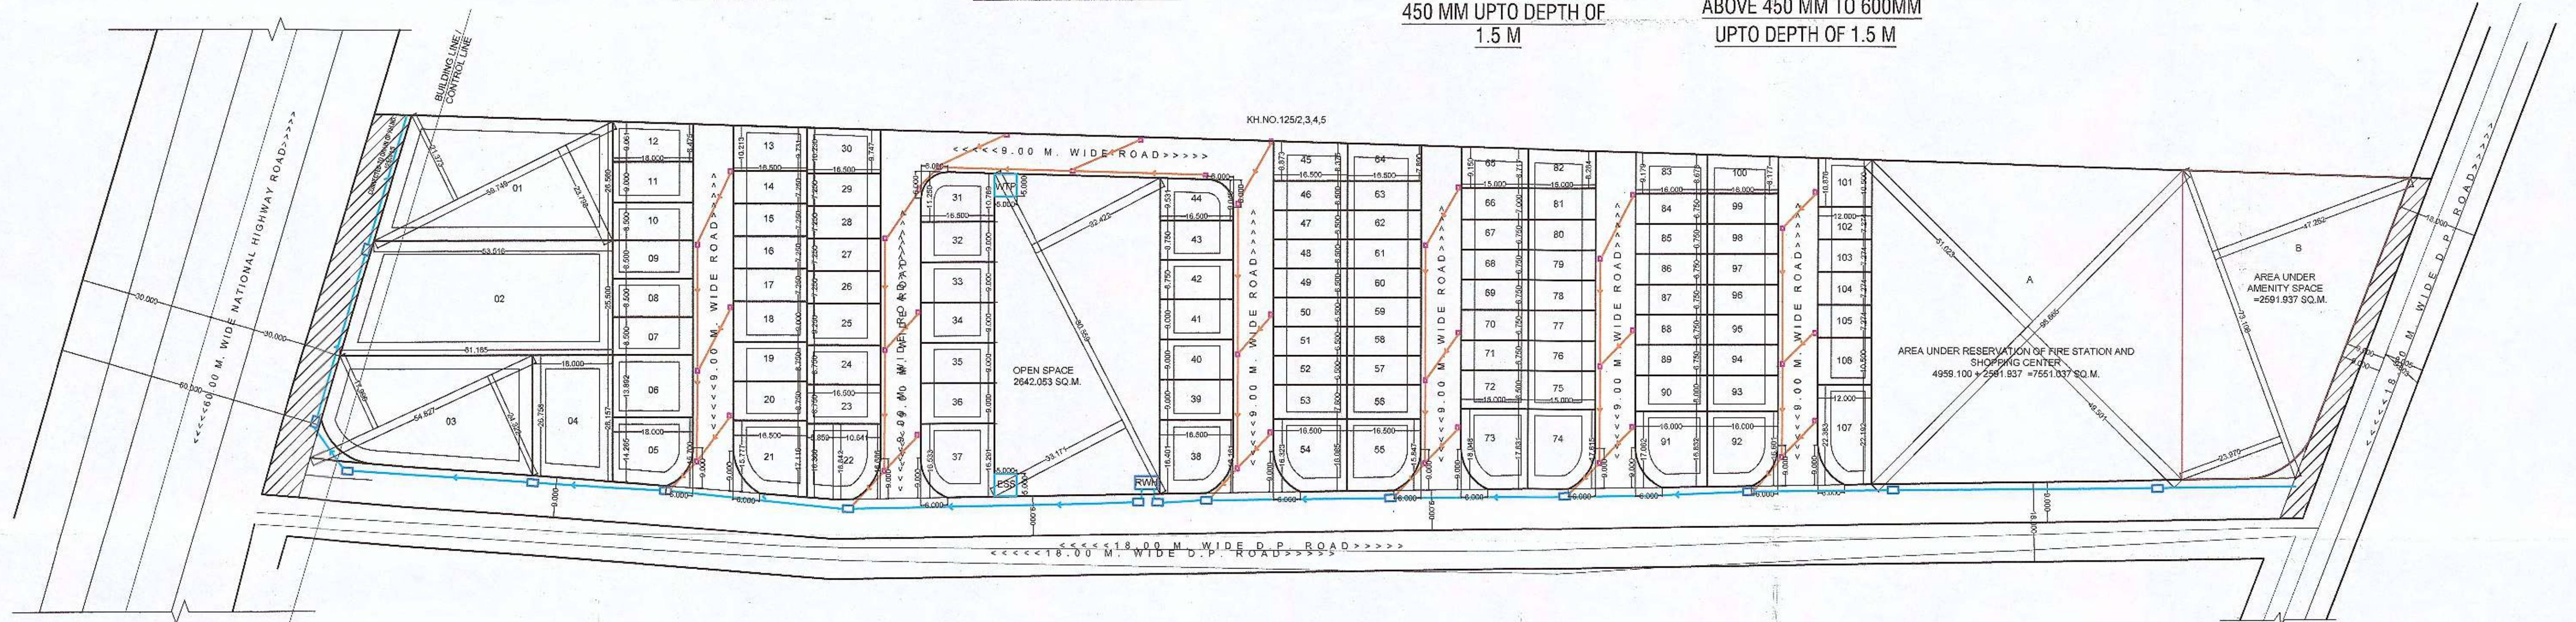
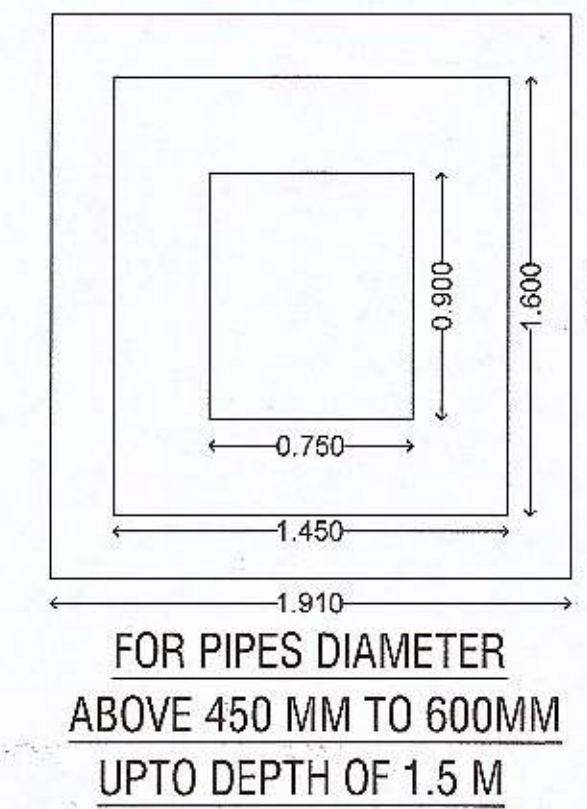
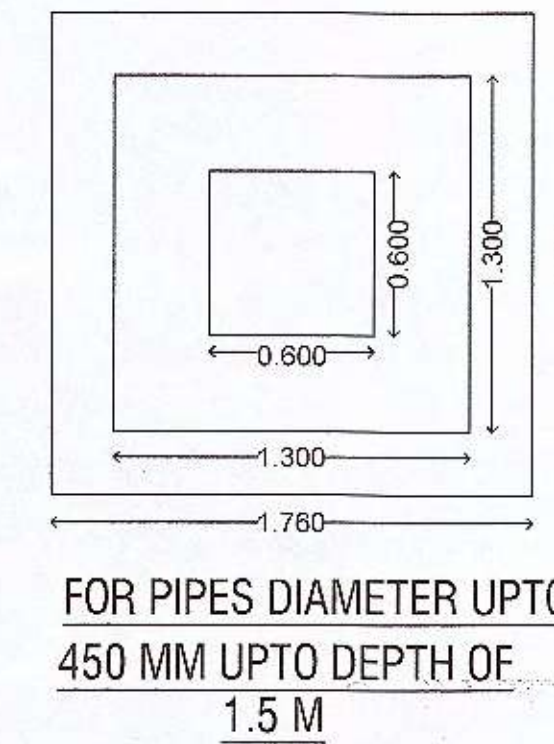
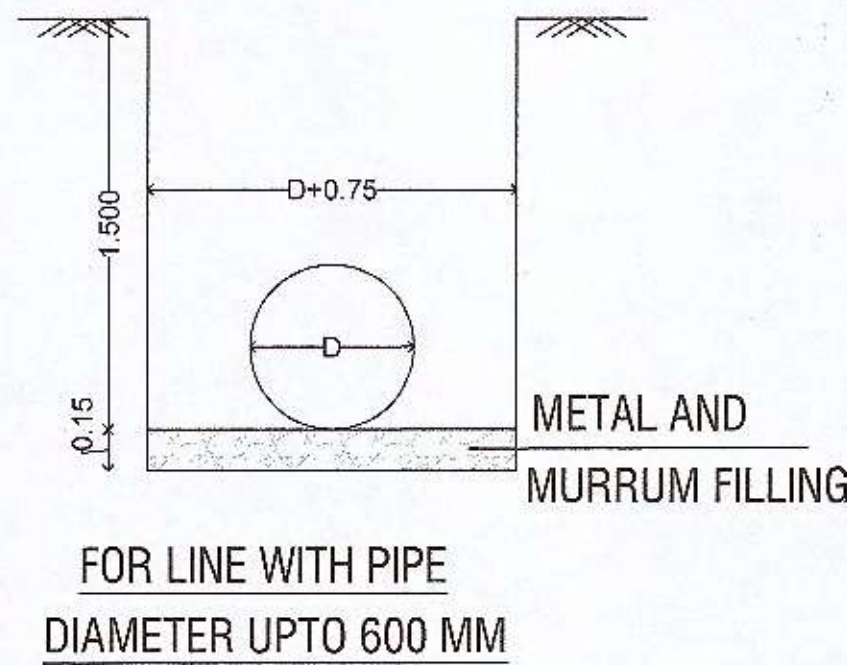


COMPLETION PLAN FOR STORM WATER DRAIN ON KH.
NO.125/1, MOUZA-JAMTHA .TAH.- NAGPUR (RURAL) - DISTT.
NAGPUR.

BELONGING TO,

MR. SATYANARAYAN CHOTELAL AGRAWAL

MR. PRAMOD SATYANARAYAN AGRAWAL

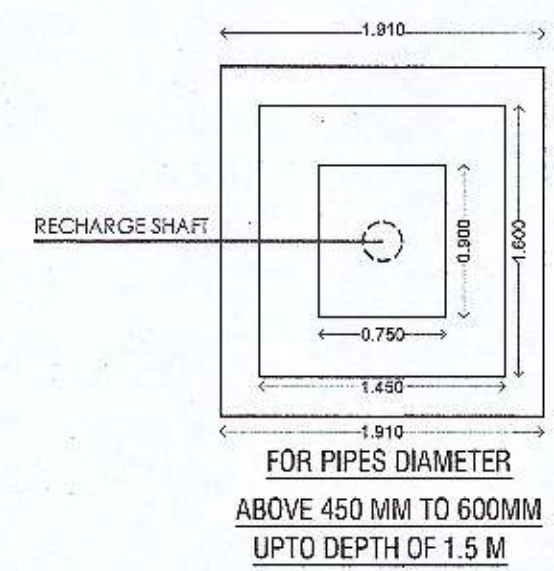

AS PER CLAUSE 37.2 OF DCPR - 2018 PLOTS MENTIONED BELOW ARE AFFORDABLE
PLOTS (EWS/LIG) SHOULD BE HANDED OVER TO MHADA BY THE LAND OWNER

EXISTING DEVELOPMENT DRAWING FOR STORM WATER DRAIN LINE

SCHEMATIC DIAGRAM FOR DESIGN OF STORM WATER HARVESTING STRUCTURE (RWH)



LEGEND :-		
S.NO.	NAME	SYMBOLS
1	WATER INTAKE CHAMBER WITH R.C.C. COVER SIZE 0.75 X 0.90	
2	WATER INTAKE CHAMBER WITH R.C.C. COVER SIZE 0.60 X 0.60 (450 mm DIA R.C.C. PIPE)	
3	STORM DRAIN LINE 450 MM DIA R.C.C. PIPE	
4	STORM DRAIN LINE SHOWN IN (300 mm DIA R.C.C. PIPE)	
5	SLOPE ARROW (900 MM, 450 MM, 300 MM, RESPECTIVELY)	
6	R.W.H.	
7	R.W.H.-1	

OWNER :

1) MR. SATYANARAYAN CHOTELAL AGRAWAL

2) MR. PRAMOD SATYANARAYAN AGRAWAL

ARCHITECT/LICENCED ENGINEER :






Pawan R. Gupta
PLANNER & DESIGNER
B.E. CIVIL
OFFICE: Plot No. A-23/24, Mansarovar, Nagpur
Sanitary Nila, Nagpur
N.T.L.S. No.: 1989
N.M.C.L.S. No.: 980
Mob. No.: 9920432949

EMAIL ID - pawan_r.gupta@yahoo.co.in MOBILE NO. 9923432949

DRG. NO. SUB-01 SCALE N.T.S. DATE 18 / 08 / 2021 DRAWN BY G.KAWAS

C/ S DETAILS OF STORM WATER DRAIN & INTAKES FOR NAGPUR METROPOLITAN AREA

SCHEMATIC DIAGRAM FOR DESIGN OF STORM WATER HARVESTING STRUCTURE (RWH 1)

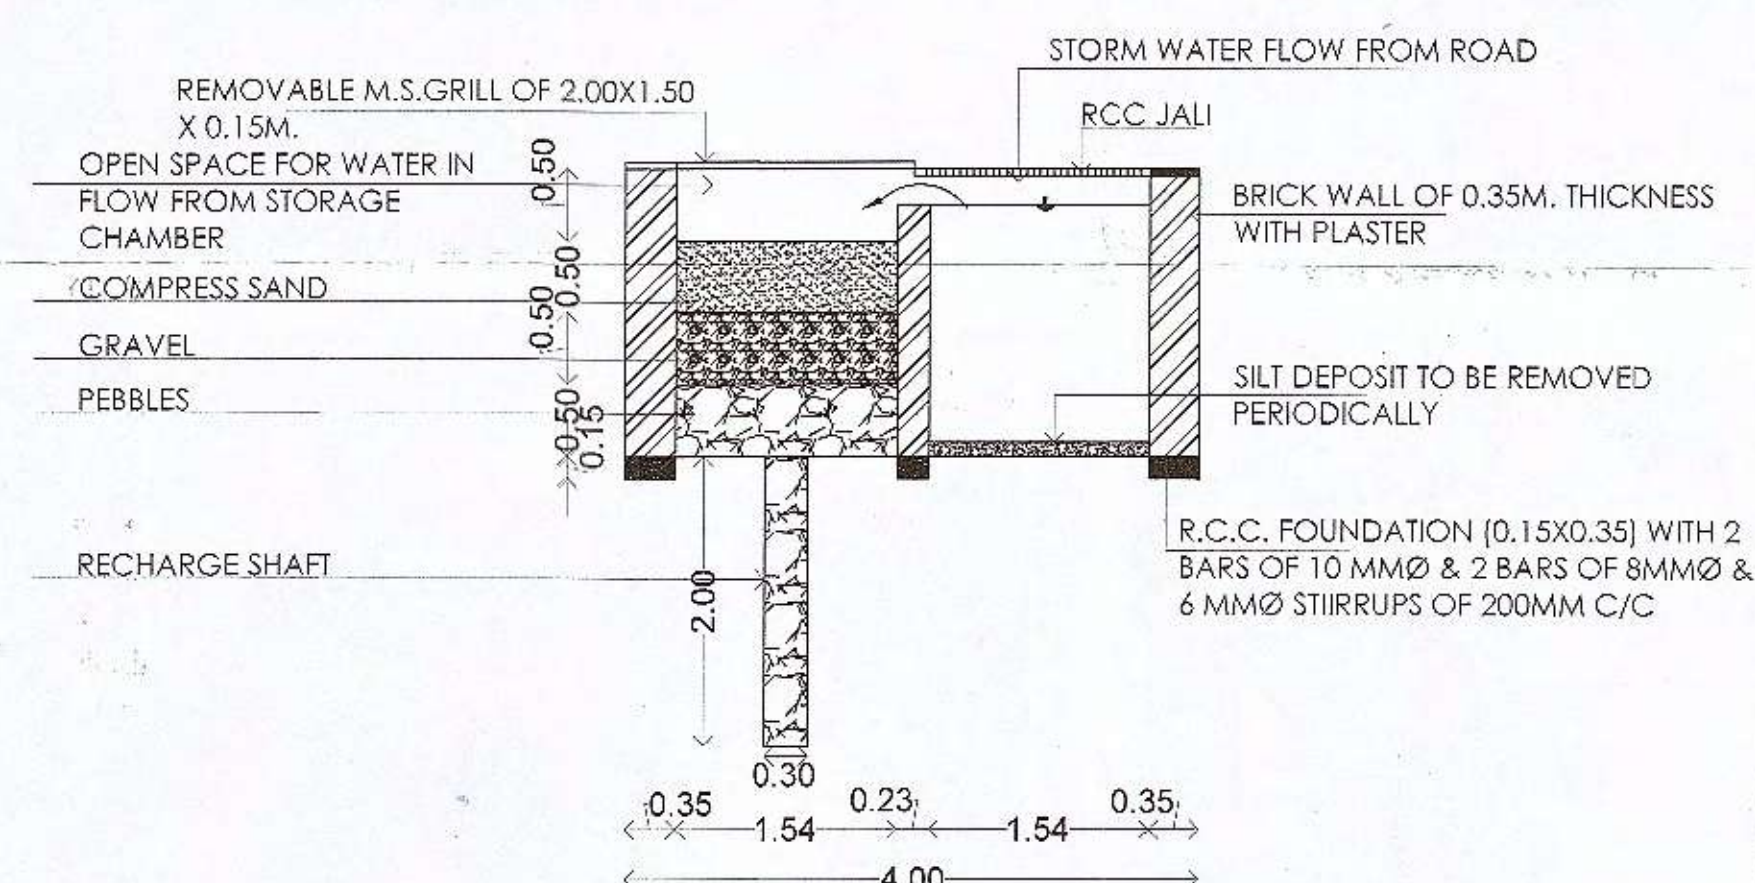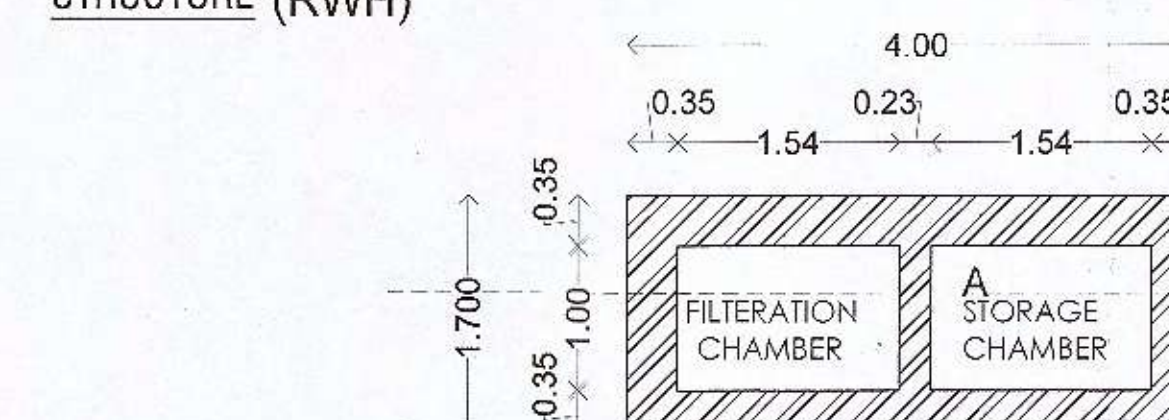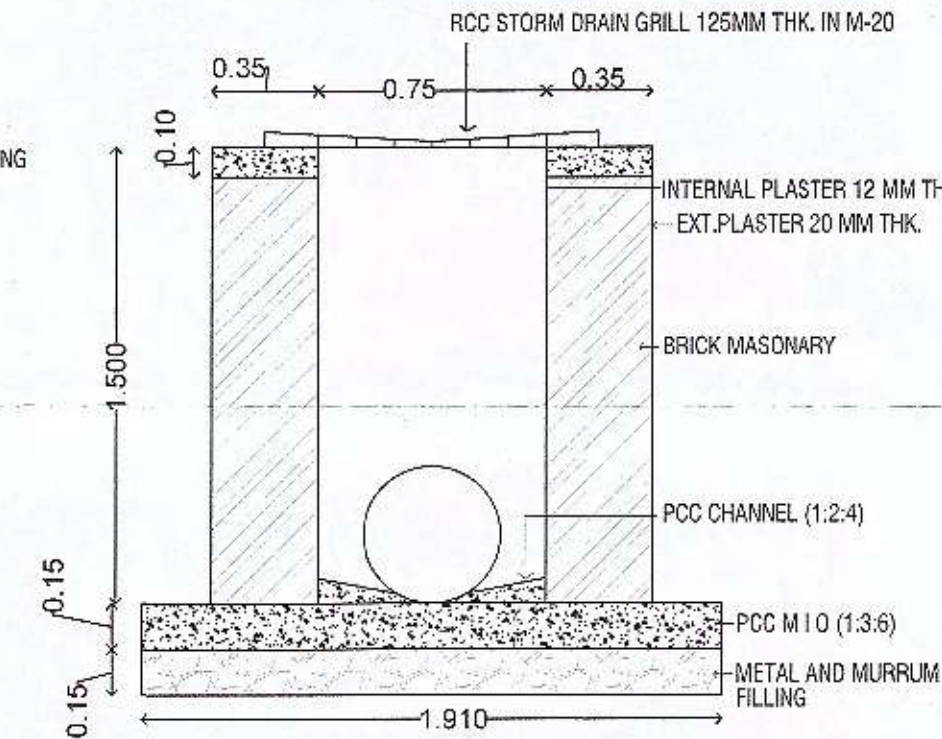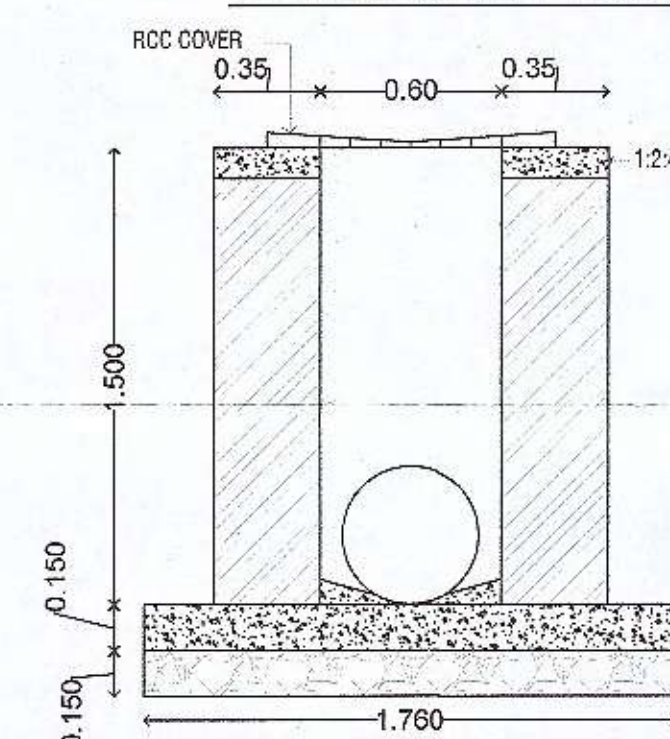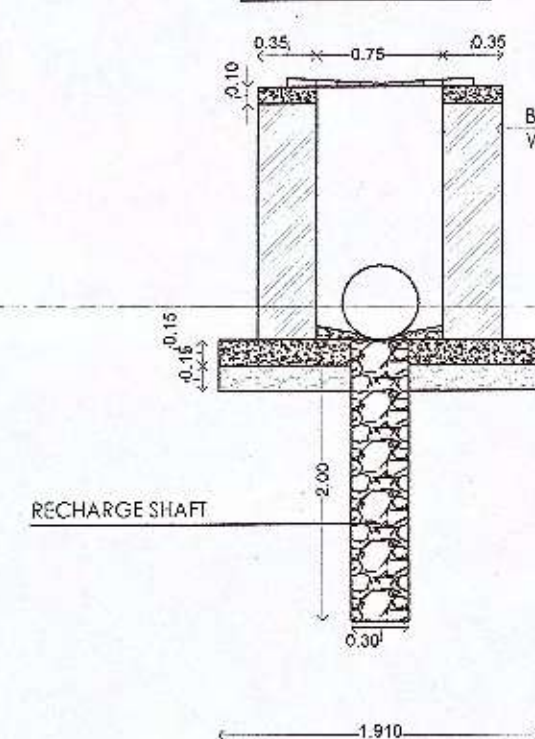

C/ S DETAILS OF STORM WATER DRAIN & INTAKES FOR NAGPUR

S.E.(METRO)
N.M.R.D.A.

E.E.(M-2)
N.M.R.D.A.

Assistant Engineer
(Metro-West)
Nagpur Metropolitan Region Development Authority

A.E.-II
N.M.R.D.A.