
MOUZA- GOTALPANJRI

KH. NO. 25

MOUZA- GOTALPANJRI

KH. NO. 24 N.A.T.P. LAYOUT

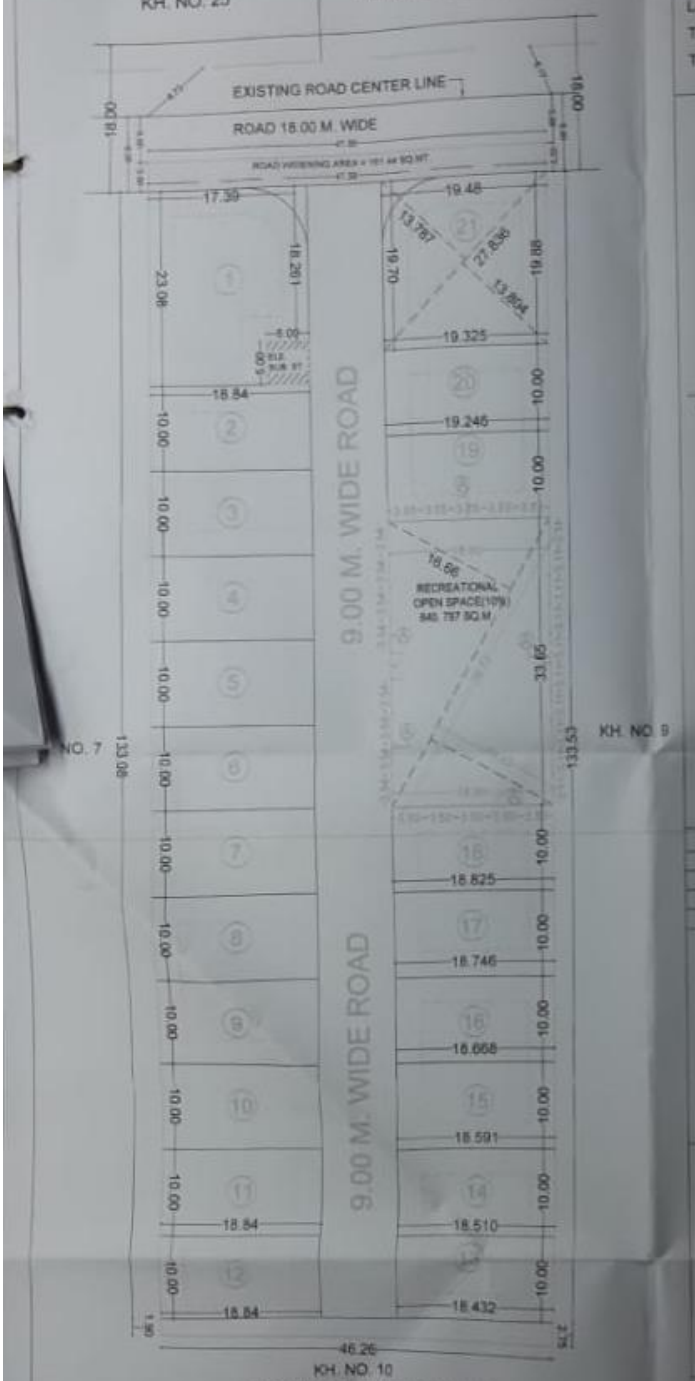

COMPOUND WALL TO OPEN SPACE PLAN

SCALE 1: 500




LOCATION PLAN

SCALE 1: 5000

TITLE- PROPOSED COMPOUND WALL FOR OPEN SPACE

Drawing Sheet No.5/5

PLAN OF COMPOUND WALL FOR OPEN SPACE FOR RESIDENTIAL LAYOUT ON KH. NO. 08, P.H.NO 42 OF VILLAGE MOUZA- SHANKARPUR, TAH & DIST-NAGPUR. OWNER :- M/S DEVIKAR LAND DEVELOPER THROUGH SHRI. PANDIT SHANKARRAO DEVIKAR.

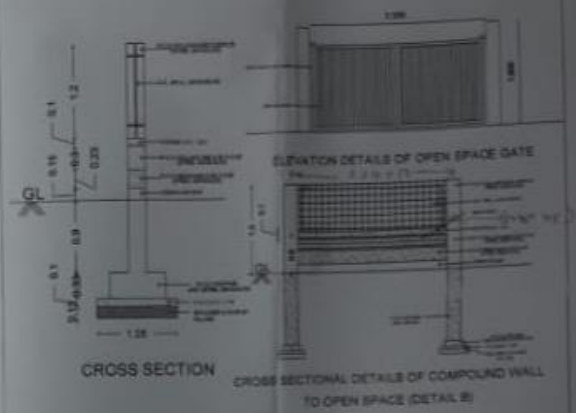

CROSS SECTION

CROSS SECTIONAL DETAILS OF COMPOUND WALL TO OPEN SPACE (DETAIL B)

INDEX	SYMBOL
OPEN SPACE	
COMPOUND SHOWN IN	
GATE SHOWN IN	
COLUMN (230MM X 230MM)	

SUPERINTENDING ENGINEER
N.M.R.D.A

EXECUTIVE ENGINEER
N.M.R.D.A

ASSISTANT ENGINEER-I
N.M.R.D.A

ASSISTANT ENGINEER-II
N.M.R.D.A

OWNER SIGN :-

PANDIT S. DEVIKAR
PARTNER

ARCHITECT SIGN :-

M. D. PADOLE
ARCHITECT / ENGINEER