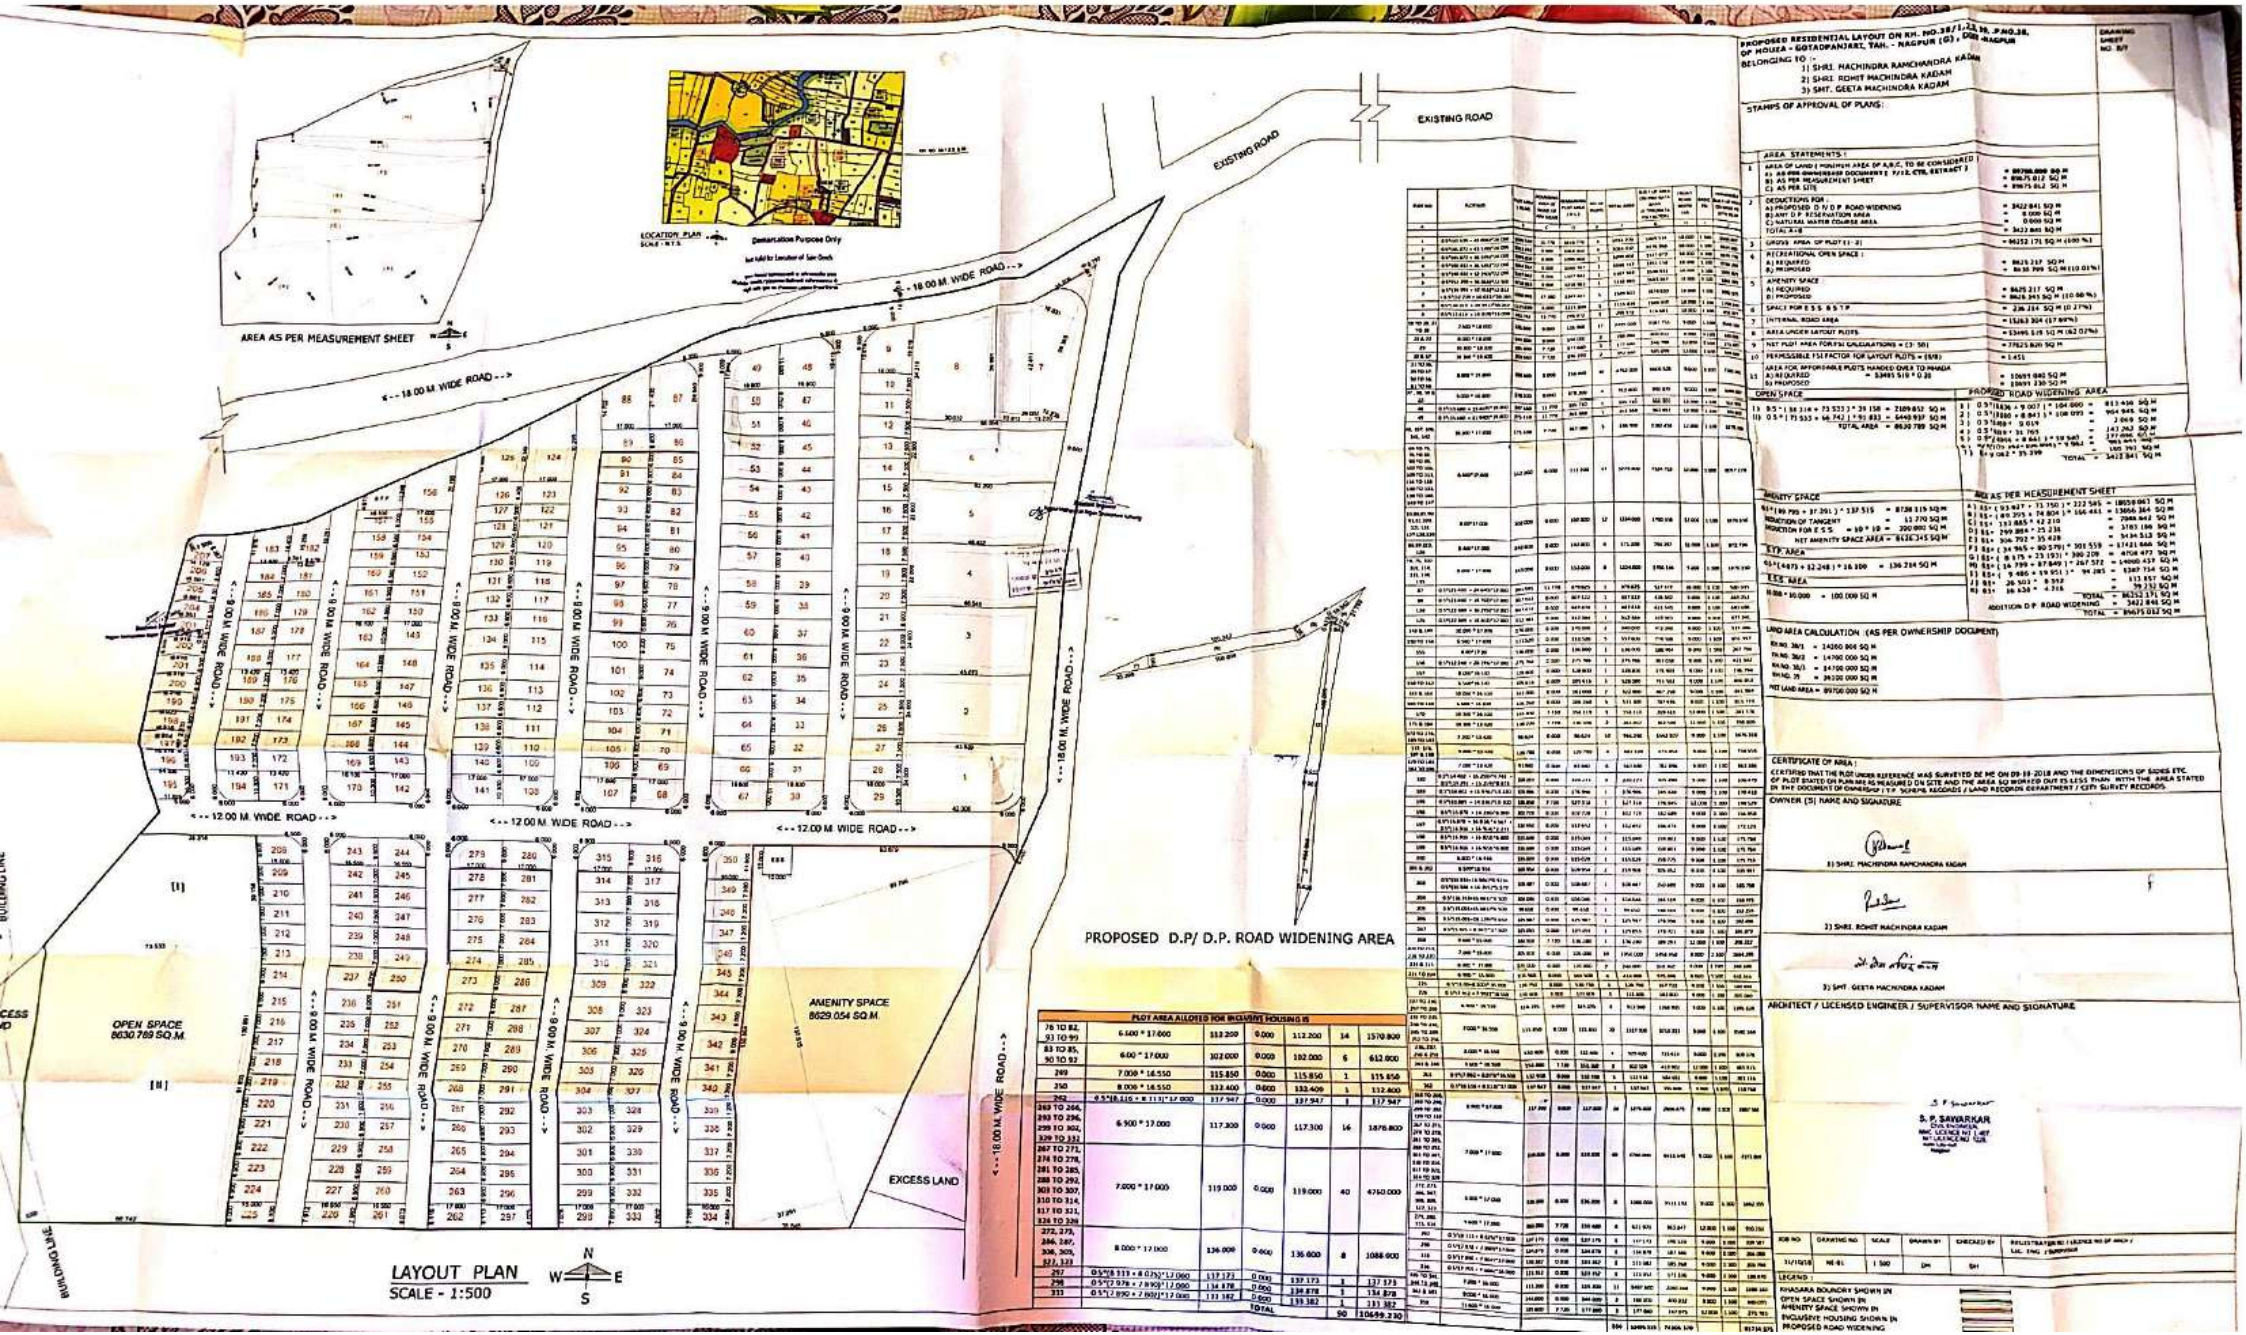

PROPOSED RESIDENTIAL LAYOUT ON KH. NO.38/1,2,3,38, P.NO.38, OF MOUZA - GOTAOPANJARI, TAH. - NAGPUR (G) , DIST.-NAGPUR
BELONGING TO :-
1) SHRI. MACHINDRA RAMCHANDRA KADAM
2) SHRI. ROHIT MACHINDRA KADAM
3) SMT. GEETA MACHINDRA KADAM
STAMPS OF APPROVAL OF PLANS:
DRAWING SHEET NO. 8/9
AREA STATEMENTS :
AREA AS PER MEASUREMENT SHEET
AREA AS PER MEASUREMENT SHEET
LAND AREA CALCULATION (AS PER OWNERSHIP DOCUMENT)
CERTIFICATE OF AREA :
OWNER (S) NAME AND SIGNATURE
1) SHRI. MACHINDRA RAMCHANDRA KADAM
2) SHRI. ROHIT MACHINDRA KADAM
3) SMT. GEETA MACHINDRA KADAM
ARCHITECT / LICENSED ENGINEER / SUPERVISOR NAME AND SIGNATURE
S. P. SAWARKAR
LEGEND :
KHASARA BOUNDARY SHOWN IN
OPEN SPACE SHOWN IN
AMENITY SPACE SHOWN IN
ENGLUSIVE HOUSING SHOWN IN
PROPOSED ROAD WIDENING
LOCATION PLAN
SCALE : NTS
Demarcation Purpose Only
AREA AS PER MEASUREMENT SHEET
EXISTING ROAD
EXISTING ROAD
<-- 18.00 M. WIDE ROAD -->
<-- 18.00 M. WIDE ROAD -->
<-- 12.00 M. WIDE ROAD -->
<-- 12.00 M. WIDE ROAD -->
<-- 12.00 M. WIDE ROAD -->
<-- 9.00 M. WIDE ROAD -->
<-- 9.00 M. WIDE ROAD -->
<-- 9.00 M. WIDE ROAD -->
<-- 9.00 M. WIDE ROAD -->
<-- 9.00 M. WIDE ROAD -->
<-- 18.00 M. WIDE ROAD -->
<-- 18.00 M. WIDE ROAD -->
PROPOSED D.P/ D.P. ROAD WIDENING AREA
AMENITY SPACE 8629.054 SQ.M.
OPEN SPACE 8630.769 SQ.M.
EXCESS LAND
BUILDING LINE
LAYOUT PLAN
SCALE - 1:500
N
S
E
W