


• Subject to all terms & conditions mentioned in SEIAA Environment Clearance dated 03/12/2018


Subject to the condition that Developer/ Applicant has deposited amount of Rs. 10000000/- as security for the purpose of the project.


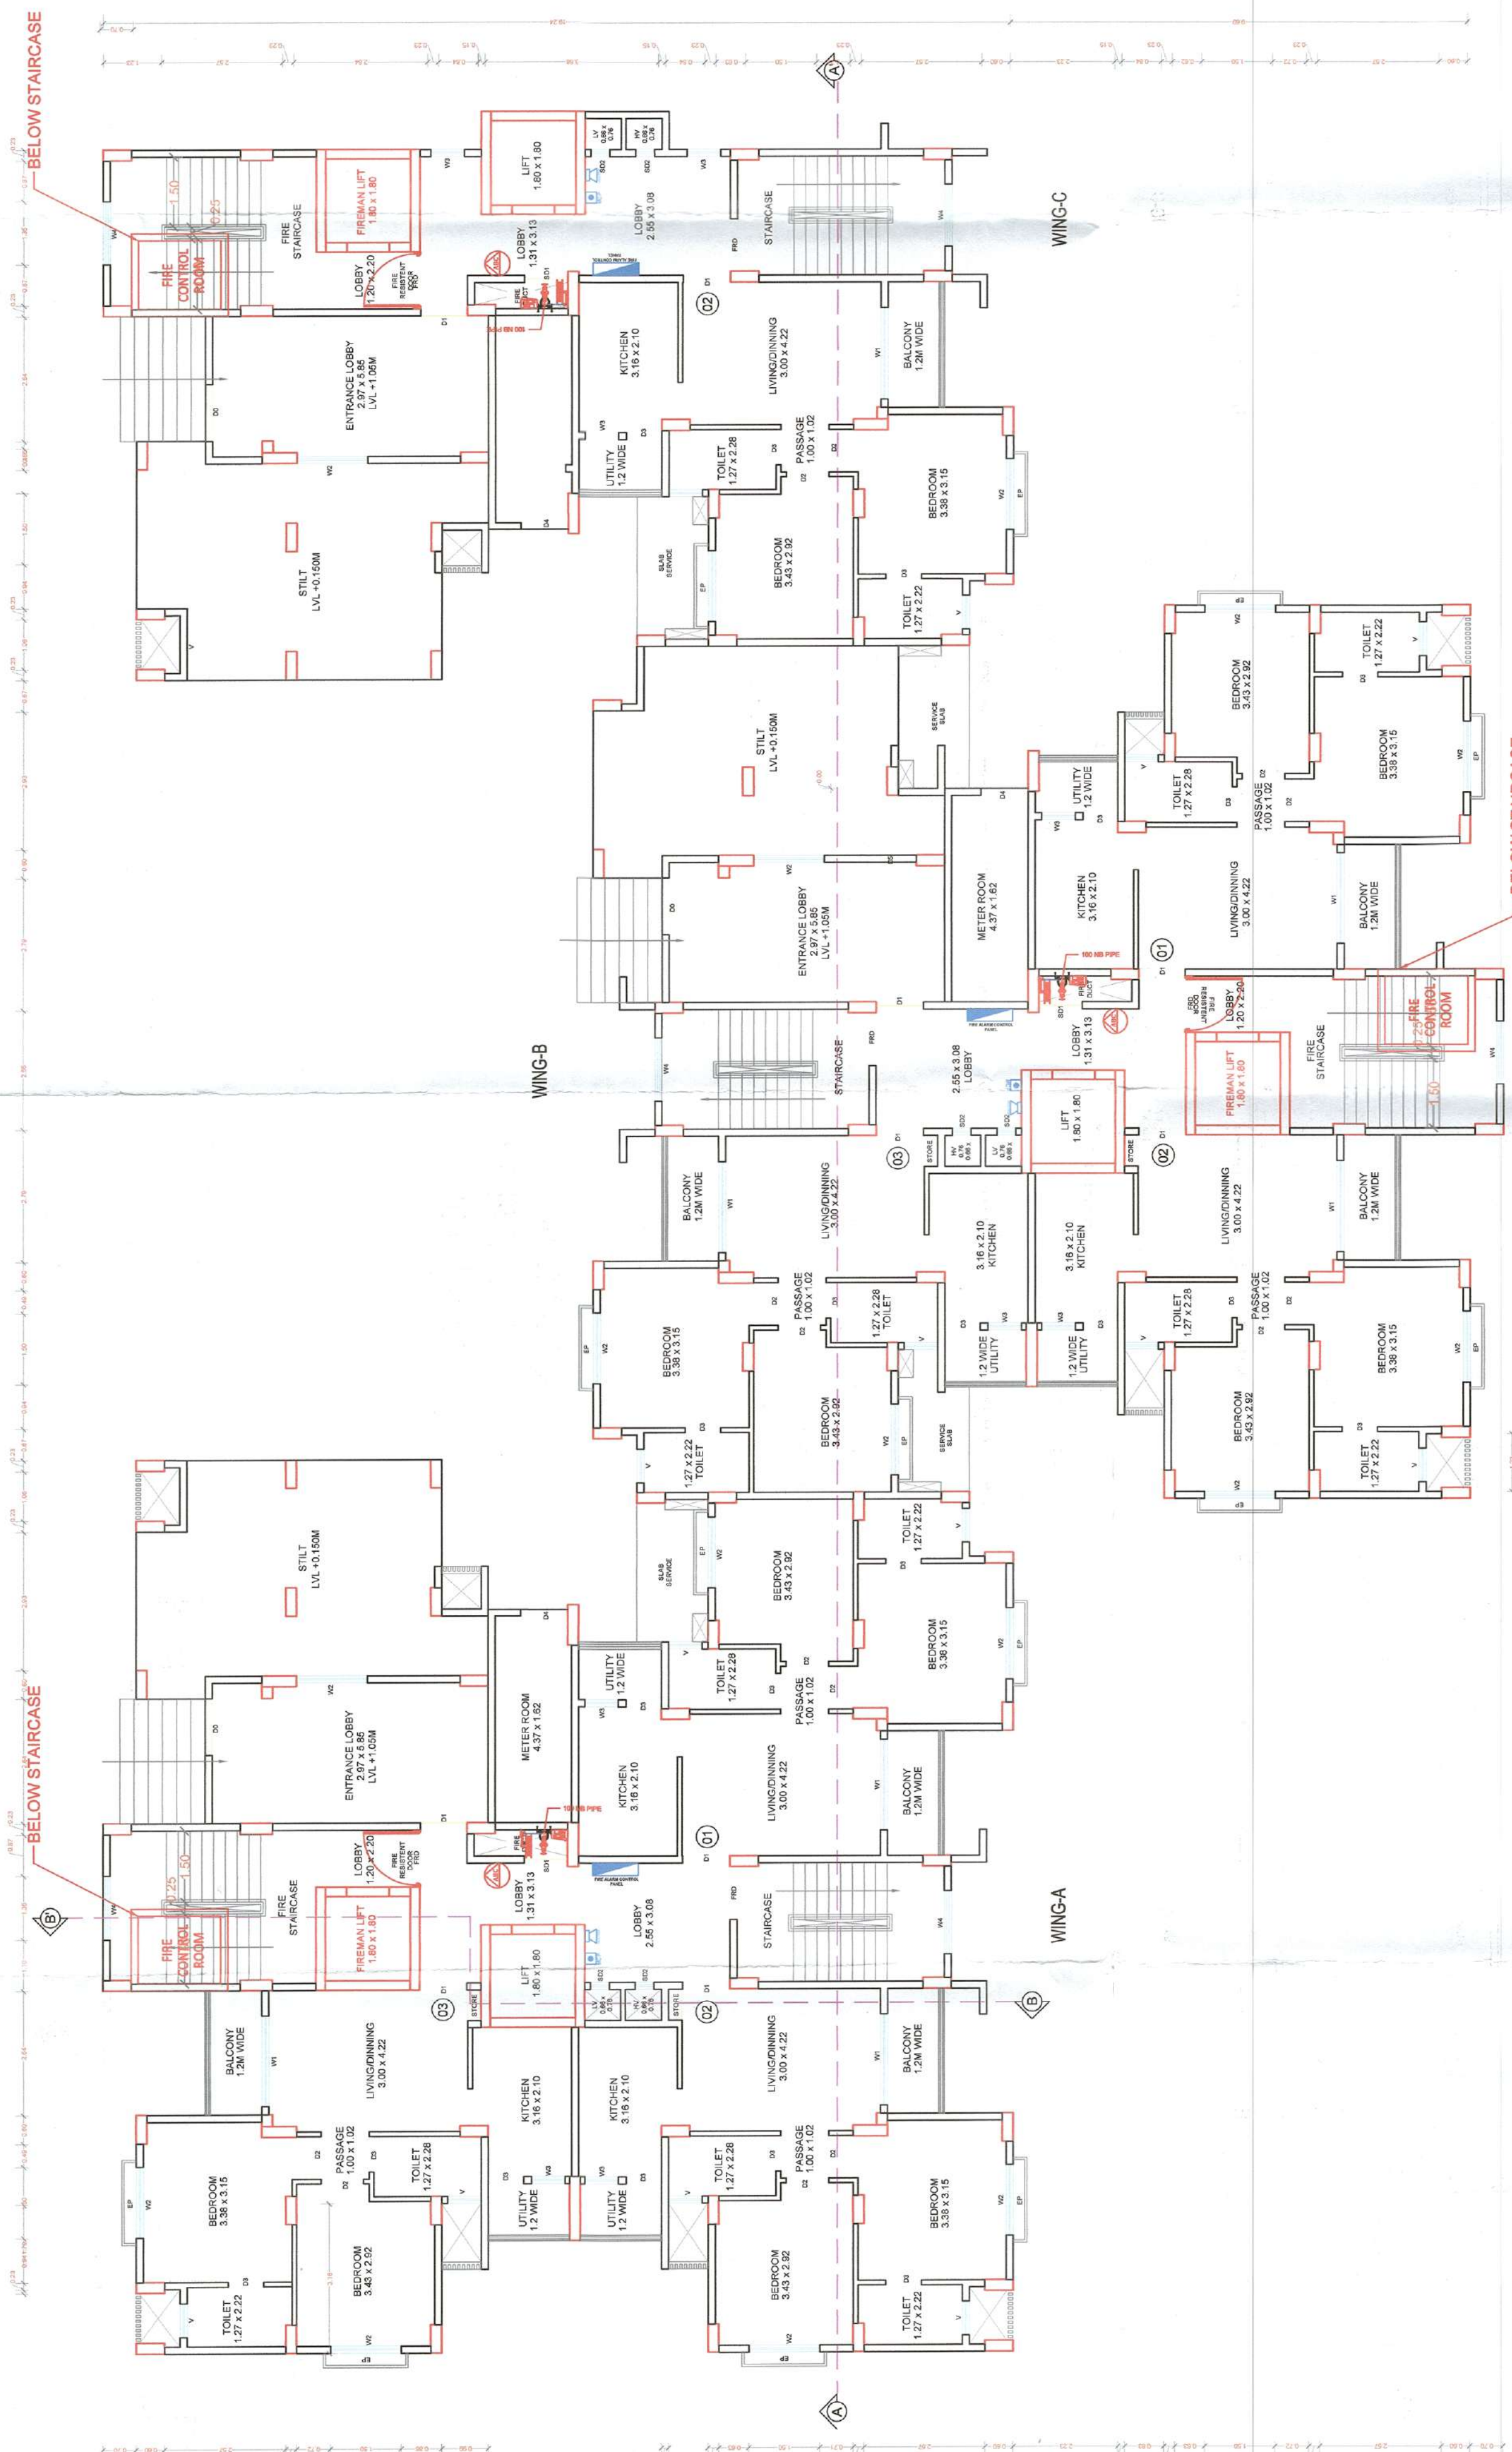

BUILDING-14
GROUND FLOOR PLAN
BUILT UP AREA CALCULATION
(SCALE = 1:100)

UNIT NO. 3
TYPICAL FLOOR PLAN
(1ST, 2ND, 3RD, 4TH, 5TH, 6TH, 7TH, 9TH, 10TH, 11TH, 12TH)
(SCALE = 1:100)

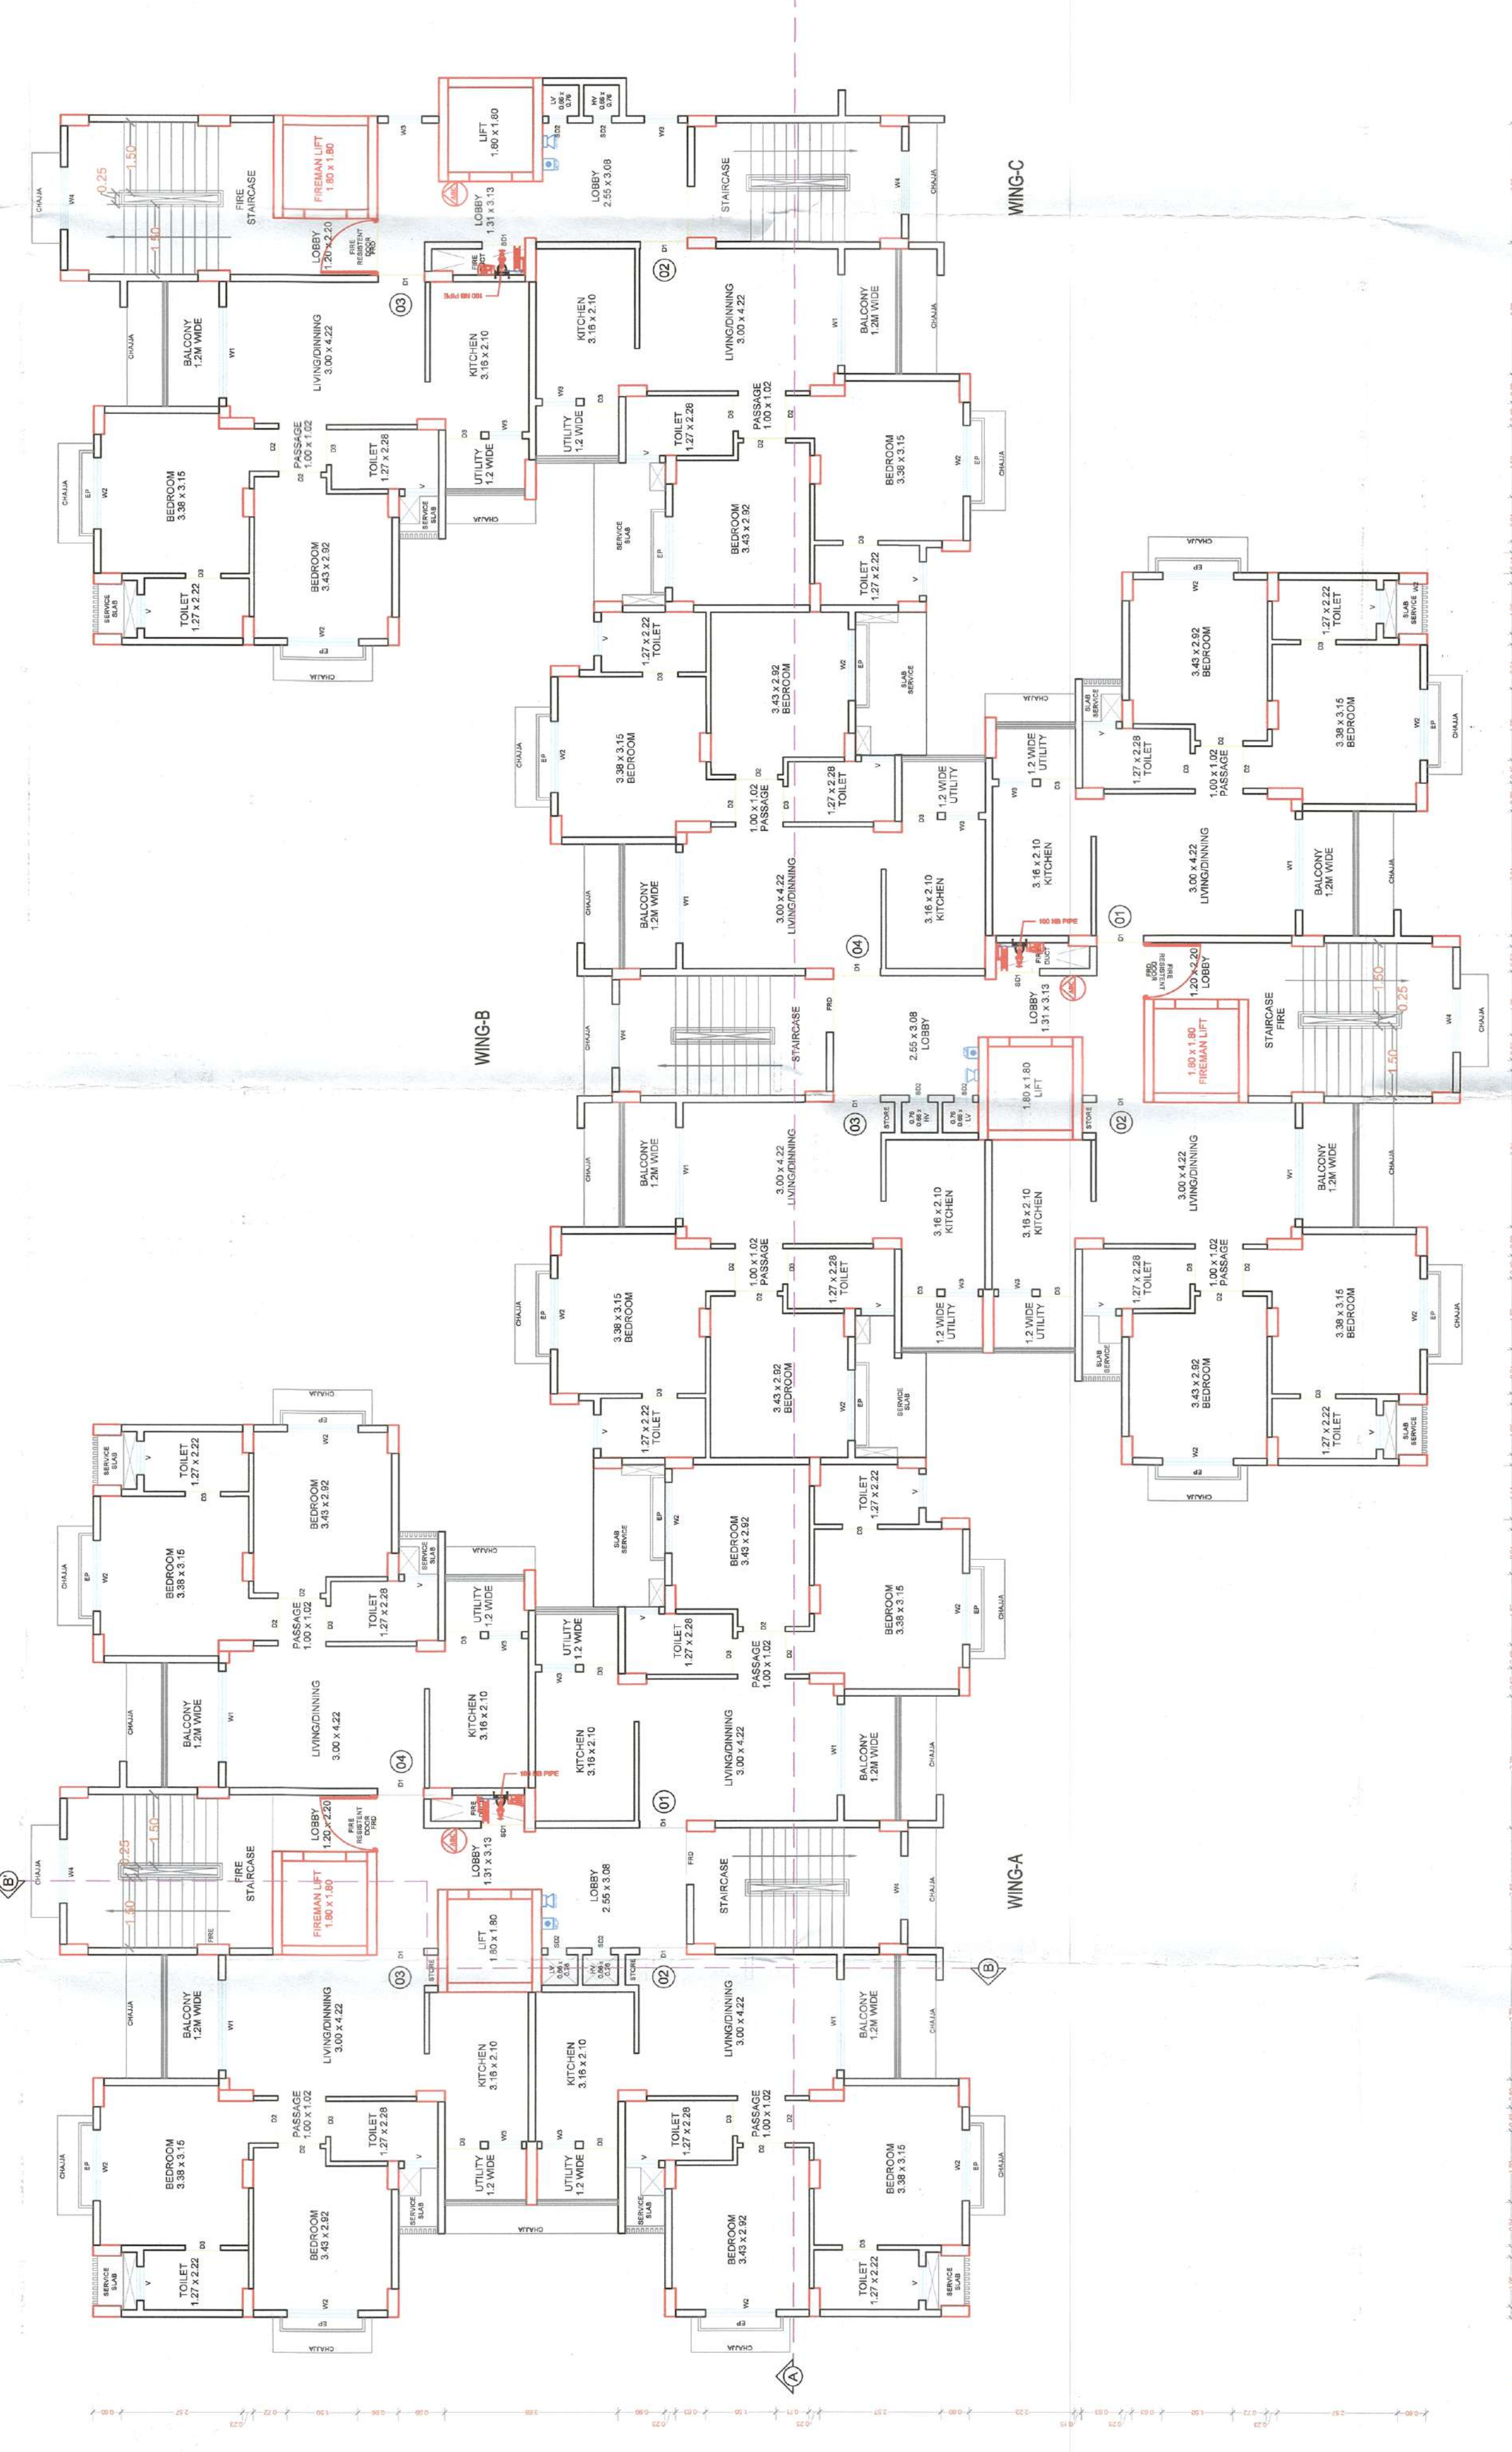

BUILDING-14
TYPICAL FLOOR PLAN
(1ST, 2ND, 3RD, 4TH, 5TH, 6TH, 7TH, 9TH, 10TH, 11TH, 12TH)
(SCALE = 1:100)

NAGPUR MUNICIPAL CORPORATION
(FIRE AND SAFETY DEPARTMENT)
NAGPUR

BUILDING-14
TYPICAL FLOOR PLAN
BUILT UP AREA CALCULATION
(1ST, 2ND, 3RD, 4TH, 5TH, 6TH, 7TH, 9TH, 10TH, 11TH, 12TH)
(SCALE = 1:100)

BUILDING-14
TYPICAL FLOOR PLAN
(1ST, 2ND, 3RD, 4TH, 5TH, 6TH, 7TH, 9TH, 10TH, 11TH, 12TH)
(SCALE = 1:100)

BUILT UP AREA CALCULATION OF TYPICAL FLOOR									
SNO.	L	B	L	B	L	B	L	B	QUANTITY (AREA/NO.)
A	5.04	X	5.56	6					49.83
B	5.08	X	5.08	6					31.68
C	5.04	X	5.08	4					13.8
D	1.48	X	1.04	2					3.02
E	2.28	X	1.2	5					10.2
F	2.28	X	1.5	5					10.2
G	2.28	X	1.45	2					3.02
