

**FORM-4 [see Regulation 3]
ARCHITECT'S CERTIFICATE**

Date: 15th Oct 2024

To,
Sandeep Dwellers Pvt. Ltd.
3C, Gulmohar,
Temple Road, Civil Lines,
Nagpur – 440001

Subject: Certificate of Completion of Construction Work of SDPL Aashray Hazaripahad having MahaRERA No. P50500026715 being developed by M/s Sandeep Dwellers Pvt. Ltd.

Sir,

I, Rahul Agarwala, have undertaken assignment as Architect of certifying Completion of Construction Work of SDPL Aashray Hazaripahad having MahaRERA No. P50500026715 being developed by M/s Sandeep Dwellers Pvt. Ltd.

I hereby certify that, on basis of my inspection and certificate received from Structural Engineer and Site Supervisor, the following area of SDPL Aashray Hazaripahad has been completed in all aspects and is fit for occupancy for which it has been constructed. Further, the following Occupancy Certificate has been granted –

Sr. No.	Occupancy Certificate No.	Wing Number	Date	Local Planning Authority
1	D.O./ West/ Occu. Permit No./ 1003	Wing 1 (Plot No. 5)	17 th May 2023	Nagpur Improvement Trust
1	D.O./ West/ Occu. Permit No./ 1610	Wing 2 (Plot No. 6)	17 th May 2023	Nagpur Improvement Trust

I certify that the Wing 1 and Wing 2 of SDPL Aashray Hazaripahad having MahaRERA No. P50500026715 is complete in all aspects as per agreement of sale.

Yours Faithfully



Rahul Agarwala

RAHUL AGARWALA
Architect

Agreed and accepted by:

Gaurav Agarwala



For M/s Sandeep Dwellers Pvt. Ltd.
Gaurav Agarwala
Director
Date: 15th Oct 2024

PROPOSED PLAN SHOWING
STORM WATER DRAIN PIPE LINE /
SEWAGE SYSTEM /
CORPORATION WATER SUPPLY LINE FOR
100% HOUSING OF EWS / LG & CONV.
SHOPPING ON PLOT NO.- 5, KH. NO.- 25/5,
MOUZA- HAJARIPAHAD, MALIK MAKBUJIA TAH.
DIST.- NAGPUR.

BELONGING TO:-
MRS. PRAVESH AGARWAL THROUGH POWER OF
ATTORNEY SHRI GAURAV AGARWALA

AREA STATEMENT				

LEGEND	
	STORM/RAINWATER DRAIN PIPE LINE SHOWN
	SEWAGE DRAIN PIPE LINE SHOWN
	TREATED WATER SUPPLY SHOWN
	CORPORATION WATER SUPPLY SHOWN
	RAINWATER HARVESTING PIT SHOWN

SITE PLAN ,
WITH
DEVELOPMENT
PLAN

ALL DIMENSIONS ARE IN MILLIMETER			
DATE	SCALE	DRAWN BY	DWG CHK BY
19/05/2023	1:200	PAVIAN PRAVEEN	RAHUL
OWNER		ARCHITECT	

OWNER OR A HOLDER

SHEET NO

AR RAHUL AGARWALA

CA/21849/2009

19/06/2010


































































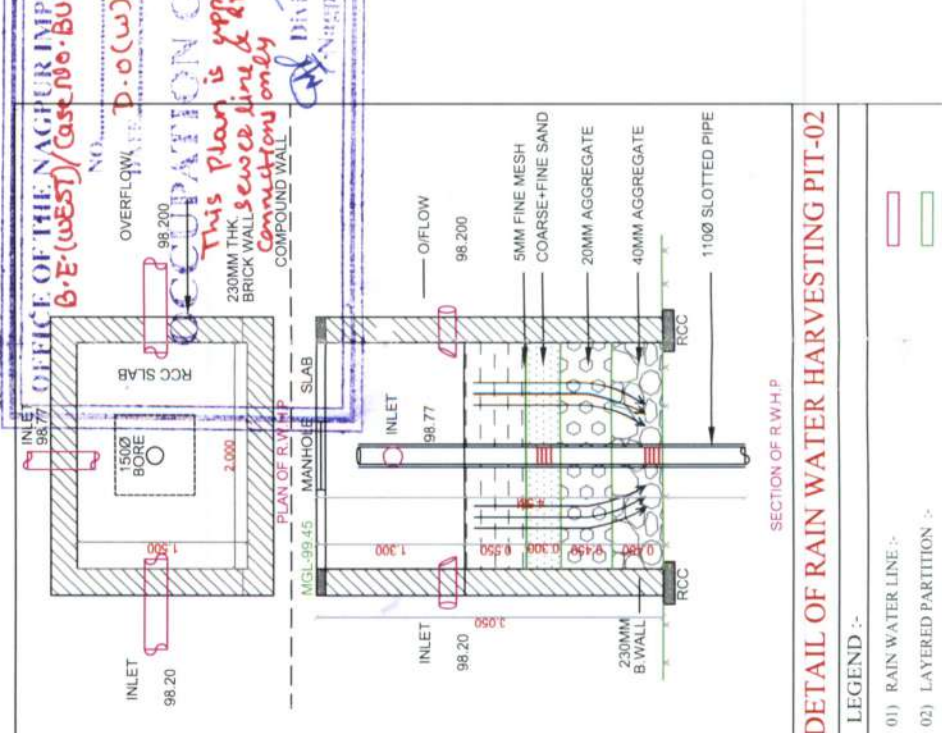
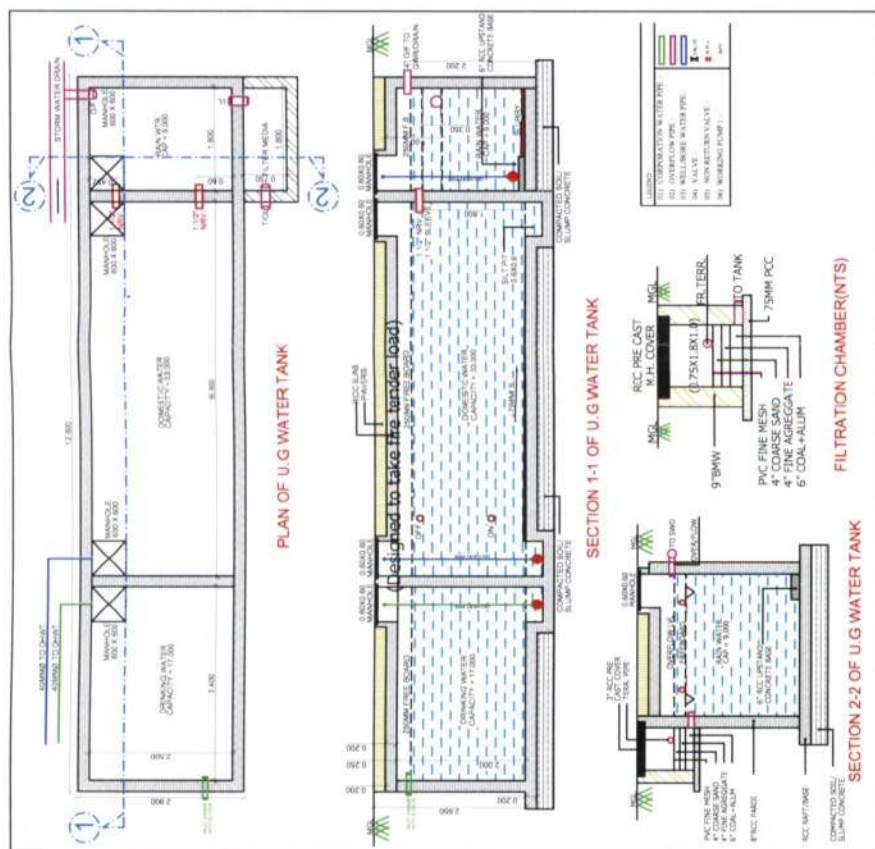


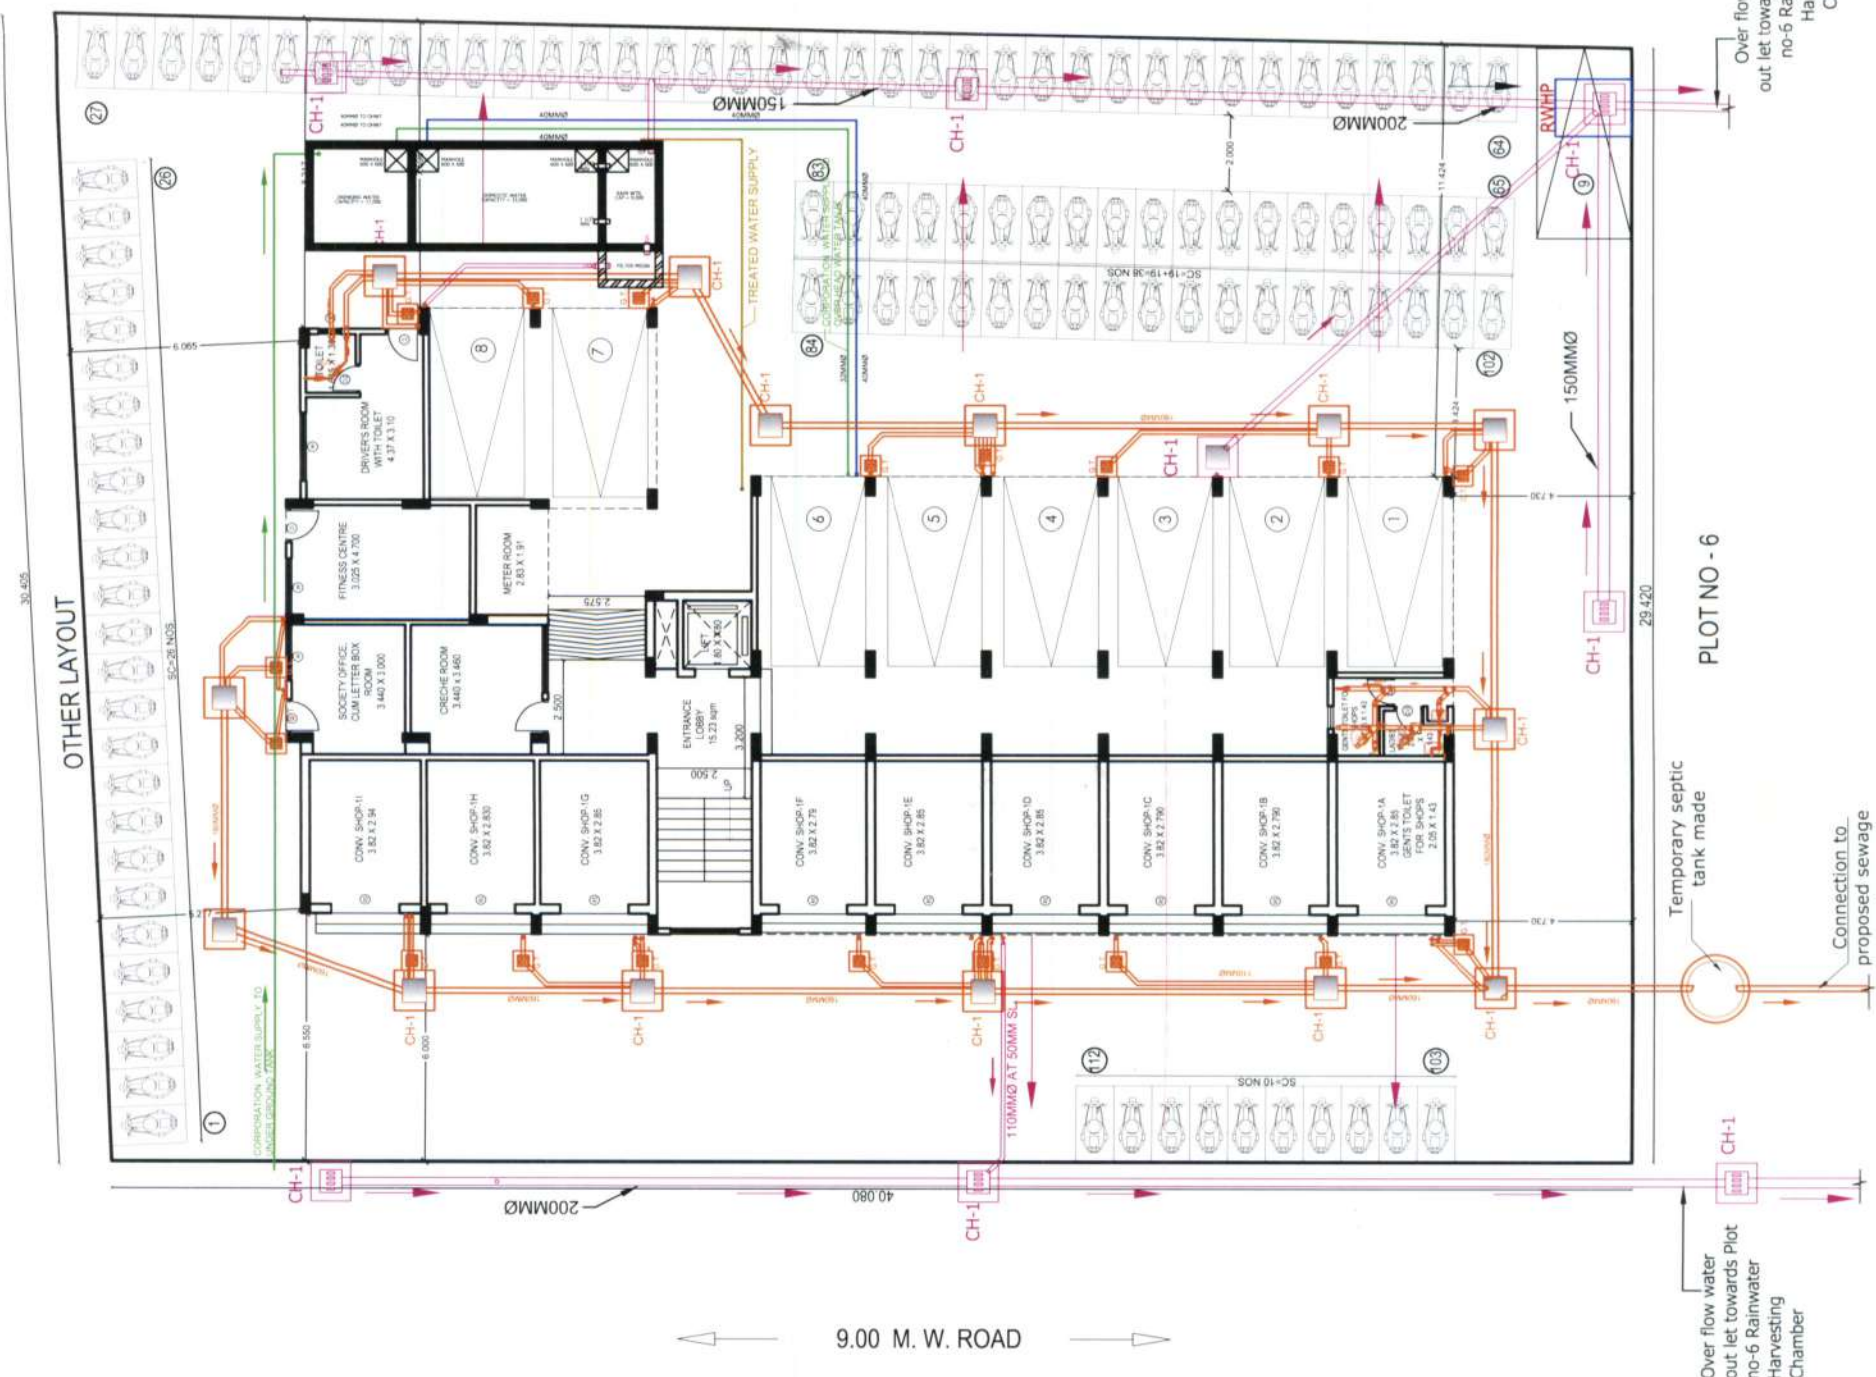



<

OTHER LAYOUT



LAYOUT PLAN



Nagpur Improvement Trust

Divisional Office(West)

APPENDIX H

FORM FOR GRANTING FULL OCCUPANCY CERTIFICATE

Letter No. D.O./West/Occu. Permit No./ 1003

Dated: 17/5/ 2023

To,

- 1) Shri. Pravesh Ashok Kumar Agrawala through,
Power Of Attorney, Shri. Gaurav Ashok Agrawala,
Central Evenue, Gandhibag,
Nagpur-440002.
- 2) Architect, Licensed Engineer,
Ar. Rahul Agrawala,
3-C, Gulmohar, Temple Road,
Civil Lines, Nagpur-440001.

Subject:- Issuance of Full occupancy permit for Building on plot no. 05 of Layout Kh. No. 25/5, Malik Makbuja, Mouza-Hajaripahad.

Reference:- Your application dated 23/03/2023.

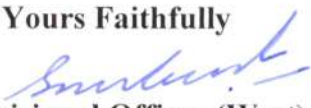
The full development work of Building on plot no. 05 of layout bearing Kh. No. 25/5, Malik Makbuja, Mouza-Hajaripahad is completed under the supervision of Consulting Architect Shri. Rahul Agrawala, NIT LIC. No. 2310 may be allowed to be occupied on the following conditions:-

- 1) You are hereby permitted to occupy 63 flats completed on site as per sanctioned building permit No. **B.E. (WEST)/Case No. BUL-G-1056/Tracking No. 2021072653/159, Date 17/12/2021 and compliance of terms and condition mentioned in the said building permit.**
- 2) On the basis of structural stability certificate of Shri. Prasanna Kulkarni, Consulting Structural Engineer L.S. No. STATE/R/2022/APL/04035, dated 14/10/2022
- 3) Subject to conditions mentioned by Chief Electrical Inspector regarding installation of lift dated 28/04/2023.
- 4) The owner/builder is responsible to provide sufficient water supply arrangement.
- 5) Occupancy certificate does not approve any deviation other than sanctioned building plan.
- 6) If any Unauthorized/ Illegal Construction done & noticed then the action for demolition shall be taken as per MRTP Act.
- 7) Compliance of conditions in the building permit shall be binding on developer/owner.
- 8) The owner/builder/society shall maintain the Sewer line, Rain water harvesting chamber, solar water heater system & Storm water drain as per norms.

Details is given below:- Building On Plot No. 05 (On Ground Floor 9 No. Commercial Shop, Society Office (1), Fitness Center (1), Crèche Room (1), Driver Room (1) & Total 63 flats on site from First Floor to 7th Floor only).

Enclosure:- A set of certified completion plan is returned herewith.

Yours Faithfully


Divisional Officer (West) 
Nagpur Improvement Trust, Nagpur.

Copy submitted to:-

Building Engineer (West), Nagpur Improvement Trust, Nagpur for information please.



Nagpur Improvement Trust

Divisional Office(West)

APPENDIX H

FORM FOR GRANTING FULL OCCUPANCY CERTIFICATE

Letter No. D.O./West/Occu. Permit No./ 1610

Dated: 24/07/2024

To,

- ✓1) Shri. Gaurav Ashokkumar Agarwal
Through P.O.A. Shri. Gaurav Agarwala,
R/o. 74-B, Vidya Bhawan, Central Avenue,
Nagpur-440018.
- 2) Ar. Rahul Ashok Agarwala,
R/o. 3C, Gulmohar Temple Road,
Civil Lines, Nagpur-440001.

Subject:- Issuance of Full occupancy permit for Building on Plot No. 6 of Layout at Kh. No. 25/5, Malik Makbuja, Mouza- Hajaripahad.

Reference:- Your application dated 22/04/2024.

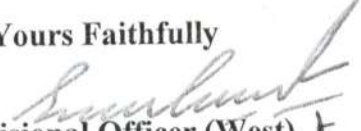
The full development work of Building on Plot No. 6 of Layout at Kh. No. 25/5, Malik Makbuja, Mouza- Hajaripahad is completed under the supervision of Consulting Architect Shri. Rahul Ashok Agarwala, N.I.T. L.S. No. 2310 may be allowed to be occupied on the following conditions:-

- 1) You are hereby permitted to occupy **56 Flats & 10 Shops** completed on site as per sanctioned building permit No. **B.E. (WEST)/Case No. BUL-G-1054/Tracking No. 2021072655/158, Date 17/12/2021** and compliance of terms and condition mentioned in the said building permit.
- 2) On the basis of structural stability certificate dated 10/04/2024 issued by Structural Engineer Prasanna Kulkarni, Consulting Structural Engineer.
- 3) Subject to conditions mentioned by Electrical Inspector regarding installation of lift dated 29/05/2024.
- 4) Subject to conditions mentioned in fire compliance certificate issued by Chief fire officer, NMC, Dated 16/07/2024.
- 5) The owner/builder is responsible to provide sufficient drinking & domestic water supply arrangement.
- 6) Occupancy certificate does not approve any deviation other than sanctioned building plan.
- 7) If any Unauthorized/ Illegal Construction done & noticed then the action for demolition shall be taken as per MRTP Act.
- 8) Compliance of conditions in the building permit shall be binding on developer/owner.
- 9) The owner/builder/society shall maintain the Sewer line, Rain water harvesting chamber, solar water heater system & Storm water drain as per norms.

Details is given below:- Building On Plot No. 6 (Total **56 Flats & 10 Shops** as completed on site Ground Floor + 7 floors only).

Enclosure:- Sewer Line Network Plan.

Yours Faithfully


Divisional Officer (West) &
Nagpur Improvement Trust, Nagpur.

Copy submitted to:-

Building Engineer (West), Nagpur Improvement Trust, Nagpur for information please.