



NMRDA
नागपूर महानगर प्रदेश
विकास प्राधिकरण

नागपूर महानगर प्रदेश विकास प्राधिकरण

विभागीय कार्यालय (दक्षिण), हनुमान नगर, नागपूर - २४
फोन.नं. ०७१२ - २७४४५२४

पत्र क्र. सहा.अभि.(द)/ना.म.प्र.वि.प्रा. 493

नागपूर, दि. 15/6/2023

प्रति,

गणपती बिल्डर्स व डेव्हलपर्स तर्फे भागीदार
श्री. अतुल एम. येमसनवार व इतर
रा. ३रा माळा, एन.के.वाय. टॉवर,
अजनी चौक, वर्धा रोड,
नागपूर - ४४००१५.

विषय :- मौजा - वारंगा, तह. नागपूर (ग्रामीण) खसरा क्रं. १२७/४, १२७/६, १२८/१, २, ३,
१३१/१, १६१/२ चे अभिन्यासातील विकासकामे पुर्णत्वाची नकाशे मंजूर करण्याबाबत.


संदर्भ :- आपला दि. १८/०५/२०२३ चा अर्ज.

उपरोक्त संदर्भांकीत विषयाच्या अनुषंगाने कळविण्यात येते की, मौजा - वारंगा, तह. नागपूर
(ग्रामीण) खसरा क्रं. १२७/४, १२७/६, १२८/१, २, ३, १३१/१, १६१/२ या अभिन्यासात आपण
केलेल्या विकासकामाचे परीपुर्ती नकाशे या पत्रासह संलग्न करण्यात येत आहे.


सहपत्र :- विकासकामे पुर्णत्वाचे नकाशे

- 1) Existing Network Road
- 2) Existing Sewer Line Network
- 3) Existing Storm Water Line Network with R.W.H.C.
- 4) H.D.P.E. Water Pipe Line.
- 5) Compound Wall to Open Space.


सहाय्यक अभियंता-१ (दक्षिण) र
नागपूर महानगर प्रदेश विकास प्राधिकरण

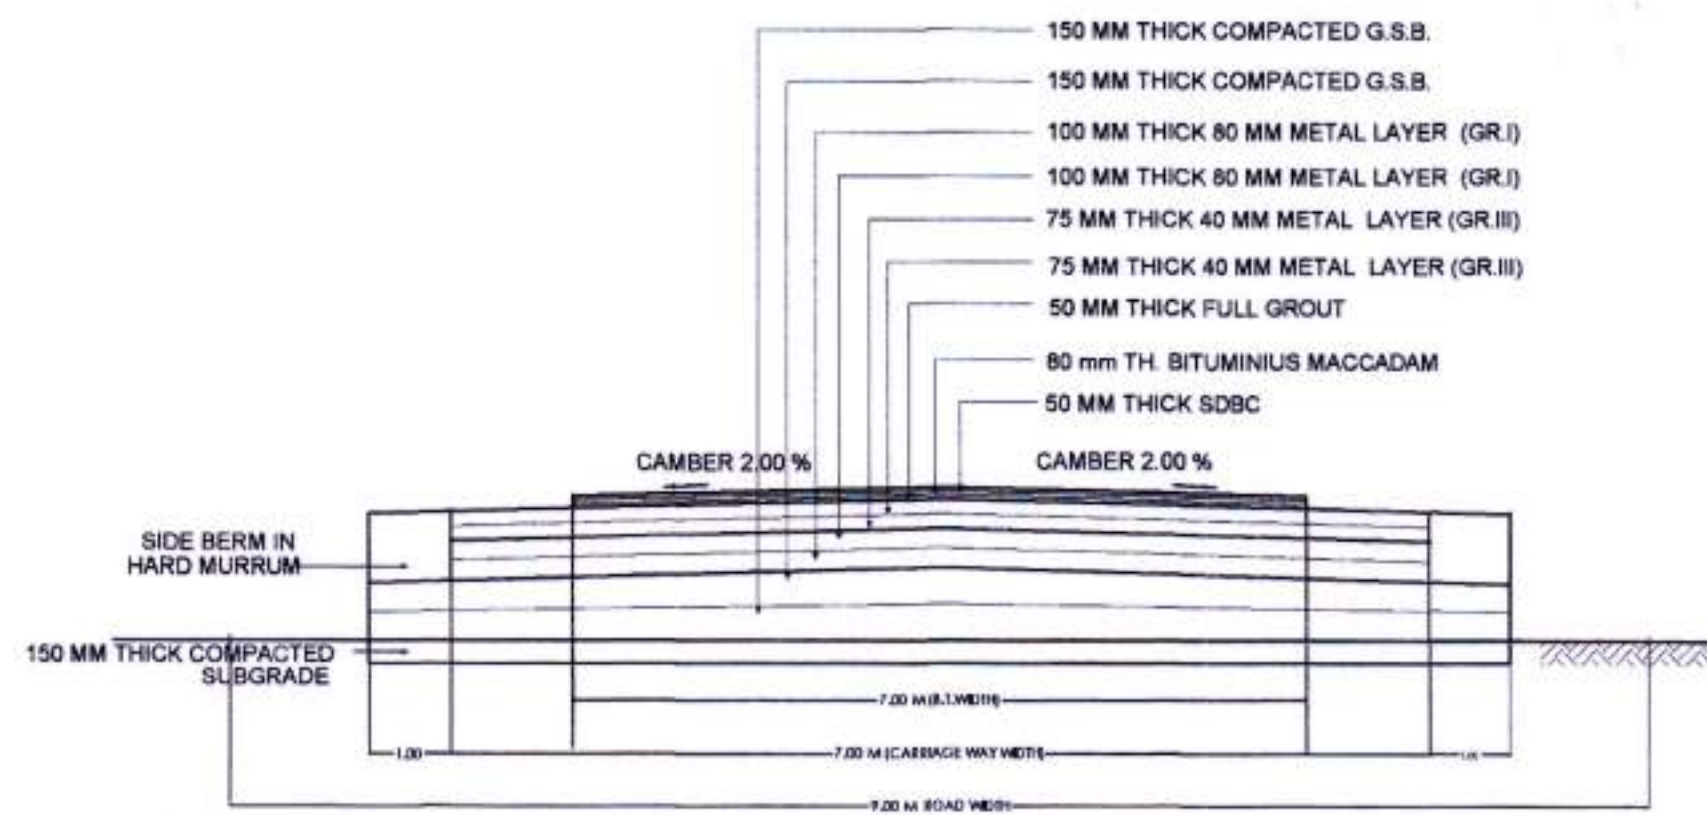

CROSS SECTION OF 9.00 M WIDE ROAD

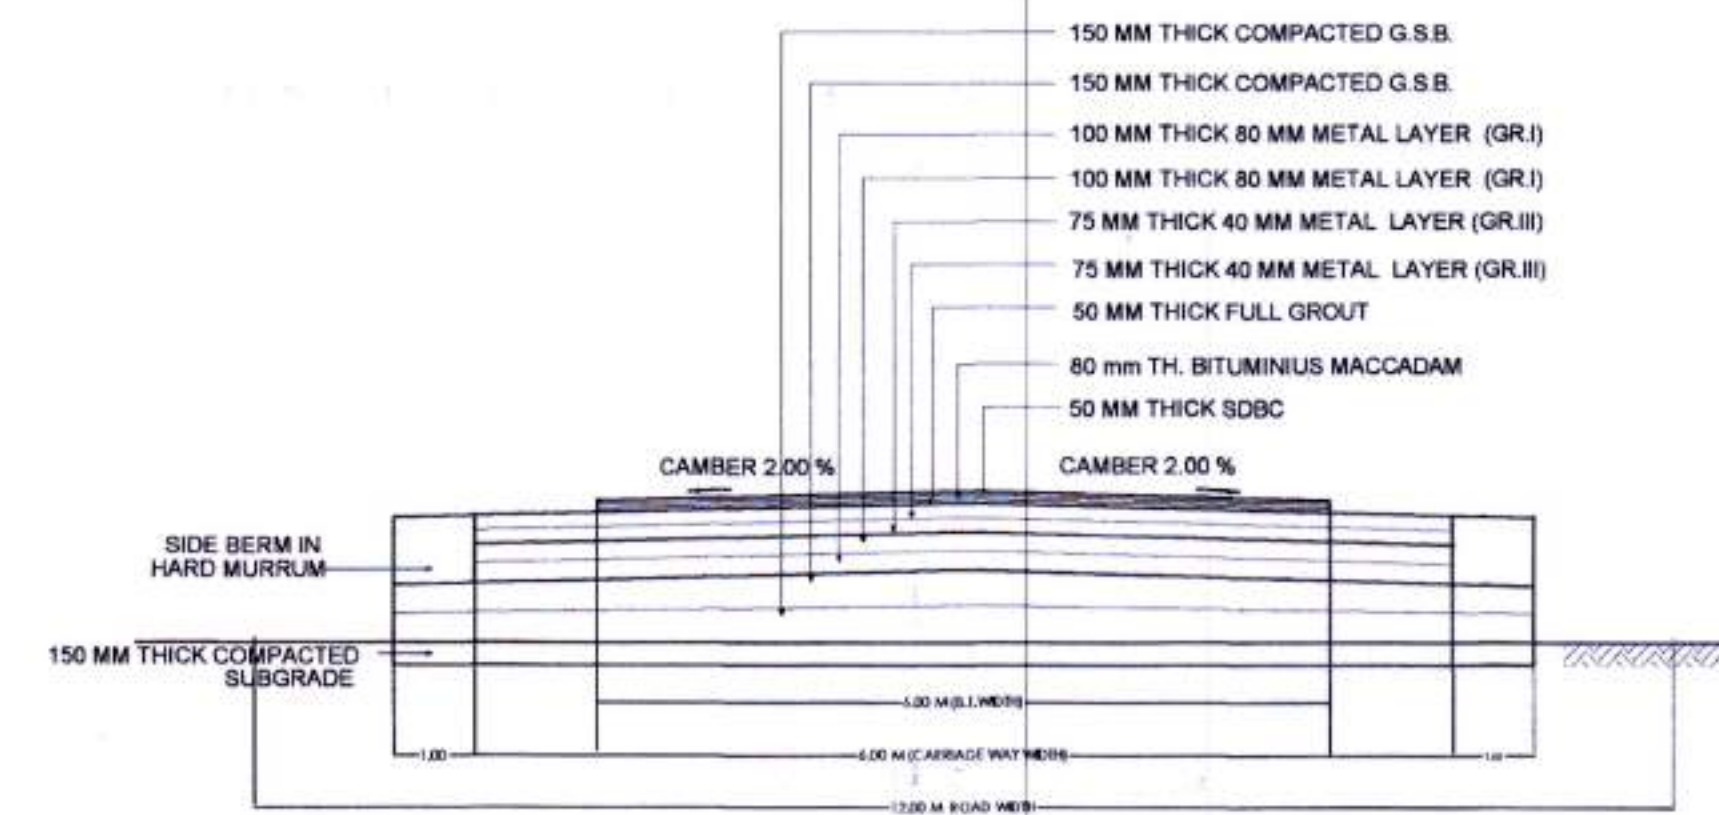

CROSS SECTION OF 12.00 M WIDE ROAD

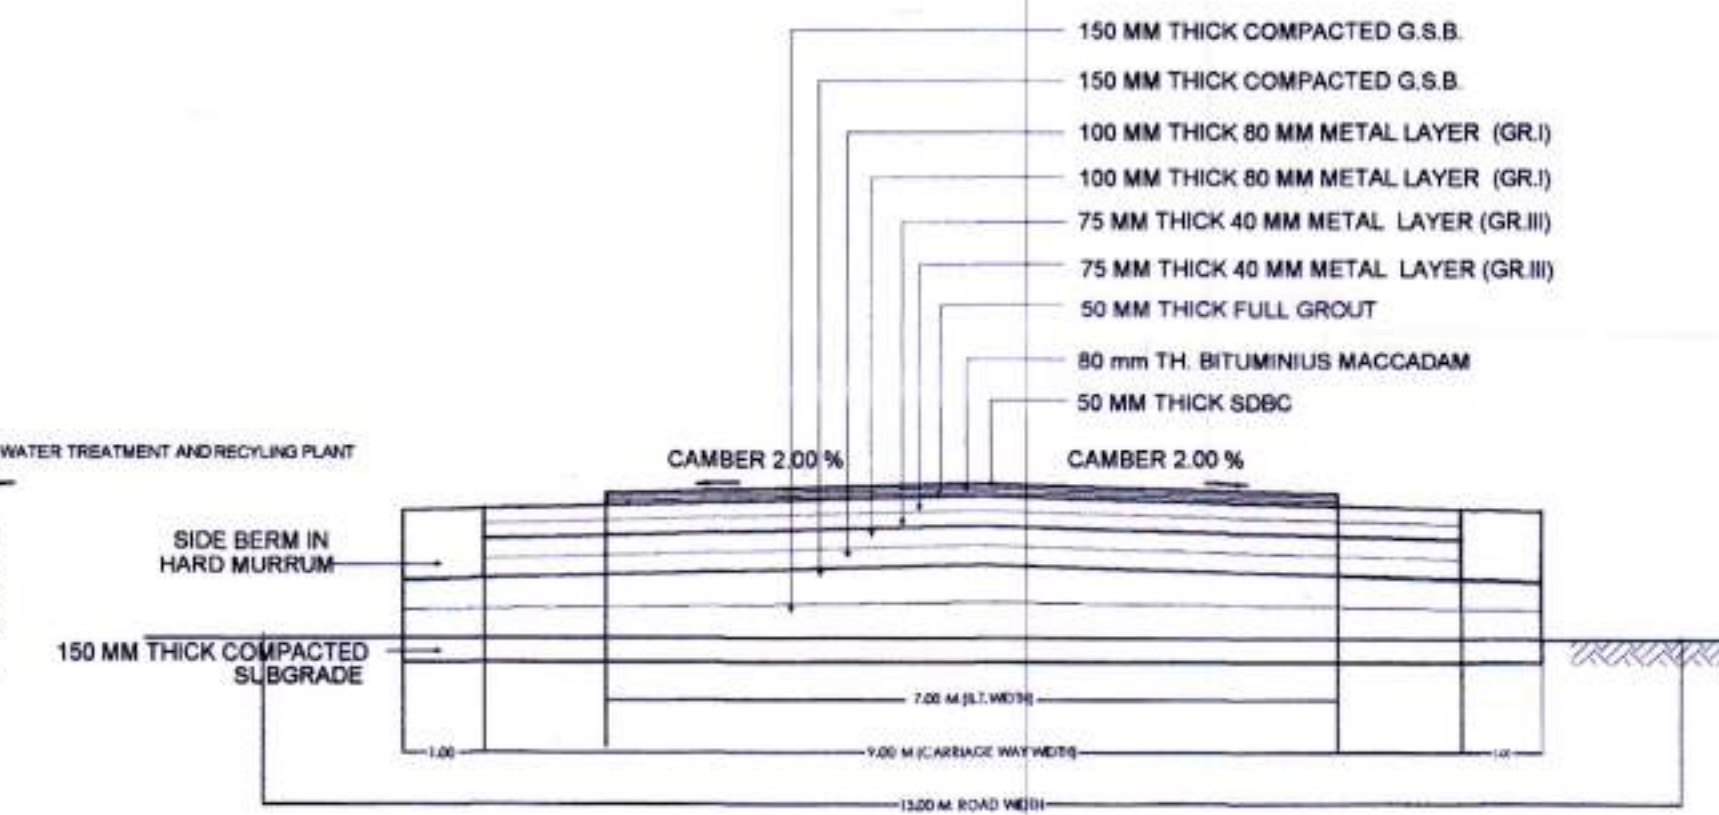

CROSS SECTION OF 15.00 M WIDE ROAD



LAYOUT PLAN
SCALE - 1:1000

DRAWING
SHEET
NO. _____

1) M/S GANPATI BUILDERS AND DEVELOPERS THROUGH PARTNERS
 a) MR. ATUL MANOHAR YAMSANWAR
 b) MR. VYANKATESH T. KUNAWAR
 c) MR. CHANDRAKANT BHURAJOJI PADMAWAR
 d) MR. NILESH GAJANAN CHANDAWAR
 2) MR. ATUL MANOHAR YAMSANWAR, 3) MR. VYANKATESH T. KUNAWAR,
 4) MR. CHANDRAKANT BHURAJOJI PADMAWAR

SUPERINTENDING ENGINEER,
Nagpur Metropolitan Region Development Authority
N. M. R. D. A.

EXECUTIVE ENGINEER
Nagpur Metropolitan Region Development Authority
N. M. R. D. A.

ASSISTANT ENGINEER
Assistant Engineer (Roads)
N.M.R.D.A.
Nagpur Metropolitan Region Development Authority

ASSISTANT ENGINEER II
Assistant Engineer-II/ Junior Engineer (South)
N.M.R.D.A.

OWNER'S SIGNATURE

ARCHITECT / LICENSED ENGINEER / SUPERVISOR NAME AND SIGNATURE


Er. Dhawal S. Harshe
NMRDA Lic. No. 442
NIT Lic. No. 3000
Mob. No. 9158858005

JOB NO.	DRAWING NO.	SCALE	DRAWN BY	CHECKED BY
19/06/2020	LAY-02	1:500		




LEGEND :

KHASARA BOUNDRY SHOWN IN
OPEN SPACE SHOWN IN
AMENITY SPACE SHOWN IN
COMPLETION OF ASPHALT ROAD



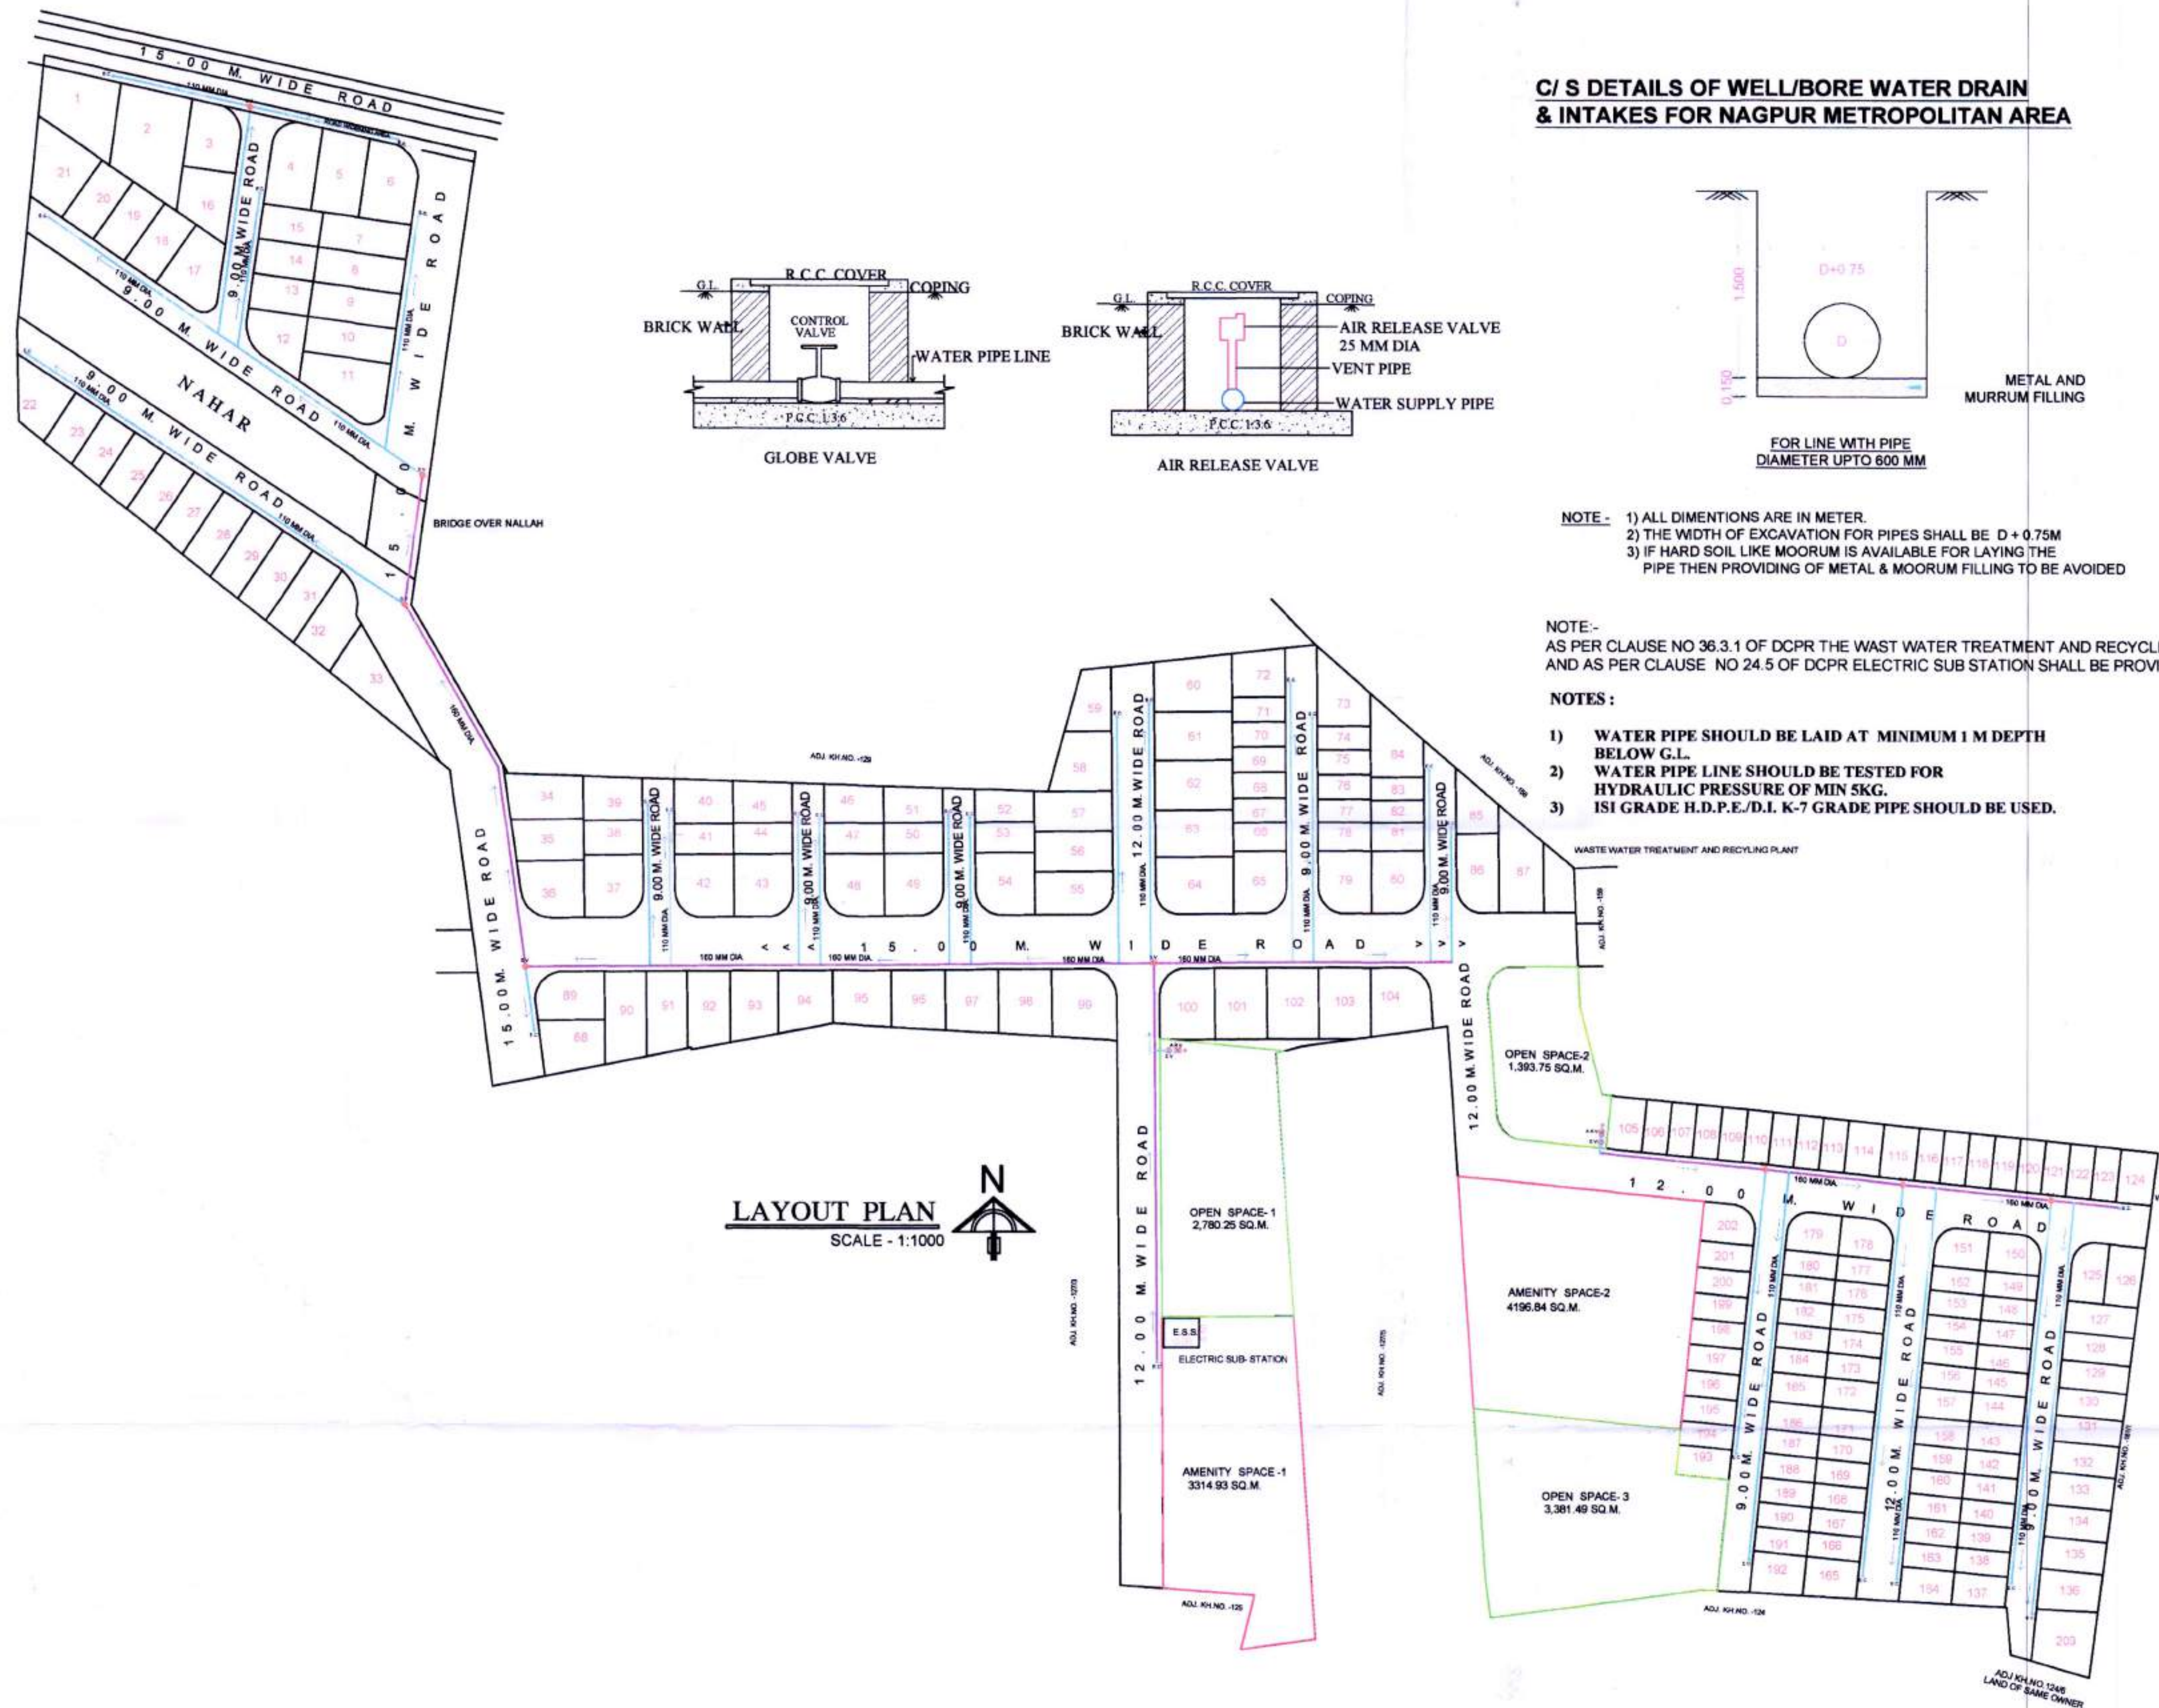

C/S DETAILS OF WELL/BORE WATER DRAIN & INTAKES FOR NAGPUR METROPOLITAN AREA

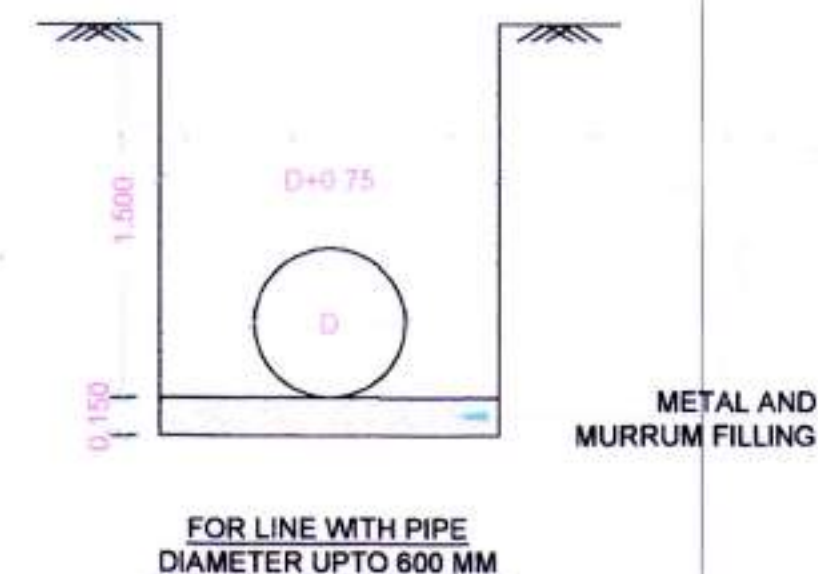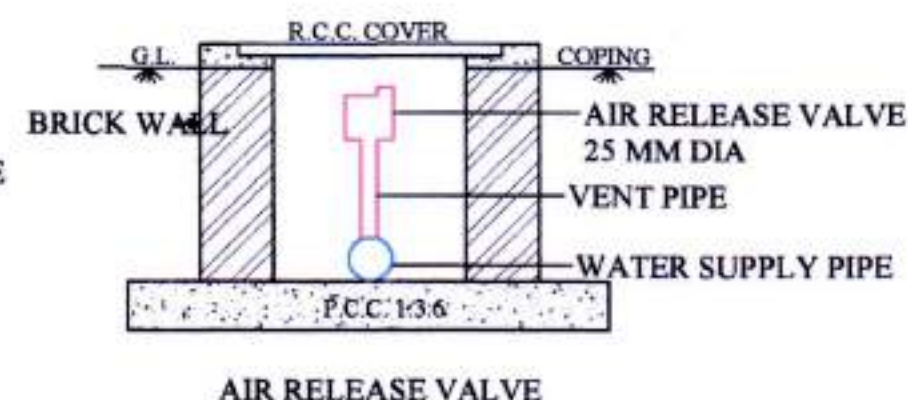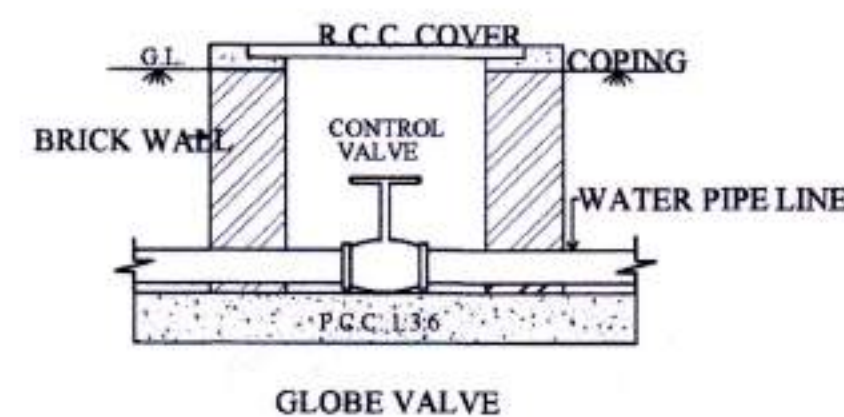

- NOTE:-
- 1) ALL DIMENSIONS ARE IN METER.
 - 2) THE WIDTH OF EXCAVATION FOR PIPES SHALL BE $D + 0.75M$
 - 3) IF HARD SOIL LIKE MOORUM IS AVAILABLE FOR LAYING THE PIPE THEN PROVIDING OF METAL & MOORUM FILLING TO BE AVOIDED

NOTE:-
AS PER CLAUSE NO 36.3.1 OF DCPR THE WAST WATER TREATMENT AND RECYCLING PLANT
AND AS PER CLAUSE NO 24.5 OF DCPR ELECTRIC SUB STATION SHALL BE PROVIDED IN AMENITY SPACE

- NOTES :
- 1) WATER PIPE SHOULD BE LAID AT MINIMUM 1 M DEPTH BELOW G.L.
 - 2) WATER PIPE LINE SHOULD BE TESTED FOR HYDRAULIC PRESSURE OF MIN 5KG.
 - 3) ISI GRADE H.D.P.E./D.I. K-7 GRADE PIPE SHOULD BE USED.

COMPLETION PLAN OF WATER PIPE LINES

COMPLETION PLAN OF WATER PIPE LINES NETWORK KH.NO. 127/4, 127/6, 128/1, 128/2, 128/3, 131/1, 161/2, P.H.NO. 41, OF VILLAGE MOUZA - WARANGA, TAH. -NAGPUR(G), DIST. - NAGPUR.

BELONGING TO :-

- 1) M/S GANPATI BUILDERS AND DEVELOPERS THROUGH PARTNERS
 - a) MR. ATUL MANOHAR YAMSANWAR
 - b) MR. VYANKATESH T. KUNAWAR
 - c) MR. CHANDRAKANT BHAURAOJI PADMAWAR
 - d) MR. NILESH GAJANAN CHANDAWAR
- 2) MR. ATUL MANOHAR YAMSANWAR,
- 3) MR. VYANKATESH T. KUNAWAR,
- 4) MR. CHANDRAKANT BHAURAOJI PADMAWAR

SUPERINTENDING ENGINEER
N. M. R. D. A.

EXECUTIVE ENGINEER
N. M. R. D. A.

ASSISTANT ENGINEER (South)
N. M. R. D. A.

ASSISTANT ENGINEER II (South)
N. M. R. D. A.

OWNER'S SIGNATURE


ARCHITECT / LICENSED ENGINEER / SUPERVISOR NAME AND SIGNATURE

Er. Dhawal S. Harshe
NMRDA Lic. No. 442
NIT Lic. No. 3099
Mob. No. 9158855005


JOB NO.	DRAWING NO.	SCALE	DRAWN BY	CHECKED BY
19/06/2020	LAY-02	1:500		

LEGEND :

KHASARA BOUNDRY SHOWN IN
OPEN SPACE SHOWN IN
AMENITY SPACE SHOWN IN
110 MM DIA. H.D.P.E.
160 MM DIA. H.D.P.E.
SLUICE VALVE
AIR RELEASE VALVE

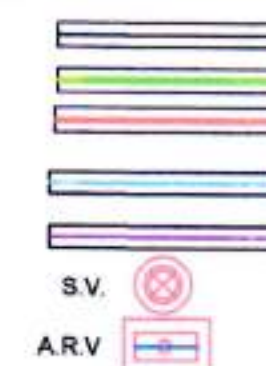

D and D Projects
Architects, Engineers, Contractors
101, No. 117, 85/85, Subhash Road, Nagpur
Bridge Road, Near Jyoti Park, Nagpur
MB. No. - 9158855005

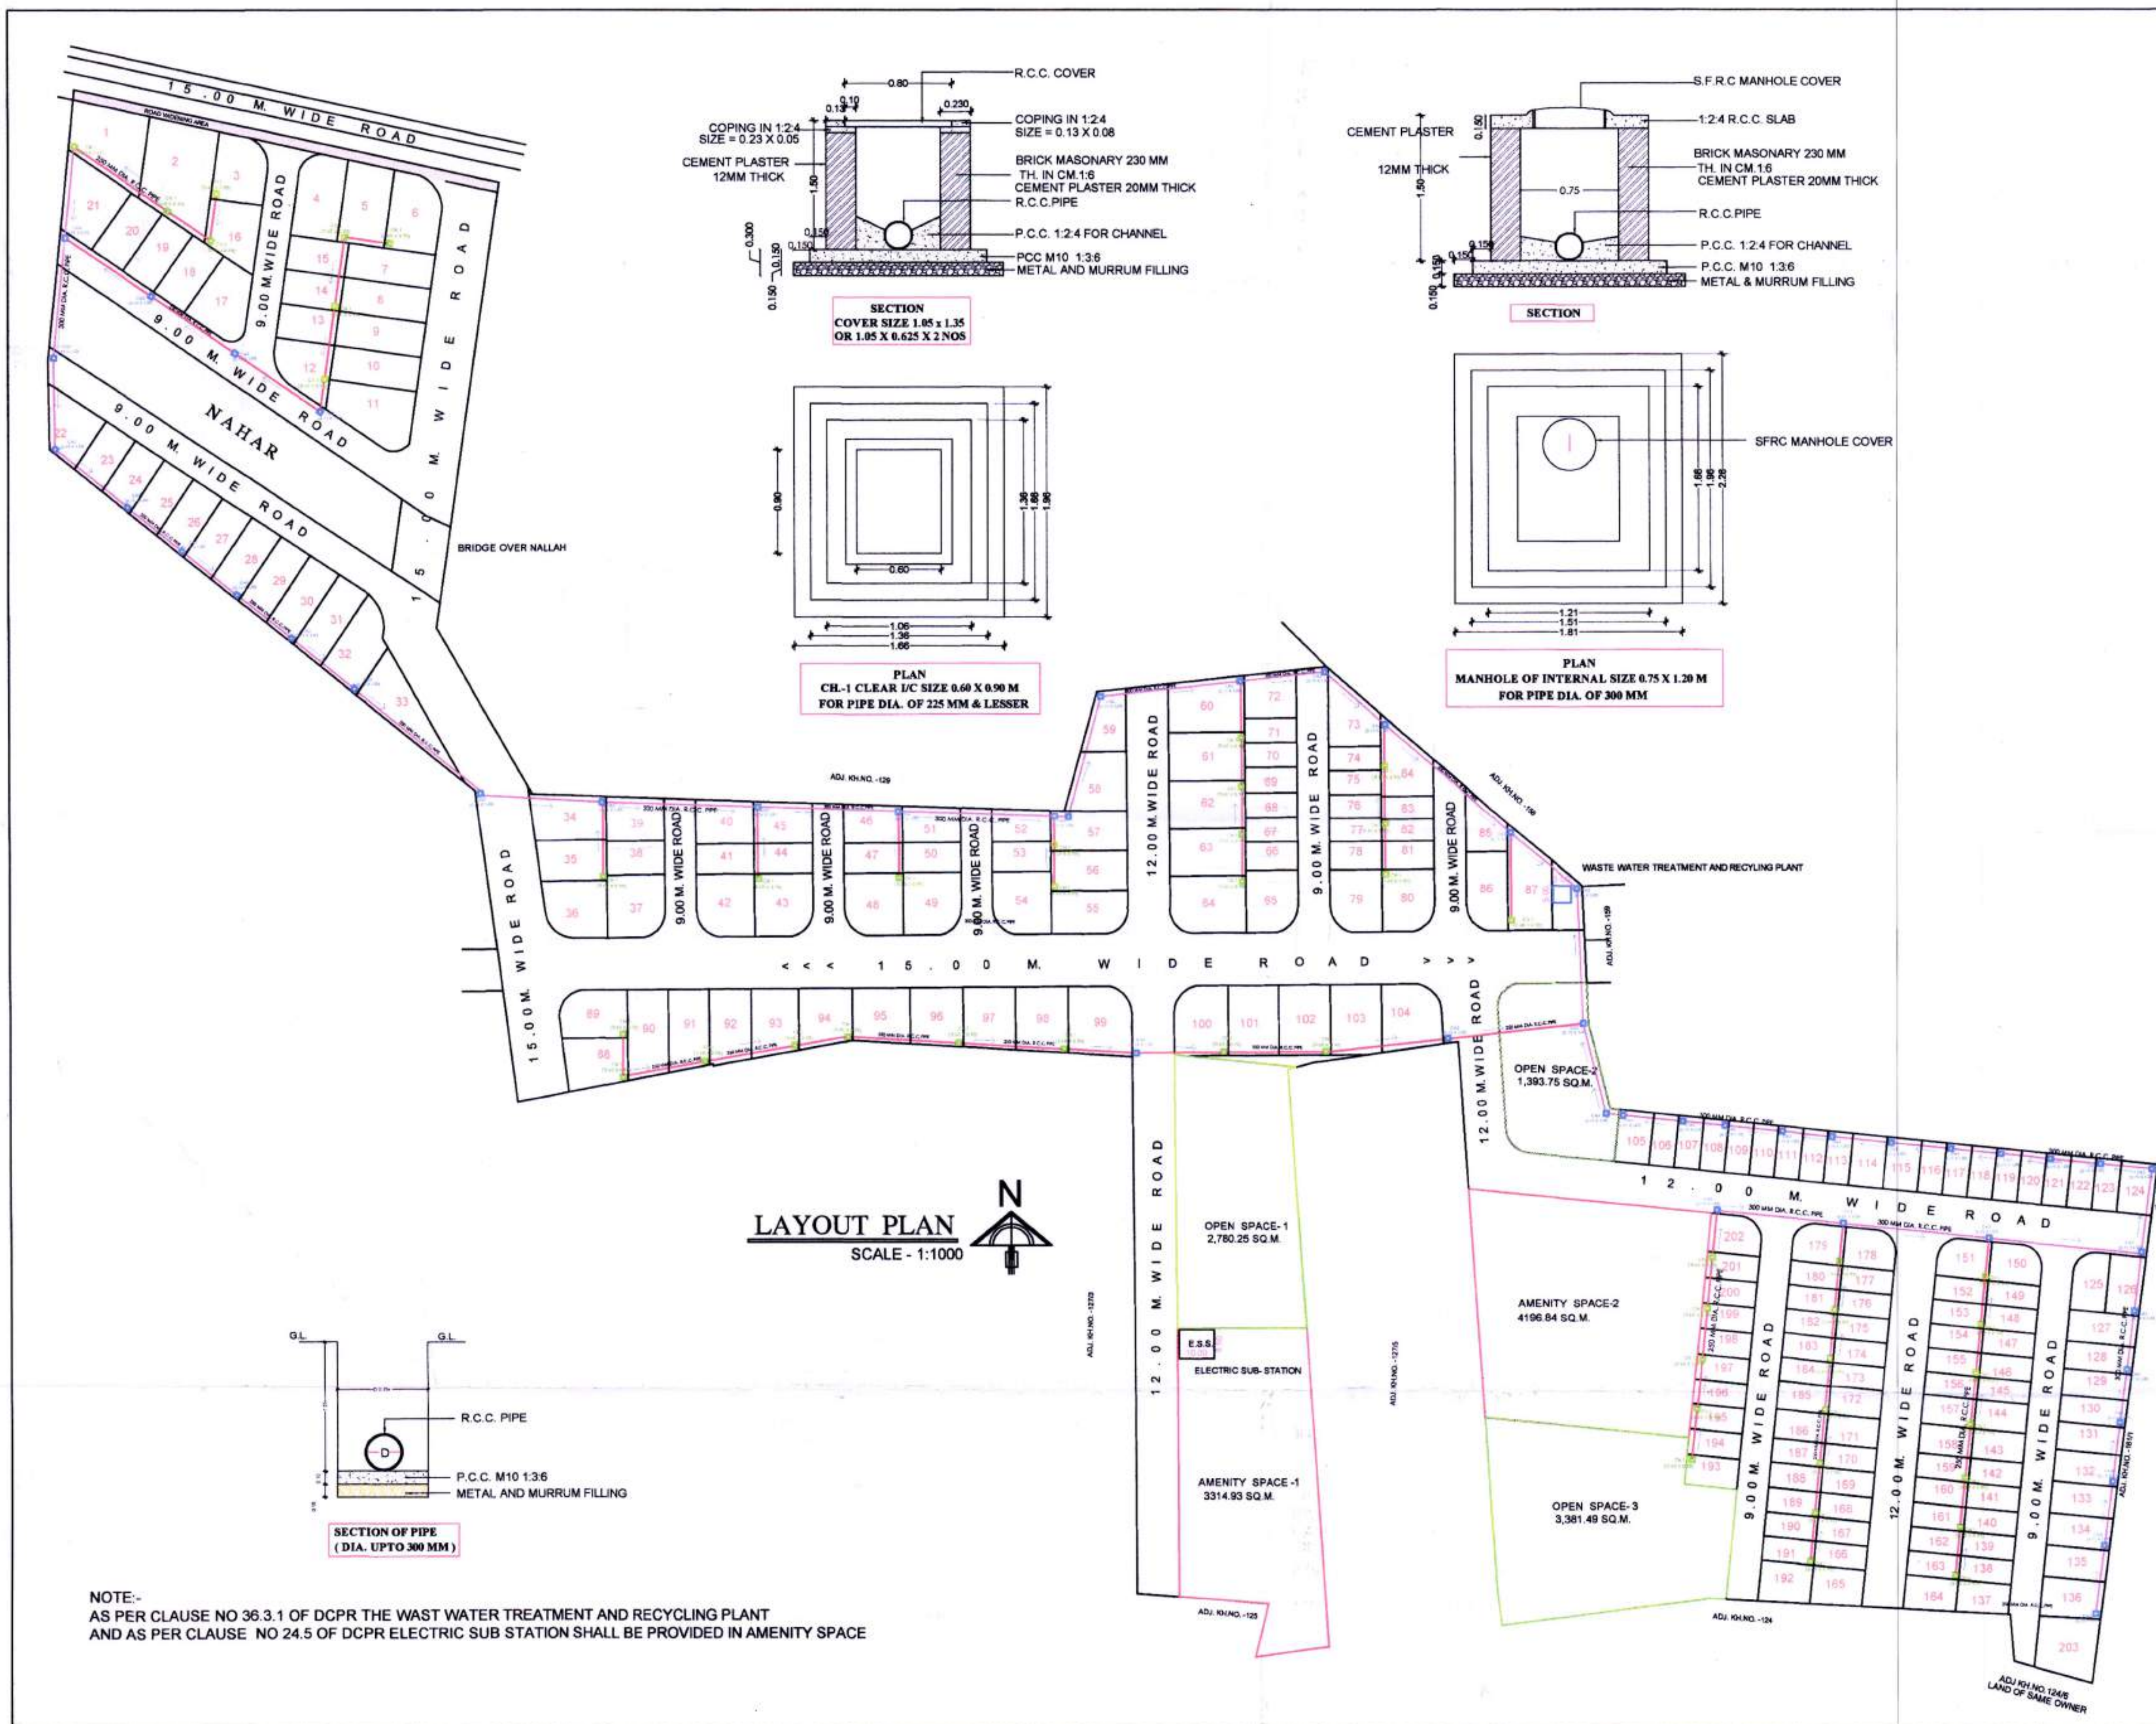

COMPLETION OF SEWER LINES NETWORK					DRAWING SHEET NO. _____
COMPLETION PLAN OF SEWER LINES NETWORK FOR KH. NO. 127/4, 127/6, 128/1, 128/2, 128/3, 131/1, 161/2, P.H.NO. 41, OF VILLAGE MOUZA - WARANGA, TAH. -NAGPUR(G), DIST. - NAGPUR. BELONGING TO :- 1) M/S GANPATI BUILDERS AND DEVELOPERS THROUGH PARTNERS a) MR. ATUL MANOHAR YAMSANWAR b) MR. VYANKATESH T. KUNAWAR c) MR. CHANDRAKANT BHARAOJI PADMAWAR d) MR. NILESH GAJANAN CHANDAWAR 2) MR. ATUL MANOHAR YAMSANWAR, 3) MR. VYANKATESH T. KUNAWAR, 4) MR. CHANDRAKANT BHARAOJI PADMAWAR					
SUPERINTENDING ENGINEER Nagpur Metropolitan Region Development Authority N.M.R.D.A.					
EXECUTIVE ENGINEER Nagpur Metropolitan Region Development Authority N.M.R.D.A.					
ASSISTANT ENGINEER-I Nagpur Metropolitan Region Development Authority N.M.R.D.A.					
ASSISTANT ENGINEER-II Nagpur Metropolitan Region Development Authority N.M.R.D.A.					
OWNER'S SIGNATURE					
ARCHITECT / LICENSED ENGINEER / SUPERVISOR NAME AND SIGNATURE					
JOB NO.	DRAWING NO.	SCALE	DRAWN BY	CHECKED BY	
19/06/2020	LAY-02	1:500			
LEGEND : KHASARA BOUNDARY SHOWN IN OPEN SPACE SHOWN IN AMENITY SPACE SHOWN IN COMPLETION OF 225 MM DIA. R.C.C. PIPE SEWER LINES (ISNP-2 SPIGOT & SOCKET JOINT) COMPLETION OF 300 MM DIA. R.C.C. PIPE SEWER LINES (ISNP-2 SPIGOT & SOCKET JOINT) MANHOLE CHAMBER CH.1 (0.60M x 0.90M) MANHOLE CHAMBER CH.2 (0.75M x 1.20M)					
D and D Projects Architects, Engineers, Contractors, 101, No. 1217, 80 DWS, Indraprastha Nagar, Rajg Road, Near A.P.J. Police Station, Nagpur. MB. No. - 9158855005					

