


SECTION & ELEVATION

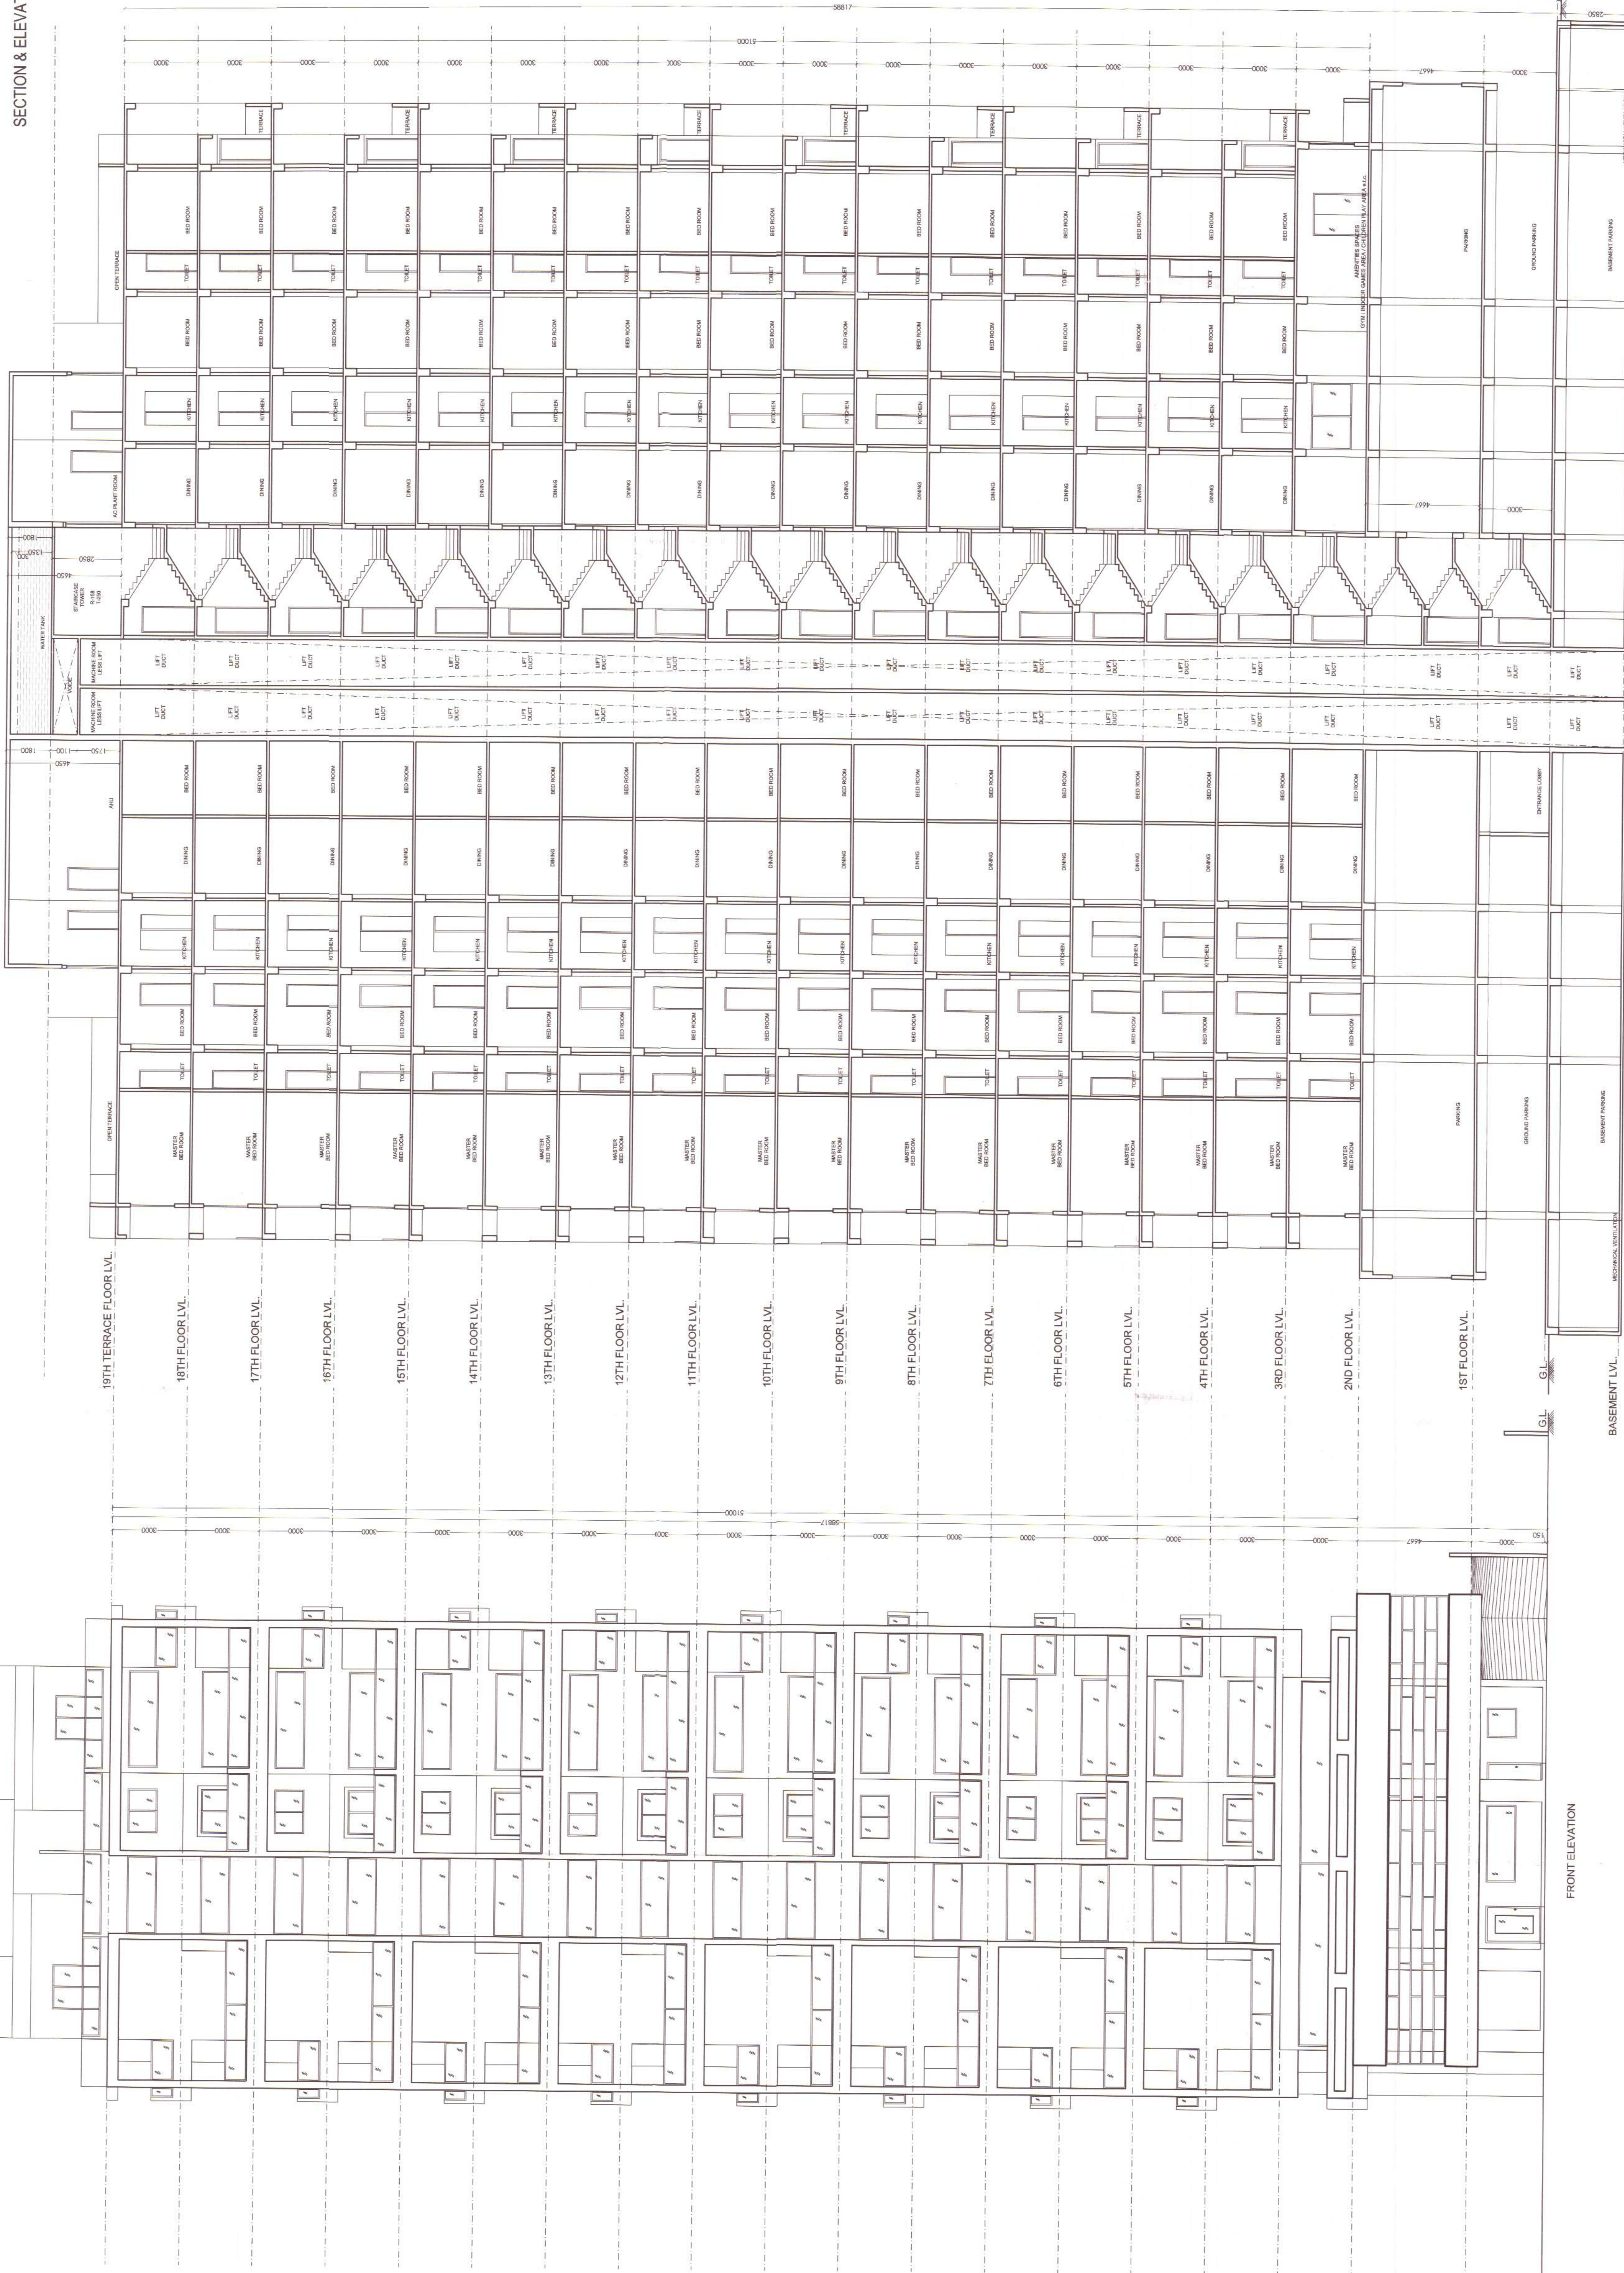

SECTION @ AA'

The Rain Water Harvesting is required to be provided as per Direction of Govt. of Maharashtra No. 173-423303/2133 Cr.-230/01/UD-I, dated 10th March, 2005 as per schedule for every 300 sq.meters built-up area. The system may be by open well 1 mtr. dia x 3 mtrs. deep with Elavation diagram for every 300 sq.mtr. built-up area. Other options mentioned in the schedule may be adopted as the authority may impose a levy of Rs.100/- per annum for every 100 sq.mts of built-up area, for 'share of the owner of the building.

**OFFICE OF THE CORPORATION OF
THE CITY NAGPUR.**

Building Permit No. 413/BP/wood/pk.hk
 TP/NMC/124 Date 05/02/2024
SANCTIONED

subject to conditions mentioned in the building permit

W. J. ...
Assistant Director
K Town Planning
Nagpur Municipal Corporation

Programs for Solar Water Heating Systems

Solar Water Heating Systems should be installed in the building type for the following uses at the point of installation:

capita expenditures mentioned as under.

Type of Buildings

1) Hospitals
2) Hotels
3) Hostel & other such buildings
4) Resident
if the provisions above it made, then if the provisions above it are issued from NAE.

**PLAN SHOWING PROPOSED RESIDENTIAL
MULTIFAMILY DWELLING UNIT, ON NAZUL PLOT
NO. 04 , CITY SURVEY NO. 92,SHEET
NO.2087,C.H.NO. 931,WARD NO.63,MECOSABAGH,
MOUZA -WADPAKAD, TAHSIL & DISTRICT NAGPUR**

BELONGING TO :-
Mr. ABHINN S/O. PRATEEK VISHWANATH RAI

Note - ALL DIMENSIONS ARE IN MM.

DRAWING TITLE
SUBMISSION DWG.

Architect's Sign. _____ Client's Sign. _____

Ar. LOKESH KADU

CA/2007/39381
 NMIC-B-402-NIT-2140
 AR. LOKESH W. KADU
 MT. ABHINN S/O. PRATEEK VISHWANATH RAI
 C.O.A. NO. CA / 2007 / 39381

Ar. LOKESH W. KADU
Architecture, Planning, Interior's

Block No. 11, 11A, 12, A-Wing (J.B Wing), Mangalagiri Saccar, Nagpur - 440010, (M.S.), India.
call : +91 9823872384 + 91 72763284238;
email : emanatedesign@gmail.com; www.amanatedesign.com