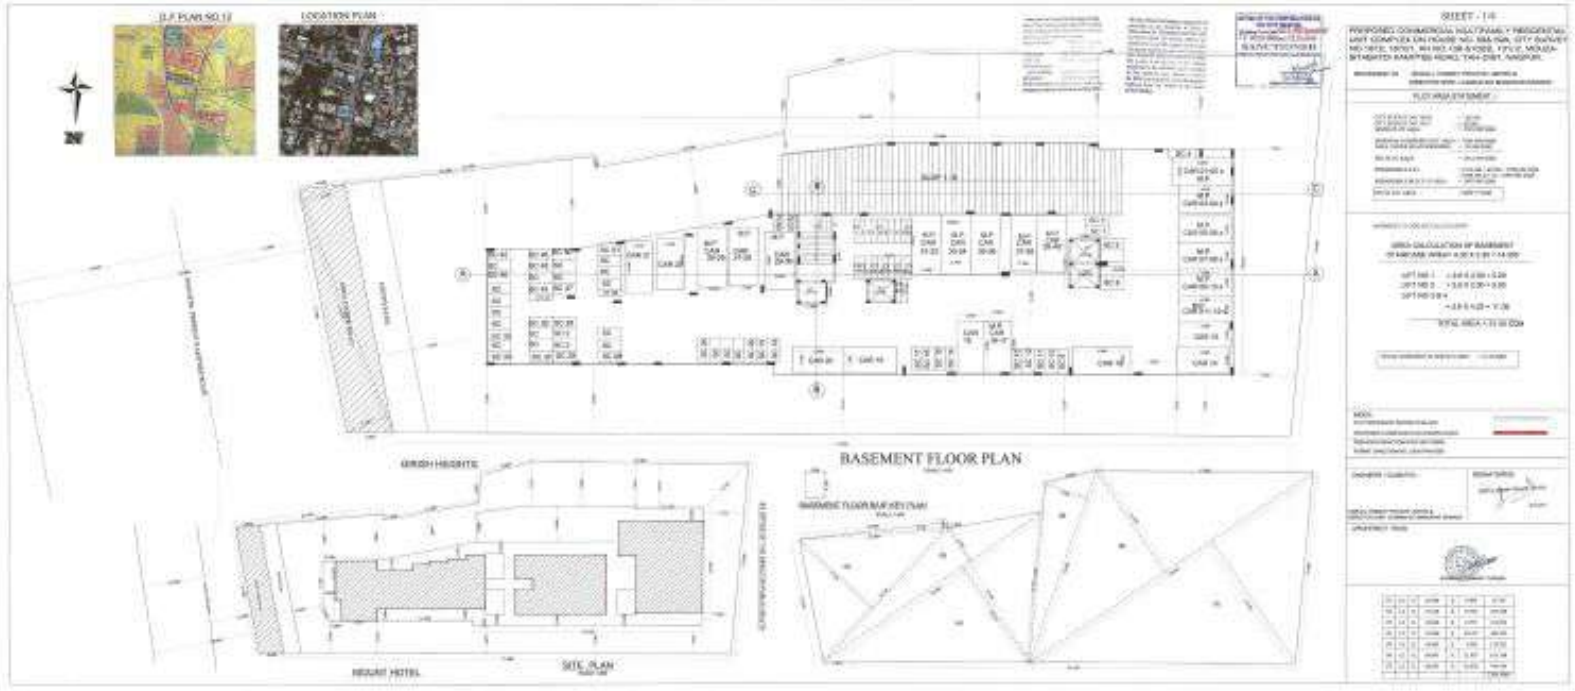

BASEMENT FLOOR PLAN
SITE PLAN