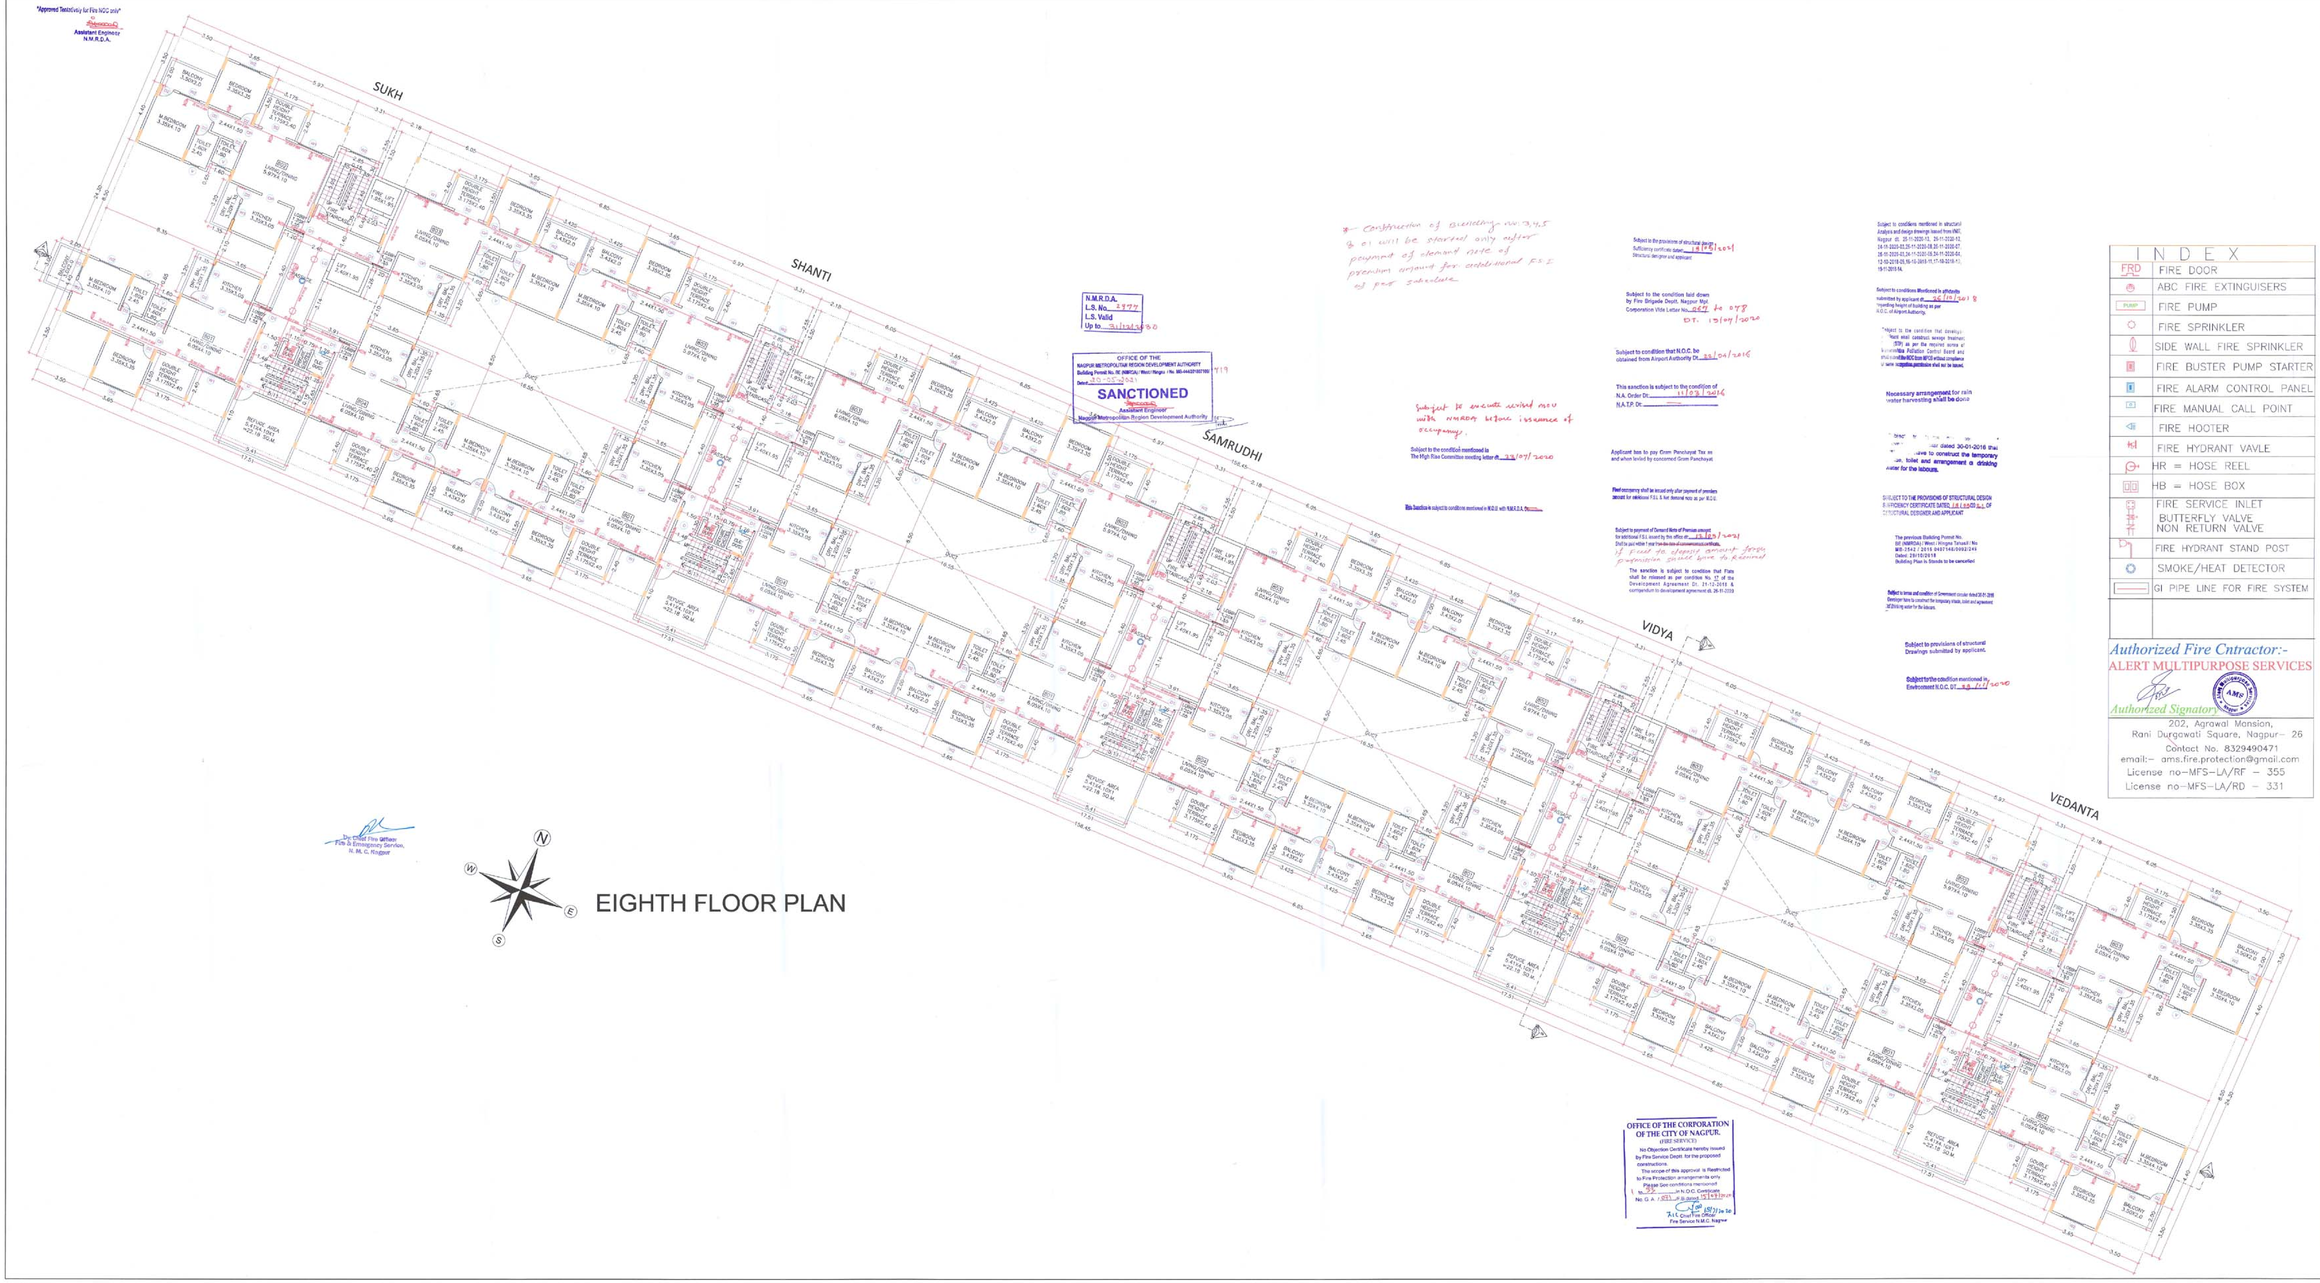


EIGHTH FLOOR PLAN

"Approved Terrace Way for Fire NOC only"
Assistant Engineer
N.M.R.D.A.

N.M.R.D.A.
L.S. No. 2977
L.S. Valid
Up to 31/12/2020

OFFICE OF THE
NAGPUR METROPOLITAN REGION DEVELOPMENT AUTHORITY
Building Permit No. SE (NMRDA) / West / Hingna / No. MR-442210019719
Dated 31/07/2019
SANCTIONED
Assistant Engineer
Nagpur Metropolitan Region Development Authority

* Construction of overhead tank 34.45 m will be sanctioned only after payment of demand note of premium amount for additional F.S.I. as per calculation.

Subject to the provisions of structural Sufficiency certificate dated 18/6/2019
Structural designer and applicant

Subject to the condition laid down by Fire Brigade Deptt. Nagpur Mpl. Corporation Vide Letter No. 2672 to 2678 DT. 13/09/2019

Subject to condition that N.O.C. be obtained from Airport Authority Of 25/04/2016

This sanction is subject to the condition of N.A. Order Dt. 11/03/2016
N.A.T.P. Dr.

Subject to pay Gram Panchayat Tax on and when levied by concerned Gram Panchayat.

Subject to execute revised new with remark before issuance of occupancy.

Subject to the condition mentioned in The High Rise Committee meeting letter dt. 3/8/2019

Applicant has to pay Gram Panchayat Tax on and when levied by concerned Gram Panchayat.

Fire Accessory shall be issued only after payment of provision amount for additional F.S.I. & fire demand note as per N.O.C.

This Sanction is subject to conditions mentioned in N.O.C. with N.M.R.D.A. Dr.

Subject to payment of Demand Note of Premium amount for additional F.S.I. issued by this office vide No. 1125 / 2019
Dt. 31/7/2019 and other fees like development charges, premium, if paid as deposit amount from premium amount paid time to time shall be returned.

The sanction is subject to condition that Plans shall be released as per condition No. 17 of the Development Agreement Dt. 21-12-2018 & corrigendum to development agreement dt. 25-11-2019

Subject to conditions mentioned in structural Analysis and design drawings issued from INE, Nagpur dt. 25-11-2020-12, 25-11-2020-13, 24-11-2020-20,21,22,23,24,25,26,27, 25-11-2020-28,29,30,31, 26-11-2020-01,24,11-2020-28,29,31-2020-02, 12-02-2018-05,06,10-2019-11,17-02-2019-01, 19-11-2019-14.

Subject to conditions Mentioned in affidavit submitted by applicant dt. 26/11/2019 regarding height of building as per N.O.C. of Airport Authority.

"Subject to the condition that developer shall construct storage tank of 250 m as per the required norms of building Bye Laws Central Govt and shall comply the NOC from MFS without compliance of same occupation permission shall not be issued.

Necessary arrangement for rain water harvesting shall be done

...dated 30-01-2016 that ...ave to construct the temporary ...ilet and arrangement o drinking water for the labours.

SUBJECT TO THE PROVISIONS OF STRUCTURAL DESIGN SUFFICIENCY CERTIFICATE DATED 18/6/2019 by L. OF STRUCTURAL DESIGNER AND APPLICANT

The previous Building Permit No. SE (NMRDA) / West / Hingna Taluka / No. MR-1942 / 2019 0497146/5002/249 Dated: 29/10/2018 Building Plan is Stands to be cancelled

Subject to terms and condition of Government circular dated 23.01.2018 Developer has to construct the temporary mark, toilet and agreement for drinking water for the labours.

Subject to provisions of structural Drawings submitted by applicant.

Subject to the condition mentioned in Environment N.O.C. Dt. 13/6/2019

Dy. Chief Fire Officer
Fire & Emergency Service,
N. M. C. Nagpur

OFFICE OF THE CORPORATION OF THE CITY OF NAGPUR.
(FIRE SERVICE)
No Objection Certificate hereby issued by Fire Service Dept. for the proposed constructions.
This service of this approval is Restricted to Fire Protection arrangements only.
Please See conditions mentioned in L. No. dated in N.O.C. Certificate No. G. A. / 251 / of 19-20 dated 12/11/2019
Asst Divisional Officer
Fire Service N.M.C. Nagpur

INDEX	
FRD	FIRE DOOR
	ABC FIRE EXTINGUISERS
PUMP	FIRE PUMP
	FIRE SPRINKLER
	SIDE WALL FIRE SPRINKLER
	FIRE BUSTER PUMP STARTER
	FIRE ALARM CONTROL PANEL
	FIRE MANUAL CALL POINT
	FIRE HOOTER
	FIRE HYDRANT VAVLE
	HR = HOSE REEL
	HB = HOSE BOX
	FIRE SERVICE INLET BUTTERFLY VALVE NON RETURN VALVE
	FIRE HYDRANT STAND POST
	SMOKE/HEAT DETECTOR
	GI PIPE LINE FOR FIRE SYSTEM

Authorized Fire Cntractor:-
ALERT MULTIPURPOSE SERVICES
Authorized Signatory
202, Agrawal Mansion,
Rani Durgawati Square, Nagpur- 26
Contact No. 8329490471
email:- ams.fire.protection@gmail.com
License no-MFS-LA/RF - 355
License no-MFS-LA/RD - 331

STAMP OF APPROVAL | 6/11

BUILDING NO 4

PROJECT NAME
SHIV-KAILASA

PROJECT ADDRESS
EXISTING CUM PROPOSED MUILTI FAMILY RESIDENTIAL CUM COMMERCIAL PROJECT UNDER THE SUMTHANA-SONDAPAR-KOTEWADA-JAMTHA-PARSODI IMPROVEMENT SCHEME (KOSUM SATELITE TOWNSHIP) AT FINAL PLOT NO 242, 241, 238/2, 239,237/1,238/1 & 247/1 (KHASRA NO 70,71,72, 73,74,76/1,76/2,76/3,77/1A) MOUZA SONDAPAR, TAHASIL-HINGNA, NAGPUR

OWNER'S SIGNATURE
M/S. OM SHIVAM BUILDCON PVT. LTD. AND OTHERS

ARCHITECT'S SIGNATURE
AR.SACHIN SUTAR
CA/95 18039
NIT LICENSE NO 2977

NORTH

UNUSUAL SPACES

Ar.SACHIN SUTAR
A1, NATURE VIEW SOC.,
NEAR CHATURSHRUNGI TEMPLE,
SENAPATI BAPAT ROAD,PUNE.:-411016.
PH.NO :020-25630533/34,9822086603

JOB NO	DRG NO	DATE	SCALE	DRN BY	CHD BY
----	1	27-06-2019	1:100		----