OFFICE OF THE CORPORATION OF THE CITY NAGPUR
SANCTIONED

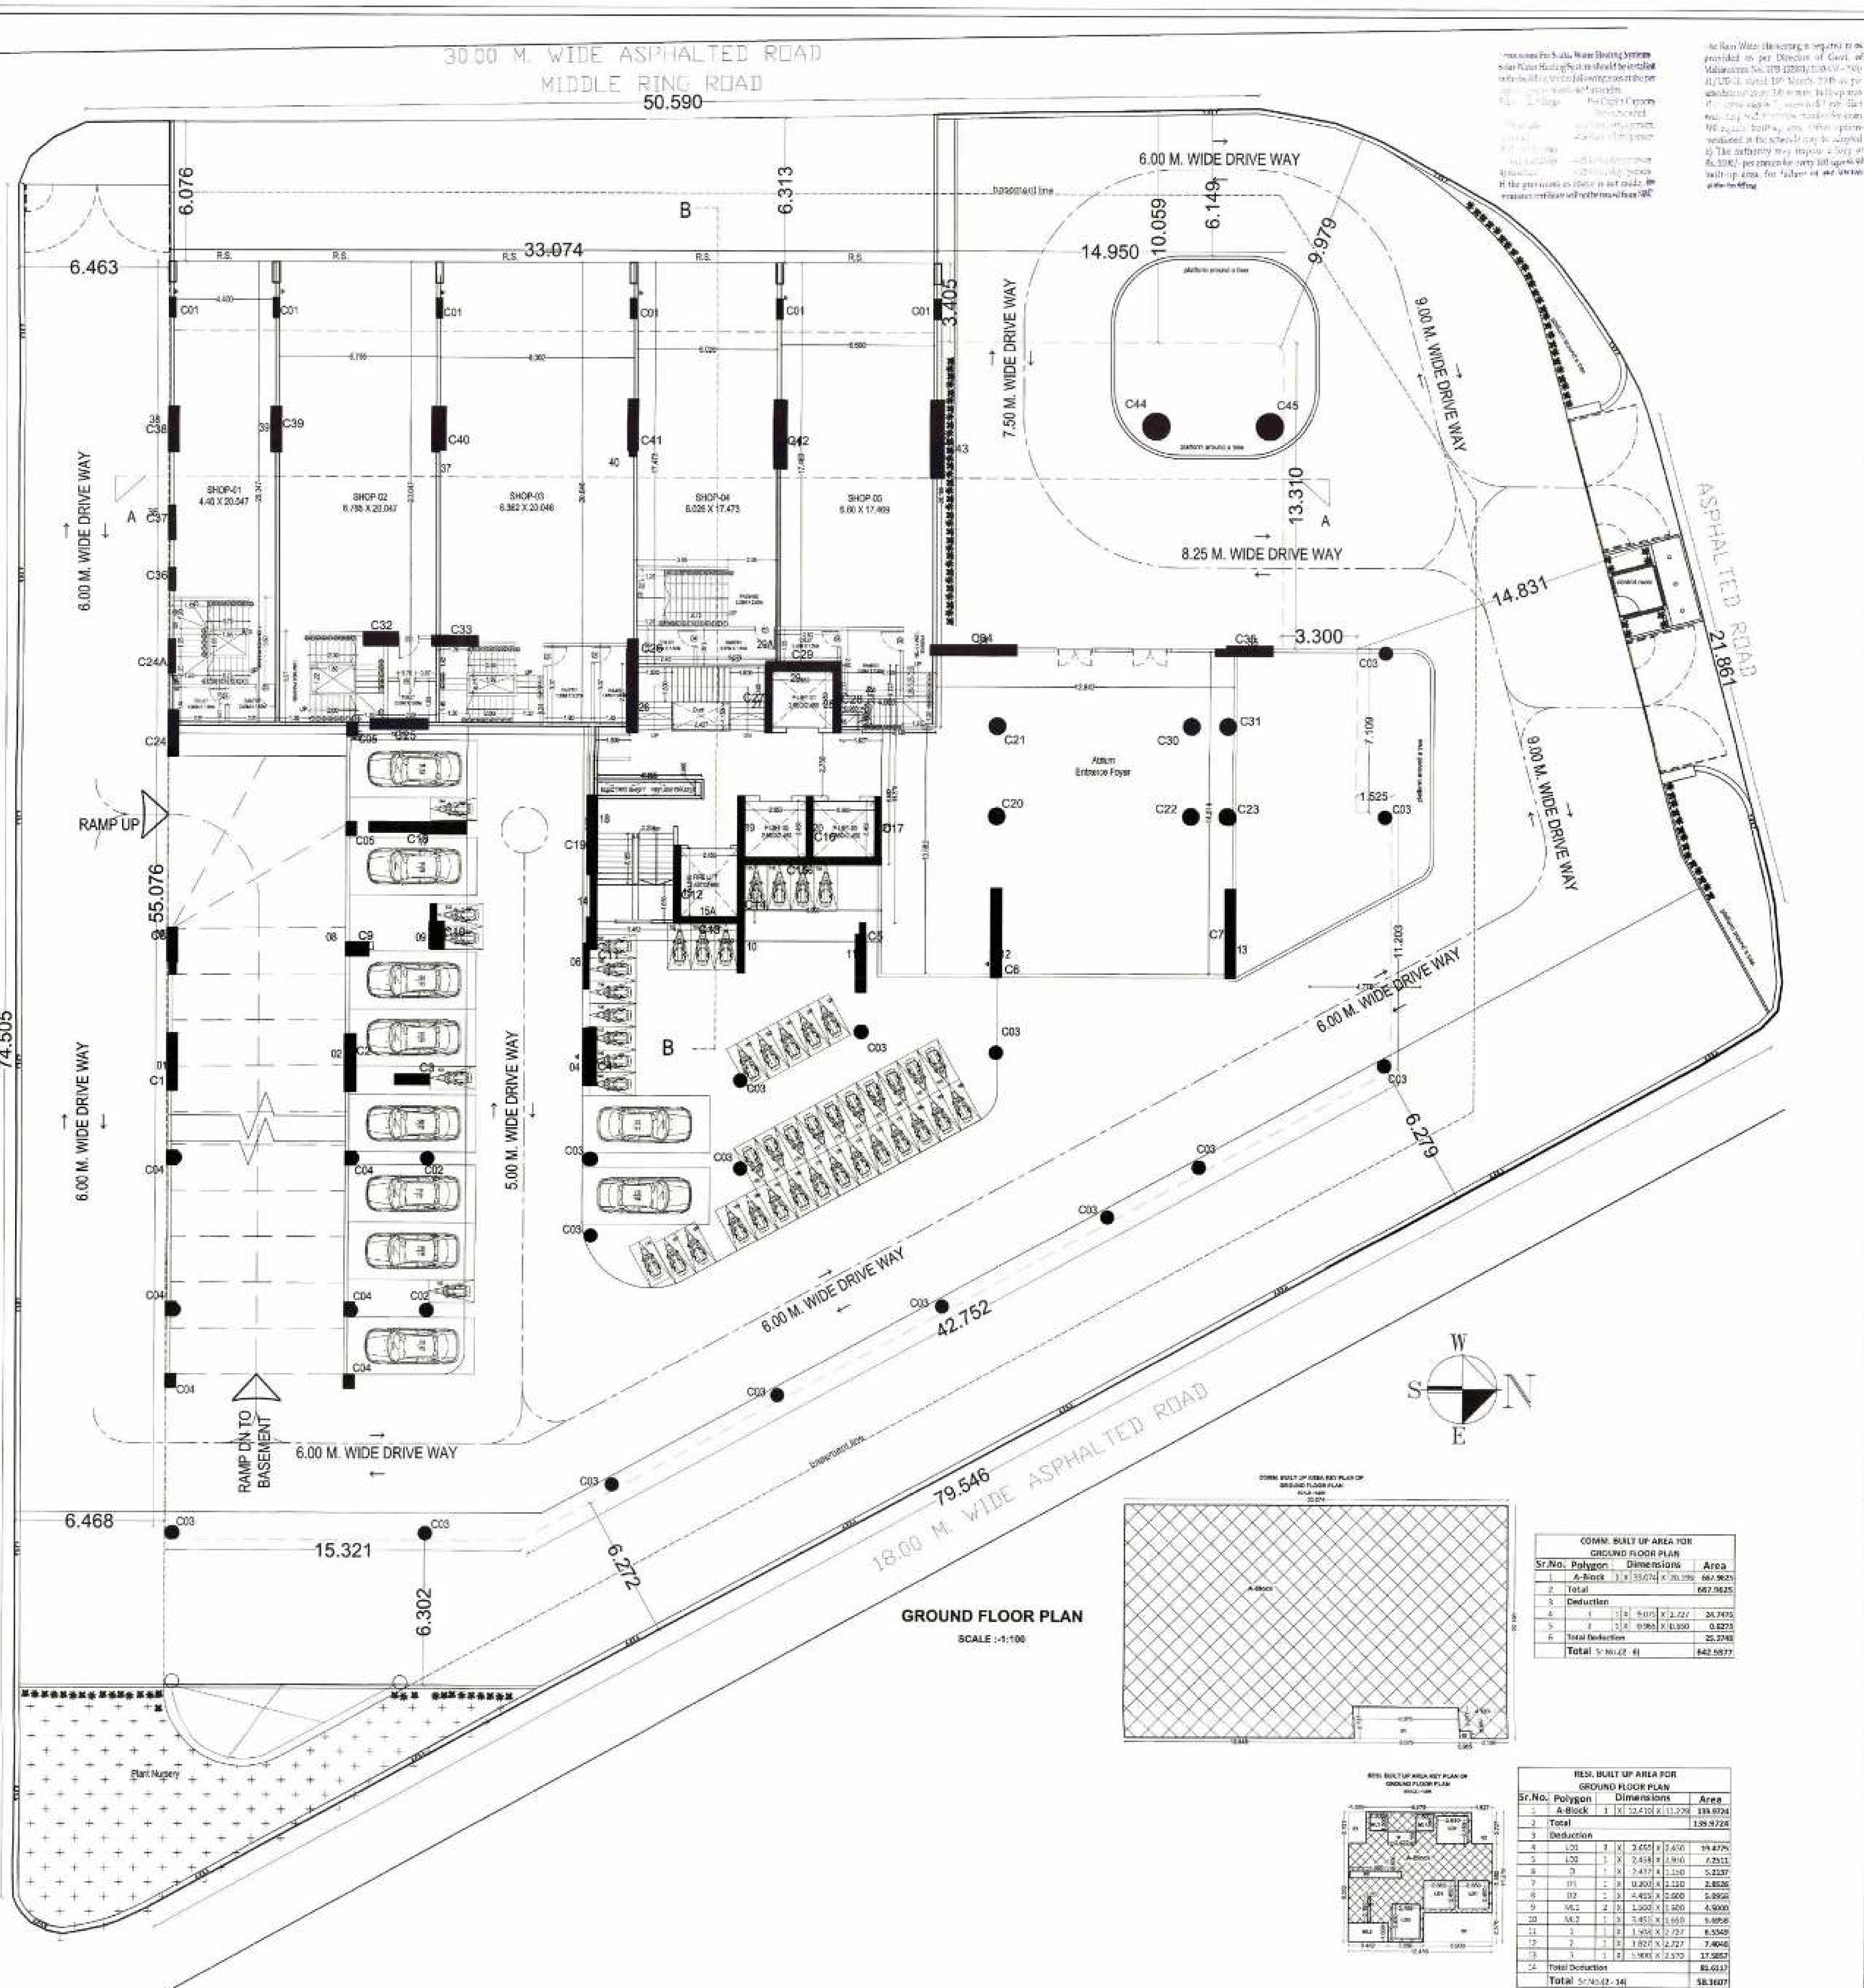

GROUND FLOOR PLAN

SCALE :-1:100

COMM. BUILT UP AREA FOR GROUND FLOOR PLAN							
Sr.No.	Polygon	Dimensions					Area
1	A-Block	1	X	33.074	X	20.196	667.9625
2	Total						667.9625
3	Deduction						
4	1	1	X	9.075	X	2.727	24.7475
5	2	1	X	0.966	X	0.650	0.6273
6	Total Deduction						25.3748
	Total Sr.No.(2 - 6)						642.5877

RESI. BUILT UP AREA FOR GROUND FLOOR PLAN							
Sr.No.	Polygon	Dimensions					Area
1	A-Block	1	X	12.410	X	11.279	139.9724
2	Total						139.9724
3	Deduction						
4	L01	3	X	2.655	X	2.450	19.4775
5	L02	1	X	2.438	X	2.950	7.2511
6	D	1	X	2.437	X	2.150	5.2137
7	D1	1	X	0.200	X	2.150	2.8526
8	D2	1	X	4.415	X	2.000	5.8958
9	ML1	2	X	1.500	X	1.600	4.9000
10	ML2	1	X	3.451	X	1.650	5.6958
11	1	1	X	1.956	X	2.727	6.5349
12	2	1	X	1.827	X	2.727	7.4046
13	3	1	X	1.900	X	2.570	17.5857
14	Total Deduction						81.6117
	Total Sr.No.(2 - 14)						58.3607

JOB TITLE

PLAN SHOWING PROPOSED CONSTRUCTION FOR MULTI FAMILY RESIDENTIAL DWELLING UNIT & COMMERCIAL SHOPS ON SHEET NO.332/39-40, CITY SURVEY NO.170 ,KH NO.43-44/2,P.H.NO. 34-A,HOUSE NO. 2230,WARD NO.21,**MOUZA -WATHODA**,TAH-DIST-NAGPUR.

BELONG TO

M/S.KUKREJA INFRASTRUCTURES, THROUGH PARTNER SHRI.SHRAVAN GHANSHYAMDAS KUKREJA.

SCHEDULE OF OPENINGS :

CODE	SIZE	SILL LVL.	LTL. LVL.	REMARKS
W	1800 x 1200	900	2100	TW.GLAZED WINDOW
W1	1500 x 1200	900	2100	TW.GLAZED WINDOW
W2	1200 x 1050	1050	2100	TW.GLAZED WINDOW
W3	1000 x 900	1050	2100	TW.GLAZED WINDOW
V1	600x 150	-------	2100	LOVERED VENTILATOR
D1	1000 x 2100	-------	2100	T.W. DOOR
D2	900 x 2100	-------	2100	T.W. DOOR
D3	750 x 2100	-------	2100	T.W. DOOR

REFERENCE :

PLOT BOUNDRY SHOWN IN THUS
PROPOSED CONSTRUCTION SHOWN IN THUS
WORK TO BE DEMOLISHED SHOWN THUS

C.O.A. REG. NO CA /2007/ 39381 | N.I.T. REG. NO | NMC RTE NO
SCALE 1 : 100 & 1 : 200 | DRAWN BY | CHECKED BY
DATE

Note - ALL DIMENSIONS ARE IN MM.

DRAWING TITLE

SUBMISSION DWG.

Owner's Declaration

Owner (s) name and signature

M/S.KUKREJA INFRASTRUCTURES, THROUGH PARTNER SHRI.SHRAVAN GHANSHYAMDAS KUKREJA.

Certificate of Area

Signature (Name of Architect/ Licensed Engineer/ Supervisor)

Ar. LOKESH W. KADU
C.O.A. No.: CA/2007/39381

Ar. LOKESH W. KADU
Architecture, Planning, Interior's