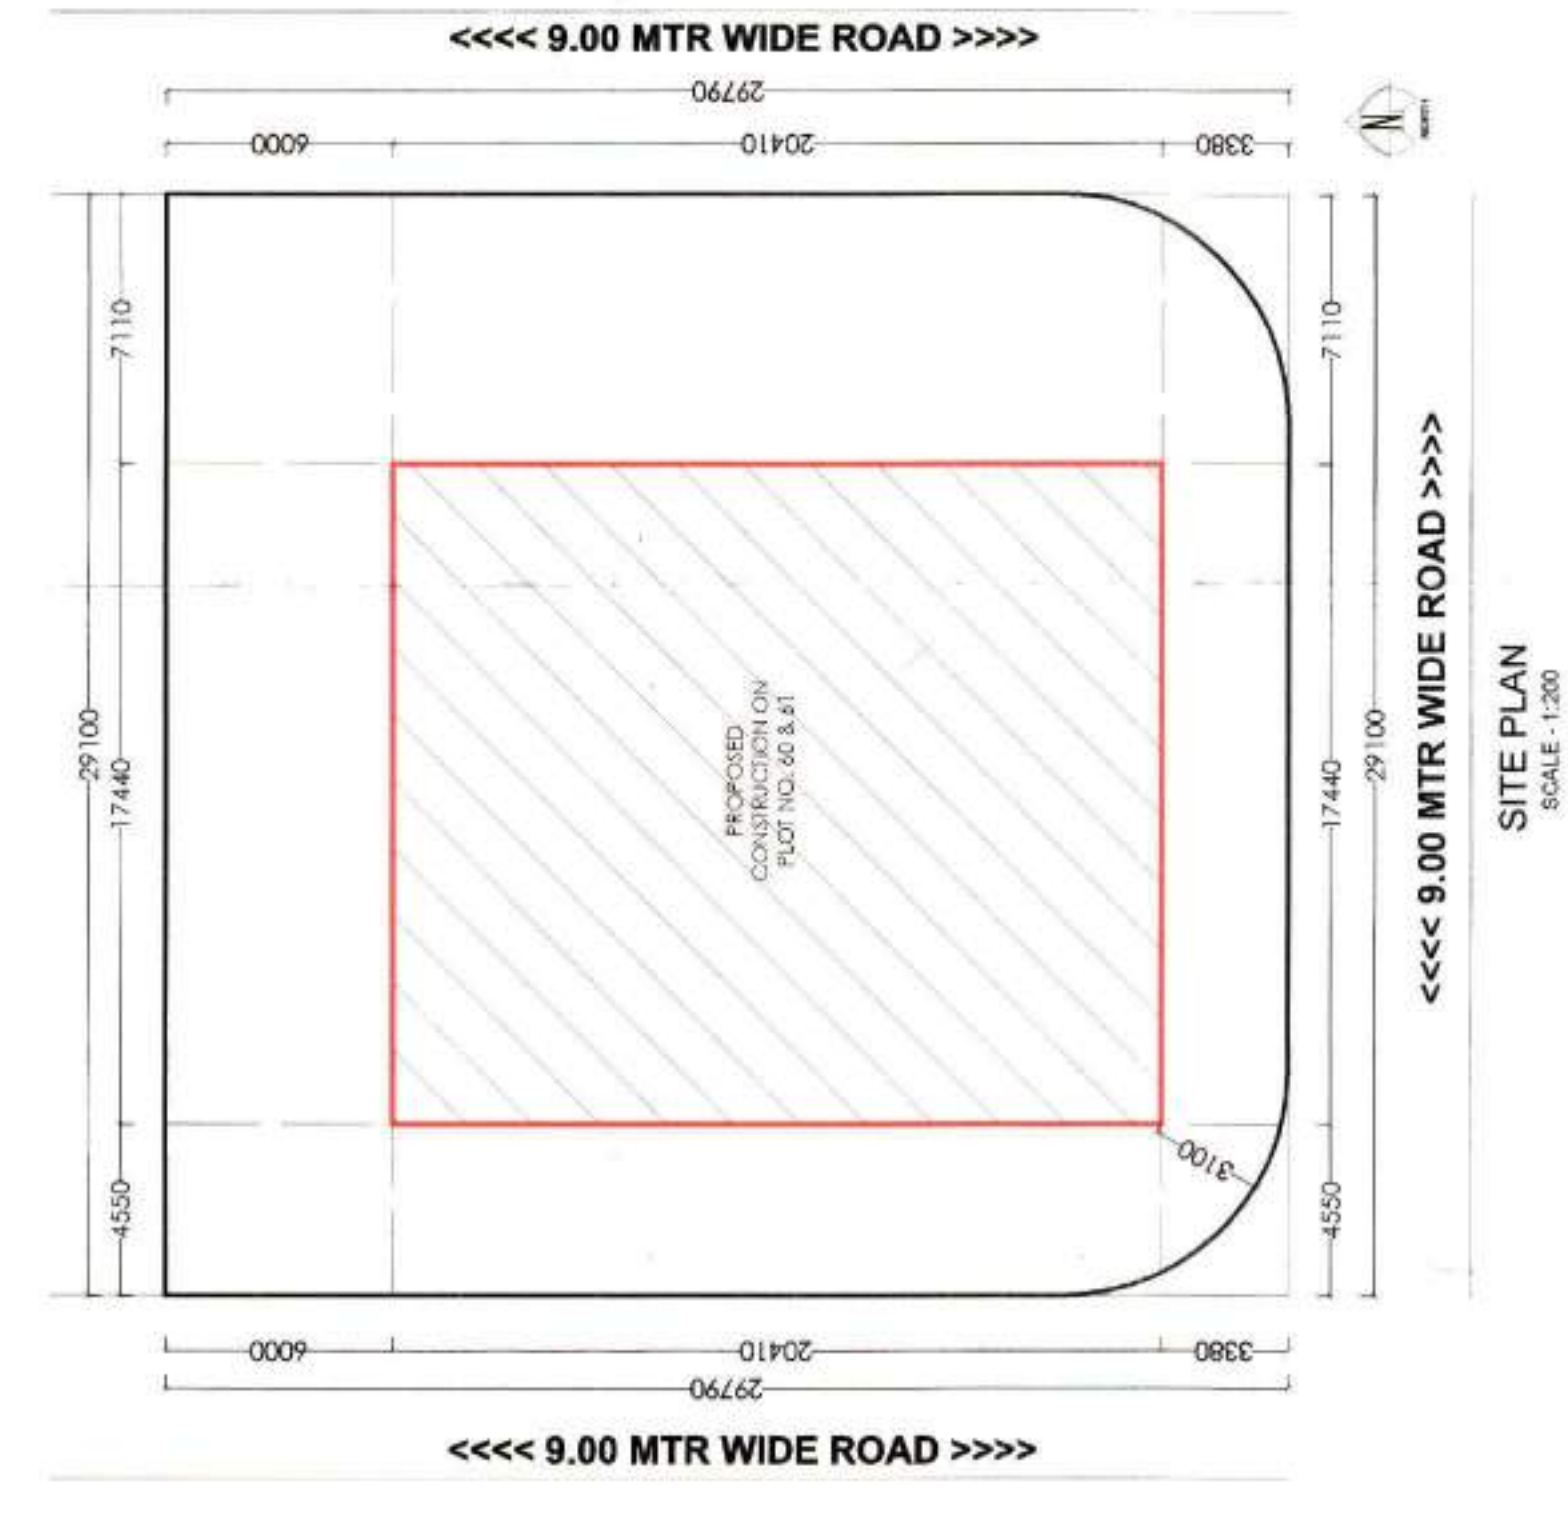
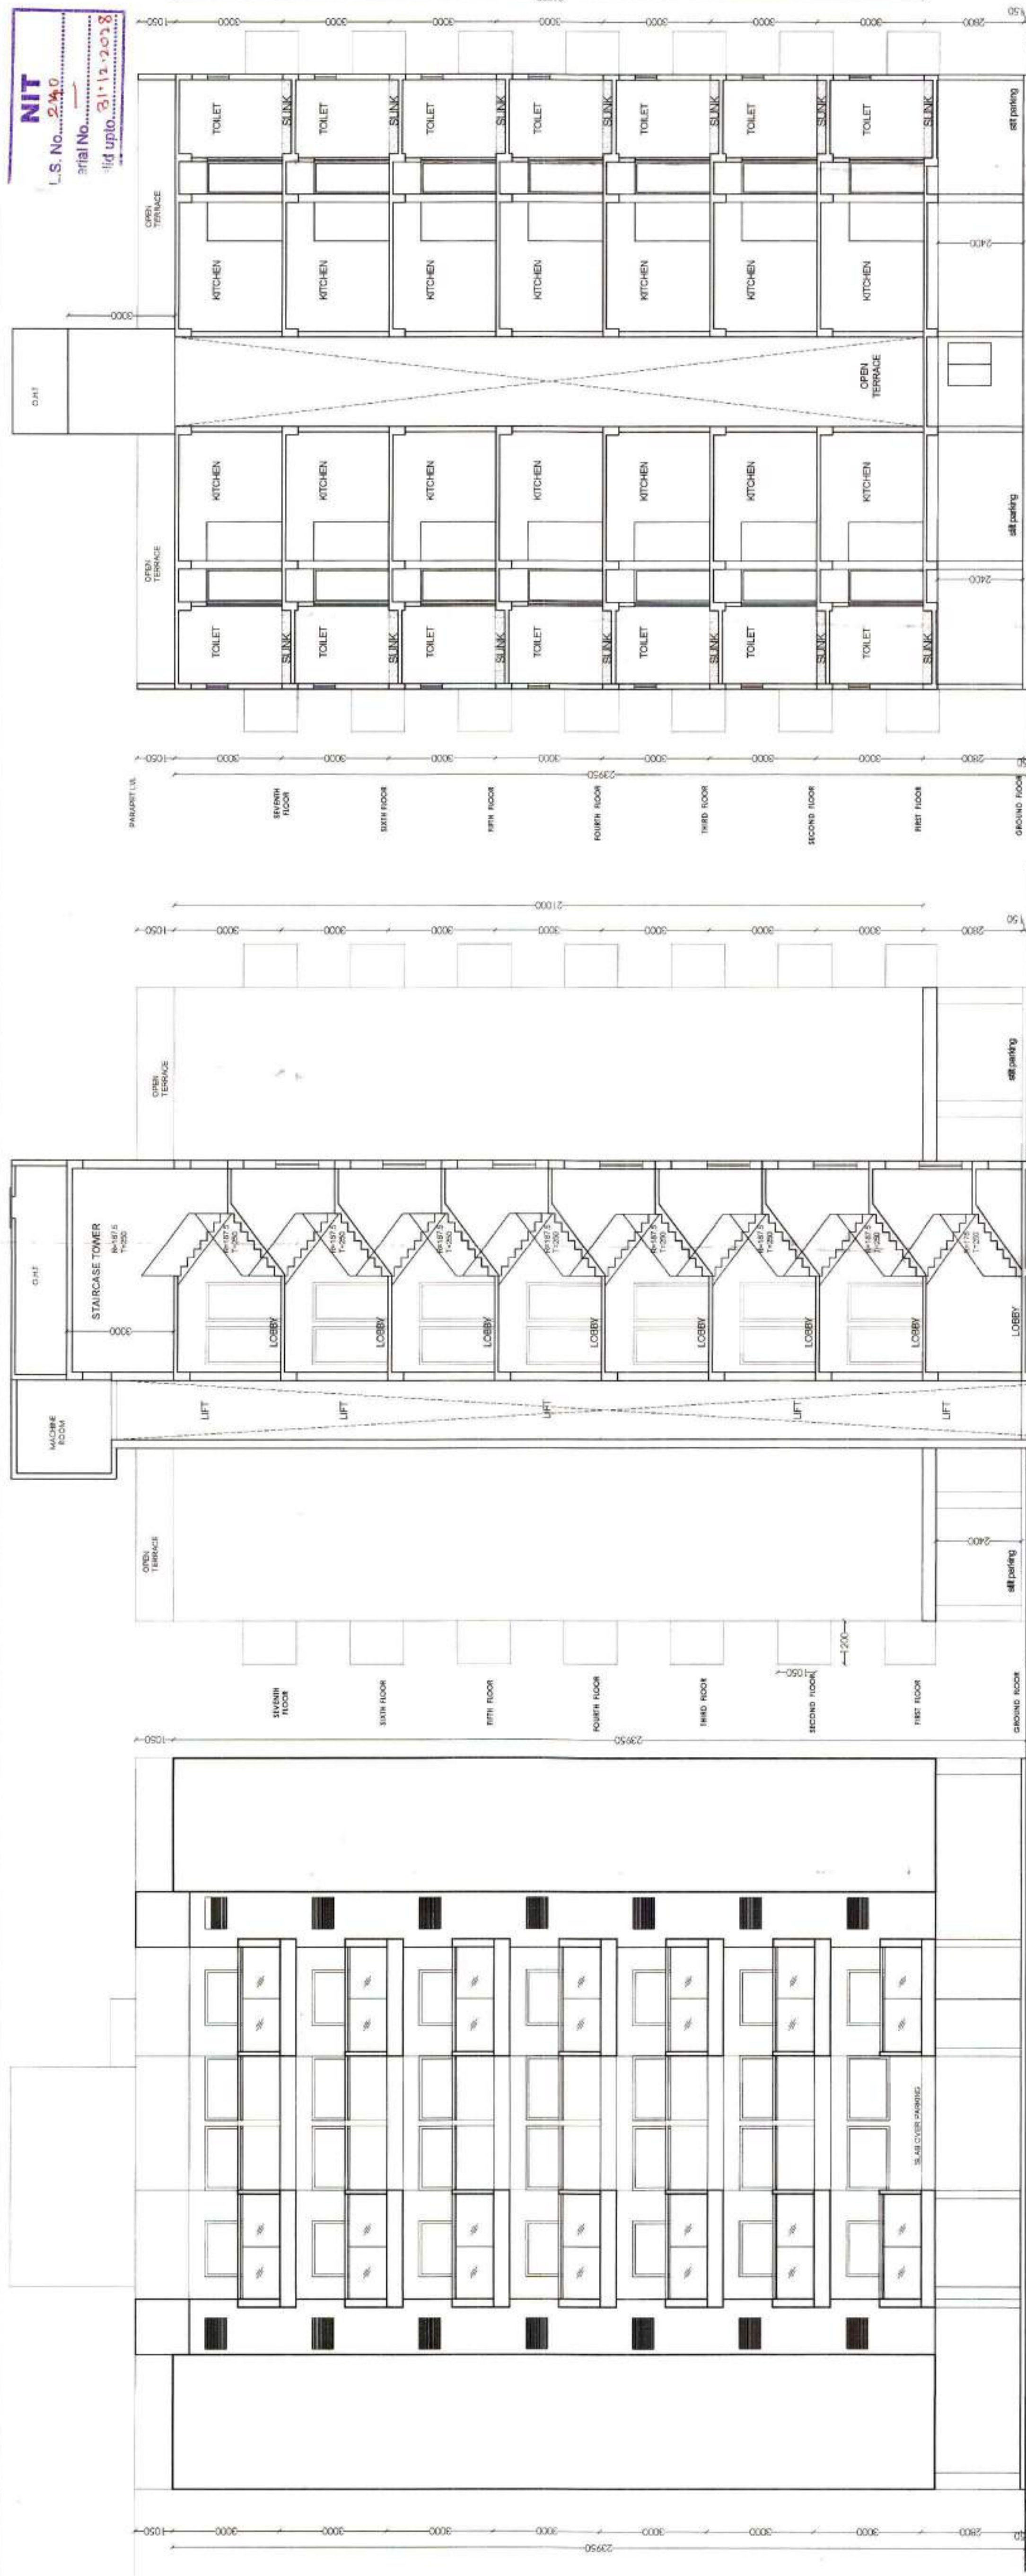




PLOT AREA = 651,465 SQ.M
PLANE BUP AREA = 2176,7055 SQ.M
DIVIDING FACTOR = $2176,7055 \div 1.00 = 1962,3159$ SQ.M
PERMISSIBLE ANCILLARY FSI = $2176,7055 \div 1962,3159 = 1.1073965$ SQ.M
PERMISSIBLE BASIC FSI = $1.10 \div 0.6812$ SQ.M
PERMISSIBLE ADD. FSI ON PREMIUM = $0.59 = 425,732$ SQ.M
PROPOSED AND FSI ON PREMIUM = $425,704$ SQ.M
TOTAL PROPOSED FSI = 2.60

OFFICE OF THE NAGPUR IMPROVEMENT TRUST
Building Permit No. 135
Date: 25.10.2021
SANKET
P. 25.10.2021
Builder's Engineer
Nagpur Improvement Trust



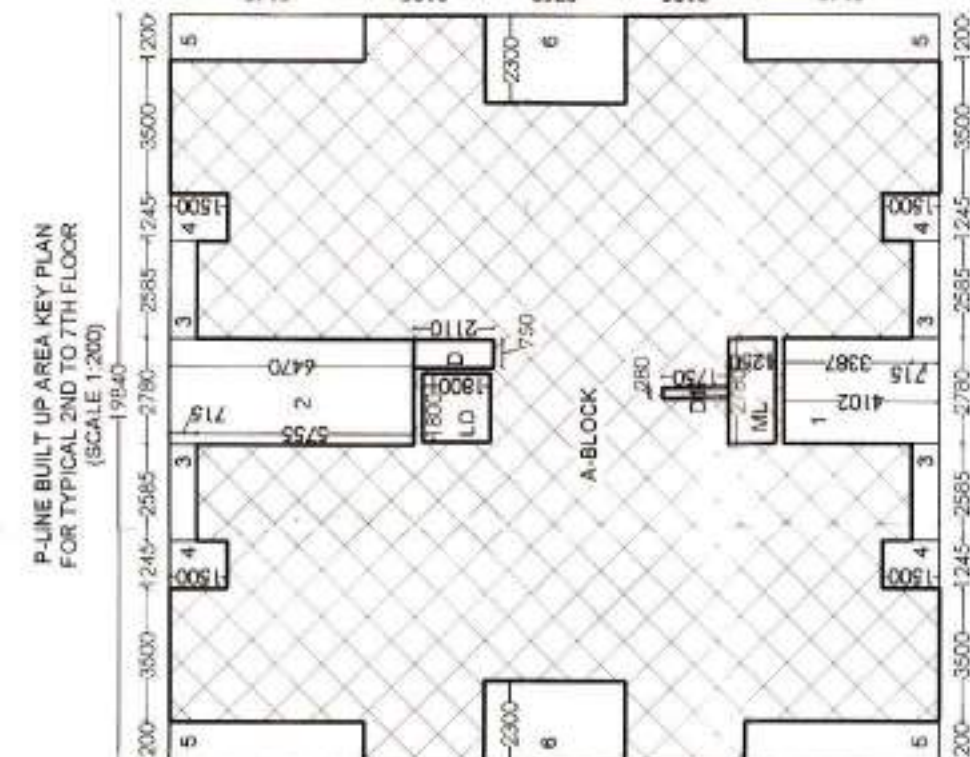
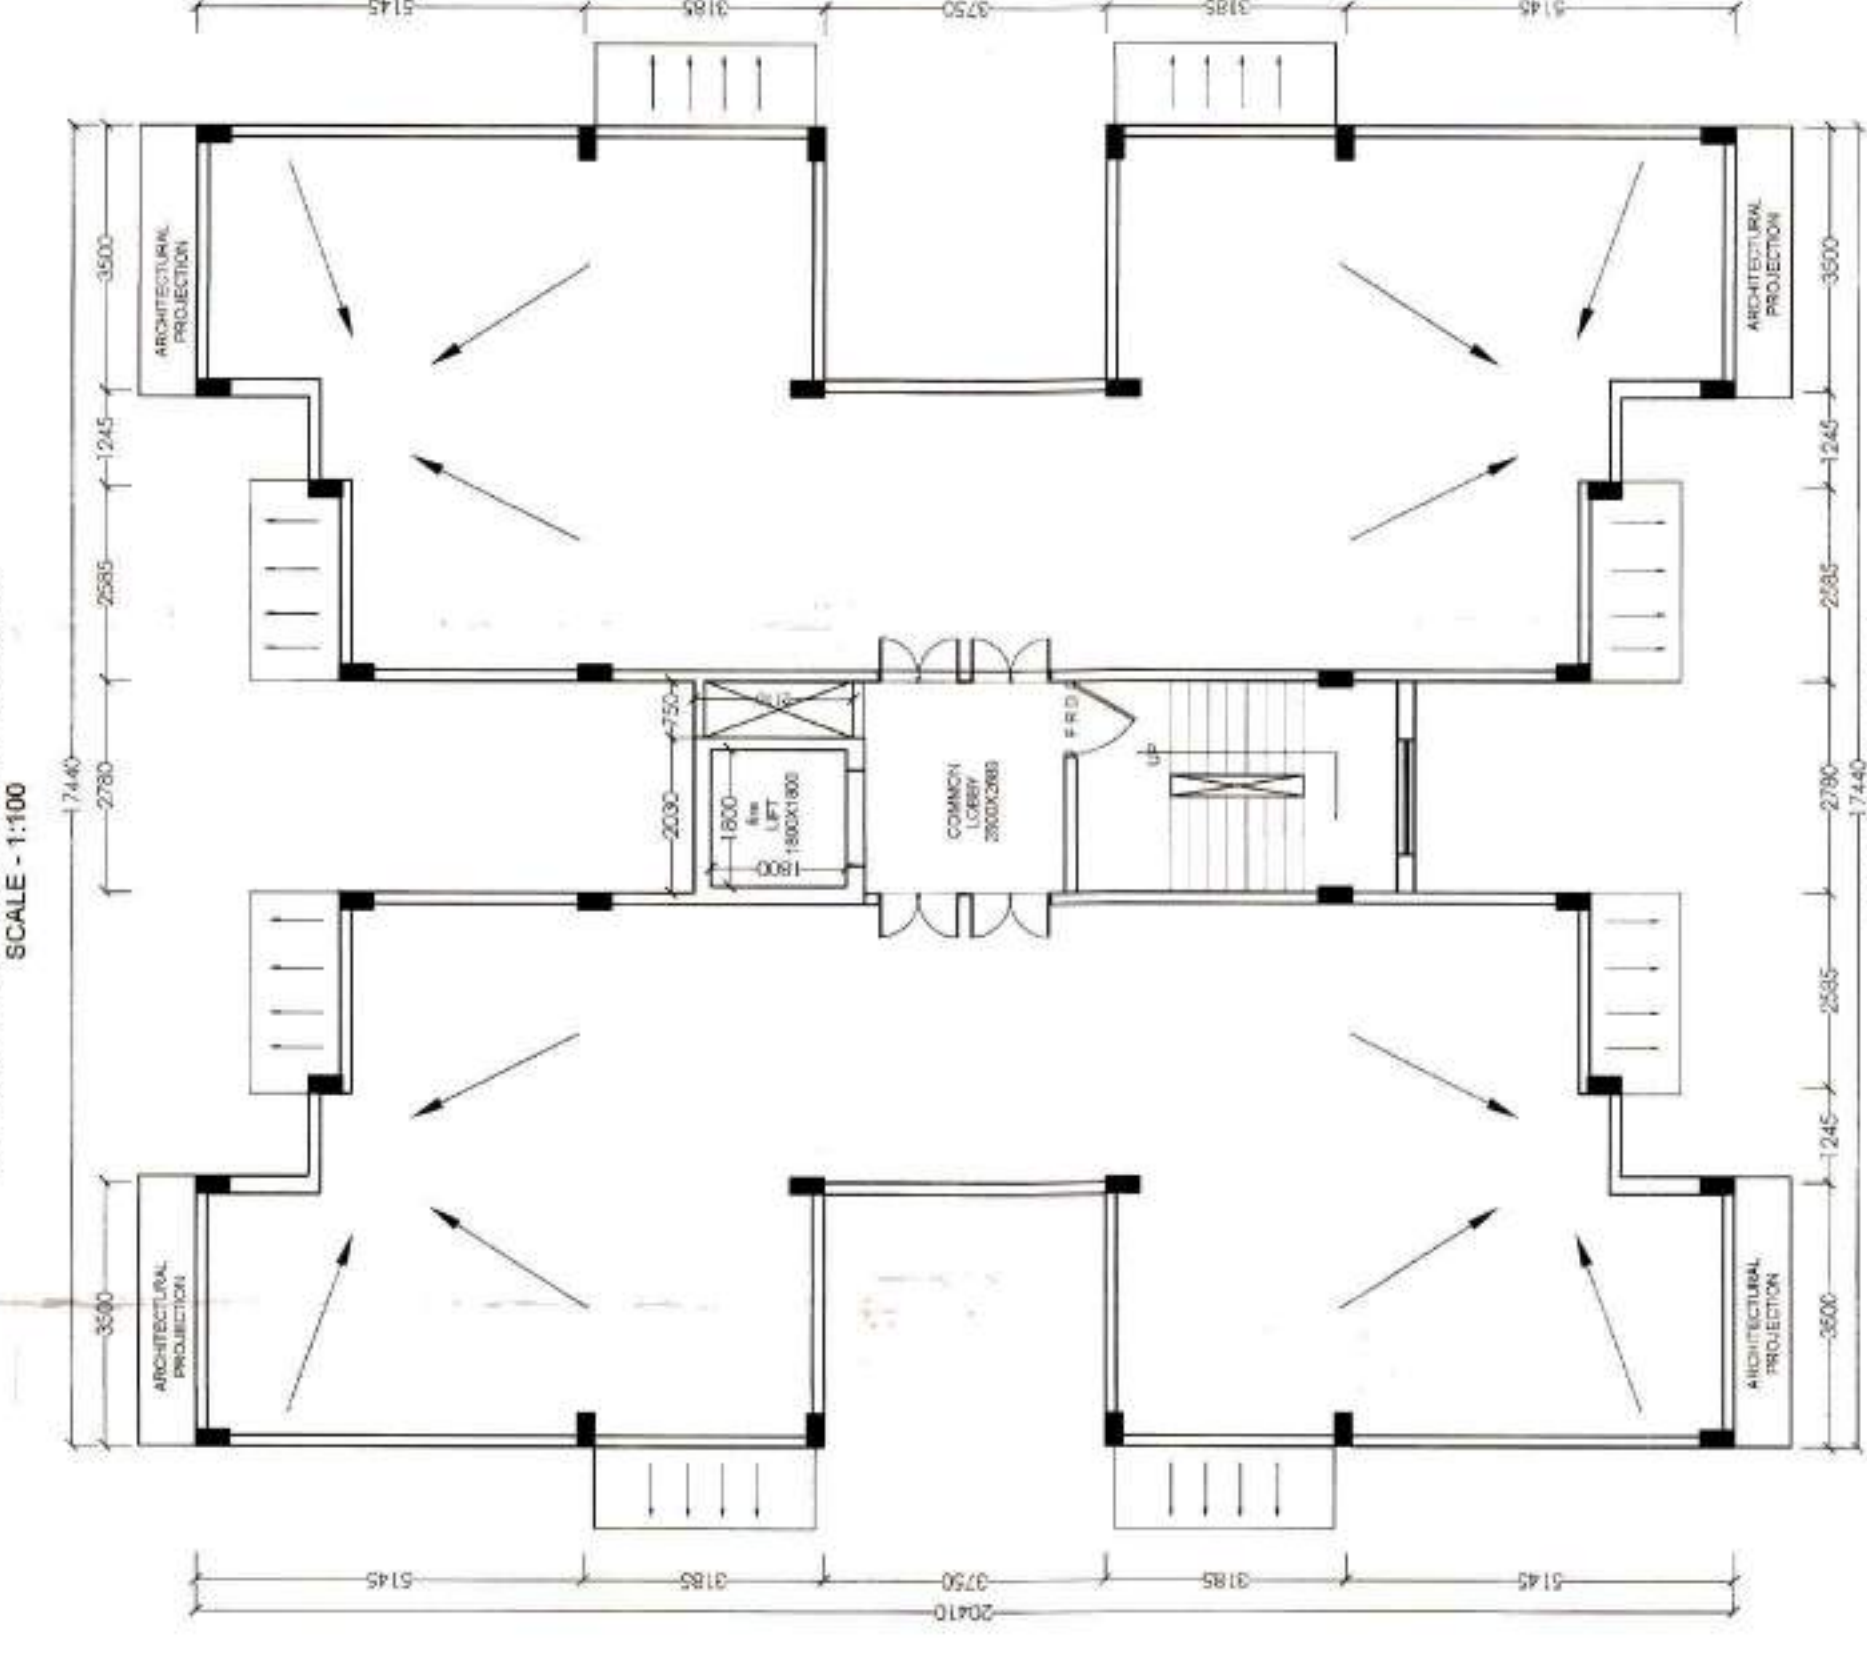
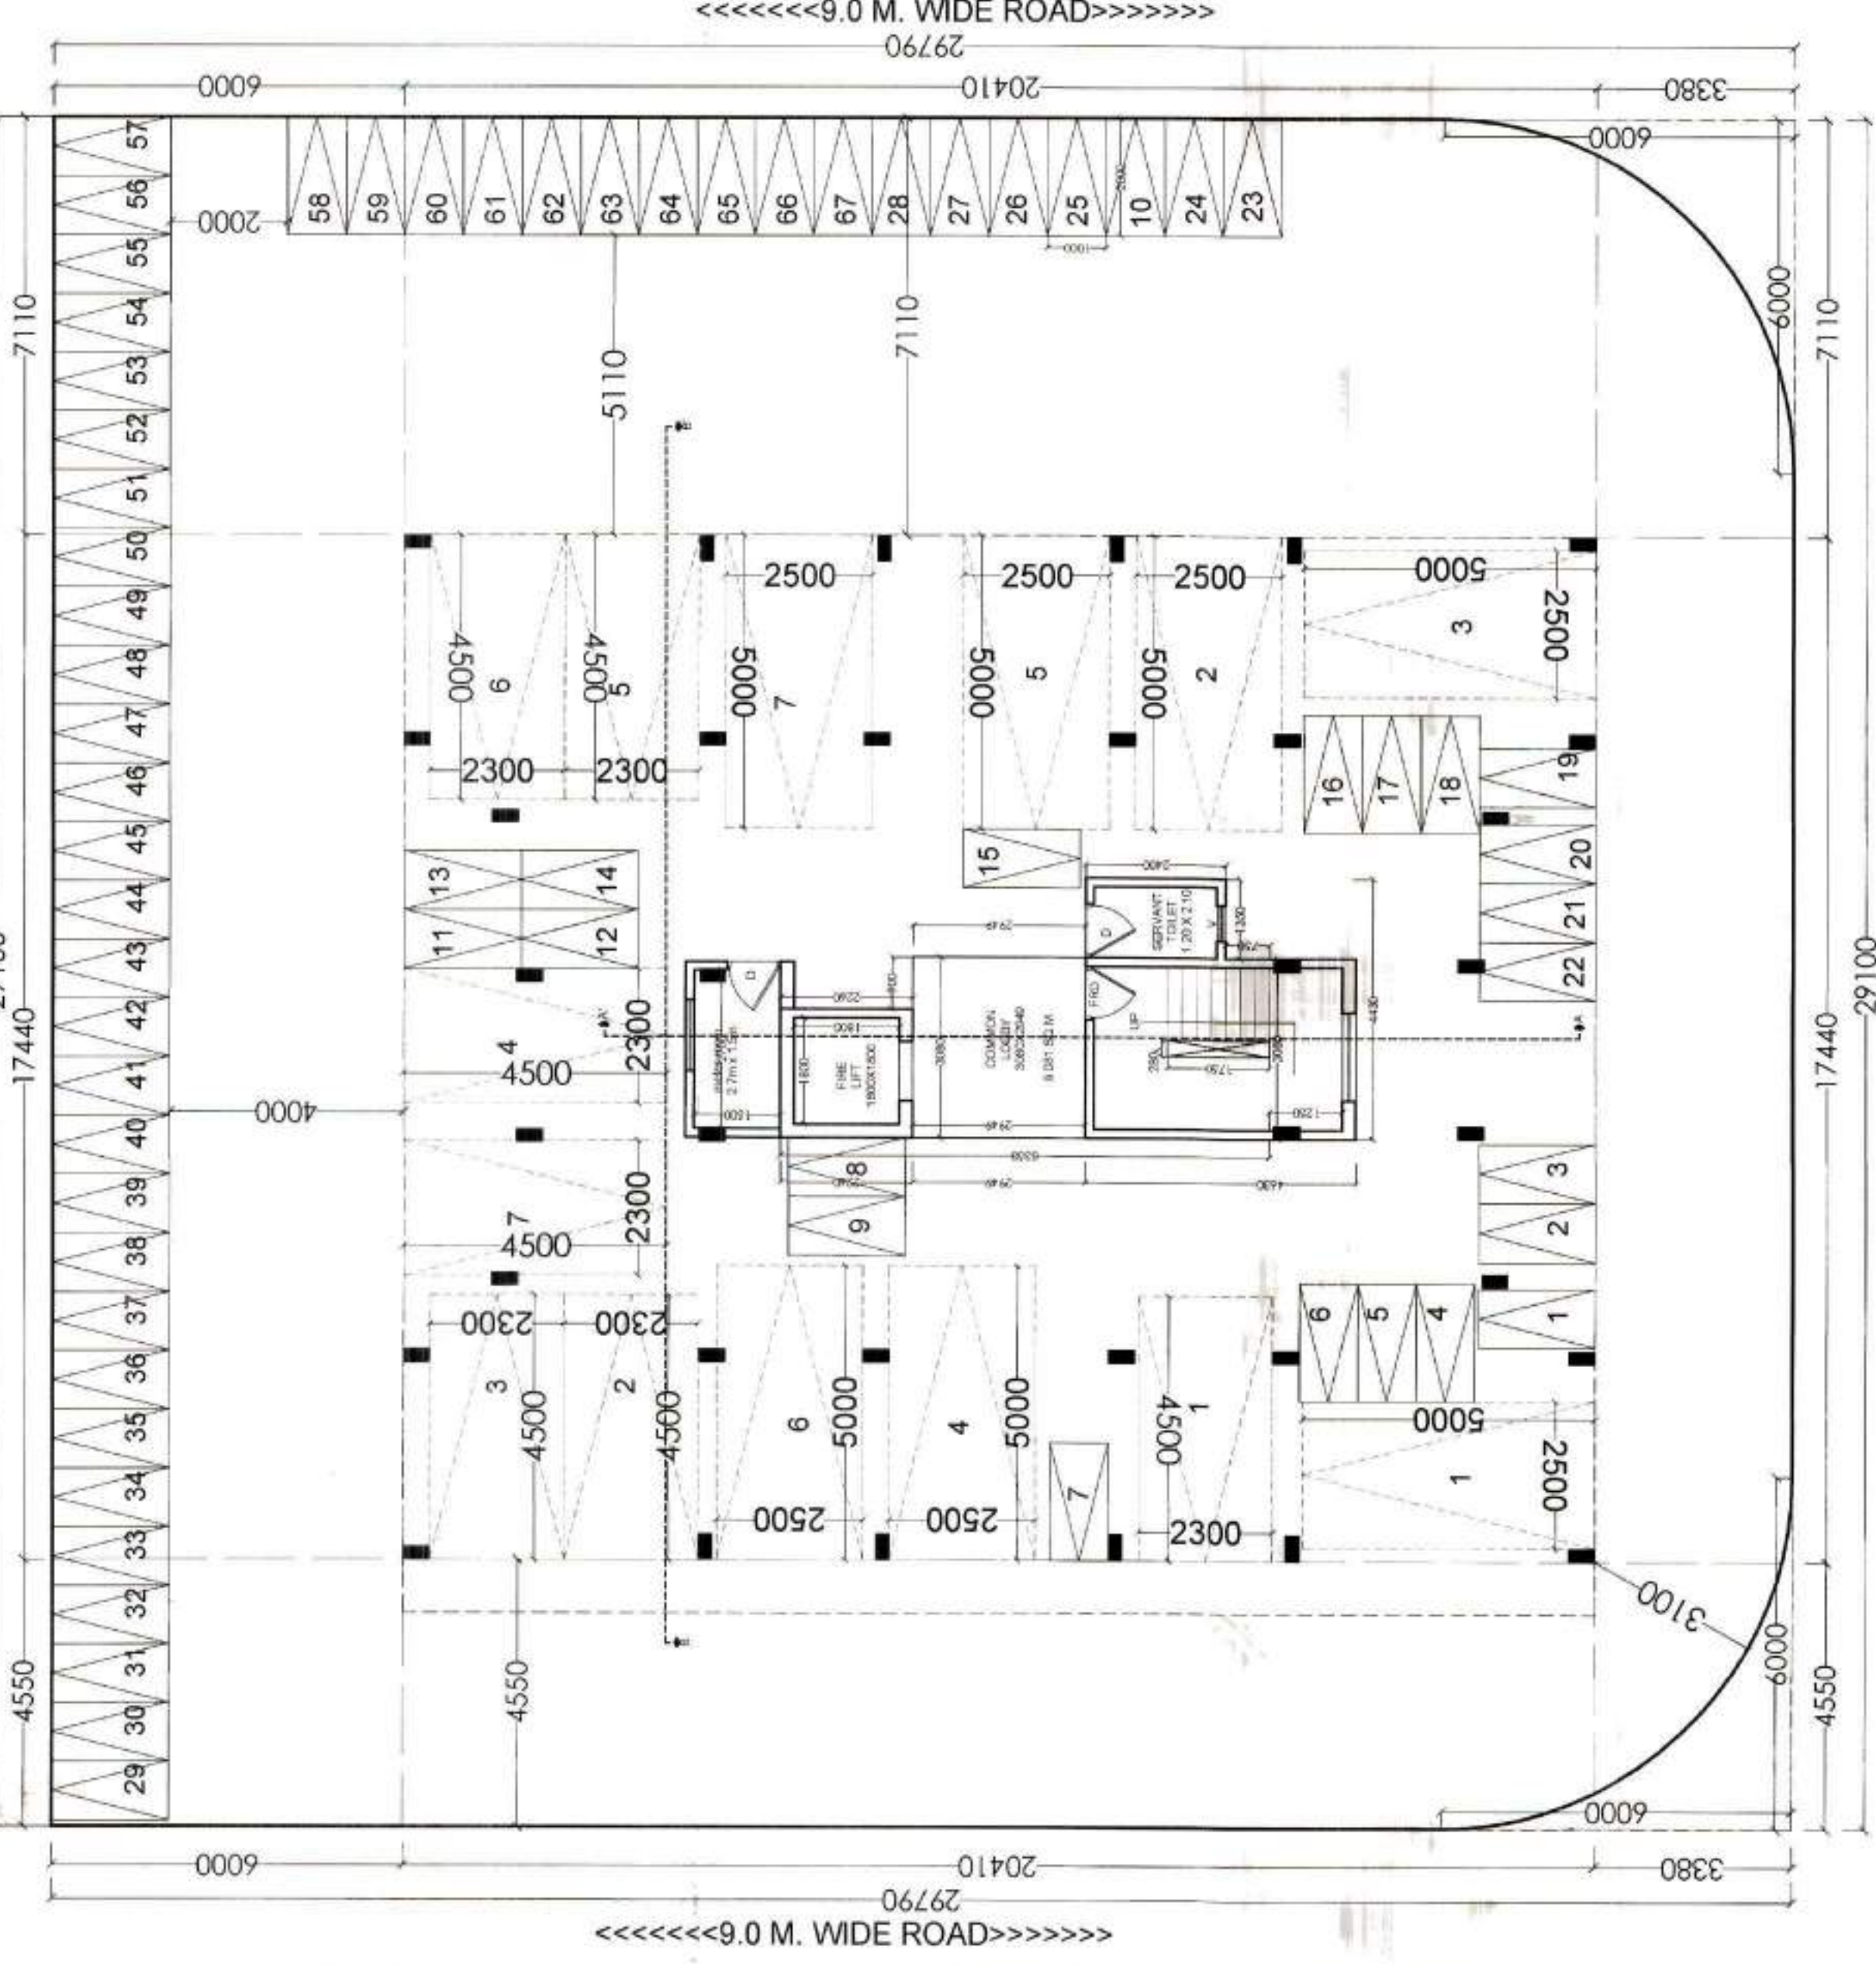
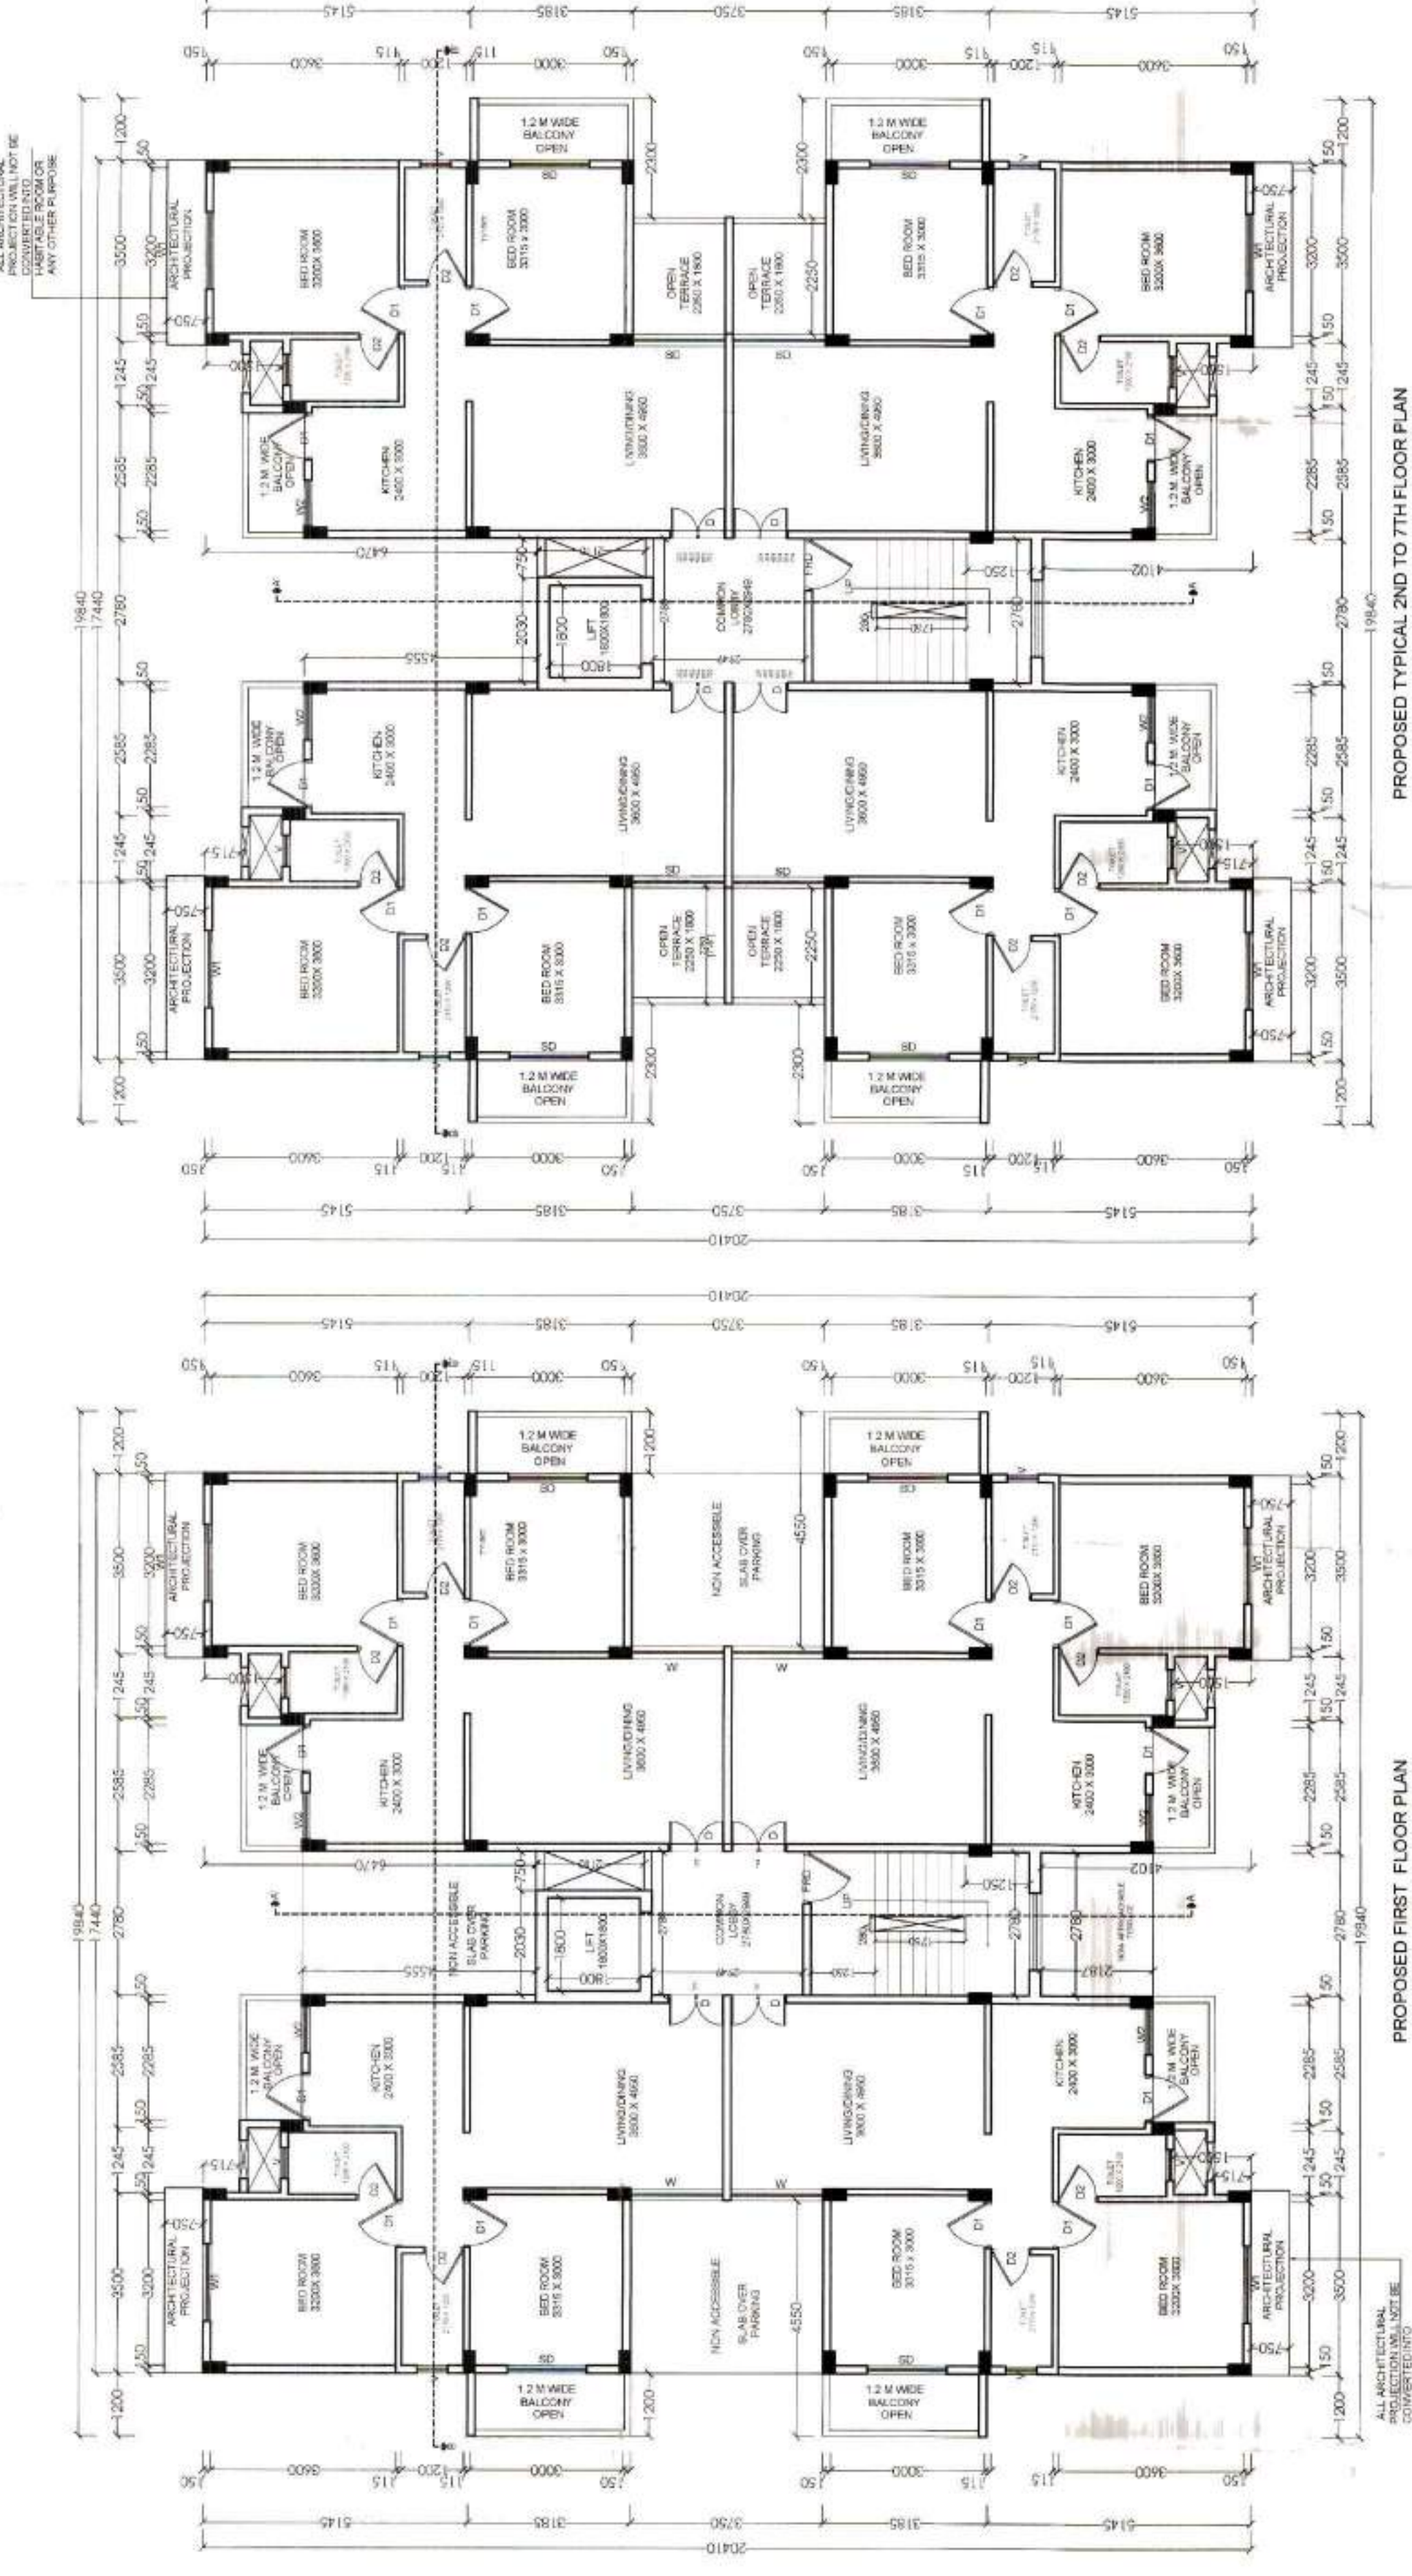
JOB TITLE :

PLAN SHOWING PROPOSED CONSTRUCTION FOR
MULTI FAMILY RESIDENTIAL DWELLING UNIT ON
PLOT NO-60/61 MOUZA- ZINGABAI TAKLI -KH NO
6692, 82,SHRI/G.N.S. TAH-DIST- NAGPUR.

BELONGS TO :
SIDDHIVINAYAK PROPERTIES
PARTNERS
SHRI SACHIN SHESHRAO URMAL
SHRI MANOJ GUNWANTRAO DHURAD

SCHEDULE OF OPENINGS:					Sq. Ft.
CODE	SIZE	SILL/LVL.	TITL. LVL.	REMARKS	
W1	1400 x 1500	600	2100	M/S FRAMED WINDOW	
W1	800 x 900	1200	2100	M/S FRAMED WINDOW	
W2	1100 x 1500	1200	2100	M/S FRAMED WINDOW	
V1	600 x 600	1500	2100	M/S FRAMED WINDOW	
D1	1008 x 2100	*****	2100	T. W. DOOR	
D2	1008 x 2100	*****	2100	T. W. DOOR	
D3	750 x 2100	*****	2100	GRANITE FRAMED JNT	
D3	915 x 2100	*****	2100	T. W. DOOR	
NO. AREA STATEMENT					

A. AREA STATEMENT		2019	2020
1	Area of Plot	(29.79 x 29.19)	851.465
2	Area for Target		0.000
3	Area for Road Widening		0.000
4	Area for Dispositions		0.000
5	Area for Amenities		0.000
6	Area for Road		0.000
7	Area for Internal Road		0.000
8	Net Balance Plot Area (1-2-3)		851.465
9	Area for Acquisition		851.465
10	Net Plot Area (4-5)		851.465
11	Area for Permissible (Basic) Use		936.029
12	Area for Permissible (Basic) Use (a)		936.029
