




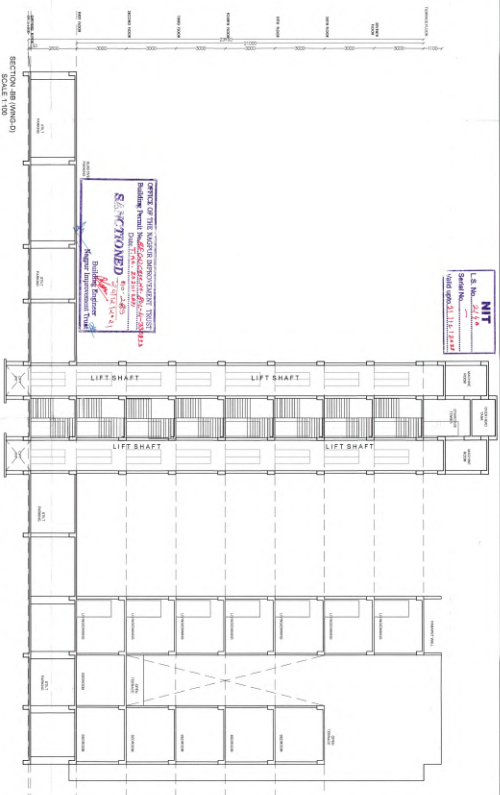

ROOF RAINWATER HARVESTING SYSTEM SHOULD BE PROVIDED WITHIN PLOT/AREA

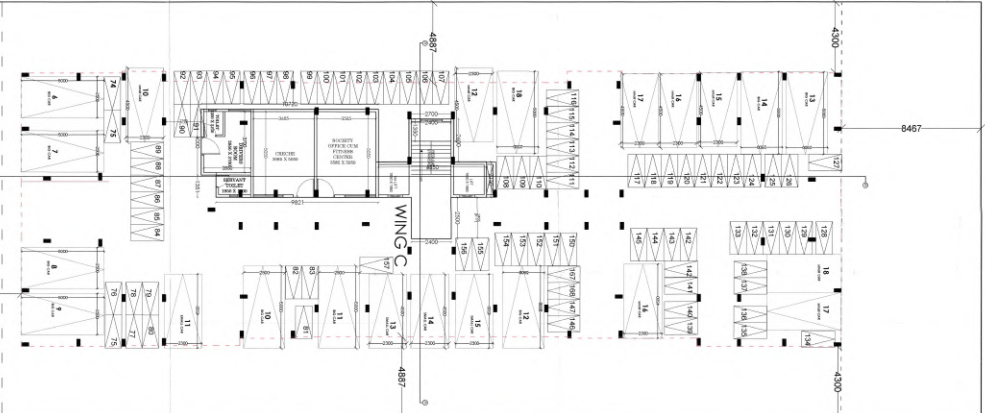


SCALE 1:100

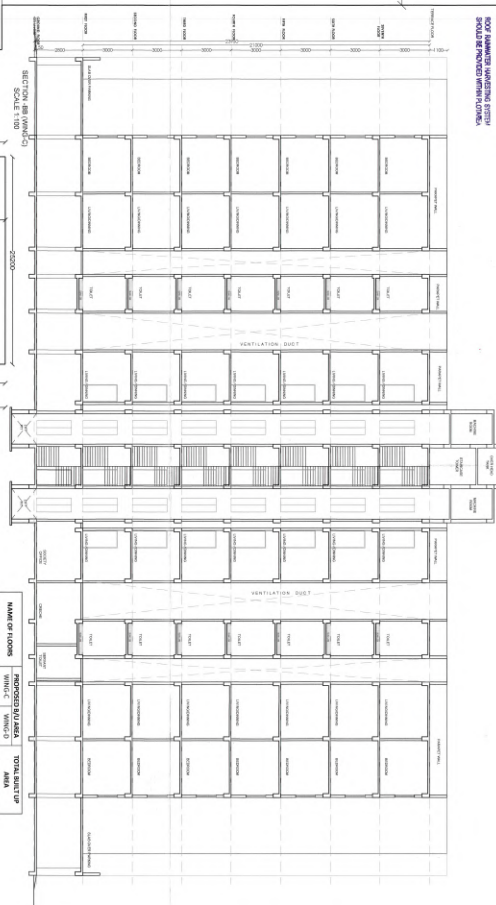

NAME OF FLOORS	PROPOSED B/L AREA		TOTAL SUIT UP AREA
	WINING	WINING D	
GROUND FLOOR	80.111	24.500	104.611
1 ST FLOOR	62.219	20.106	82.325
2 ND FLOOR	60.612	19.610	80.222
3 RD FLOOR	66.142	19.611	85.753
4 TH FLOOR	66.142	19.611	85.753
5 TH FLOOR	66.142	19.611	85.753
6 TH FLOOR	66.142	19.611	85.753
7 TH FLOOR	66.142	19.611	85.753
TOTAL	468.118	129.516	597.634



DP SHEET NO. 7 (N.T.S)

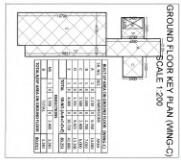

GROUND FLOOR KEY PLAN
(MING-D)
SCALE 1:100




CAR -
SMALL - 18 NOS.
BIG - 18 NOS.
TOTAL CARS - 36 NOS.
SCOOTER - 106 NOS.


[illegible]

REFERENCE :

PLCt BOUNDARY SHOWN IN THIS ☐

PROPOSED CONSTRUCTION SHOWN IN THIS ☐

Drawn: TJC

SUBMISSION DWG.

AS-LOKESH KADU CA 2007/29281		CURRENT SIDE	AS-SHOK DEVAIAI GORE
			Mrs. VINOD KUMARI GANDI

4C LONESH W KOU COA No. CN/2007/20881		THROUGH P.O. EAST BRIGHT PAVILION CHAIKUN	

Note - ALL DIMENSIONS ARE IN MM.