


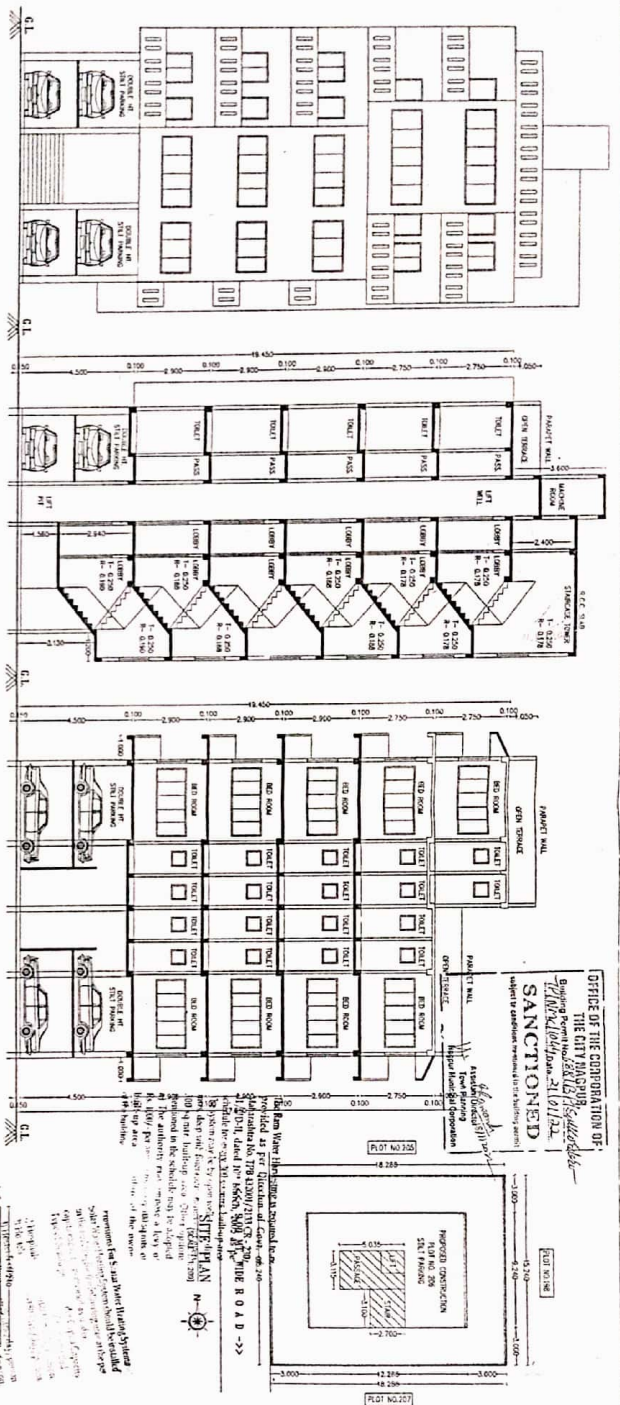

**THE CITY ENGINEER**  
**Sanctioned**  
 Date: 21/01/2024

**PROPOSED CONSTRUCTION OF RESIDENTIAL BUILDING PLAN FOR MULTI FAMILY DWELLING UNIT ON PLOT NO. 206, RD. NO. 53, CITY SURVEY NO. 2469, WARD NO. 20, MOZA SAKKABADIA IN SAKKABADIA LAOUT TASHIL & DISTRICT NAGPUR.**


**HEADING TO:-**  
 1) SPT. SINDHU NARAYANAO DHARME  
 2) SHRI MANOHAR NARAYANAO DHARME

**AREA STATEMENT**



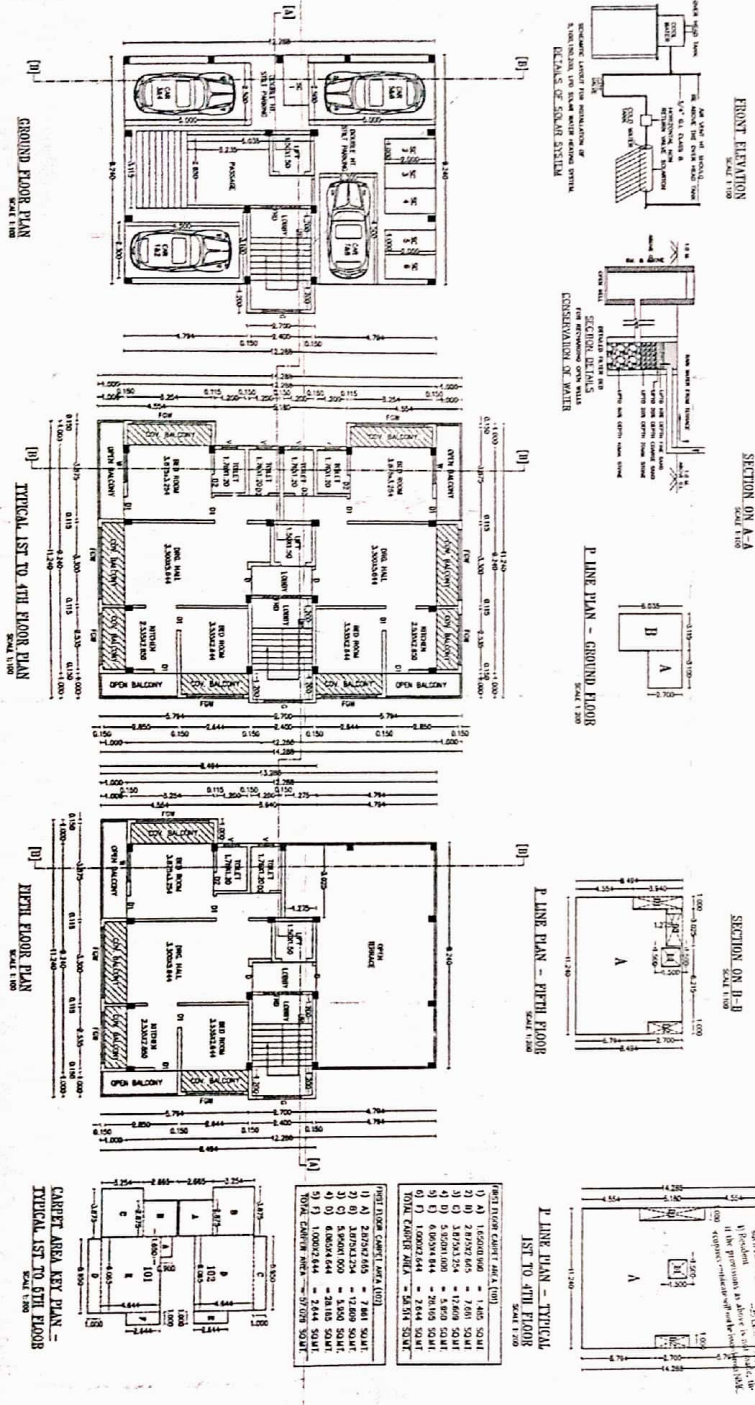






