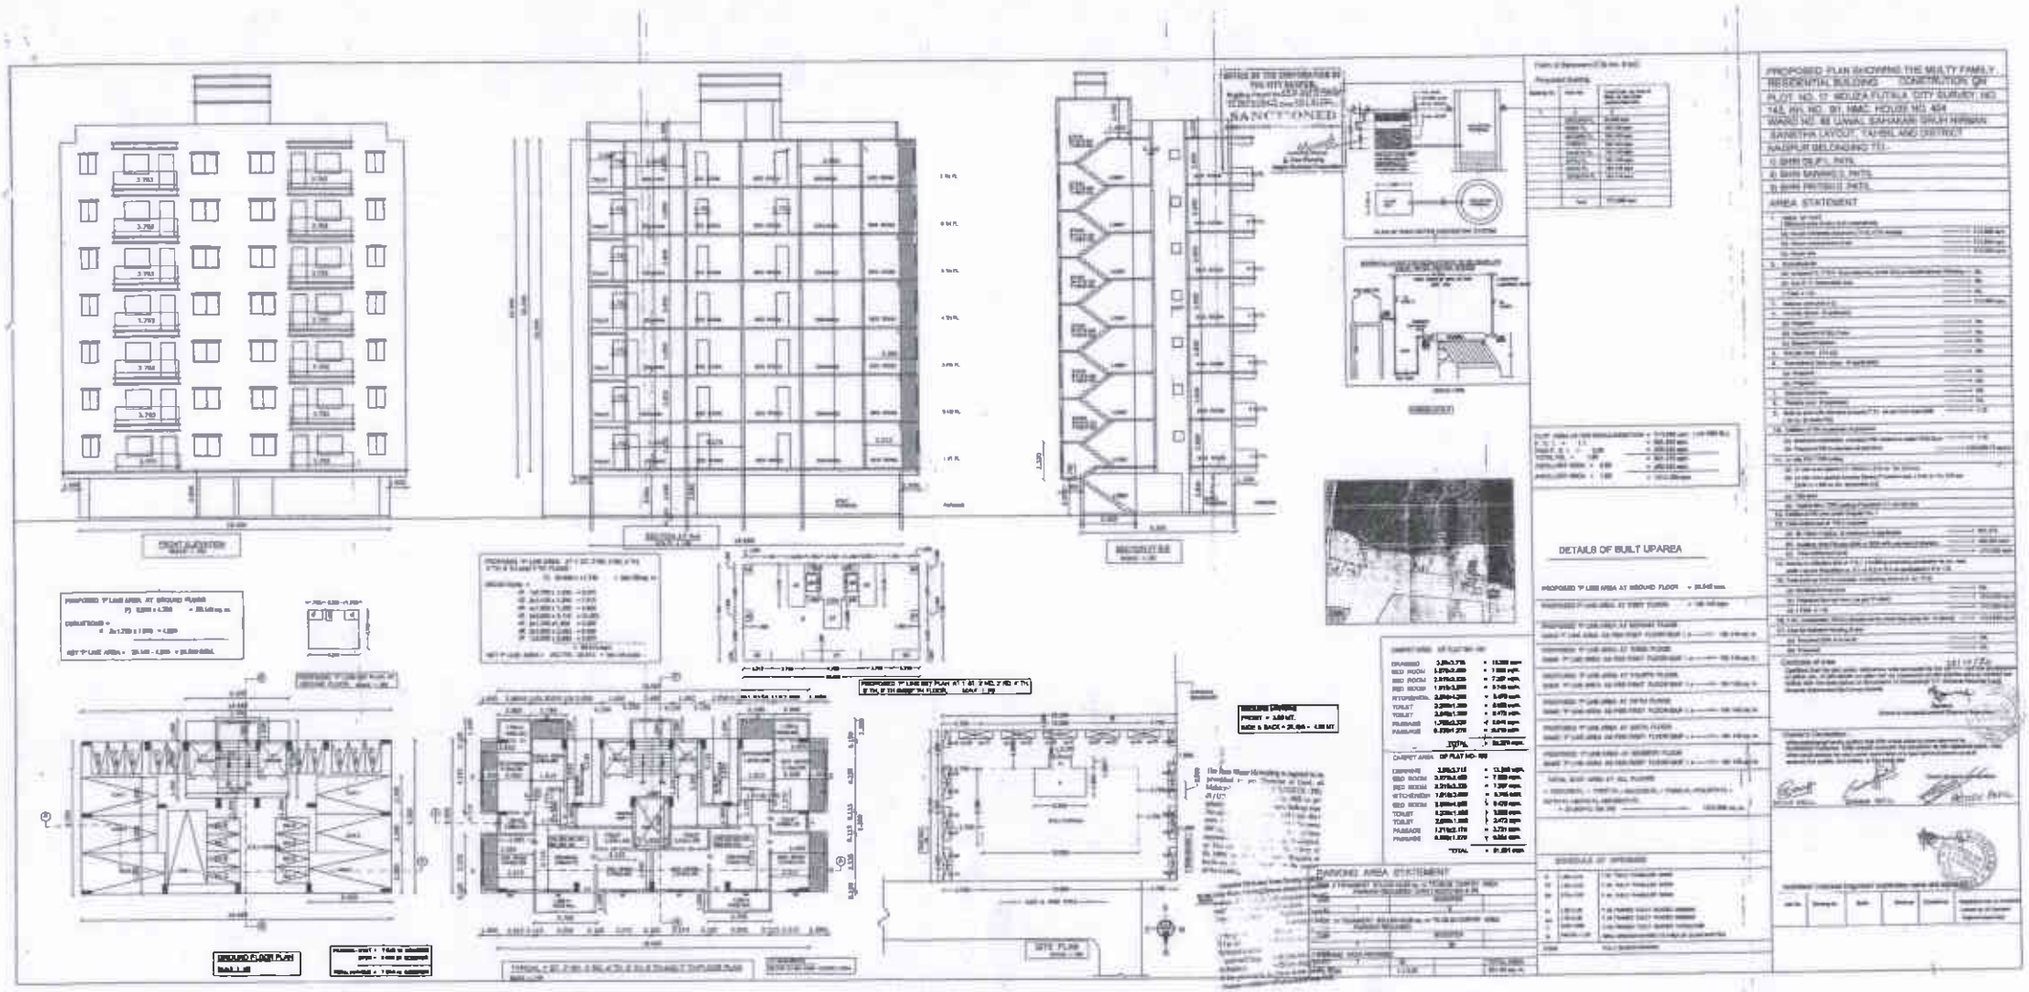

SANCTIONED
DETAILS OF BUILT UPAREA
PARKING AREA STATEMENT
GROUND FLOOR PLAN
SITE PLAN