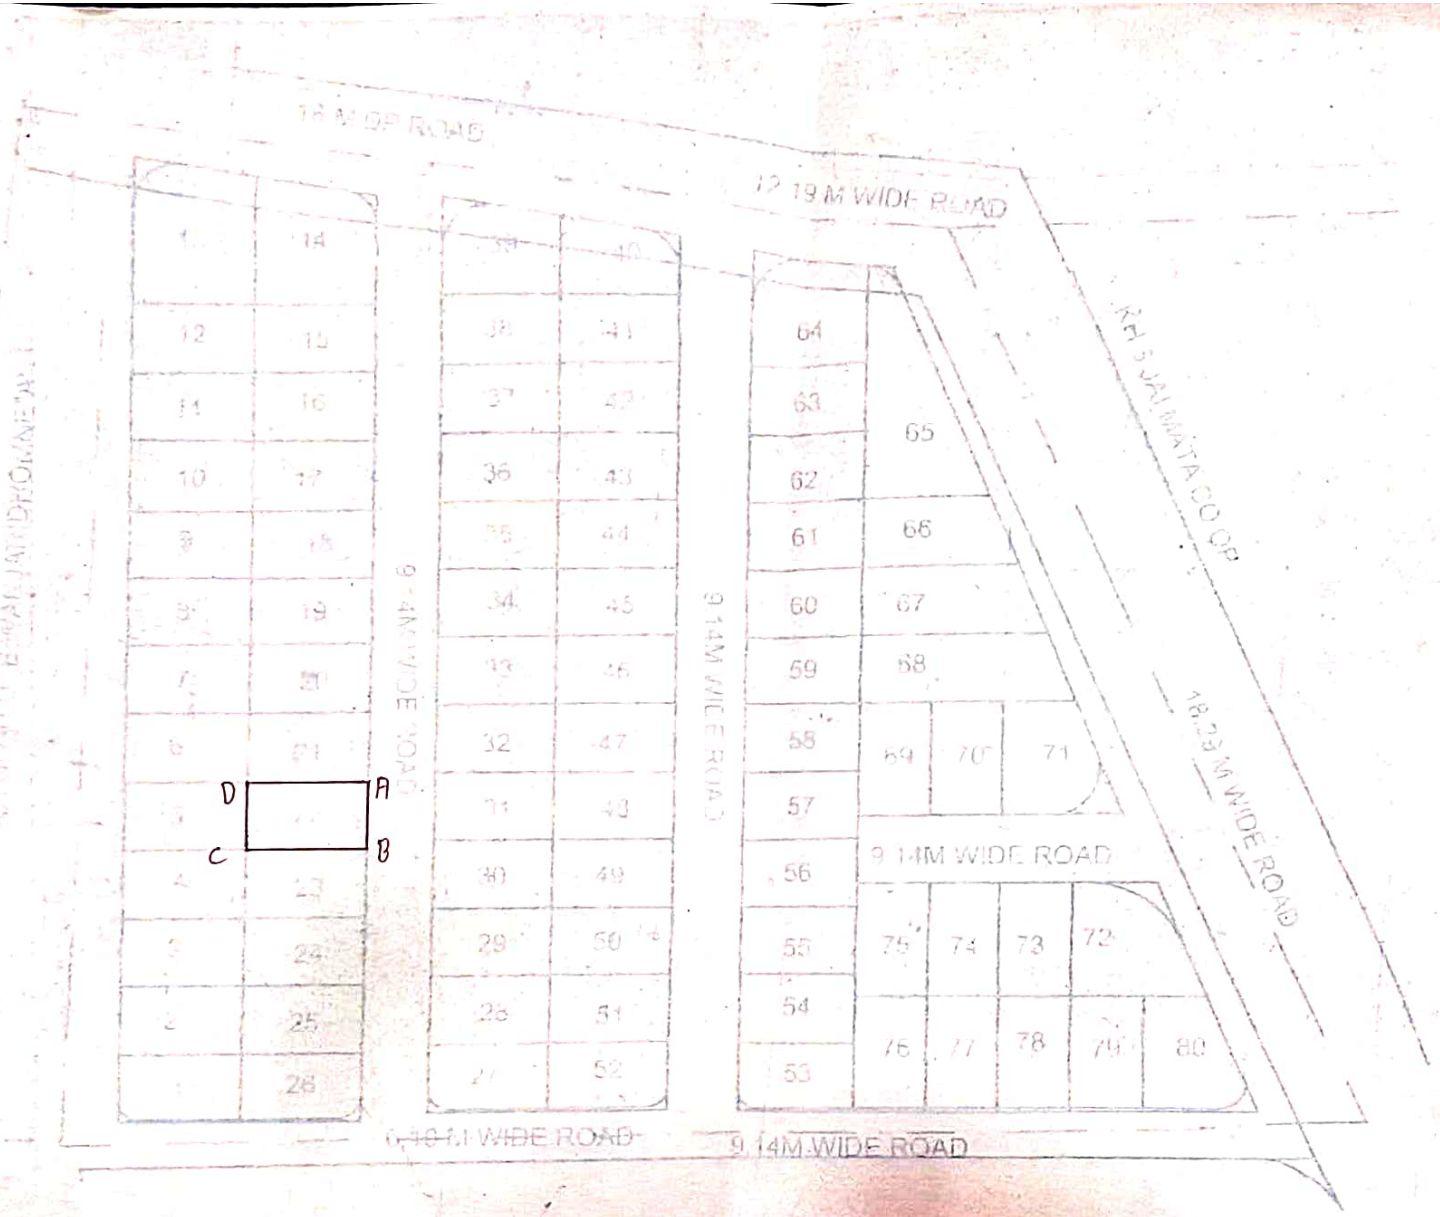


LAY-OUT PLAN

KH. No. 113
MOUZA DIGHORI
BELONGINGS TO
GAJBHIYE AND UMATE LAYOUT
NAGPUR.

REFERENCE :-

22

Bajirao Keshavrao Dhaid

DIMENSIONS
AB 9.14
B 15.24
CD 9.14
DA 15.24

139.29

2003010/621
BE(J)/1900UL/9125/40
- 4 SEP 2007

Nagpur Improvement Trust, Nagpur



LAY OUT PLAN FOR
KH. No. 1/3
MOUZA DIGHORI
BELONGINGS TO
GAJBHIYE AND UMATE LAYOUT
NAGPUR

REFERENCE:-

23

Bajirao Keshavrao Dhait

DIMENSIONS
A 9.14
B 15.24
C 9.14
D 15.24
139.29

FILE NO. 200305/101622
BELGHARIA/912 6/39

DATE OF ISSUE 04 SEP 2007

4-9-07

Nagpur Improvement Trust, Nagpur