


J.M.R.D.A.
L.S. No. 2802/2023
L.S. Valid
Up to 31/12/2023

<<<<9.00 M WIDE ROAD >>>>

OPEN SPACE

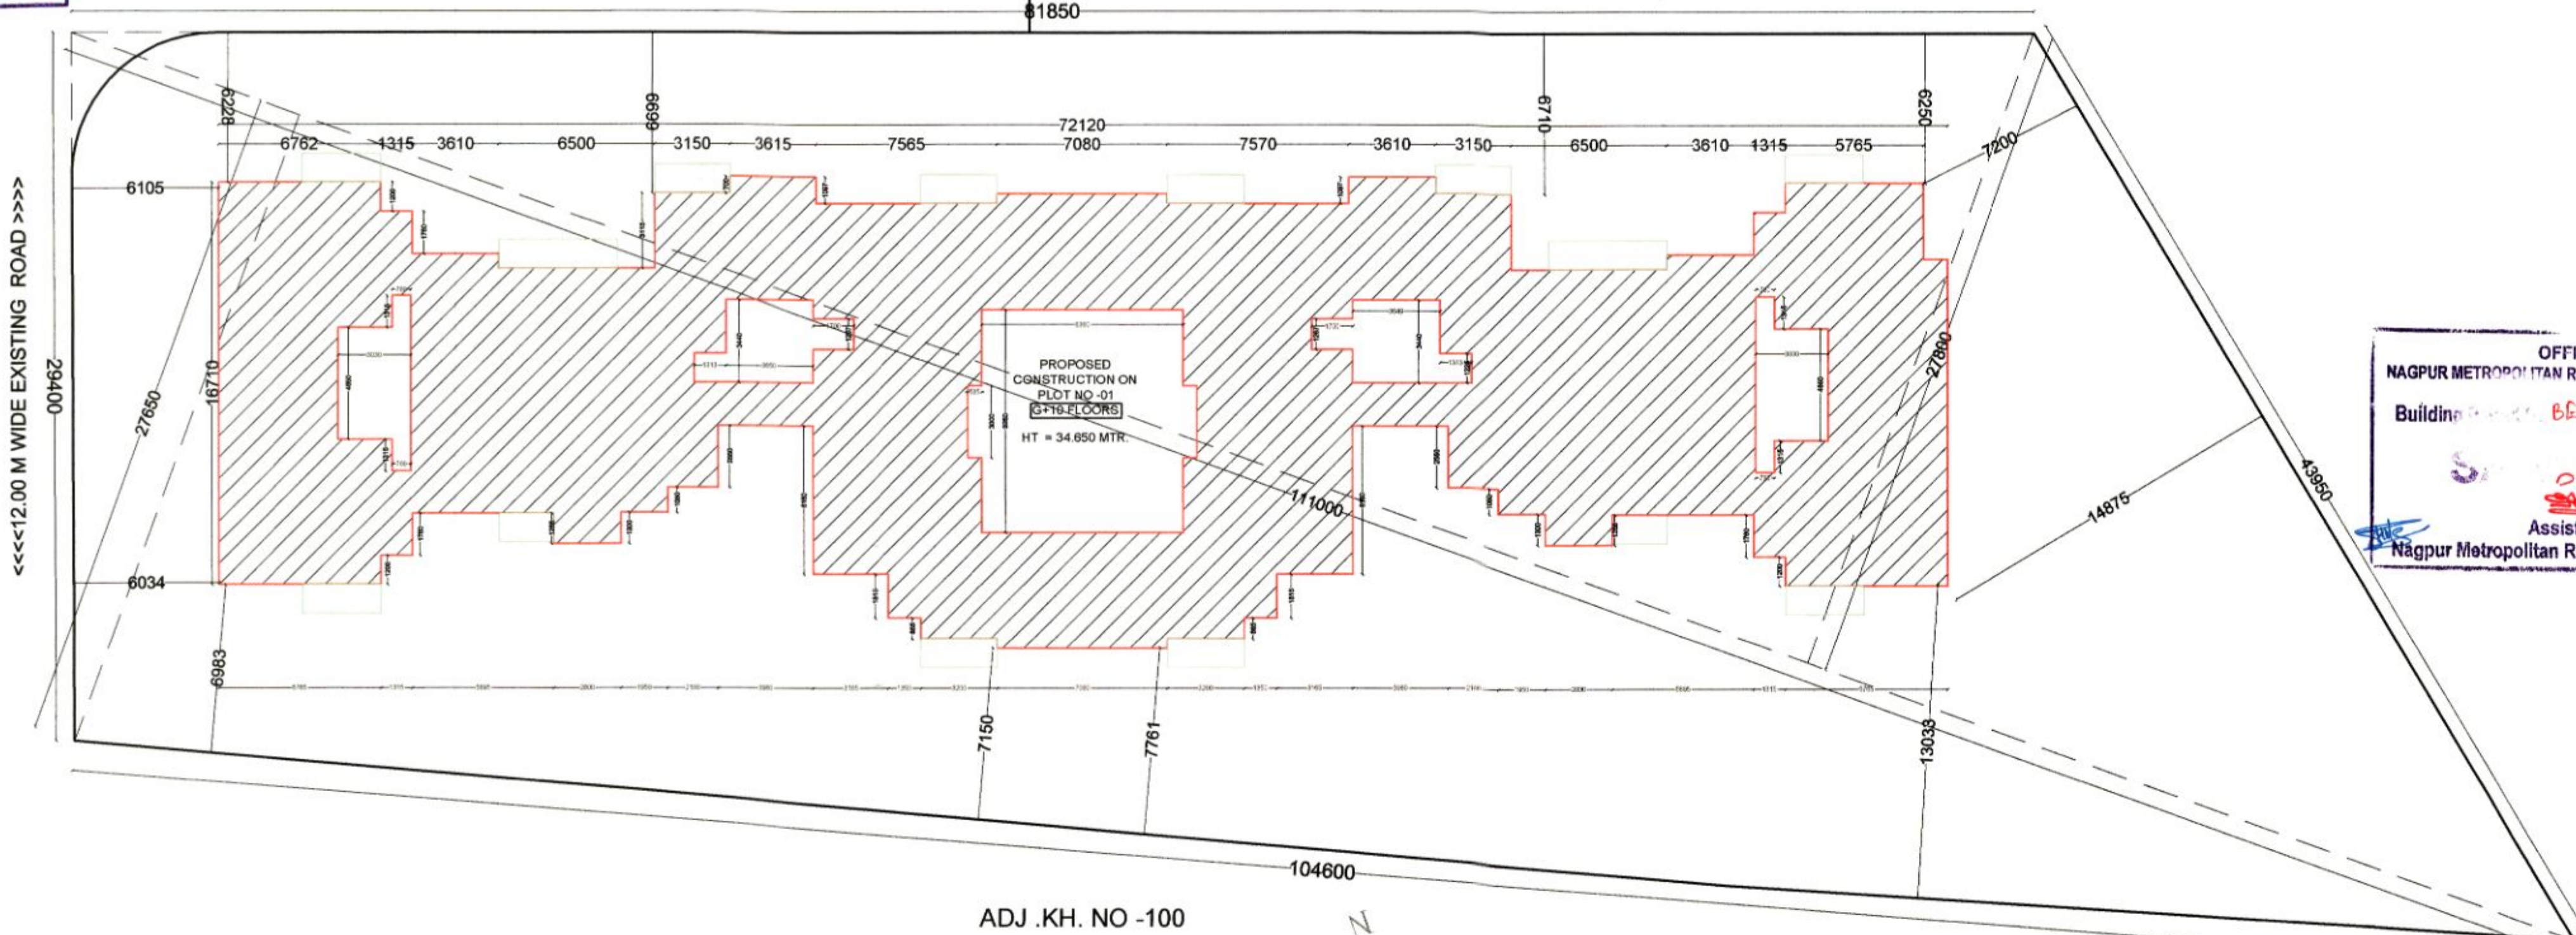

OFFICE OF THE
NAGPUR METROPOLITAN REGION DEVELOPMENT AUTHORITY
Building No. BECNMRDA/South/Nagpur No. 26102-02/15/2021/02-71/26/2603
Sd/-
Assistant Engineer
Nagpur Metropolitan Region Development Authority

Subject to the condition laid down by Directorate of Maharashtra Fire service vide Dt. 21/02/2021 Letter No. MFS/51/2023/170

Subject to the condition that Developer/Applicant shall construct sewage treatment plant (STP) as per the required norms of Maharashtra Pollution Control Board and shall submit the NOC from MPCB without compliance of same occupation permission not be issued

Subject to Condition of N.O.C. from Airport Authority Dt. 26/11/2023.


JOB TITLE
PLAN SHOWING PROPOSED CONSTRUCTION OF MULTI FAMILY RESIDENTIAL DWELLING UNIT, ON PLOT NO.-01, KH.NO- 94/2, MOUZA -BOKHARA, TAH - NAGPUR (RURAL), BELONGING TO
1. SHRI RAJESH AMRUTAL VASANI
2. SMT. KIRAN RAJESH VASANI
3. SHRI DILIP PRAHLADRAO AGRAWAL
4. SMT. SAROJ DILIP AGRAWAL
5. MOH. ASLAM MOH. RAFIQ
6. SMT. SHAKILA BEGAM J. MOH. ASLAM

SCHEDULE OF OPENINGS :				
CODE	SIZE	SILL LVL.	LTL LVL.	REMARKS
W0	2400 x 1200	900	2400	ALUMINUM FRAME GLASS WINDOW
W1	1800 x 1200	900	2100	ALUMINUM FRAME GLASS WINDOW
W2	1500 x 1200	900	2100	ALUMINUM FRAME GLASS WINDOW
W3	1200 x 900	2000	2100	ALUMINUM FRAME GLASS WINDOW
V	600x 750	-----	2100	LOVERED VENTILATOR
D-0	1500 x 2400	-----	2400	T.W. DOOR
D	1065 x 2100	-----	2100	T.W. DOOR
D1	900 x 2100	-----	2100	RCC. FRAME FLUSH DOOR
D2	750 x 2100	-----	2100	RCC. FRAME FLUSH DOOR
FRD	VARIES	-----	2100	FIRE RESISTANT DOOR

Subject to terms and condition of Government circular dated 30-01-2016 that Developer have to construct the temporary shade, toilet and arrangement of drinking water for the labours.

Subject to the provisions of structural drawings submitted by applicant.

Necessary arrangement for rain water harvesting shall be done.

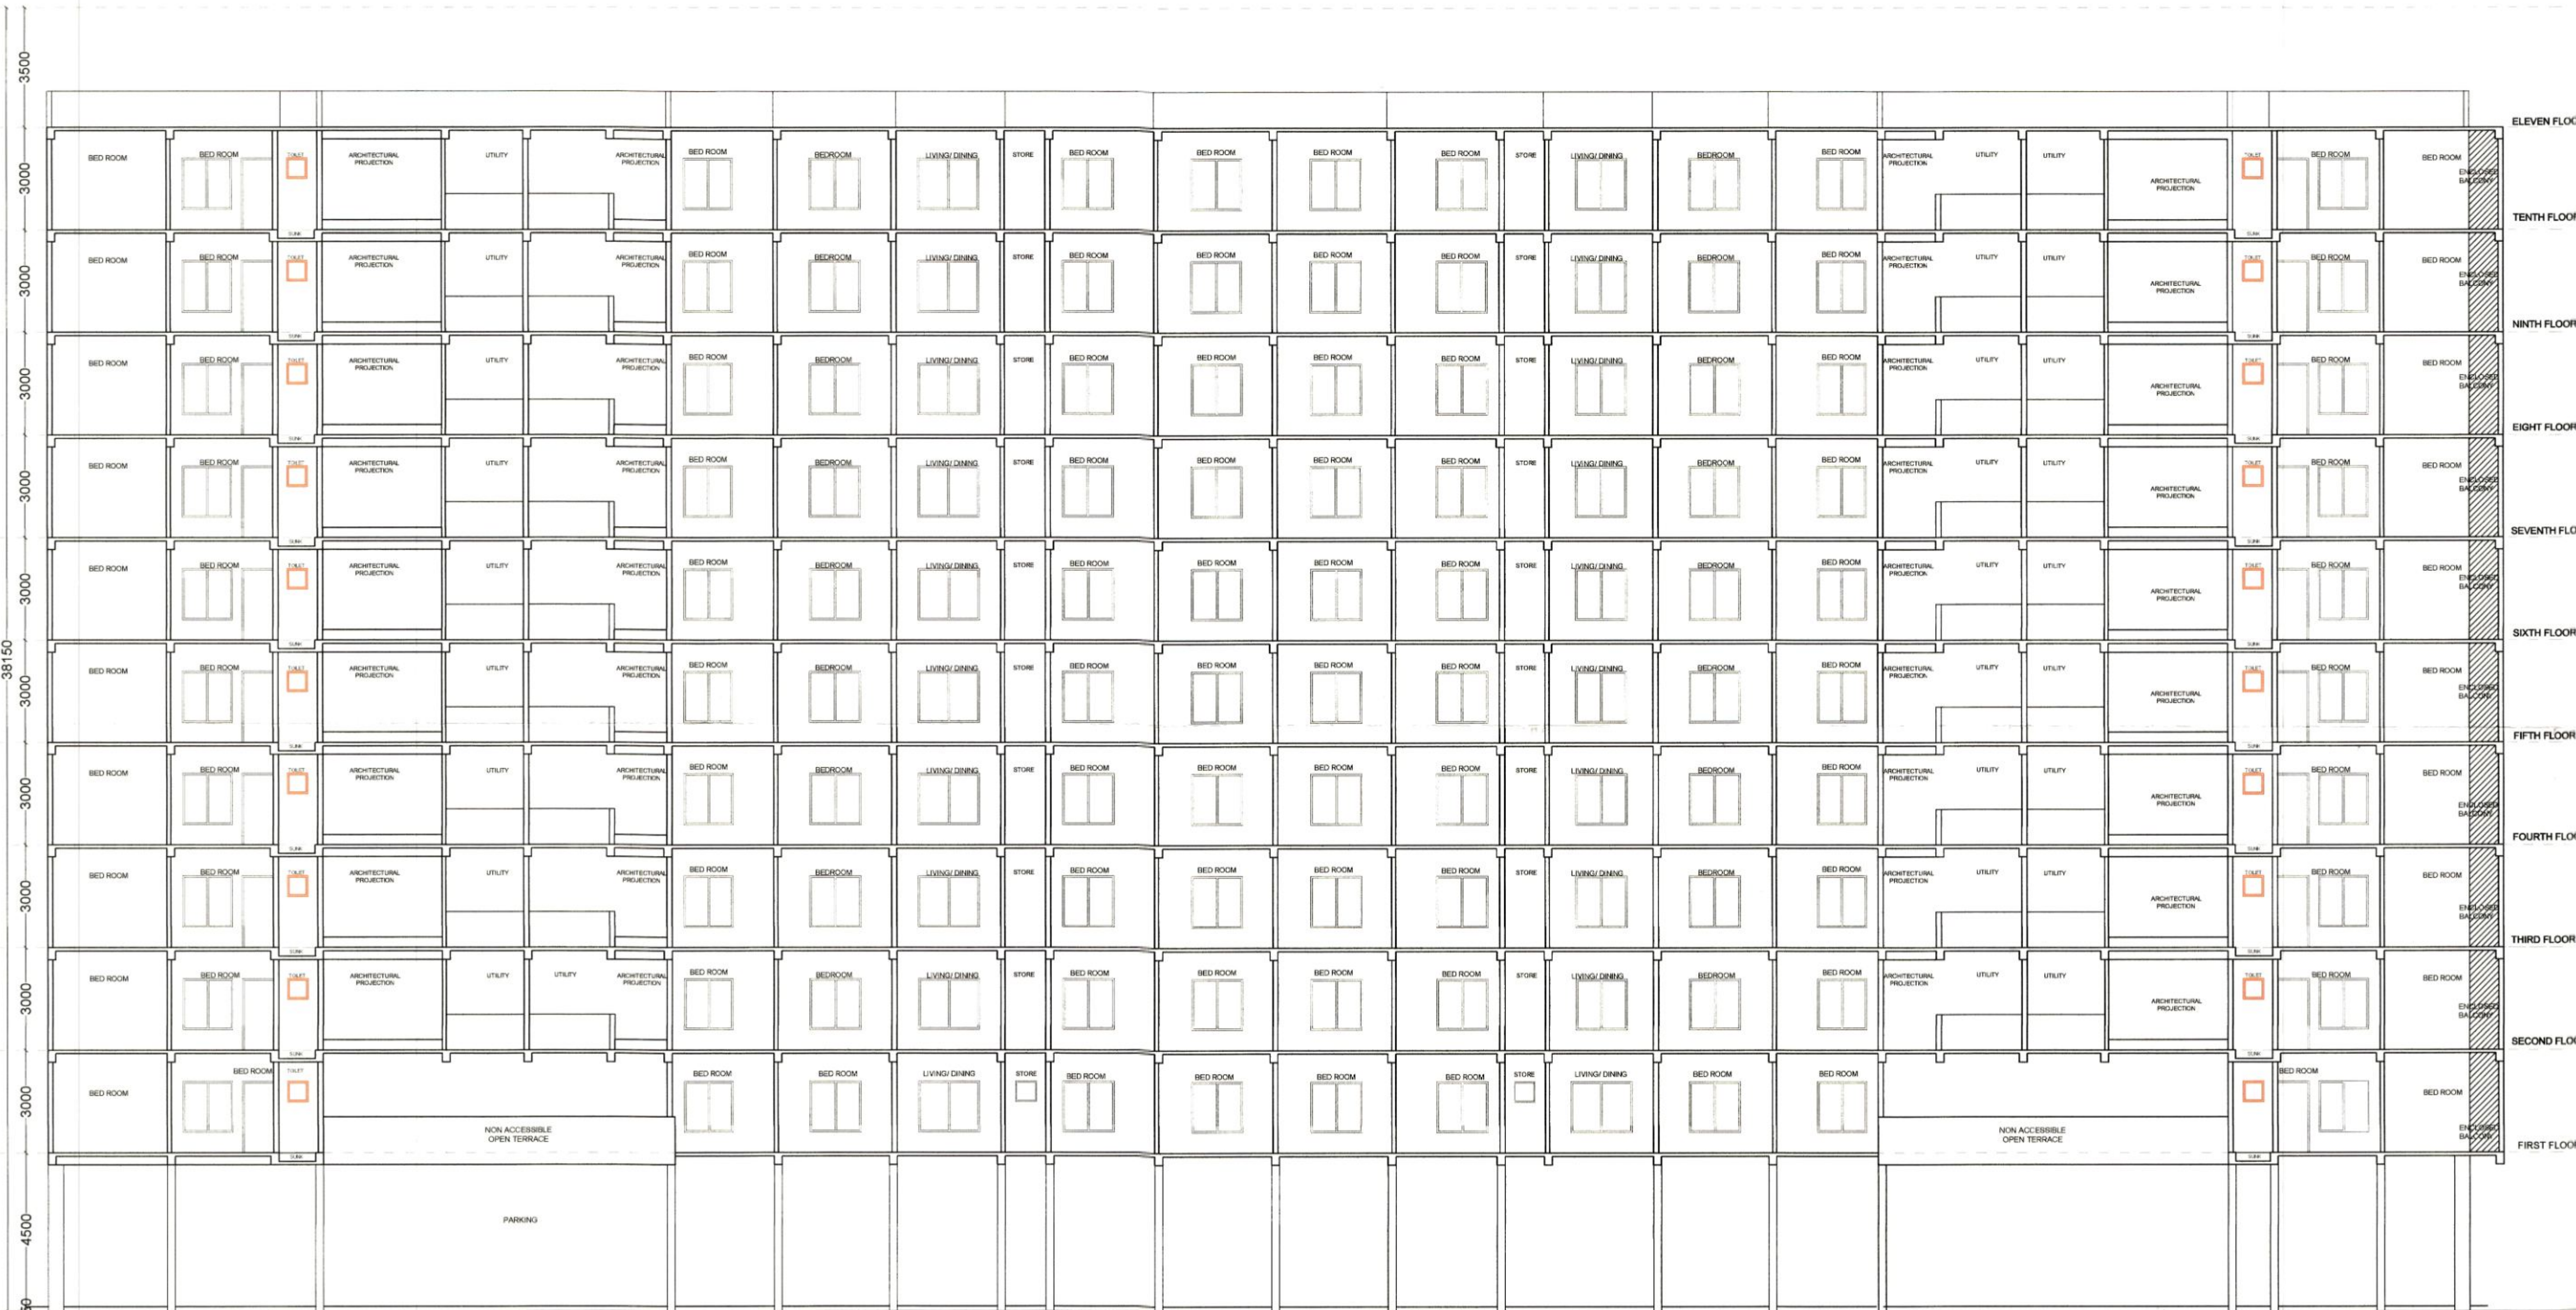

SECTION AT E-E'
SCALE 1:100

REFERENCE :

PLOT BOUNDARY SHOWN IN THIS
PROPOSED CONSTRUCTION SHOWN IN THIS

SUBMISSION DWG.

Architect's Sign. Client's Sign.

1. SHRI RAJESH AMRUTAL VASANI
2. SMT. KIRAN RAJESH VASANI
3. SHRI DILIP PRAHLADRAO AGRAWAL
4. SMT. SAROJ DILIP AGRAWAL
5. MOH. ASLAM MOH. RAFIQ
6. SMT. SHAKILA BEGAM J. MOH. ASLAM

Ar. LOKESH KADU
CA/2007/39381
NMC R. 402 NIT-2140
Ar. LOKESH W. KADU
C.O.A. No. CA/2007/39381

C.O.A. REG. NO. CA/2007/39381
SCALE 1:100 & 1:200
DATE 15/12/2021

NIT REG. NO. 2140
NMC REG. NO. R-402
DEALT BY HARSHA
CHECKED BY

Note - ALL DIMENSIONS ARE IN MM.