


N.M.R.D.A.
L.S. No. 21/02/2021/1438
L.S. Valid
Up to 21/12/2021

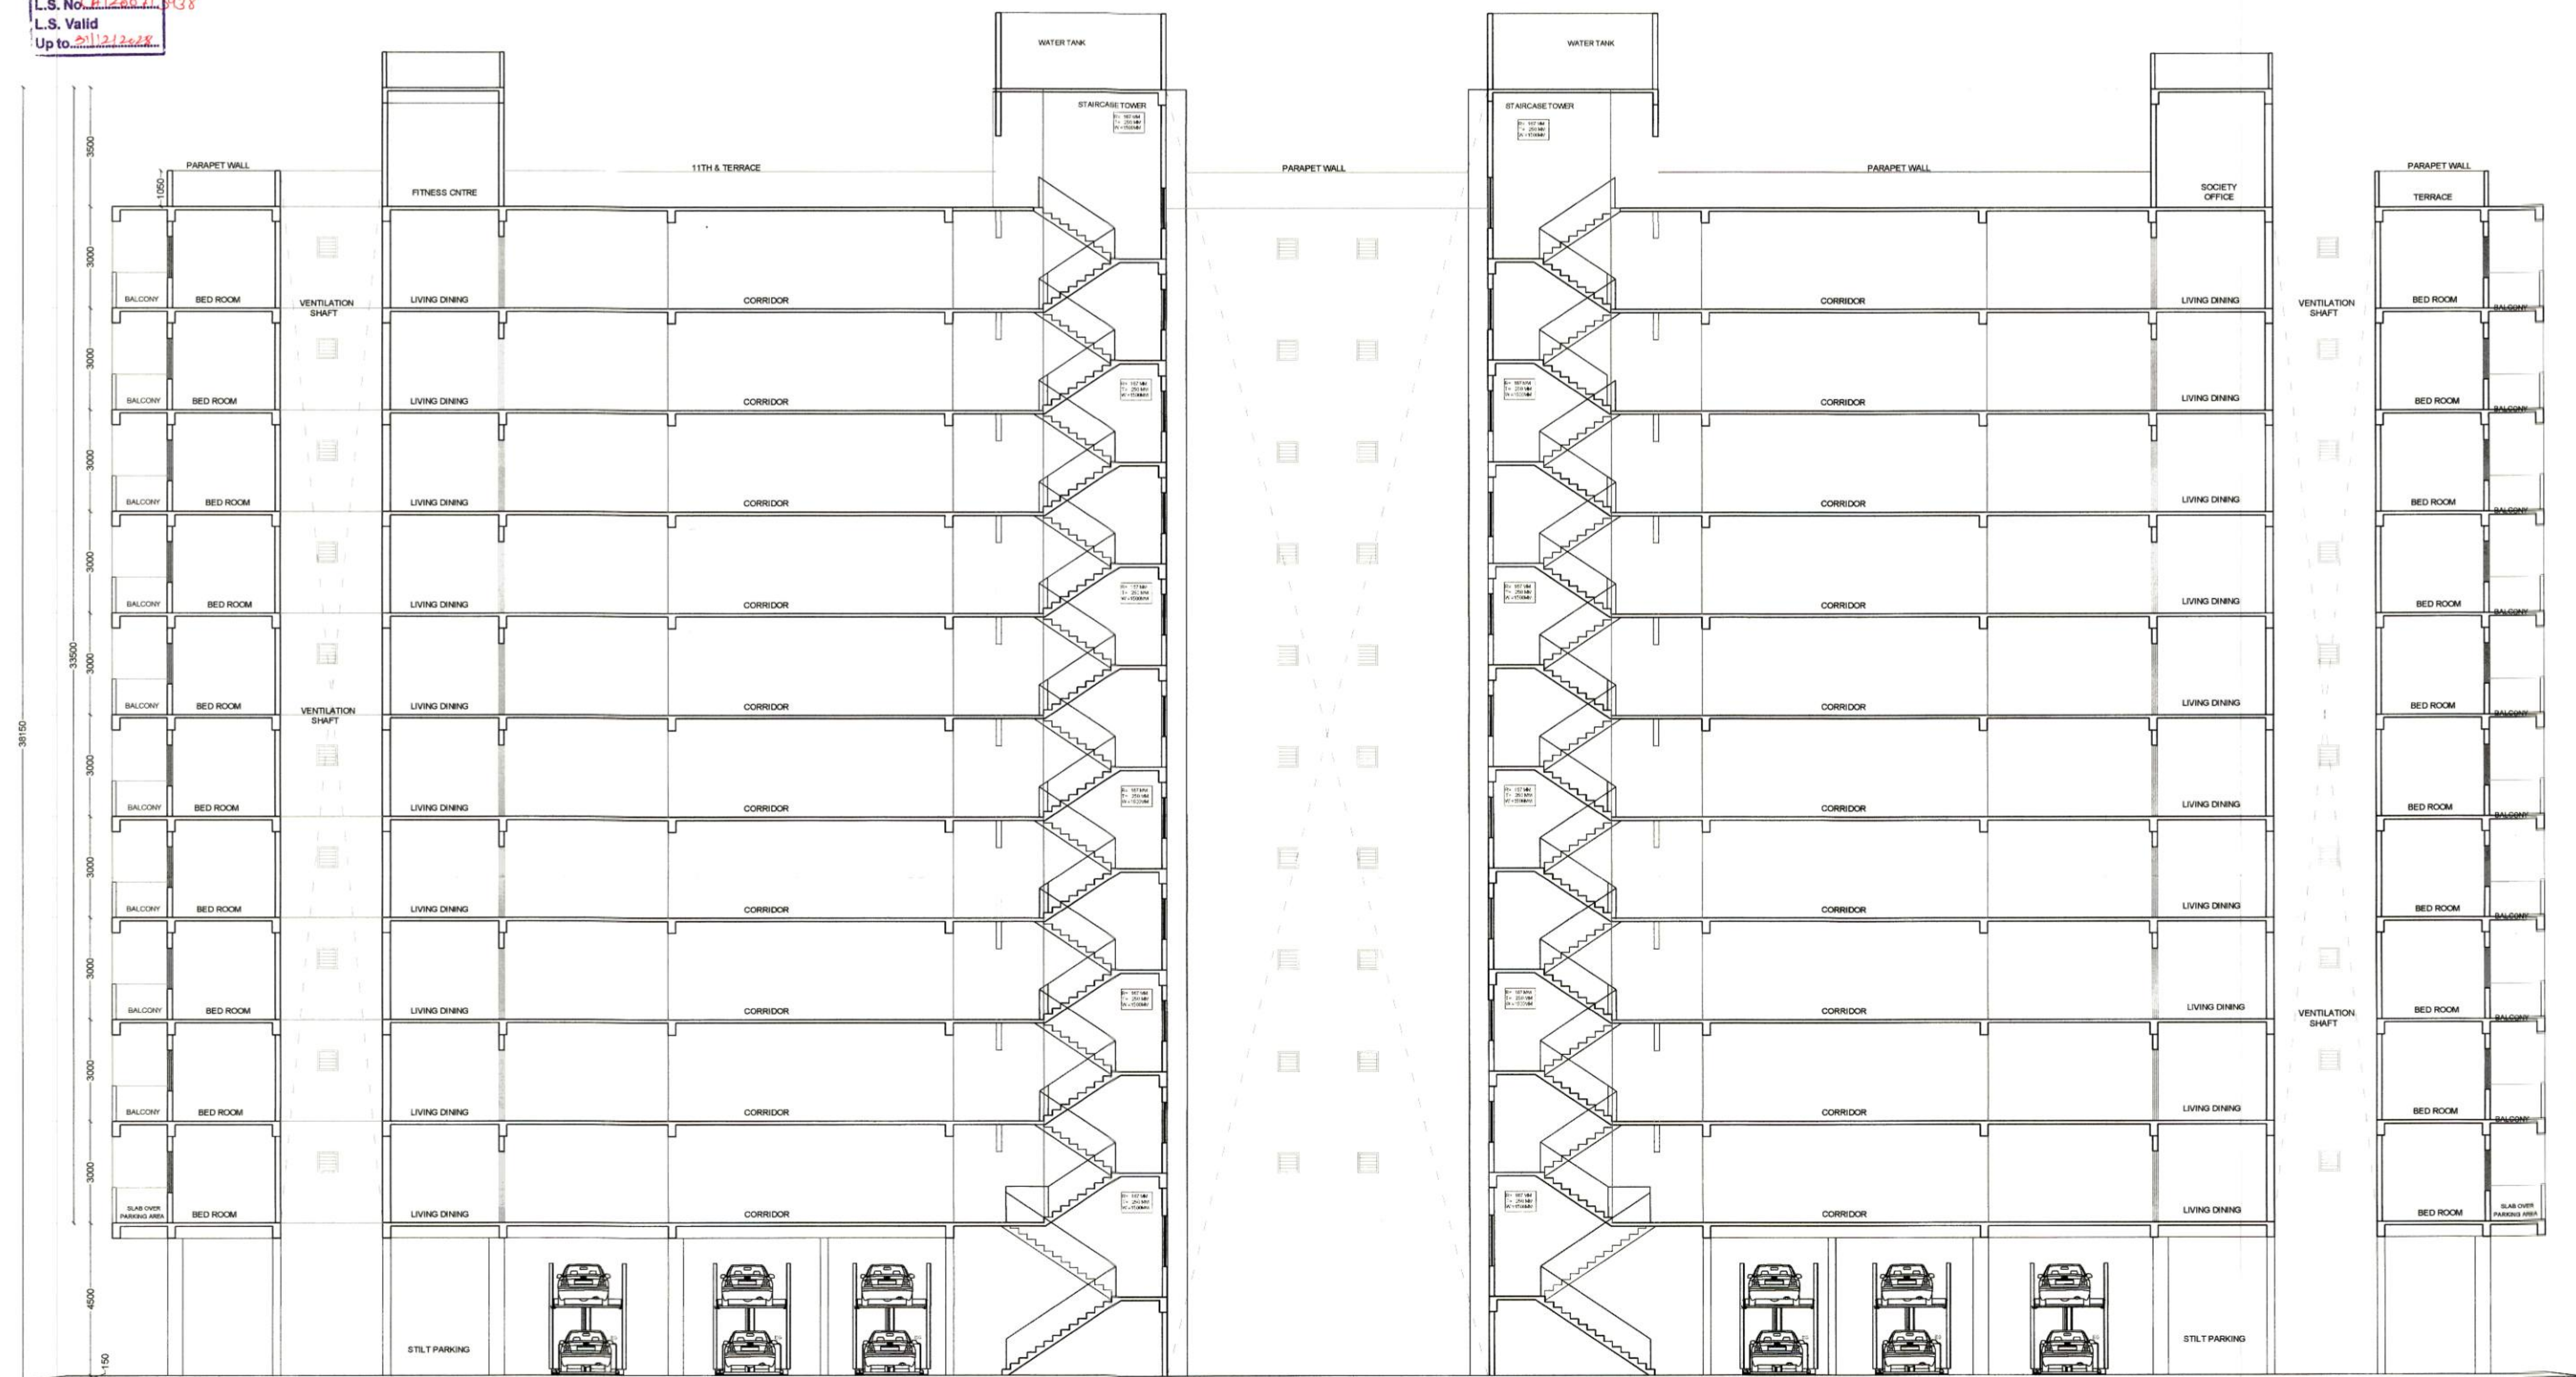

JOB TITLE
PLAN SHOWING PROPOSED
CONSTRUCTION OF MULTI FAMILY
RESIDENTIAL DWELLING UNIT, ON PLOT
NO.-01, KH.NO- 94/2,
MOUZA -BOKHARA,
TAH - NAGPUR (RURAL).
BELONGING TO

1. SHRI RAJESH AMRUTLAL VASANI
2. SMT. KIRAN RAJESH VASANI
3. SHRI DILIP PRAHLADRAO AGRAWAL
4. SMT. SAROJ DILIP AGRAWAL
5. MOH. ASLAM MOH. RAFIQ
6. SMT. SHAKILA BEGAM J. MOH. ASLAM

SCHEDULE OF OPENINGS :

CODE	SIZE	SL. LVL.	UTL. LVL.	REMARKS
W0	2400 x 1200	900	2400	ALUMINUM FRAME GLASS WINDOW
W1	1800 x 1200	900	2100	ALUMINUM FRAME GLASS WINDOW
W2	1500 x 1200	900	2100	ALUMINUM FRAME GLASS WINDOW
W3	1200 x 900	1200	2100	ALUMINUM FRAME GLASS WINDOW
V	600 x 750	---	2100	LOVERED VENTILATOR
D-0	1500 x 2400	---	2400	T.W. DOOR
D	1065 x 2100	---	2100	T.W. DOOR
D1	900 x 2100	---	2100	RCC. FRAME FLUSH DOOR
D2	750 x 2100	---	2100	RCC. FRAME FLUSH DOOR
FRD	VARIES	---	2100	FIRE RESISTANT DOOR

Subject to terms and condition of
Government circular dated 30-01-2016 that
Developer have to construct the temporary
shade, toilet and arrangement of drinking
water for the labourers.

Subject to the condition that Developer-
Applicant shall construct sewage treatment
plant (STP) as per the required norms of
Maharashtra Pollution Control Board and
shall submit the same for the approval and
compliance of same occupation permission
not be issued

Subject to the provisions of
structural drawings submitted
by applicant.

Necessary arrangement for rain
water harvesting shall be done.

This sanction is subject to conditions of
N.A. order DL/0157/2021/2021
N.A.T.P. order DL/0157/2021/2021

SUBJECT TO THE PROVISIONS OF STRUCTURAL DESIGN
SUFFICIENCY CERTIFICATE DATED 28/02/2021 OF
STRUCTURAL DESIGNER WITH SIGN & SEAL

SECTION AT A-A'
SCALE 1:100


This Sanction is Subject To
Conditions Mentioned in Release
Letter of N.M.R.D.A. Dt. 21/02/2021

Subject to the condition laid
down by Directorate of Maharashtra
Fire service vide Dt. 21/02/2021
Letter No. MFS/151/2021/170

Subject to Condition of
N.Q.C. from Airport Authority
Dt. 20/11/2021



SECTION AT B-B'
SCALE 1:100

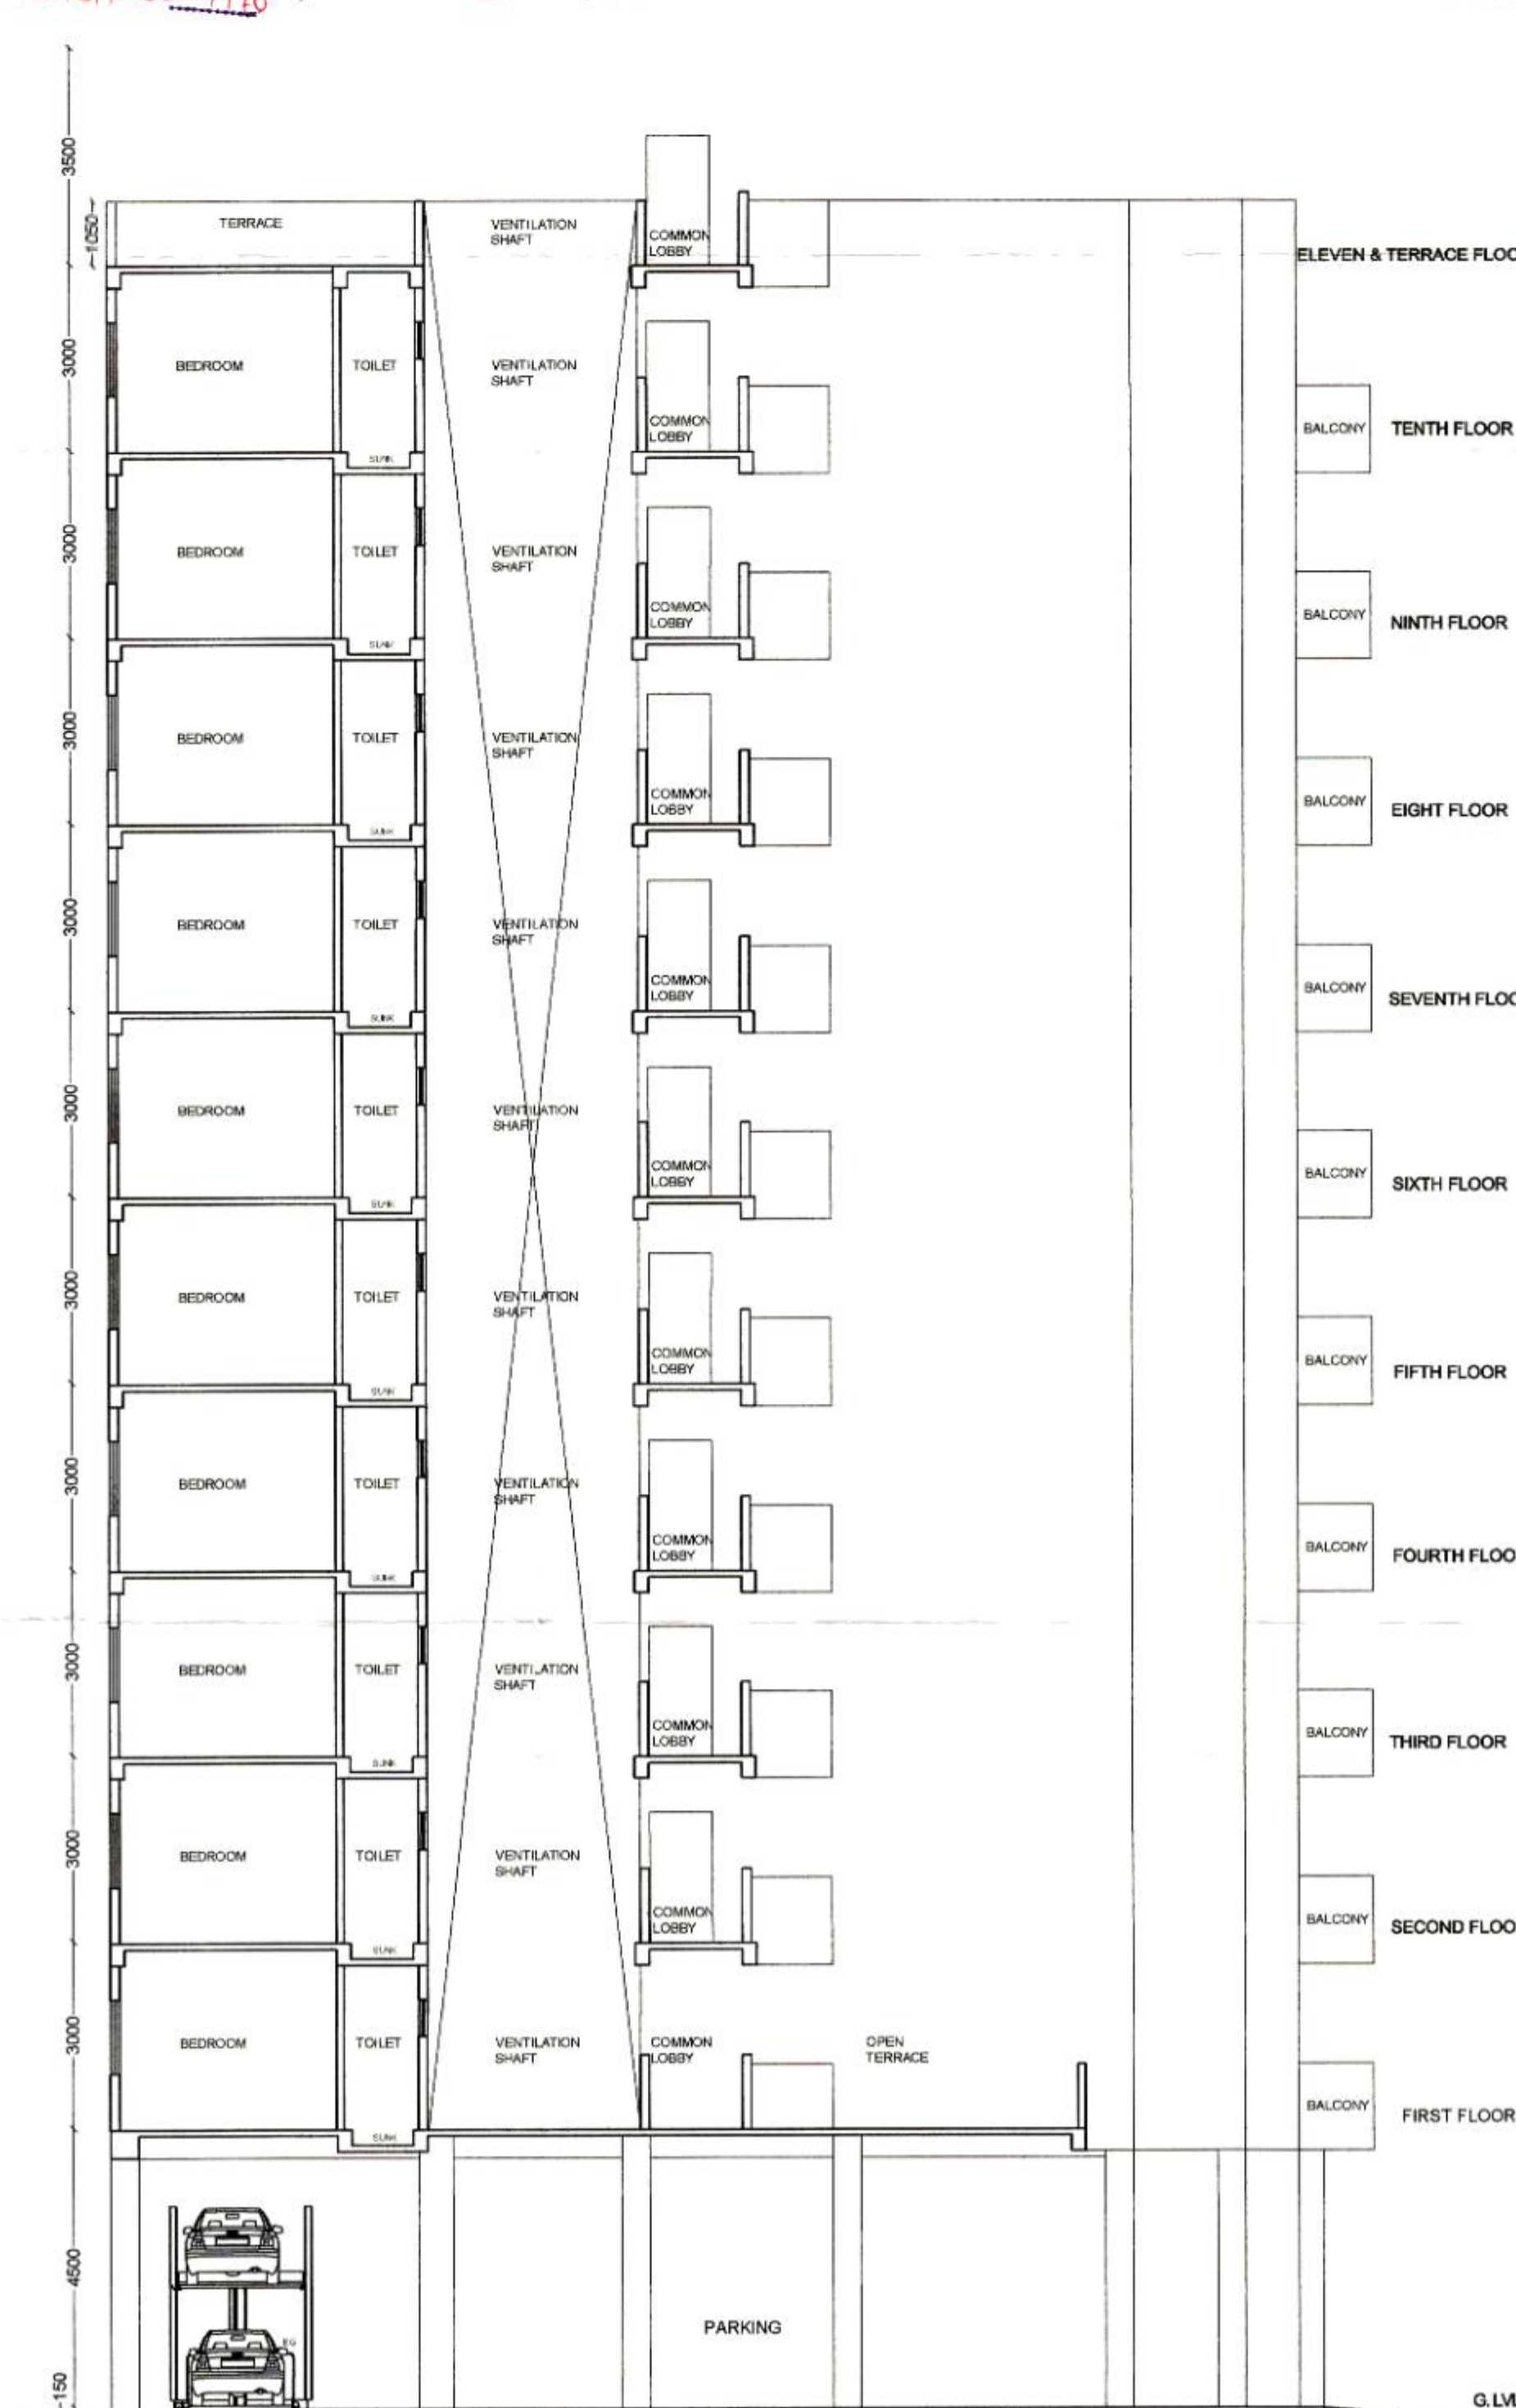

SECTION AT D-D'
SCALE 1:100

REFERENCE :

PLOT BOUNDARY SHOWN IN THIS
PROPOSED CONSTRUCTION SHOWN IN THIS

SUBMISSION DWG.

Architect's Sign: [Signature]
Client's Sign: [Signature]
1. SHRI RAJESH AMRUTLAL VASANI
2. SMT. KIRAN RAJESH VASANI
3. SHRI DILIP PRAHLADRAO AGRAWAL
4. SMT. SAROJ DILIP AGRAWAL
5. MOH. ASLAM MOH. RAFIQ
6. SMT. SHAKILA BEGAM J. MOH. ASLAM

Dr. LOKESH KADU
CA/2007/39381
NMC B-402, NIT-2140
G.O.A. No. CA/2007/39381

COA REG. NO. CA/2007/39381
NMC REG. NO. B-402
SCALE 1:100 & 1:200
DATE 15/12/2021
DEALT BY HARSHA
CHECKED BY

Note - ALL DIMENSIONS ARE IN MM.

Architecture Planning & Interior
DESIGN

Block No. 11, 11A, 12, A-Wing, L.B. Vengal, Mangalwadi Complex,
Bhamburda, Nagpur-460010 (M.S.) India
Call: +91 983872284 • 91 727584238
Mail: ak.ansari@apandinteriordesign.com, web: www.apandinteriordesign.in