


PROPOSED RESIDENTIAL GROUP HOUSING LAYOUT ON
KH. NO. 160/1, P.H.NO.38, MOUZA - PIPLA, TAH. NAGPUR
(GRAMIN) DISTT. NAGPUR.

BELONGING TO,
M/S GOLDEN HOME INFRAVENTURES
(YASH ASHOK AGRAWAL)

BUILDING 2 - TOWER B
ELEVATION & SECTIONS




WEST SIDE ELEVATION BUILDING - 2 (TOWER - B)

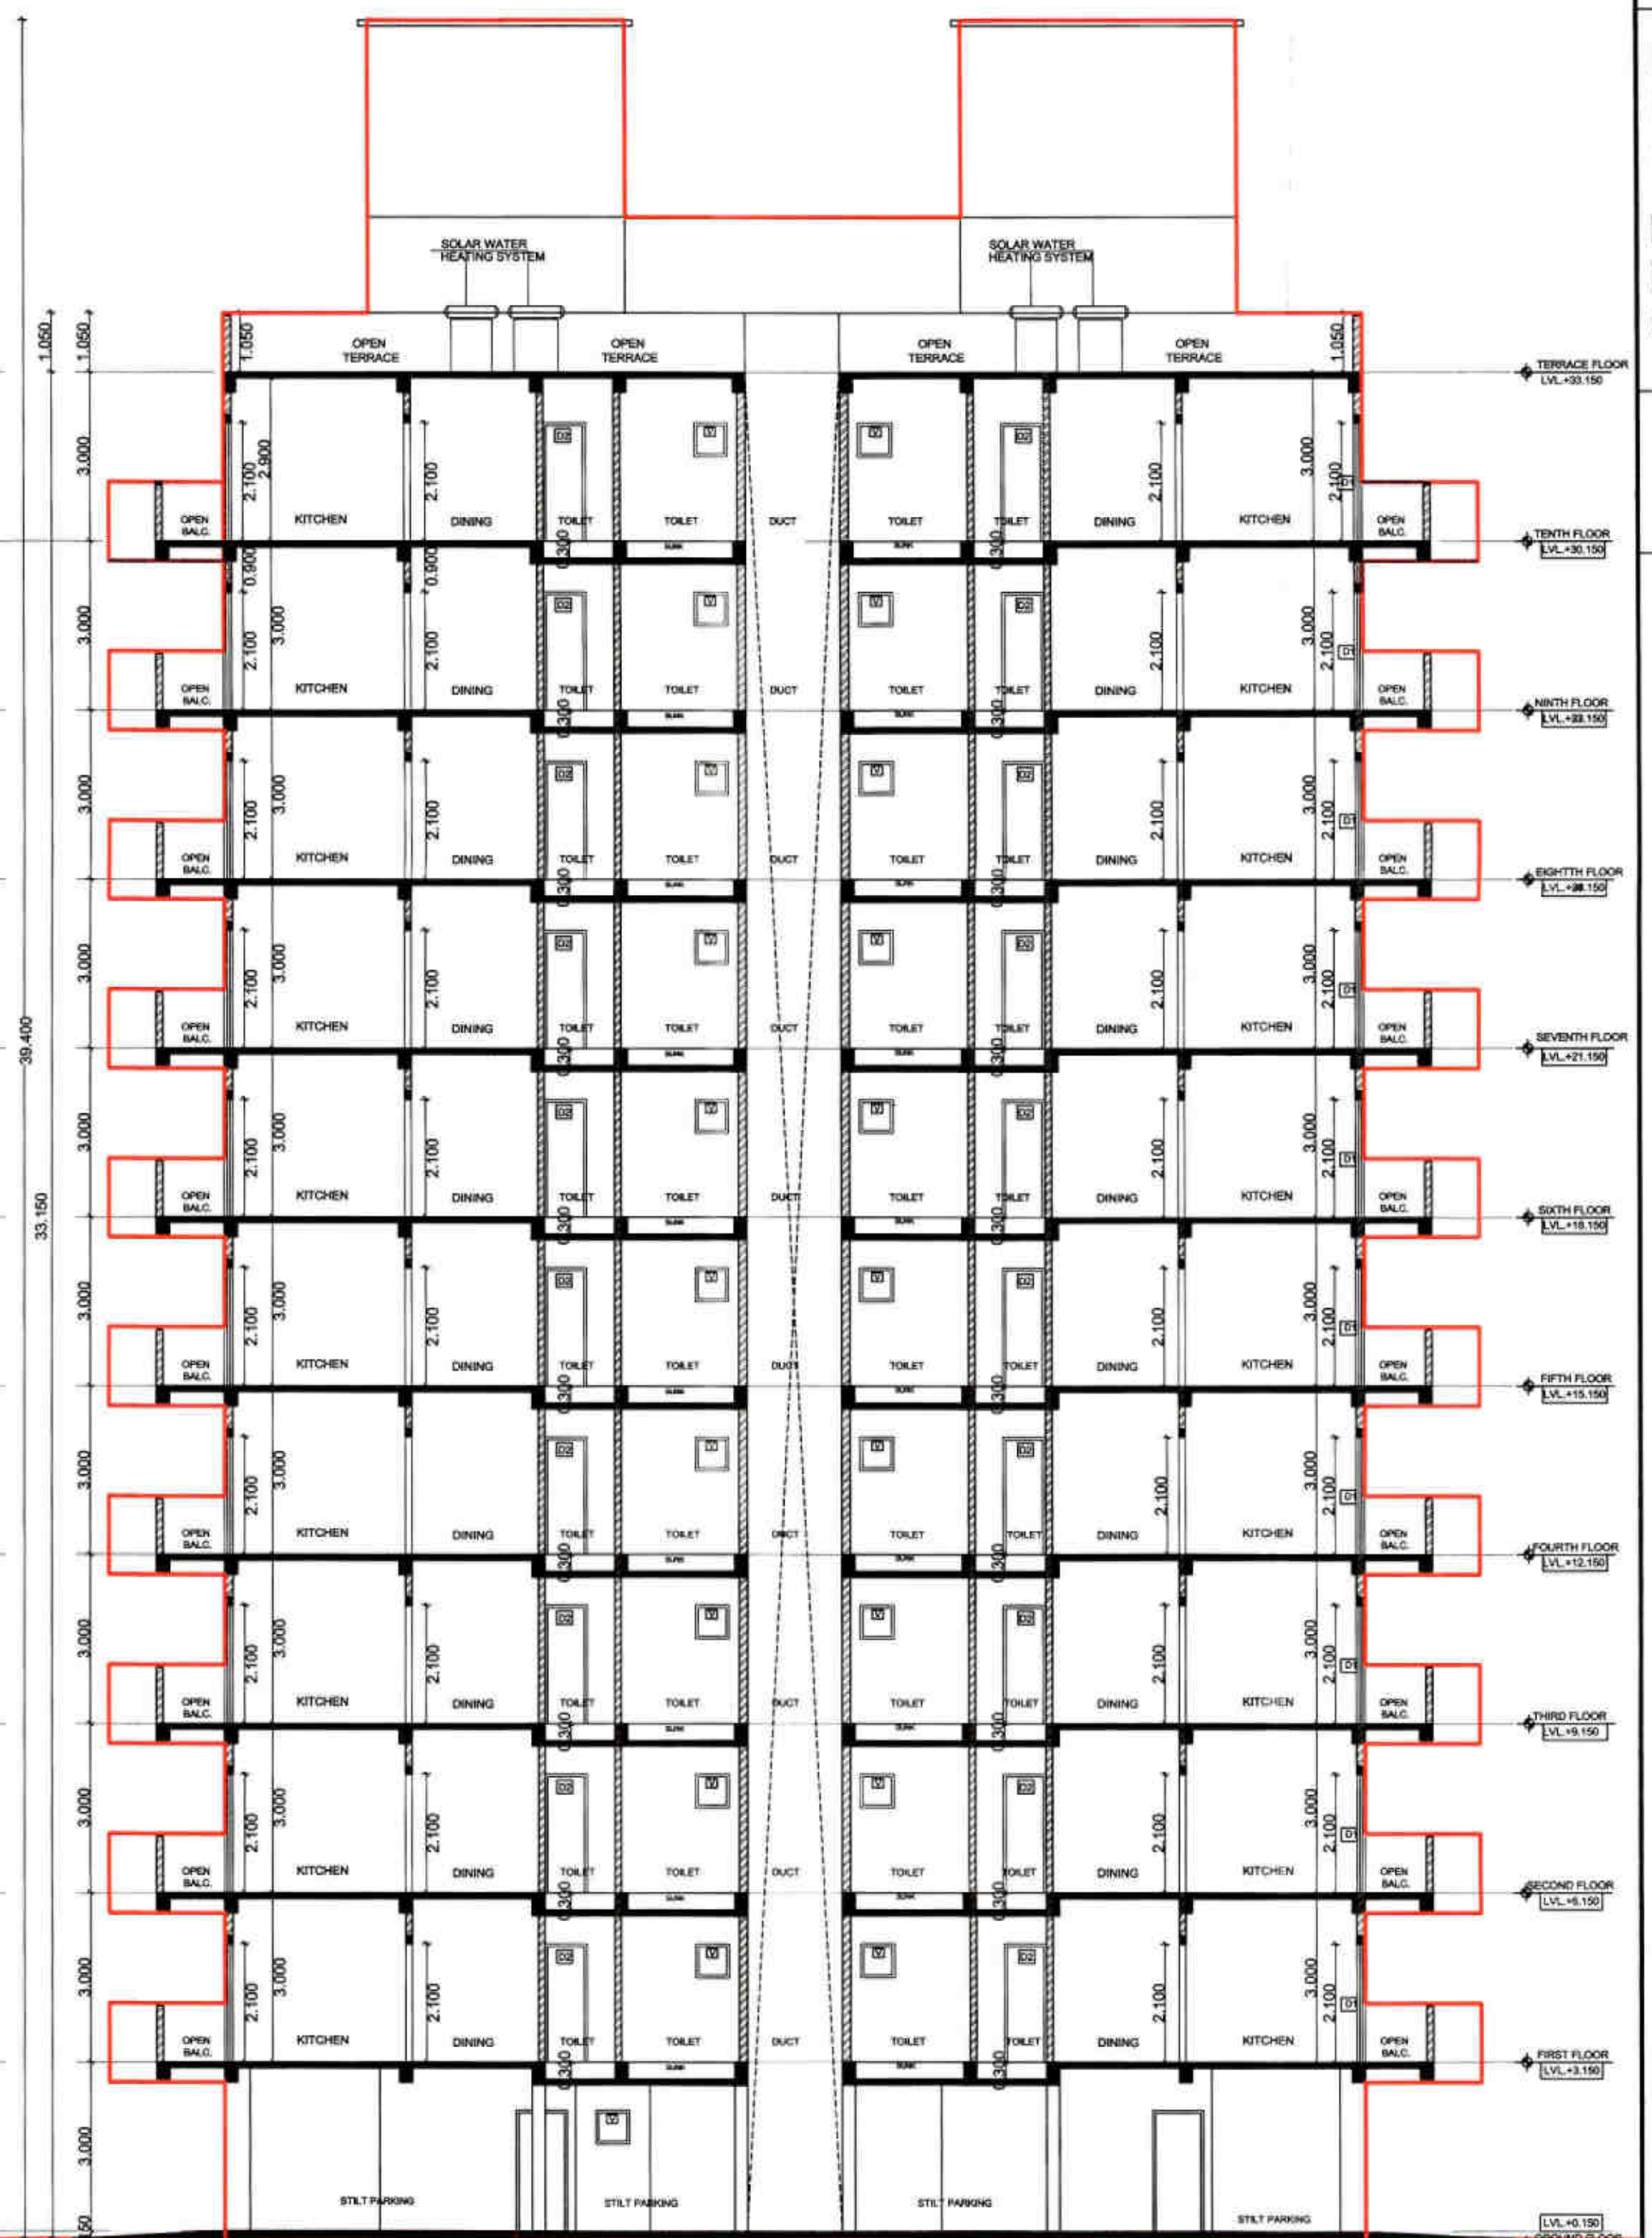

SECTION A-A BUILDING - 2 (TOWER - B)

SCHEDULE OF OPENINGS

S.NO.	TYPE	SIZE	REMARK
D	1.150 x 2.10m		T.W.DOUBLE PANELED DOOR
D1	0.900 x 2.10m		T.W.SINGLE PANELED DOOR
D2	0.750 x 2.10m		T.W.SINGLE PANELED DOOR
D+W	1.500 x 2.10m		DOOR & ALUMINUM GLAZED WINDOW
W	2.025 x 1.50m		ALUMINUM GLAZED WINDOW
W1	1.500 x 1.50m		ALUMINUM GLAZED WINDOW
W2	1.200 x 1.00m		ALUMINUM GLAZED WINDOW
W3	1.500 x 1.50m		ALUMINUM GLAZED WINDOW
W4	1.200 x 1.50m		ALUMINUM GLAZED WINDOW
W5	0.900 x 1.50m		ALUMINUM GLAZED WINDOW
V	0.600 x 0.60m		M.S. VENTILATORS
FGW	FULLY GLAZED WINDOW		

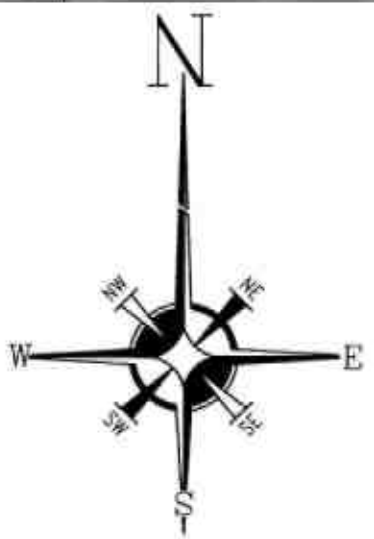


SUBMISSION DRAWING

DRN BY:	PRANALI	SCALE	1 : 100,1:200
CHK BY:	AR. SANJAY	DATE:	12/02/22


APPLICANT SIGN :-

AUTHORISED SIGNATORY FOR
GOLDEN HOME INFRAVENTURES

ARCHITECT SIGN:-

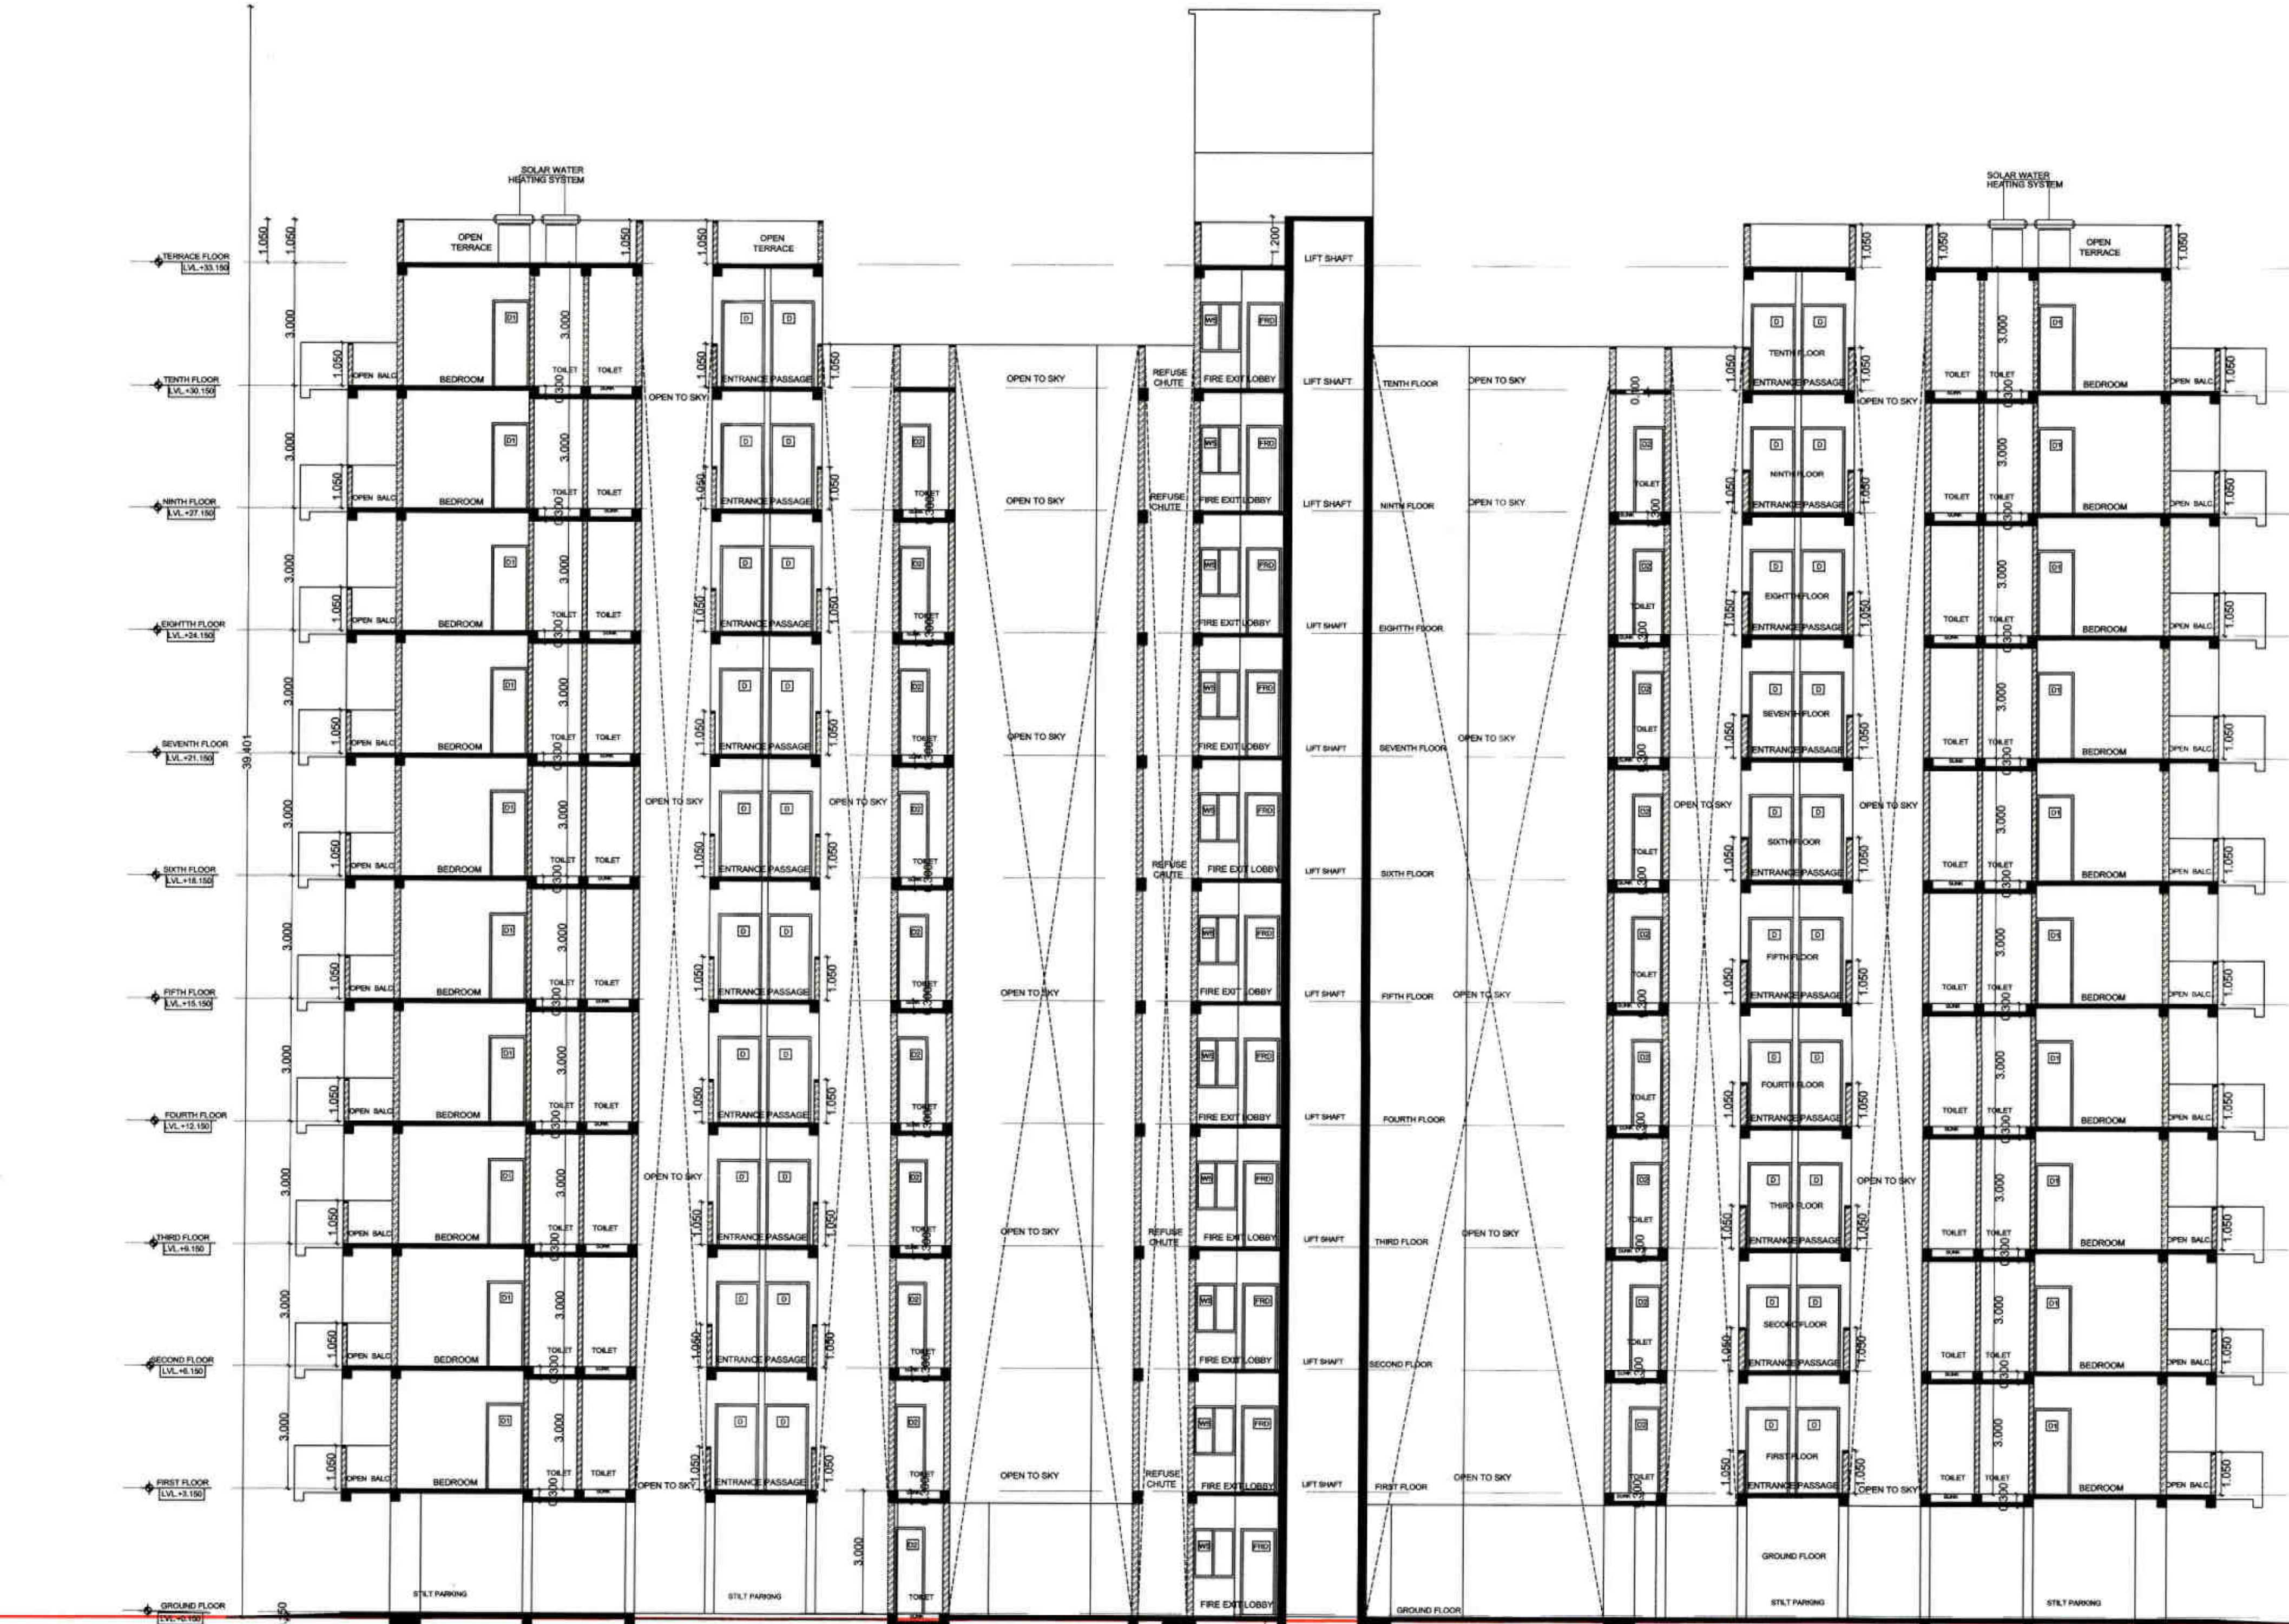

SECTION C-C BUILDING - 2 (TOWER - B)

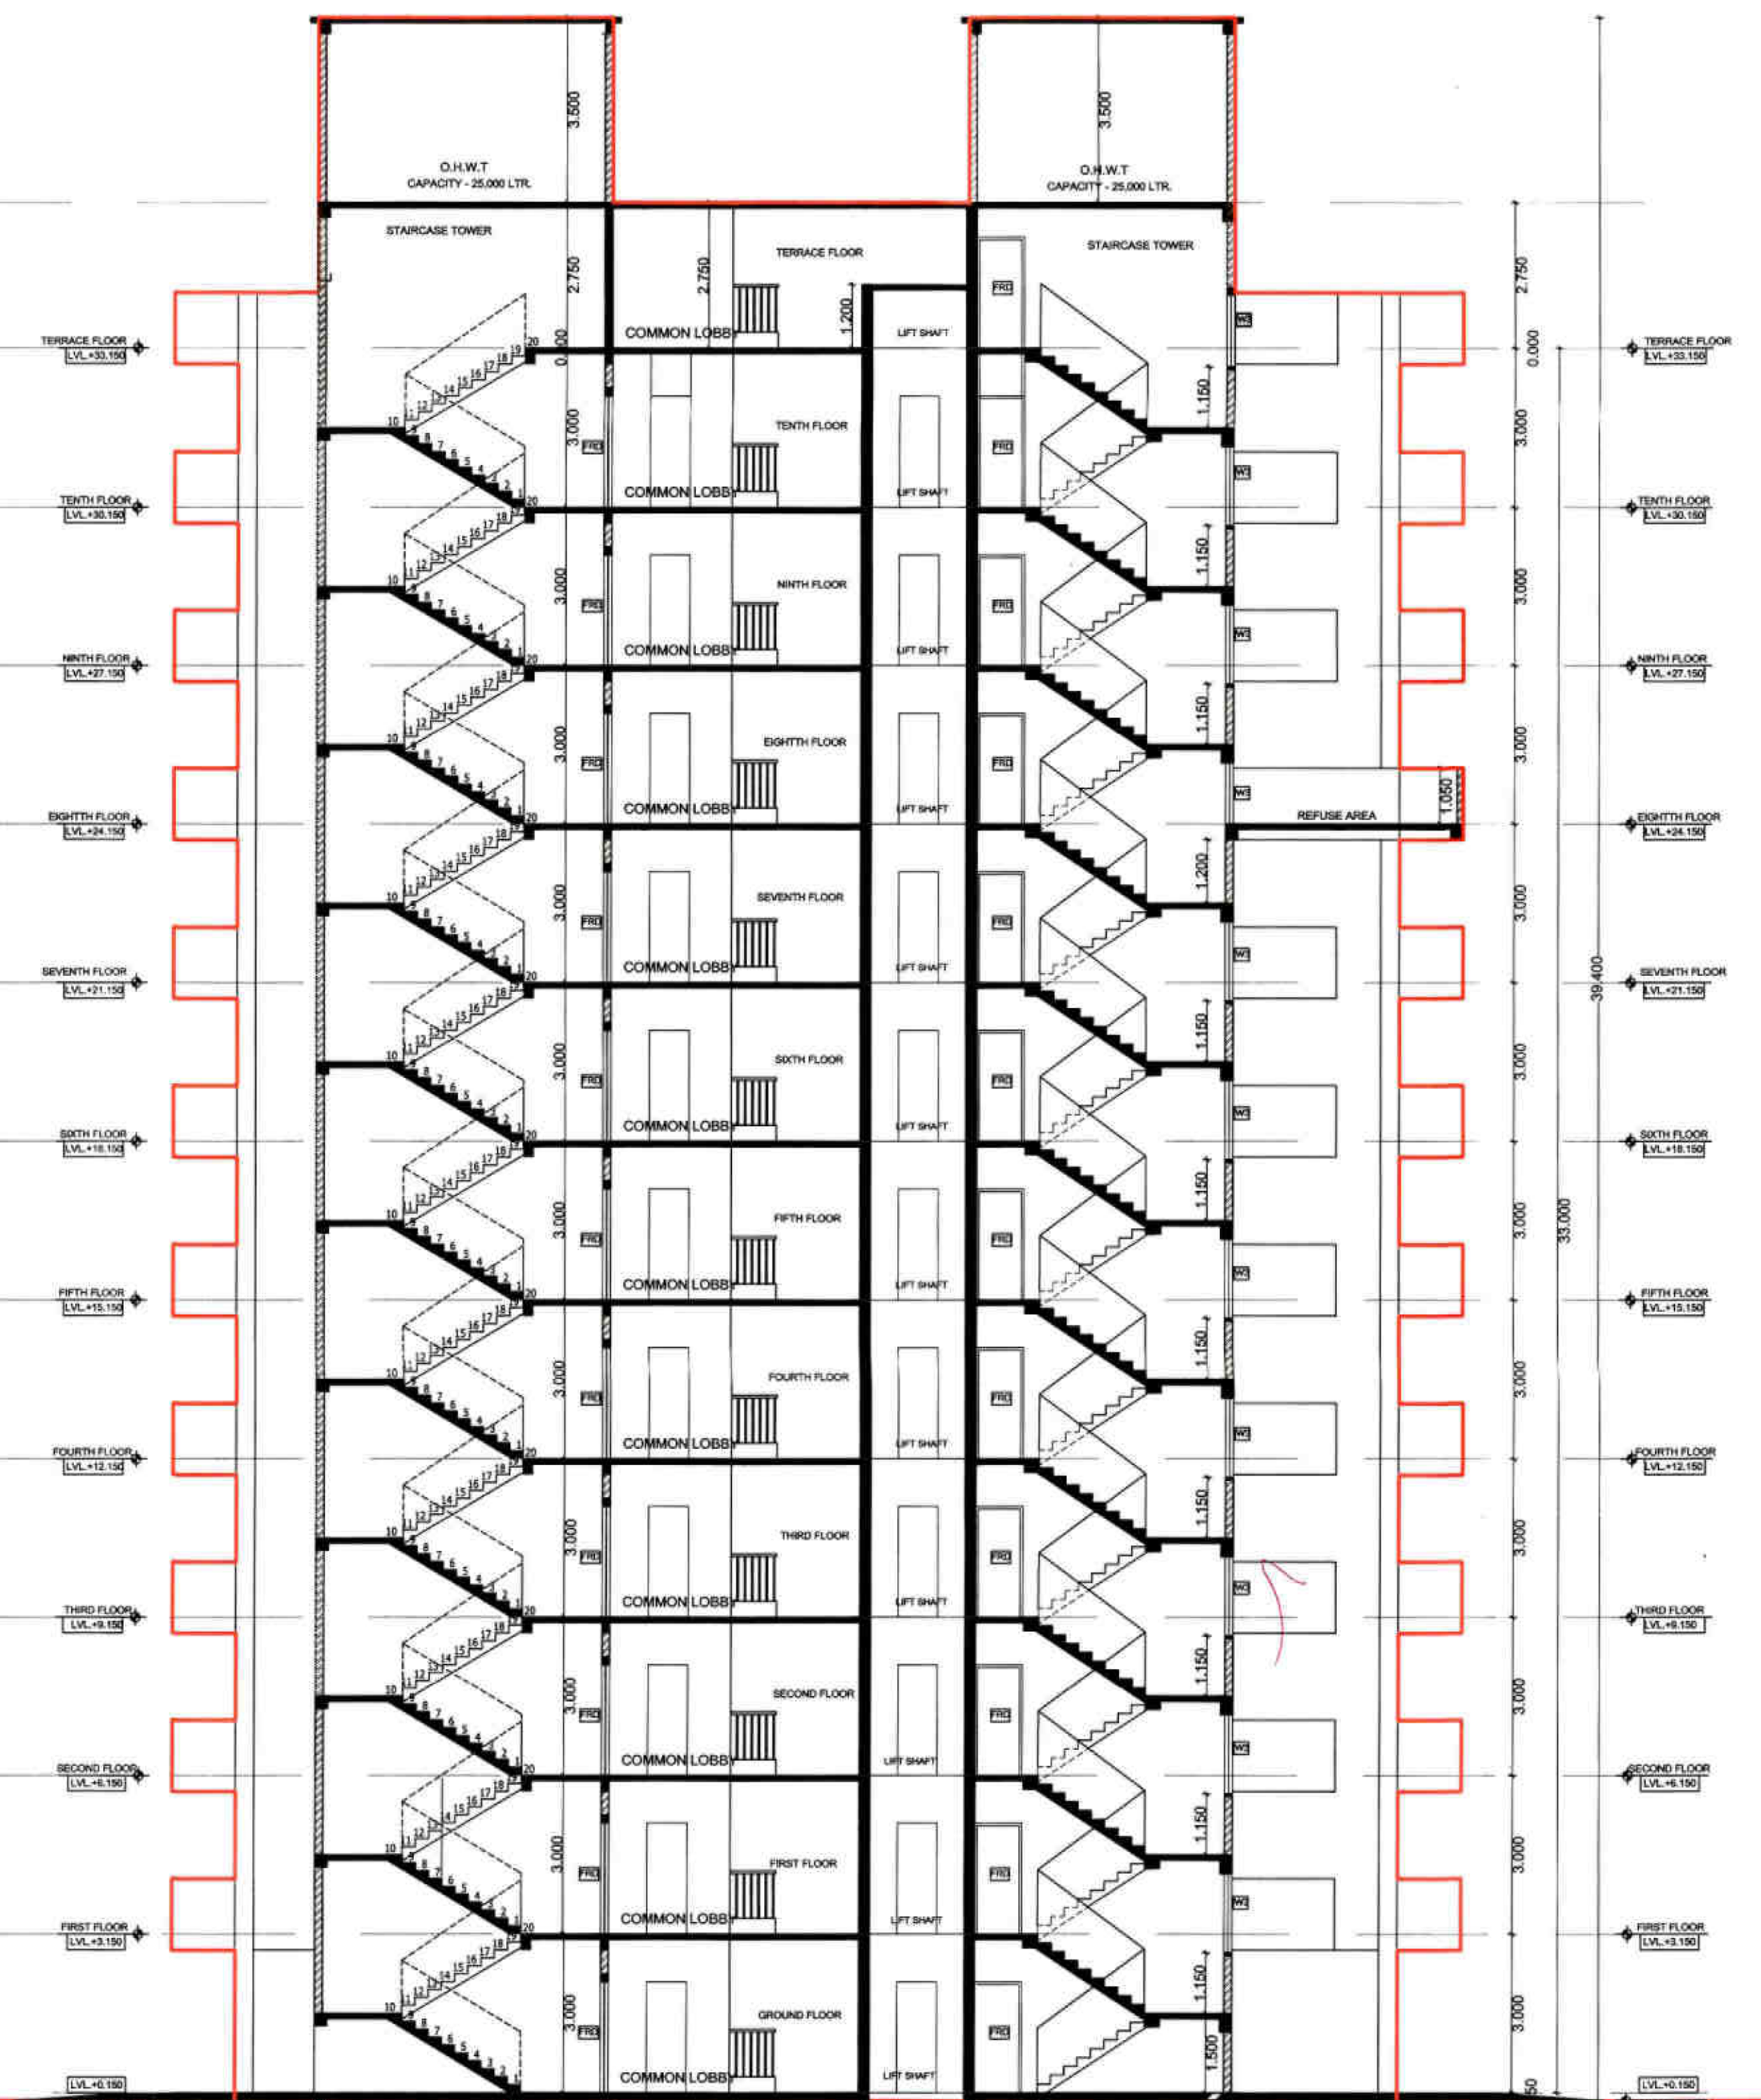

SECTION B-B BUILDING - 2 (TOWER - B)