



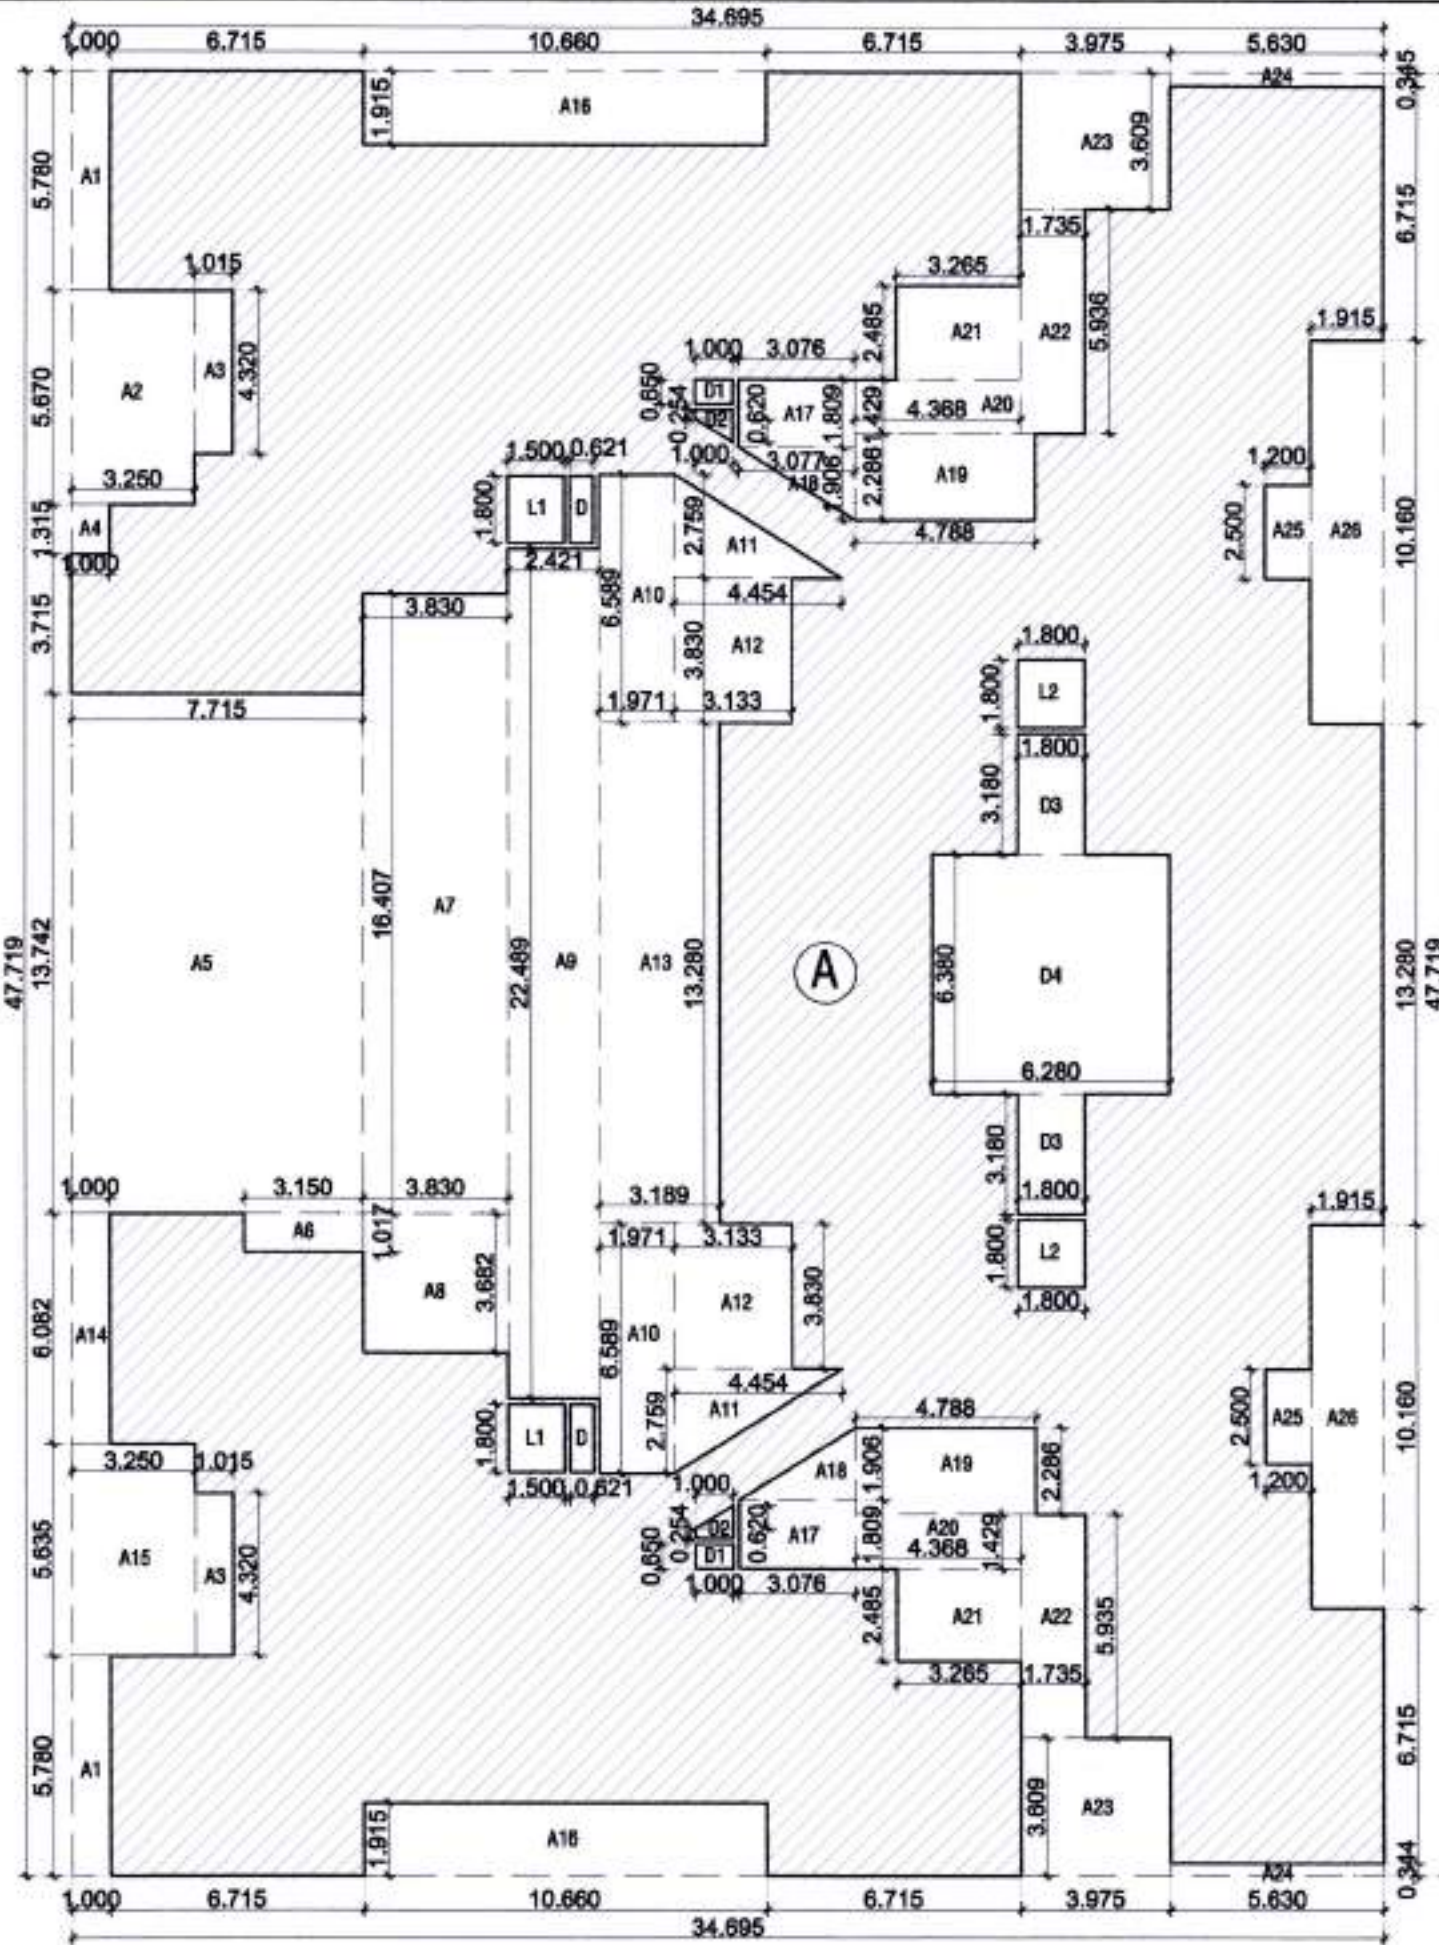


B/U/P AREA KEY PLAN TYPICAL SECOND, THIRD, FOURTH, FIFTH, SIXTH, SEVENTH, NINTH, TENTH ELEVENTH, TWELVETH & THIRTEENTH FLOOR PLAN (WING-E) SCALE - 1:200

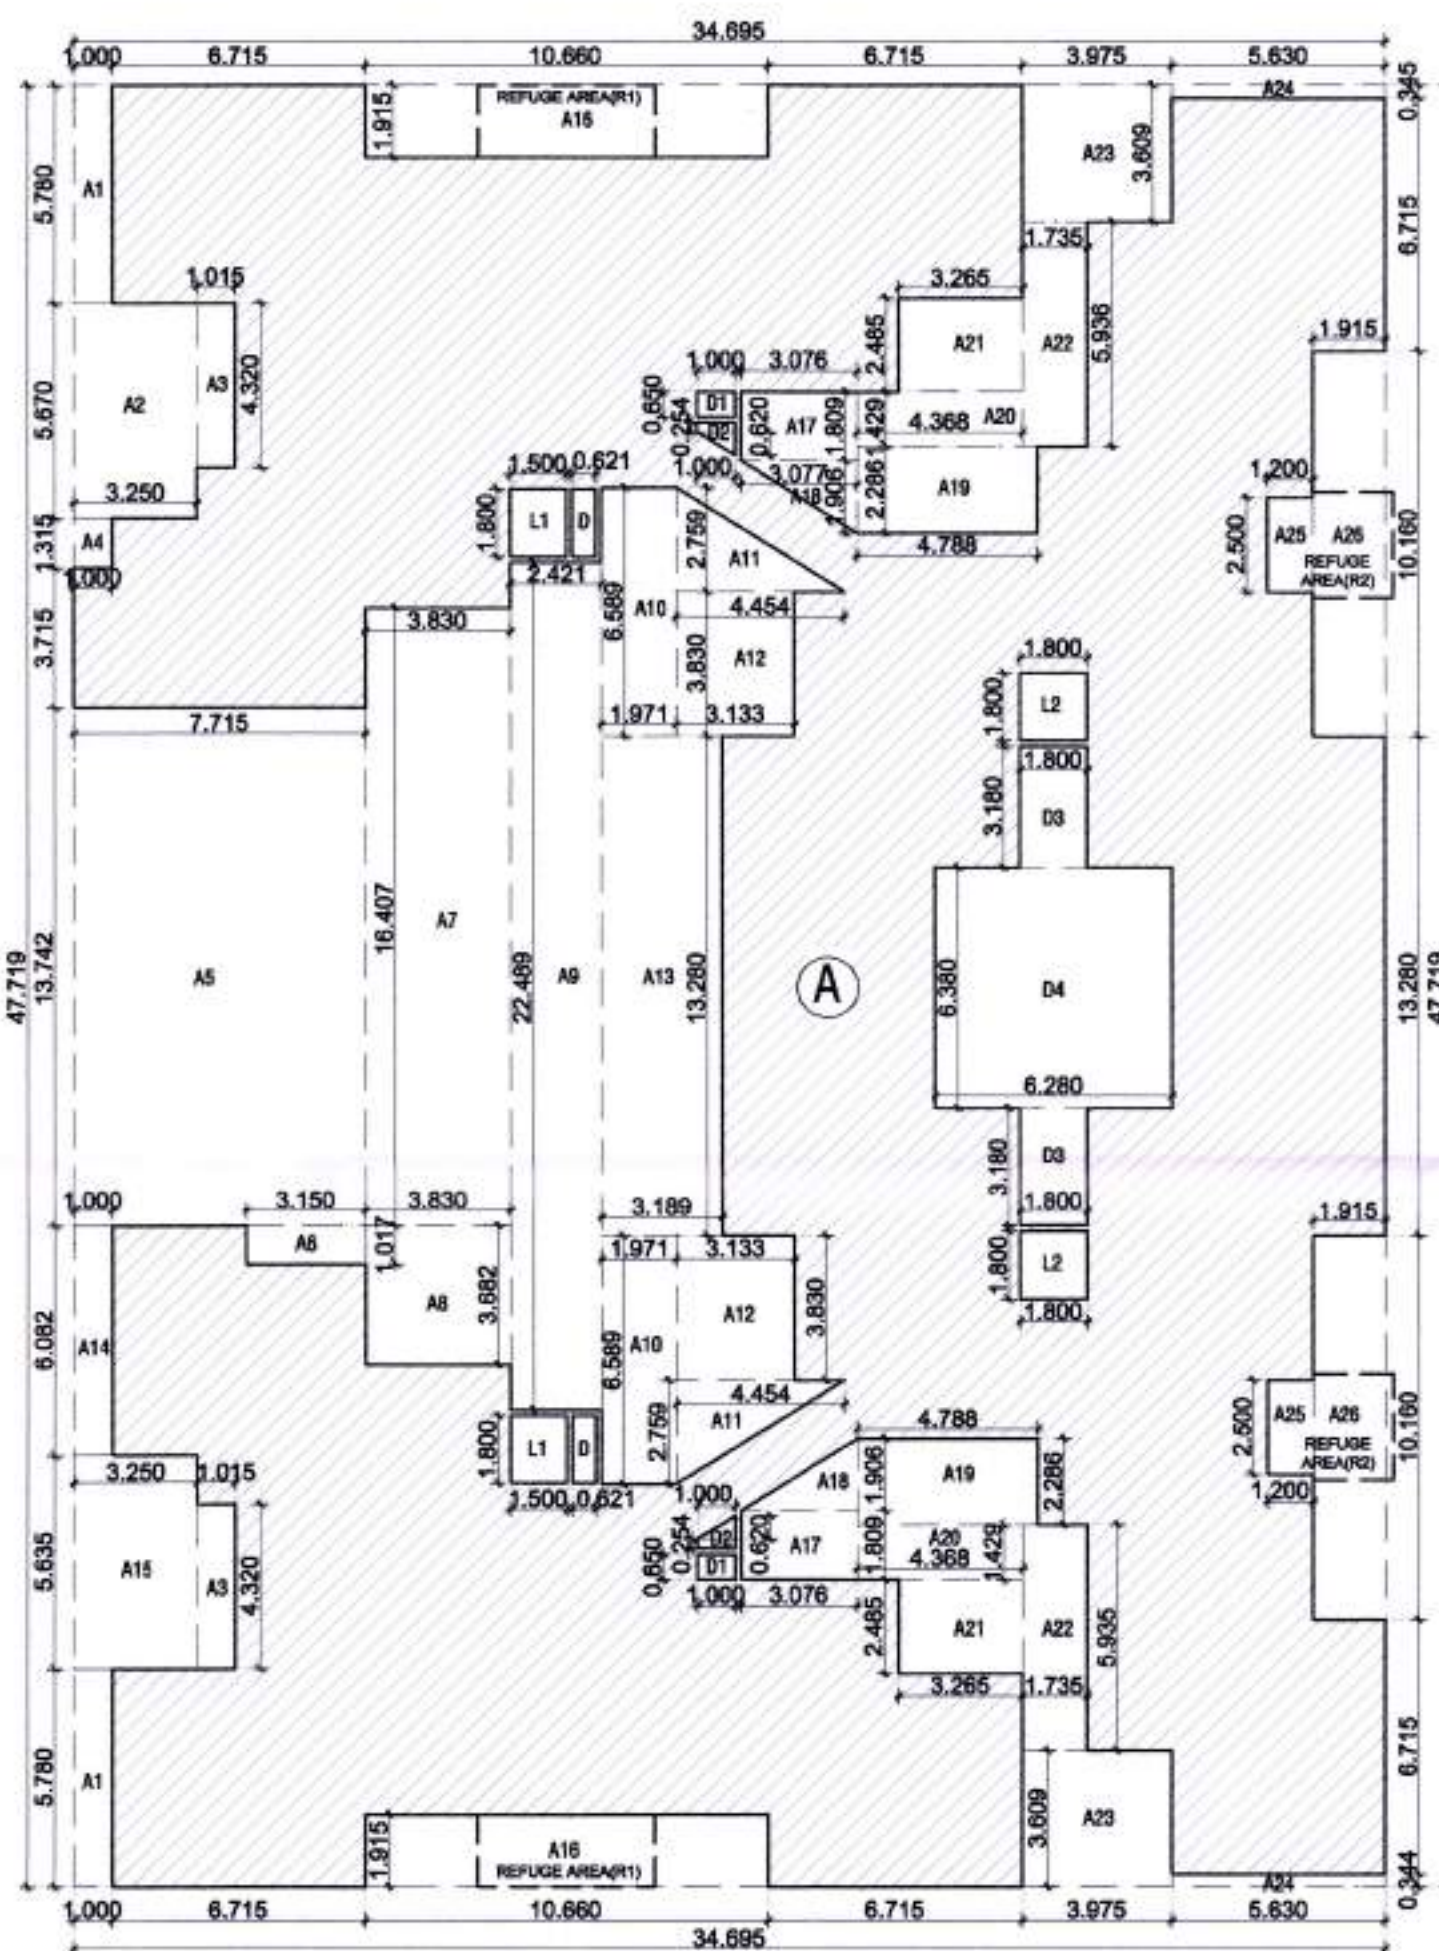

B/U/P AREA KEY PLAN EIGHTH FLOOR PLAN (WING-E) SCALE - 1:200


| PROPOSED B/UP AREA ON SECOND FLOOR (WING-E) |     |        |   |        |   |          |       |
|---------------------------------------------|-----|--------|---|--------|---|----------|-------|
| ADDITION                                    |     |        |   |        |   |          |       |
| AREA A                                      |     | 34.695 | X | 47.719 | 1 | 1655.611 | Sq.m. |
|                                             |     |        |   | TOTAL  | = | 1655.611 | Sq.m. |
| DEDUCTION                                   |     |        |   |        |   |          |       |
| A1                                          |     | 1.000  | X | 5.780  | 2 | 11.560   | Sq.m. |
| A2                                          |     | 3.250  | X | 5.670  | 1 | 18.428   | Sq.m. |
| A3                                          |     | 1.015  | X | 4.320  | 2 | 8.770    | Sq.m. |
| A4                                          |     | 1.000  | X | 1.315  | 1 | 1.315    | Sq.m. |
| A5                                          |     | 7.715  | X | 13.742 | 1 | 106.020  | Sq.m. |
| A6                                          |     | 3.150  | X | 1.017  | 1 | 3.204    | Sq.m. |
| A7                                          |     | 3.830  | X | 16.407 | 1 | 62.839   | Sq.m. |
| A8                                          |     | 3.830  | X | 3.682  | 1 | 14.102   | Sq.m. |
| A9                                          |     | 2.421  | X | 22.489 | 1 | 54.446   | Sq.m. |
| A10                                         |     | 1.971  | X | 6.589  | 2 | 25.974   | Sq.m. |
| A11                                         | 0.5 | 4.454  | X | 2.759  | 2 | 12.289   | Sq.m. |
| A12                                         |     | 3.133  | X | 3.830  | 2 | 23.999   | Sq.m. |
| A13                                         |     | 3.189  | X | 13.280 | 1 | 42.350   | Sq.m. |
| A14                                         |     | 1.000  | X | 6.082  | 1 | 6.082    | Sq.m. |
| A15                                         |     | 3.250  | X | 5.635  | 1 | 18.314   | Sq.m. |
| A16                                         |     | 10.660 | X | 1.915  | 2 | 40.828   | Sq.m. |
| A17                                         |     | 3.076  | X | 1.809  | 2 | 11.129   | Sq.m. |
| A18                                         | 0.5 | 3.076  | X | 1.906  | 2 | 5.863    | Sq.m. |
| A19                                         |     | 4.788  | X | 2.286  | 2 | 21.891   | Sq.m. |
| A20                                         |     | 4.368  | X | 1.429  | 2 | 12.484   | Sq.m. |
| A21                                         |     | 3.265  | X | 2.485  | 2 | 16.227   | Sq.m. |
| A22                                         |     | 1.735  | X | 5.935  | 2 | 20.594   | Sq.m. |
| A23                                         |     | 3.975  | X | 3.609  | 2 | 28.692   | Sq.m. |
| A24                                         |     | 5.630  | X | 0.344  | 2 | 3.873    | Sq.m. |
| A25                                         |     | 1.200  | X | 2.500  | 2 | 6.000    | Sq.m. |
| A26                                         |     | 1.915  | X | 10.160 | 2 | 38.913   | Sq.m. |
| D                                           |     | 0.621  | X | 1.800  | 2 | 2.236    | Sq.m. |
| D1                                          |     | 1.000  | X | 0.650  | 2 | 1.300    | Sq.m. |
| D2                                          |     | 0.254  | X | 1.000  | 2 | 0.508    | Sq.m. |
|                                             | 0.5 | 1.000  | X | 0.620  | 2 | 0.620    | Sq.m. |
| D3                                          |     | 1.800  | X | 3.180  | 2 | 11.448   | Sq.m. |
| D4                                          |     | 6.280  | X | 6.380  | 1 | 40.066   | Sq.m. |
| L1                                          |     | 1.500  | X | 1.800  | 2 | 5.400    | Sq.m. |
| L2                                          |     | 1.800  | X | 1.800  | 2 | 6.480    | Sq.m. |
|                                             |     |        |   | TOTAL  | = | 684.244  | Sq.m. |

3RD, 4TH, 5TH, 6TH, 7TH, 9TH, 10TH, 11TH, 12TH & 13TH FLOOR ARE SAME AS 2ND FLOOR B/U/P AREA = 971.367 Sq.m.

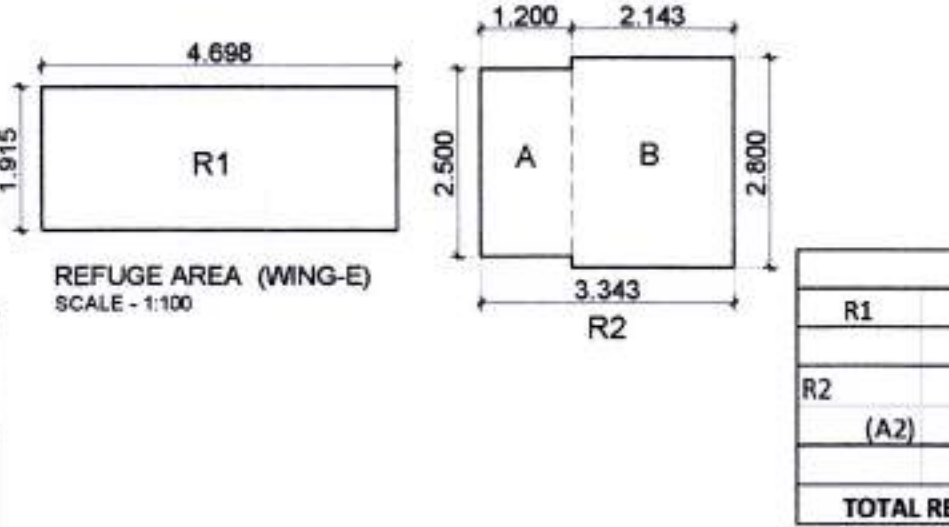

| PROPOSED B/UP AREA ON EIGHTH FLOOR (WING-E) |     |        |   |        |   |          |
|---------------------------------------------|-----|--------|---|--------|---|----------|
| ADDITION                                    |     |        |   |        |   |          |
| AREA A                                      |     | 34.695 | X | 47.719 | 1 | 1655.611 |
|                                             |     |        |   | TOTAL  | = | 1655.611 |
| DEDUCTION                                   |     |        |   |        |   |          |
| A1                                          |     | 1.000  | X | 5.780  | 2 | 11.560   |
| A2                                          |     | 3.250  | X | 5.670  | 1 | 18.428   |
| A3                                          |     | 1.015  | X | 4.320  | 2 | 8.770    |
| A4                                          |     | 1.000  | X | 1.315  | 1 | 1.315    |
| A5                                          |     | 7.715  | X | 13.742 | 1 | 106.020  |
| A6                                          |     | 3.150  | X | 1.017  | 1 | 3.204    |
| A7                                          |     | 3.830  | X | 16.407 | 1 | 62.839   |
| A8                                          |     | 3.830  | X | 3.682  | 1 | 14.102   |
| A9                                          |     | 2.421  | X | 22.489 | 1 | 54.446   |
| A10                                         |     | 1.971  | X | 6.589  | 2 | 25.974   |
| A11                                         | 0.5 | 4.454  | X | 2.759  | 2 | 12.289   |
| A12                                         |     | 3.133  | X | 3.830  | 2 | 23.999   |
| A13                                         |     | 3.189  | X | 13.280 | 1 | 42.350   |
| A14                                         |     | 1.000  | X | 6.082  | 1 | 6.082    |
| A15                                         |     | 3.250  | X | 5.635  | 1 | 18.314   |
| A16                                         |     | 10.660 | X | 1.915  | 2 | 40.828   |
| A17                                         |     | 3.076  | X | 1.809  | 2 | 11.129   |
| A18                                         | 0.5 | 3.076  | X | 1.906  | 2 | 5.863    |
| A19                                         |     | 4.788  | X | 2.286  | 2 | 21.891   |
| A20                                         |     | 4.368  | X | 1.429  | 2 | 12.484   |
| A21                                         |     | 3.265  | X | 2.485  | 2 | 16.227   |
| A22                                         |     | 1.735  | X | 5.935  | 2 | 20.594   |
| A23                                         |     | 3.975  | X | 3.609  | 2 | 28.692   |
| A24                                         |     | 5.630  | X | 0.344  | 2 | 3.873    |
| A25                                         |     | 1.200  | X | 2.500  | 2 | 6.000    |
| A26                                         |     | 1.915  | X | 10.160 | 2 | 38.913   |
| D                                           |     | 0.621  | X | 1.800  | 2 | 2.236    |
| D1                                          |     | 1.000  | X | 0.650  | 2 | 1.300    |
| D2                                          |     | 0.254  | X | 1.000  | 2 | 0.508    |
|                                             | 0.5 | 1.000  | X | 0.620  | 2 | 0.620    |
| D3                                          |     | 1.800  | X | 3.180  | 2 | 11.448   |
| D4                                          |     | 6.280  | X | 6.380  | 1 | 40.066   |
| L                                           |     | 1.500  | X | 1.800  | 2 | 5.400    |
| L1                                          |     | 1.800  | X | 1.800  | 2 | 6.480    |
|                                             |     |        |   | TOTAL  | = | 684.244  |
| EIGHTH FLOOR B/UP AREA                      |     |        |   |        | = | 971.367  |

N.M.R.D.A.  
L.S. No. 11/MDP/10/2001/27932/324  
L.S. Valid  
Up to 31-12-2024

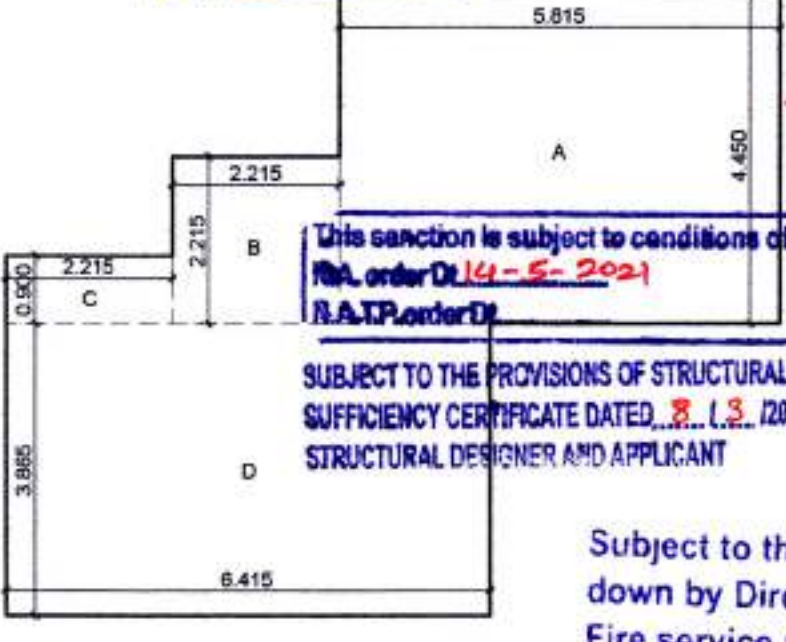

CARPET AREA KEY PLAN FOR FLAT NO. 201 (WING-E) SCALE - 1:100


| A     | 5.815 | X | 4.450 | 1 | 25.877        | Sq.m. |
|-------|-------|---|-------|---|---------------|-------|
| B     | 2.215 | X | 2.215 | 1 | 4.906         | Sq.m. |
| C     | 2.215 | X | 0.900 | 1 | 1.994         | Sq.m. |
| D     | 6.415 | X | 3.865 | 1 | 24.794        | Sq.m. |
| TOTAL |       |   |       |   | <b>57.571</b> | Sq.m. |

CARPET AREA STATEMENT ON 212 & 301, 312 & 401, 412 & 501, 512 & 601, 612 & 701, 712 & 801, 812 & 901, 912 & 1001, 1012 & 1101, 1112 & 1201, 1212 & 1301, 1312 IS SAME AS FLAT NO. 201



CARPET AREA KEY PLAN FOR FLAT NO. 203 (WING-E) SCALE - 1:100

| R1                          | 4.700 | X | 1.915 | 2 | 18.00        | Sq.m. |
|-----------------------------|-------|---|-------|---|--------------|-------|
| TOTAL (R1)                  |       |   |       |   | <b>18.00</b> | Sq.m. |
| R2                          | 2.500 | X | 1.200 | 2 | 6.000        | Sq.m. |
| (A2)                        | 2.143 | X | 2.800 | 2 | 12.00        | Sq.m. |
| TOTAL (R2)                  |       |   |       |   | <b>18.00</b> | Sq.m. |
| TOTAL REFUGE AREA (R1+R2)X2 |       |   |       |   | <b>36.00</b> | Sq.m. |

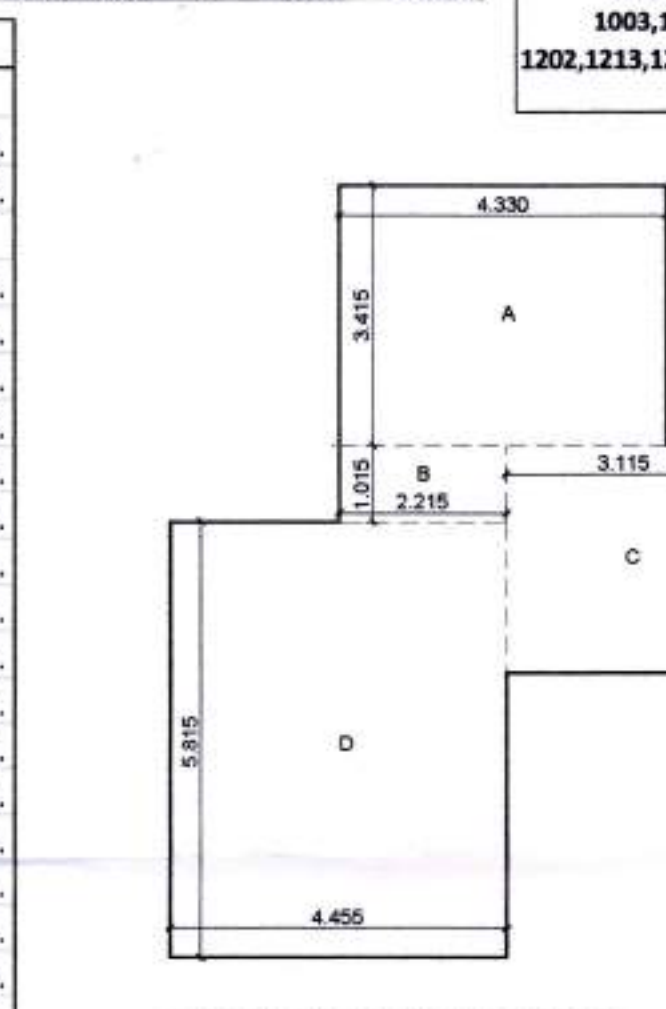

CARPET AREA KEY PLAN FOR FLAT NO. 204 (WING-E) SCALE - 1:100

| A     | 4.330 | X | 3.415 | 1 | 14.787        | Sq.m. |
|-------|-------|---|-------|---|---------------|-------|
| B     | 2.215 | X | 1.015 | 1 | 2.248         | Sq.m. |
| C     | 3.115 | X | 3.000 | 1 | 9.345         | Sq.m. |
| D     | 4.455 | X | 5.815 | 1 | 25.906        | Sq.m. |
| TOTAL |       |   |       |   | <b>52.286</b> | Sq.m. |

CARPET AREA STATEMENT ON 205, 206, 207, 208, 209 & 304, 305, 306, 307, 308, 309 & 404, 405, 406, 407, 408, 409 & 504, 505, 506, 507, 508, 509 & 604, 605, 606, 607, 608, 609 & 704, 705, 706, 707, 708 & 804, 805, 806, 807, 809, & 904, 905, 906, 907, 908, 909 & 1004, 1005, 1006, 1007, 1008, 1009 & 1104, 1105, 1106, 1107, 1108, 1109 & 1204, 1205, 1206, 1207, 1208, 1209 & 1304, 1305, 1306, 1307, 1308, 1309 IS SAME AS FLAT NO. 204

shall have to develop 70% Area of Park reservation before start construction on site and FSI of said reservation shall be allowed only after development of reservation.

This Sanction is Subject to Conditions Mentioned in Development Agreement Dt. 16/12/2021

Subject to the condition laid down by Directorate of Maharashtra Fire service vide Letter No. MFS/51/2021/SIL/11-10-2021

Subject to the provisions of structural design sufficiency certificate dated 8.12.2021 of structural designer and applicant

Subject to Condition of N.O.C. from Airport Authority Dt. 11-01-2022

Necessary arrangement for rain water harvesting shall be done

This Sanction is Subject to Condition that Flat shall be released as per Condition No. 10 (a) of the Development Agreement Dt. 16-12-2021

Occupation certificate shall be issued only after submission of the Extract of 70% Area of Park reservation N.M.R.A.

OFFICE OF THE NAGPUR METROPOLITAN REGION DEVELOPMENT AUTHORITY  
Building Permit No. 10/2021/214/12-14  
2021062527/214/12-14  
**SANCTIONED**  
Assistant Engineer  
Nagpur Metropolitan Region Development Authority

| A     | 3.000 | X | 1.915 | 1 | 5.745         | Sq.m. |
|-------|-------|---|-------|---|---------------|-------|
| B     | 3.415 | X | 4.330 | 1 | 14.787        | Sq.m. |
| C     | 6.830 | X | 3.415 | 1 | 23.324        | Sq.m. |
| D     | 5.815 | X | 2.485 | 1 | 14.450        | Sq.m. |
| TOTAL |       |   |       |   | <b>58.306</b> | Sq.m. |

CARPET AREA STATEMENT ON 202, 210, 211 & 302, 303, 310, 311 & 402, 403, 410, 411 & 502, 503, 510, 511 & 602, 603, 610, 611 & 702, 703, 710, 711 & 802, 803, 810, 811 & 902, 903, 910, 911 & 1002, 1003, 1010, 1011 & 1102, 1103, 1110, 1111 & 1202, 1213, 1210, 1211 & 1302, 1303, 1310, 1311 IS SAME AS FLAT NO. 203

Subject to the condition that Developer/Applicant shall construct sewage treatment plant (STP) as per the required norms of Maharashtra Pollution Control Board and shall submit the NOC from MPCB without compliance of same occupation permission not be issued.

Subject to terms and condition of Government circular dated 30-01-2016 that Developer have to construct the temporary shade, toilet and arrangement of drinking water for the labours.

| FORM OF STATEMENT 3<br>(Sr. No. 9(a)) |                    |                  |                             |                                             |                                                           |
|---------------------------------------|--------------------|------------------|-----------------------------|---------------------------------------------|-----------------------------------------------------------|
| AREA DETAILS OF APARTMENT (WING-E)    |                    |                  |                             |                                             |                                                           |
| BUILDING<br>CR.NO.                    | APARTMENT<br>T.NO. | FLOOR NO.        | CARPET AREA OF<br>APARTMENT | AREA OF BALCONY<br>ATTACHED TO<br>APARTMENT | AREA OF DOUBLE HEIGHT<br>TERRACE ATTACHED TO<br>APARTMENT |
| WING E                                | 201                | SECOND FLOOR     | 57.571                      | 10.903                                      | 0                                                         |
|                                       | 202                |                  | 58.306                      | 6.007                                       | 0                                                         |
|                                       | 203                |                  | 58.306                      | 6.007                                       | 0                                                         |
|                                       | 204                |                  | 52.286                      | 10.699                                      | 0                                                         |
|                                       | 205                |                  | 52.286                      | 10.699                                      | 0                                                         |
|                                       | 206                |                  | 52.286                      | 10.699                                      | 0                                                         |
|                                       | 207                |                  | 52.286                      | 10.699                                      | 0                                                         |
|                                       | 208                |                  | 52.286                      | 10.699                                      | 0                                                         |
|                                       | 209                |                  | 52.286                      | 10.699                                      | 0                                                         |
|                                       | 210                |                  | 58.306                      | 6.007                                       | 0                                                         |
|                                       | 211                |                  | 58.306                      | 6.007                                       | 0                                                         |
|                                       | 212                |                  | 57.571                      | 10.903                                      | 0                                                         |
| WING E                                | 301                | THIRD FLOOR      | 57.571                      | 10.903                                      | 0                                                         |
|                                       | 302                |                  | 58.306                      | 6.007                                       | 0                                                         |
|                                       | 303                |                  | 58.306                      | 6.007                                       | 0                                                         |
|                                       | 304                |                  | 52.286                      | 10.699                                      | 0                                                         |
|                                       | 305                |                  | 52.286                      | 10.699                                      | 0                                                         |
|                                       | 306                |                  | 52.286                      | 10.699                                      | 0                                                         |
|                                       | 307                |                  | 52.286                      | 10.699                                      | 0                                                         |
|                                       | 308                |                  | 52.286                      | 10.699                                      | 0                                                         |
|                                       | 309                |                  | 52.286                      | 10.699                                      | 0                                                         |
|                                       | 310                |                  | 58.306                      | 6.007                                       | 0                                                         |
|                                       | 311                |                  | 58.306                      | 6.007                                       | 0                                                         |
|                                       | 312                |                  | 57.571                      | 10.903                                      | 0                                                         |
| WING E                                | 401                | FOURTH FLOOR     | 57.571                      | 10.903                                      | 0                                                         |
|                                       | 402                |                  | 58.306                      | 6.007                                       | 0                                                         |
|                                       | 403                |                  | 58.306                      | 6.007                                       | 0                                                         |
|                                       | 404                |                  | 52.286                      | 10.699                                      | 0                                                         |
|                                       | 405                |                  | 52.286                      | 10.699                                      | 0                                                         |
|                                       | 406                |                  | 52.286                      | 10.699                                      | 0                                                         |
|                                       | 407                |                  | 52.286                      | 10.699                                      | 0                                                         |
|                                       | 408                |                  | 52.286                      | 10.699                                      | 0                                                         |
|                                       | 409                |                  | 52.286                      | 10.699                                      | 0                                                         |
|                                       | 410                |                  | 58.306                      | 6.007                                       | 0                                                         |
|                                       | 411                |                  | 58.306                      | 6.007                                       | 0                                                         |
|                                       | 412                |                  | 57.571                      | 10.903                                      | 0                                                         |
| WING E                                | 501                | FIFTH FLOOR      | 57.571                      | 10.903                                      | 0                                                         |
|                                       | 502                |                  | 58.306                      | 6.007                                       | 0                                                         |
|                                       | 503                |                  | 58.306                      | 6.007                                       | 0                                                         |
|                                       | 504                |                  | 52.286                      | 10.699                                      | 0                                                         |
|                                       | 505                |                  | 52.286                      | 10.699                                      | 0                                                         |
|                                       | 506                |                  | 52.286                      | 10.699                                      | 0                                                         |
|                                       | 507                |                  | 52.286                      | 10.699                                      | 0                                                         |
|                                       | 508                |                  | 52.286                      | 10.699                                      | 0                                                         |
|                                       | 509                |                  | 52.286                      | 10.699                                      | 0                                                         |
|                                       | 510                |                  | 58.306                      | 6.007                                       | 0                                                         |
|                                       | 511                |                  | 58.306                      | 6.007                                       | 0                                                         |
|                                       | 512                |                  | 57.571                      | 10.903                                      | 0                                                         |
| WING E                                | 601                | SIXTH FLOOR      | 57.571                      | 10.903                                      | 0                                                         |
|                                       | 602                |                  | 58.306                      | 6.007                                       | 0                                                         |
|                                       | 603                |                  | 58.306                      | 6.007                                       | 0                                                         |
|                                       | 604                |                  | 52.286                      | 10.699                                      | 0                                                         |
|                                       | 605                |                  | 52.286                      | 10.699                                      | 0                                                         |
|                                       | 606                |                  | 52.286                      | 10.699                                      | 0                                                         |
|                                       | 607                |                  | 52.286                      | 10.699                                      | 0                                                         |
|                                       | 608                |                  | 52.286                      | 10.699                                      | 0                                                         |
|                                       | 609                |                  | 52.286                      | 10.699                                      | 0                                                         |
|                                       | 610                |                  | 58.306                      | 6.007                                       | 0                                                         |
|                                       | 611                |                  | 58.306                      | 6.007                                       | 0                                                         |
|                                       | 612                |                  | 57.571                      | 10.903                                      | 0                                                         |
| WING E                                | 701                | SEVENTH FLOOR    | 57.571                      | 10.903                                      | 0                                                         |
|                                       | 702                |                  | 58.306                      | 6.007                                       | 0                                                         |
|                                       | 703                |                  | 58.306                      | 6.007                                       | 0                                                         |
|                                       | 704                |                  | 52.286                      | 10.699                                      | 0                                                         |
|                                       | 705                |                  | 52.286                      | 10.699                                      | 0                                                         |
|                                       | 706                |                  | 52.286                      | 10.699                                      | 0                                                         |
|                                       | 707                |                  | 52.286                      | 10.699                                      | 0                                                         |
|                                       | 708                |                  | 52.286                      | 10.699                                      | 0                                                         |
|                                       | 709                |                  | 52.286                      | 10.699                                      | 0                                                         |
|                                       | 710                |                  | 58.306                      | 6.007                                       | 0                                                         |
|                                       | 711                |                  | 58.306                      | 6.007                                       | 0                                                         |
|                                       | 712                |                  | 57.571                      | 10.903                                      | 0                                                         |
| WING E                                | 801                | EIGHTH FLOOR     | 57.571                      | 10.903                                      | 0                                                         |
|                                       | 802                |                  | 58.306                      | 6.007                                       | 0                                                         |
|                                       | 803                |                  | 58.306                      | 6.007                                       | 0                                                         |
|                                       | 804                |                  | 52.286                      | 10.699                                      | 0                                                         |
|                                       | 805                |                  | 52.286                      | 10.699                                      | 0                                                         |
|                                       | 806                |                  | 52.286                      | 10.699                                      | 0                                                         |
|                                       | 807                |                  | 52.286                      | 10.699                                      | 0                                                         |
|                                       | 808                |                  | 52.286                      | 10.699                                      | 0                                                         |
|                                       | 809                |                  | 52.286                      | 10.699                                      | 0                                                         |
|                                       | 810                |                  | 58.306                      | 6.007                                       | 0                                                         |
|                                       | 811                |                  | 58.306                      | 6.007                                       | 0                                                         |
|                                       | 812                |                  | 57.571                      | 10.903                                      | 0                                                         |
| WING E                                | 901                | NINTH FLOOR      | 57.571                      | 10.903                                      | 0                                                         |
|                                       | 902                |                  | 58.306                      | 6.007                                       | 0                                                         |
|                                       | 903                |                  | 58.306                      | 6.007                                       | 0                                                         |
|                                       | 904                |                  | 52.286                      | 10.699                                      | 0                                                         |
|                                       | 905                |                  | 52.286                      | 10.699                                      | 0                                                         |
|                                       | 906                |                  | 52.286                      | 10.699                                      | 0                                                         |
|                                       | 907                |                  | 52.286                      | 10.699                                      | 0                                                         |
|                                       | 908                |                  | 52.286                      | 10.699                                      | 0                                                         |
|                                       | 909                |                  | 52.286                      | 10.699                                      | 0                                                         |
|                                       | 910                |                  | 58.306                      | 6.007                                       | 0                                                         |
|                                       | 911                |                  | 58.306                      | 6.007                                       | 0                                                         |
|                                       | 912                |                  | 57.571                      | 10.903                                      | 0                                                         |
| WING E                                | 1001               | TENTH FLOOR      | 57.571                      | 10.903                                      | 0                                                         |
|                                       | 1002               |                  | 58.306                      | 6.007                                       | 0                                                         |
|                                       | 1003               |                  | 58.306                      | 6.007                                       | 0                                                         |
|                                       | 1004               |                  | 52.286                      | 10.699                                      | 0                                                         |
|                                       | 1005               |                  | 52.286                      | 10.699                                      | 0                                                         |
|                                       | 1006               |                  | 52.286                      | 10.699                                      | 0                                                         |
|                                       | 1007               |                  | 52.286                      | 10.699                                      | 0                                                         |
|                                       | 1008               |                  | 52.286                      | 10.699                                      | 0                                                         |
|                                       | 1009               |                  | 52.286                      | 10.699                                      | 0                                                         |
|                                       | 1010               |                  | 58.306                      | 6.007                                       | 0                                                         |
|                                       | 1011               |                  | 58.306                      | 6.007                                       | 0                                                         |
|                                       | 1012               |                  | 57.571                      | 10.903                                      | 0                                                         |
| WING E                                | 1101               | ELEVENTH FLOOR   | 57.571                      | 10.903                                      | 0                                                         |
|                                       | 1102               |                  | 58.306                      | 6.007                                       | 0                                                         |
|                                       | 1103               |                  | 58.306                      | 6.007                                       | 0                                                         |
|                                       | 1104               |                  | 52.286                      | 10.699                                      | 0                                                         |
|                                       | 1105               |                  | 52.286                      | 10.699                                      | 0                                                         |
|                                       | 1106               |                  | 52.286                      | 10.699                                      | 0                                                         |
|                                       | 1107               |                  | 52.286                      | 10.699                                      | 0                                                         |
|                                       | 1108               |                  | 52.286                      | 10.699                                      | 0                                                         |
|                                       | 1109               |                  | 52.286                      | 10.699                                      | 0                                                         |
|                                       | 1110               |                  | 58.306                      | 6.007                                       | 0                                                         |
|                                       | 1111               |                  | 58.306                      | 6.007                                       | 0                                                         |
|                                       | 1112               |                  | 57.571                      | 10.903                                      | 0                                                         |
| WING E                                | 1201               | TWELFTH FLOOR    | 57.571                      | 10.903                                      | 0                                                         |
|                                       | 1202               |                  | 58.306                      | 6.007                                       | 0                                                         |
|                                       | 1203               |                  | 58.306                      | 6.007                                       | 0                                                         |
|                                       | 1204               |                  | 52.286                      | 10.699                                      | 0                                                         |
|                                       | 1205               |                  | 52.286                      | 10.699                                      | 0                                                         |
|                                       | 1206               |                  | 52.286                      | 10.699                                      | 0                                                         |
|                                       | 1207               |                  | 52.286                      | 10.699                                      | 0                                                         |
|                                       | 1208               |                  | 52.286                      | 10.699                                      | 0                                                         |
|                                       | 1209               |                  | 52.286                      | 10.699                                      | 0                                                         |
|                                       | 1210               |                  | 58.306                      | 6.007                                       | 0                                                         |
|                                       | 1211               |                  | 58.306                      | 6.007                                       | 0                                                         |
|                                       | 1212               |                  | 57.571                      | 10.903                                      | 0                                                         |
| WING E                                | 1301               | THIRTEENTH FLOOR | 57.571                      | 10.903                                      | 0                                                         |
|                                       | 1302               |                  | 58.306                      | 6.007                                       | 0                                                         |
|                                       | 1303               |                  | 58.306                      | 6.007                                       | 0                                                         |
|                                       | 1304               |                  | 52.286                      | 10.699                                      | 0                                                         |
|                                       | 1305               |                  | 52.286                      | 10.699                                      | 0                                                         |
|                                       | 1306               |                  | 52.286                      | 10.699                                      | 0                                                         |
|                                       | 1307               |                  | 52.286                      | 10.699                                      | 0                                                         |
|                                       | 1308               |                  | 52.286                      | 10.699                                      | 0                                                         |
|                                       | 1309               |                  | 52.286                      | 10.699                                      | 0                                                         |
|                                       | 1310               |                  | 58.306                      | 6.007                                       | 0                                                         |
|                                       | 1311               |                  | 58.306                      | 6.007                                       | 0                                                         |
|                                       | 1312               |                  | 57.571                      | 10.903                                      | 0                                                         |