



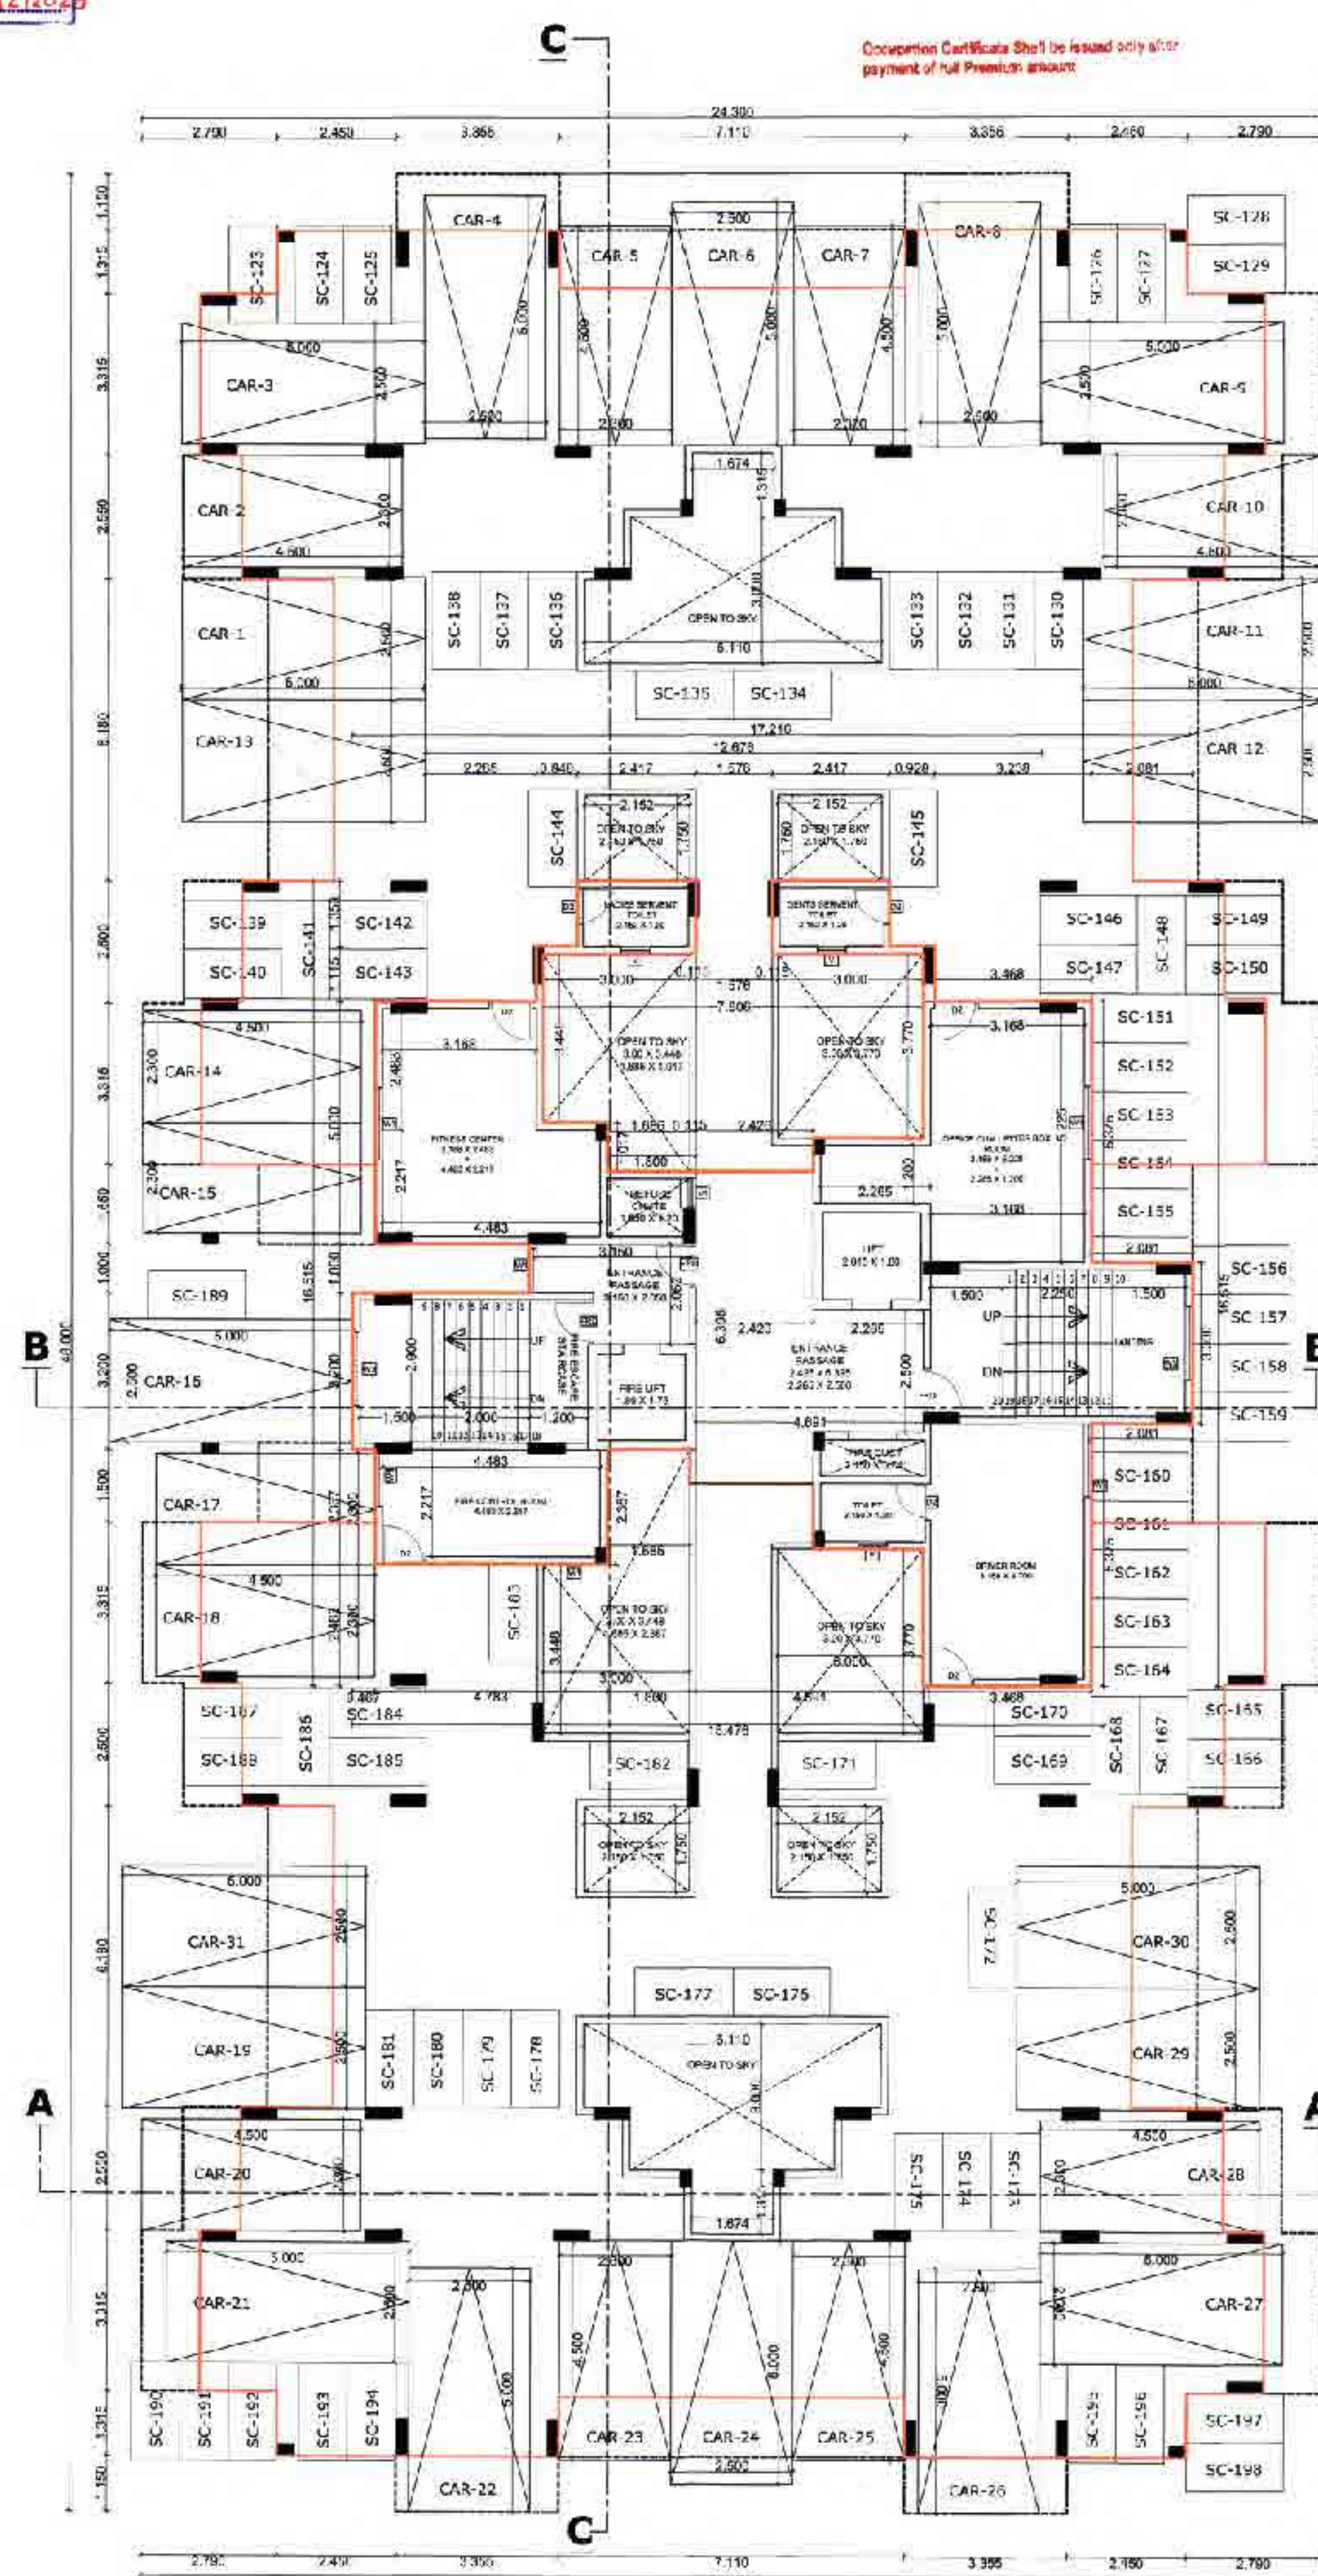

TOWER - A
EXISTING GROUND FLOOR
PLAN

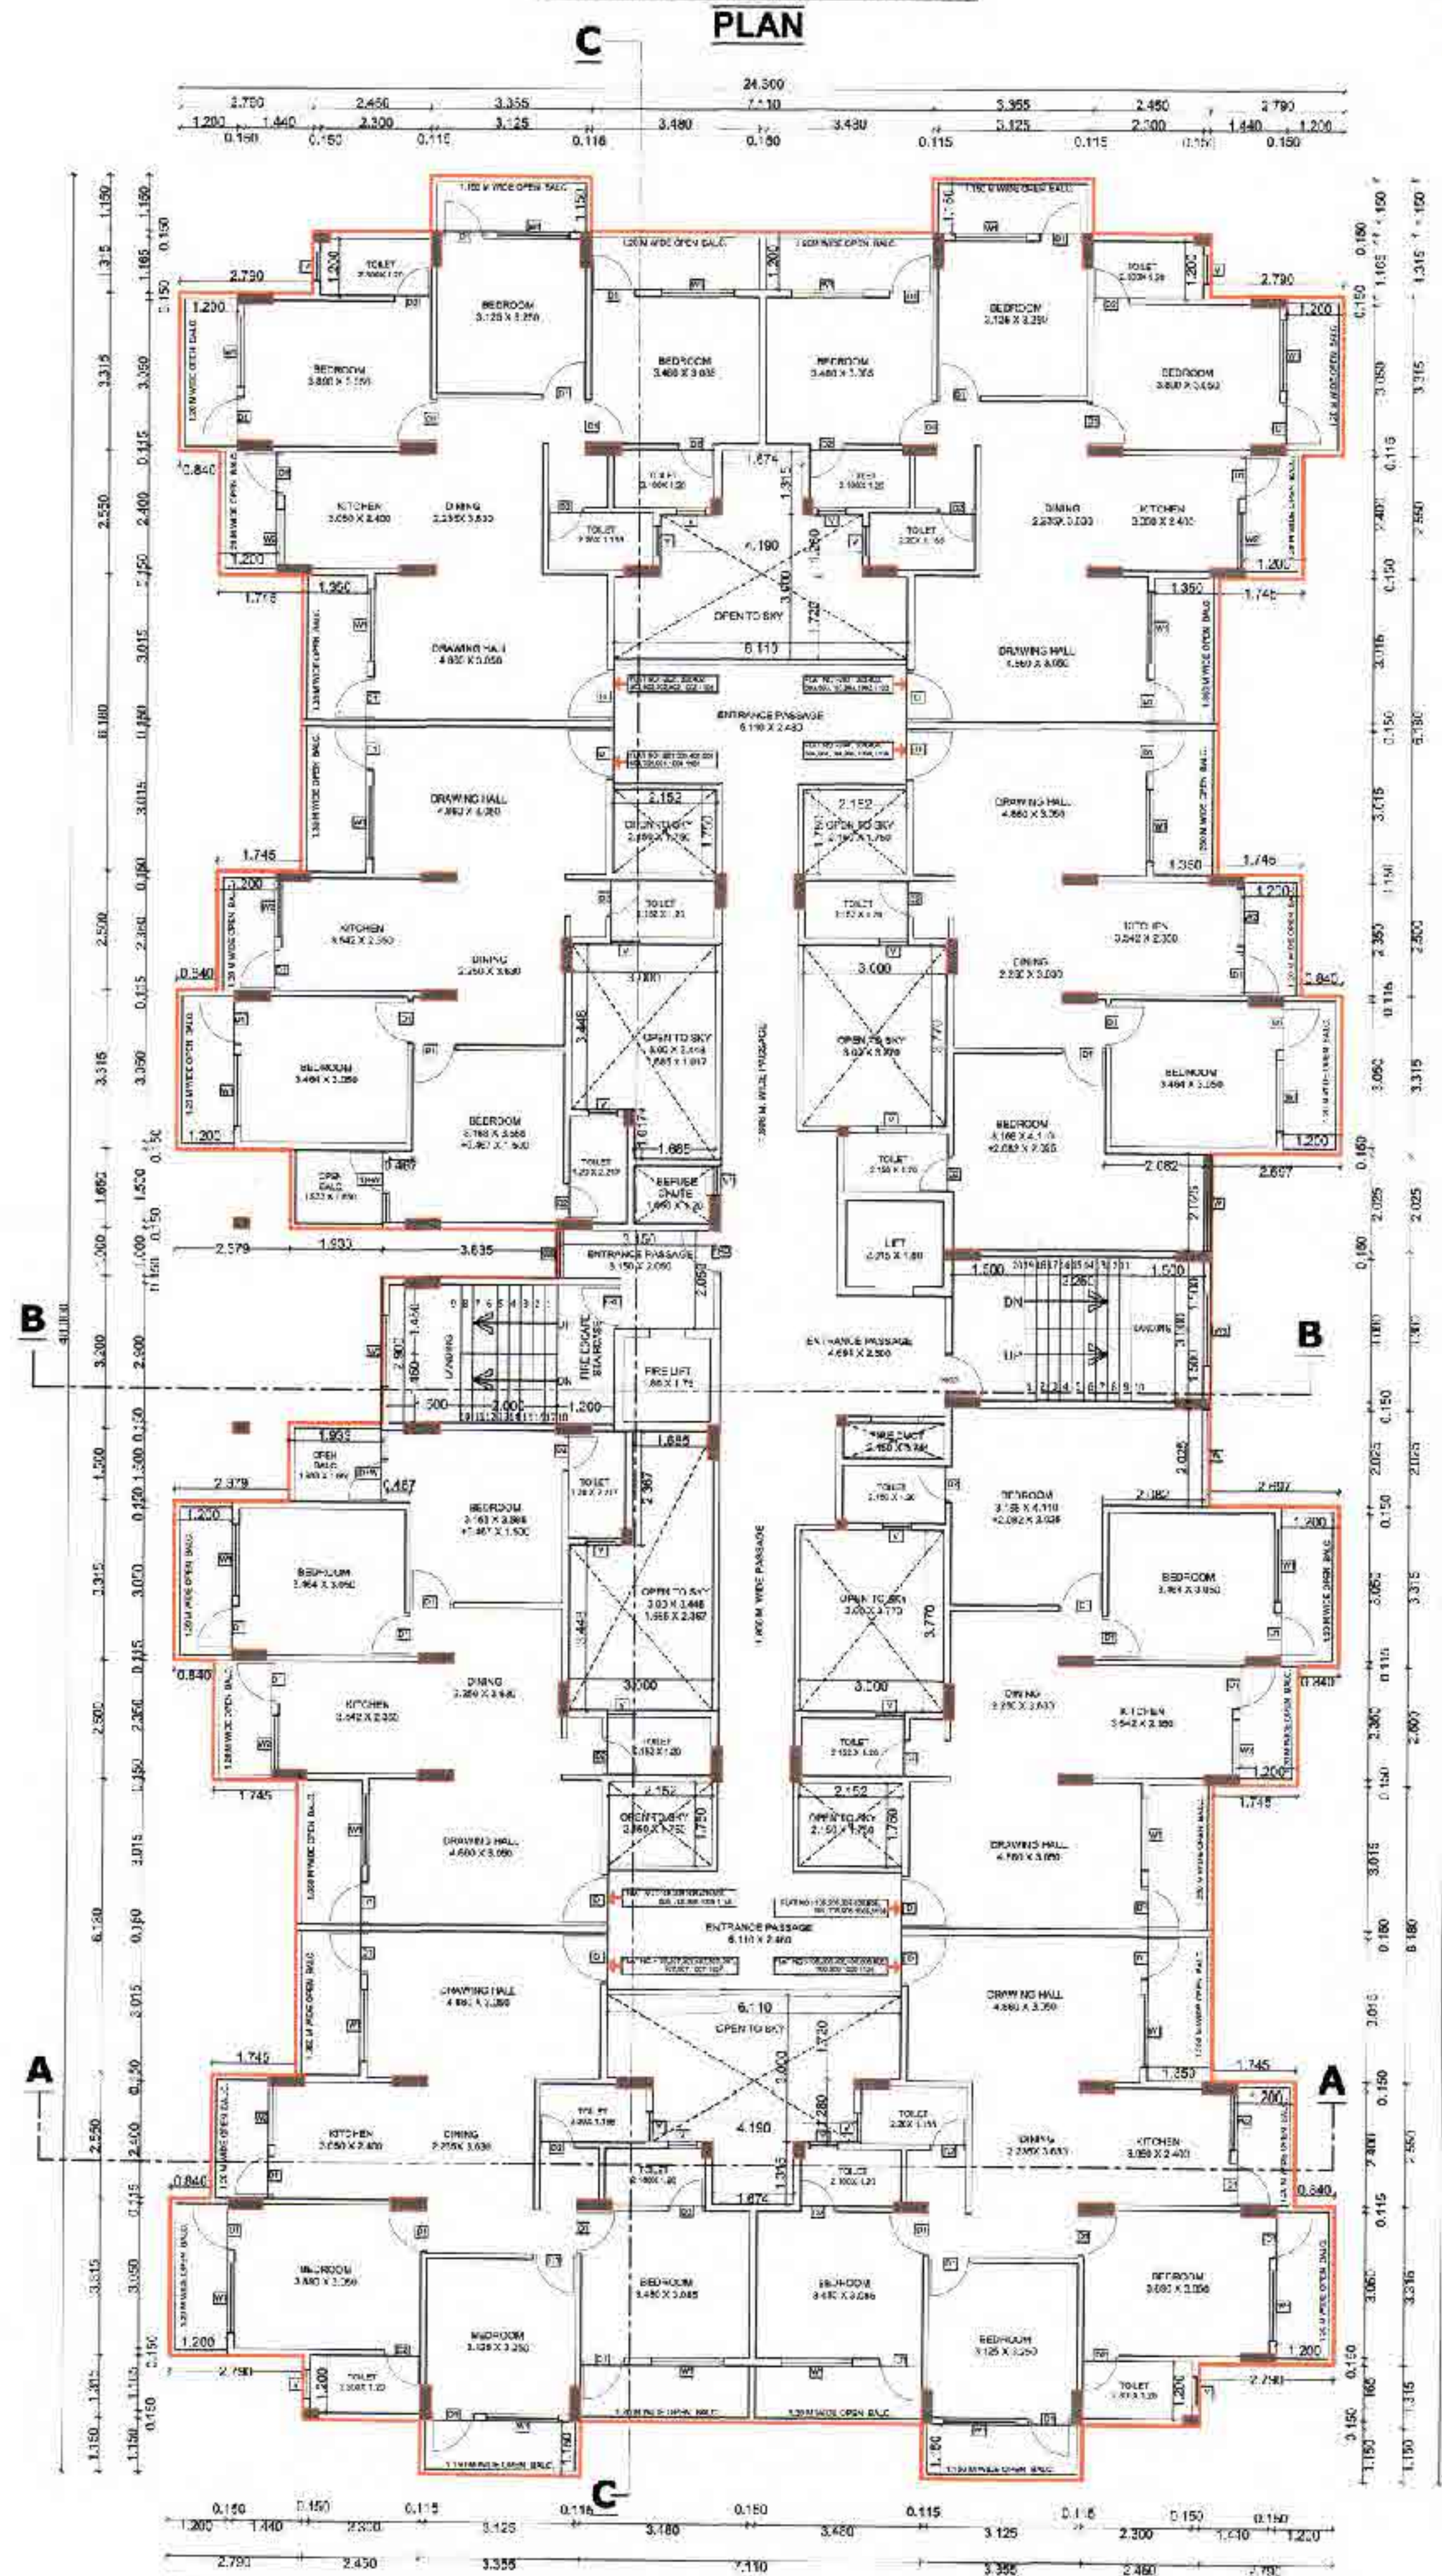


TOWER - A

EXISTING TYPICAL 2nd, 3rd, 4th, 5th, 6th, 7th FLOOR PLAN


PROPOSED 9th, 10th & 11th FLOOR PLAN

SCALE :- 1:100

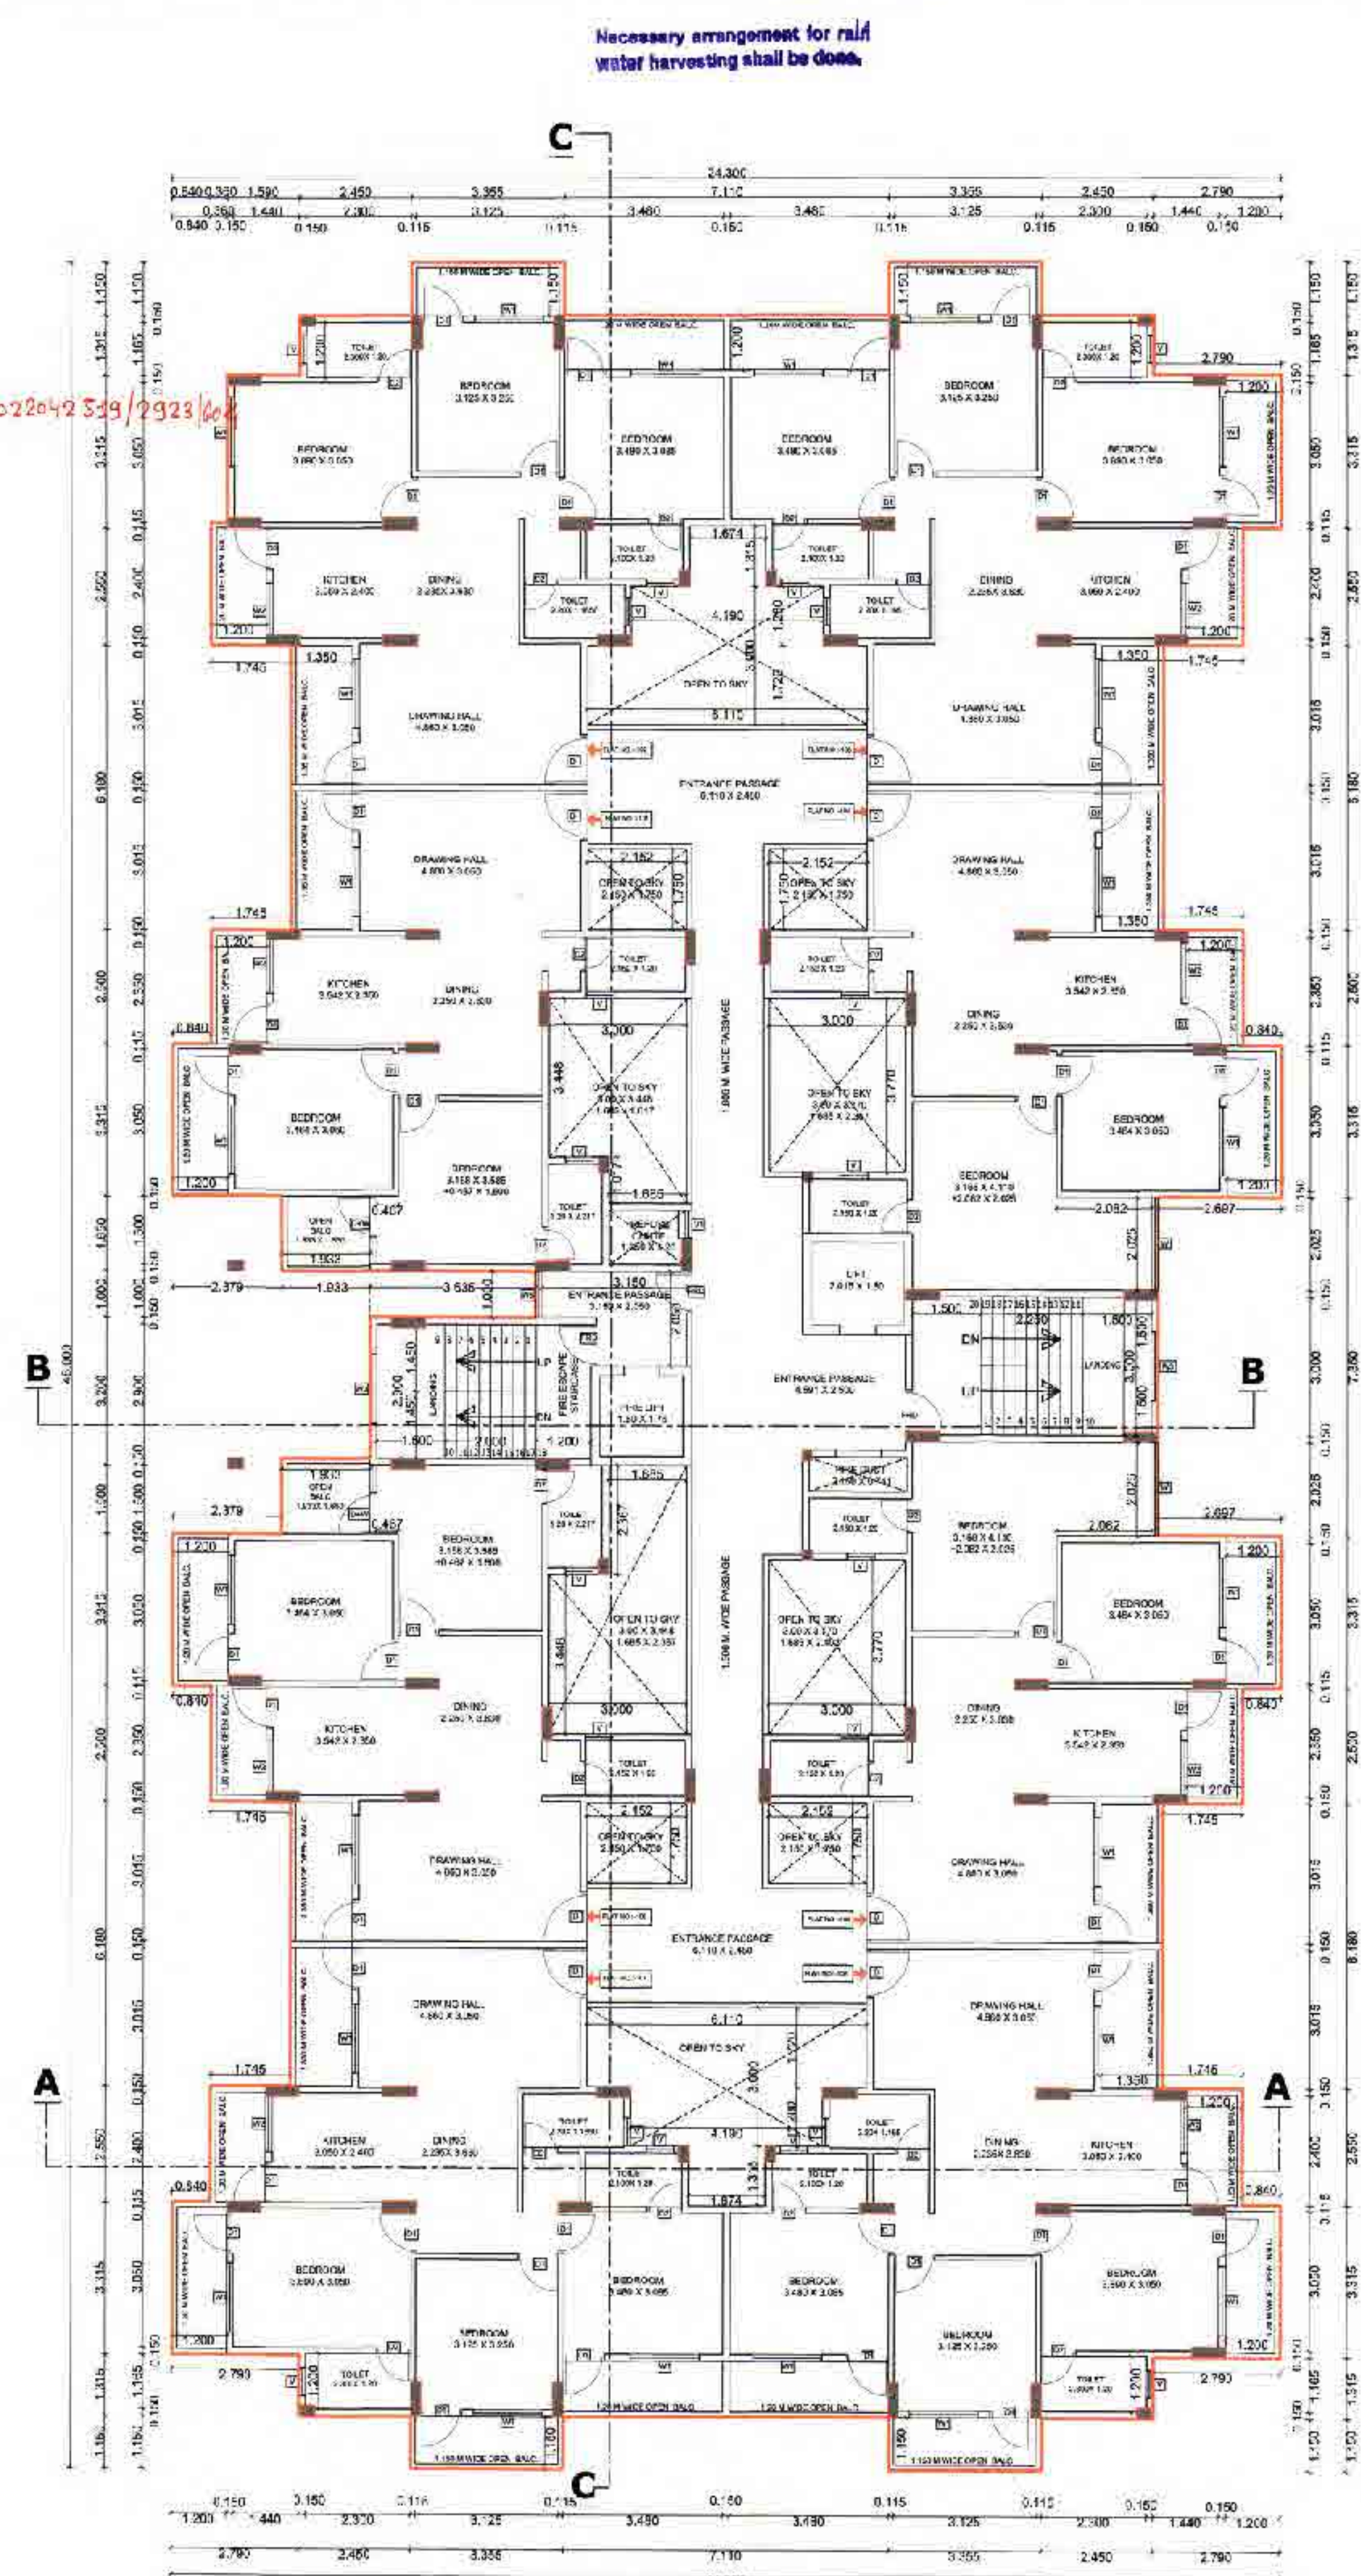


TOWER - A

EXISTING FIRST FLOOR PLAN

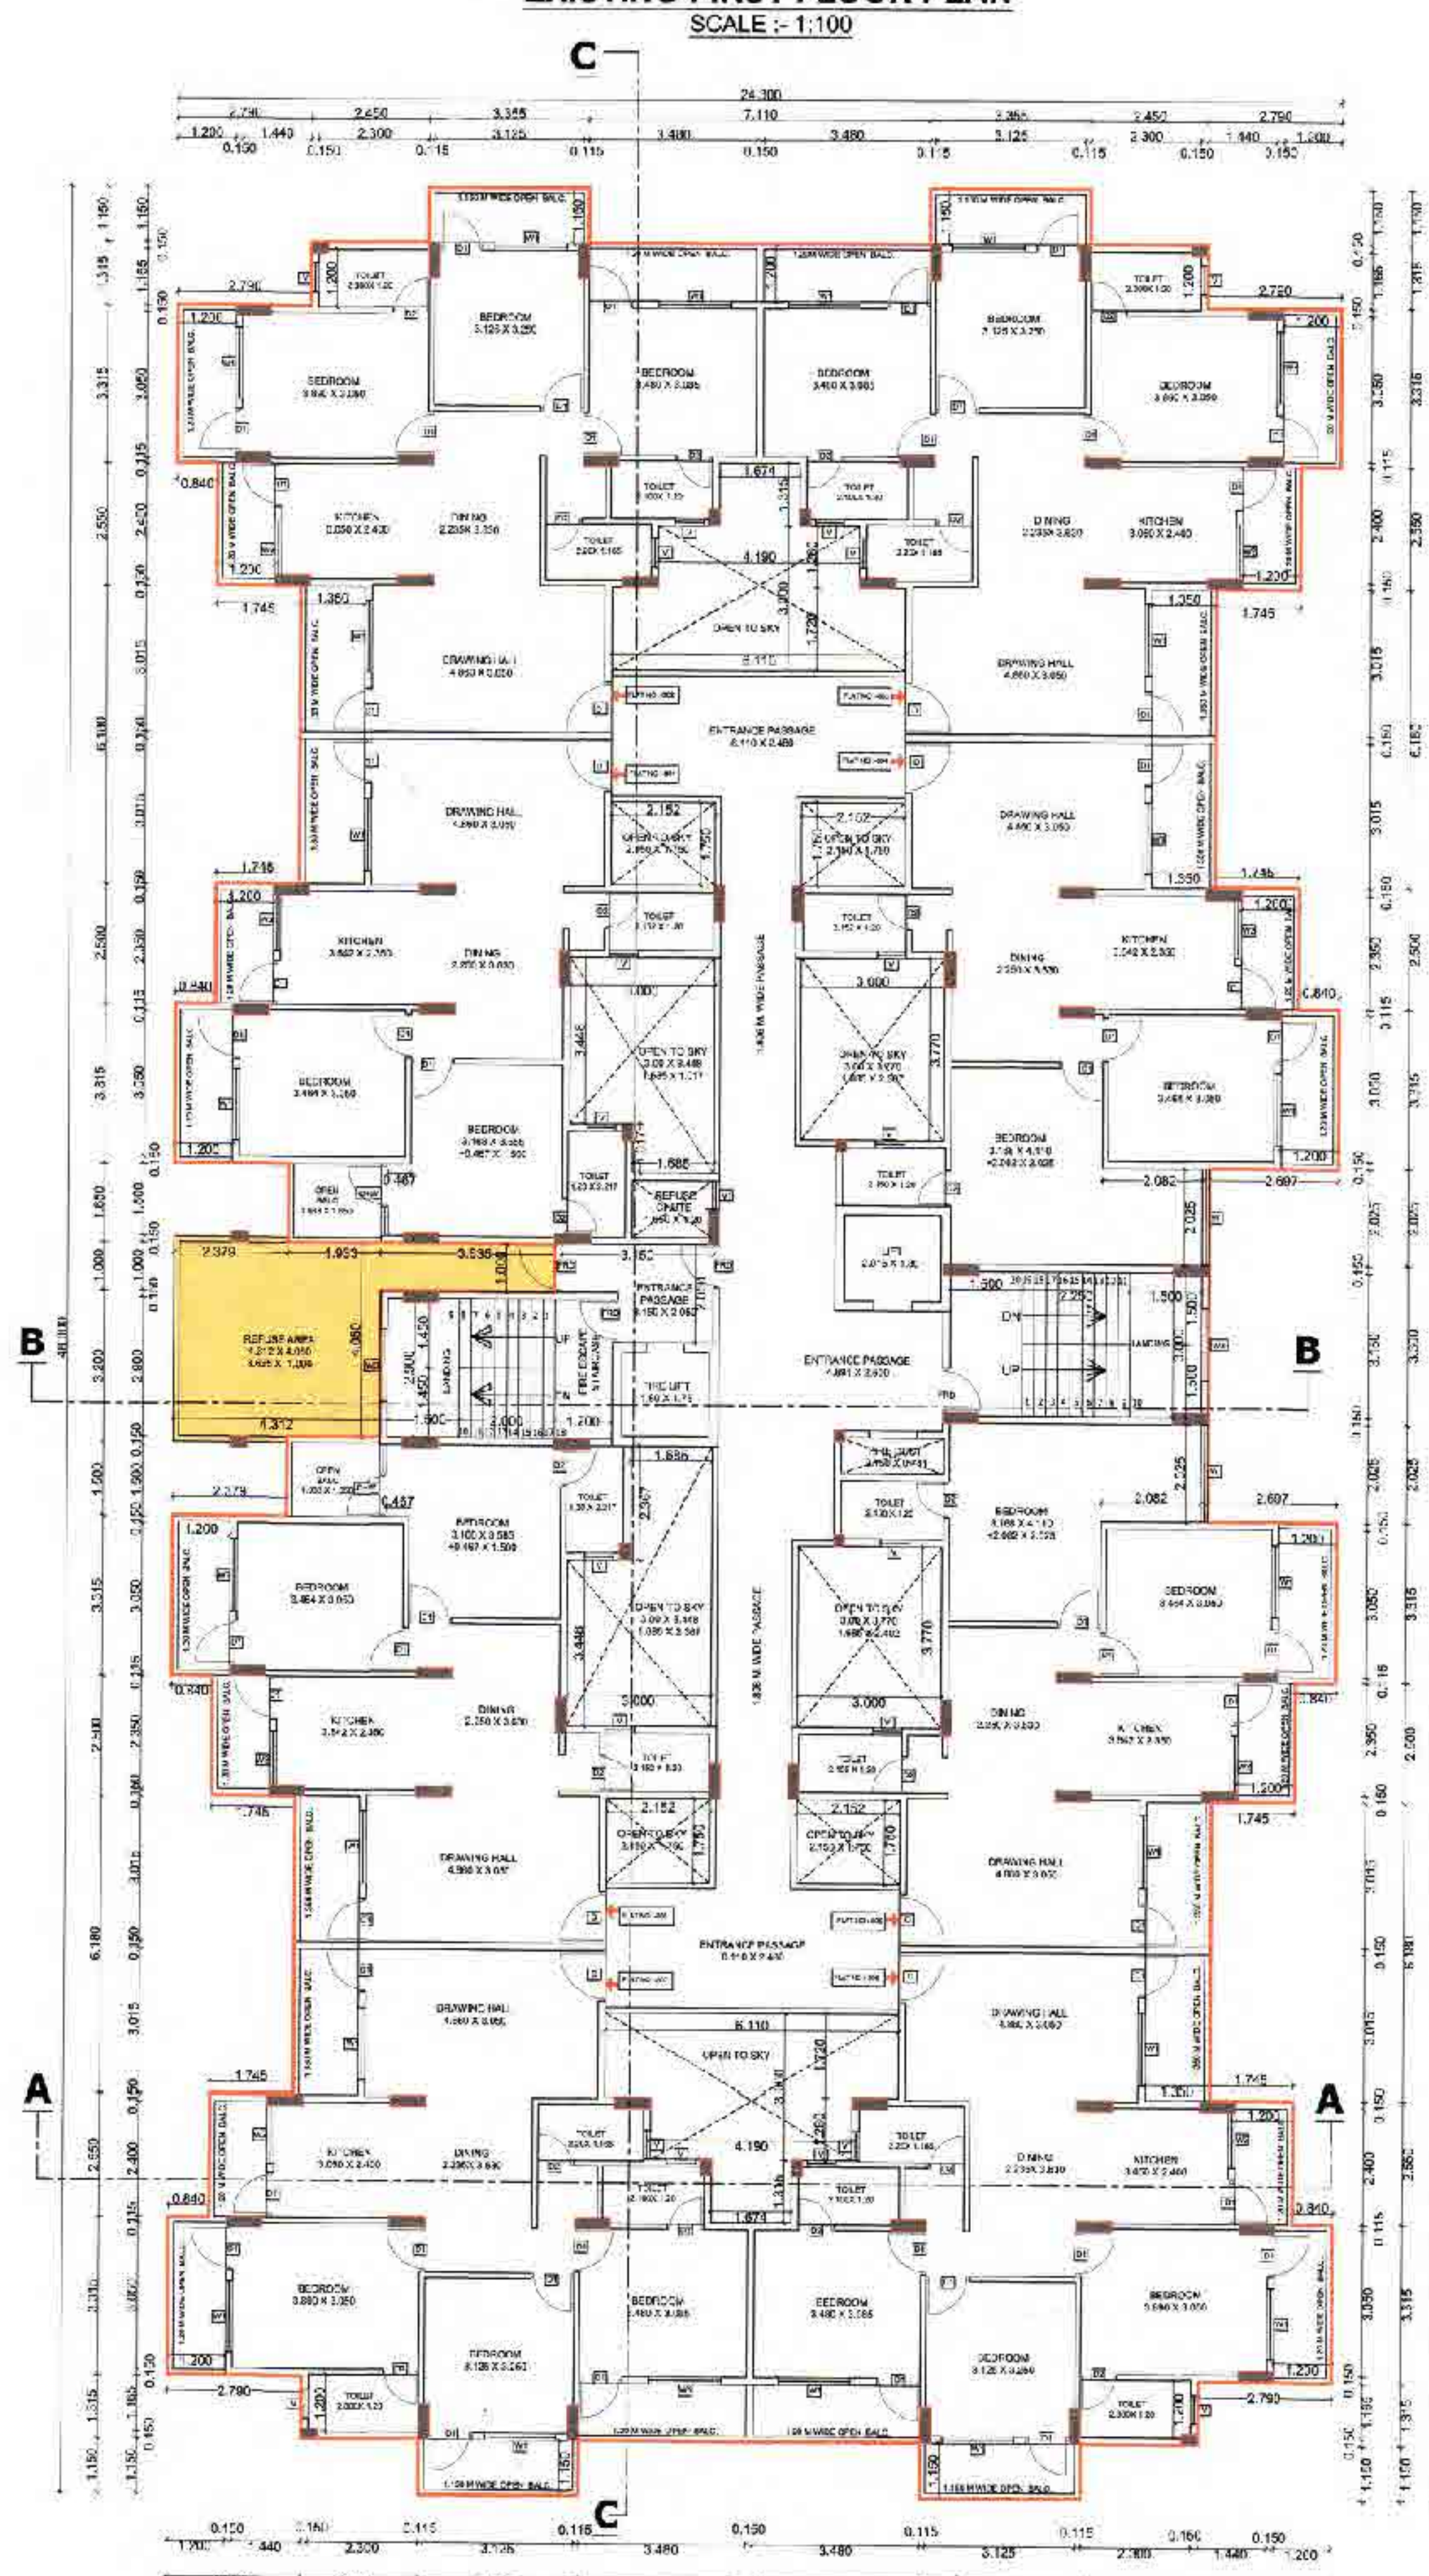

TOWER - A
PROPOSED 8th FLOOR PLAN
SCALE :- 1:100

SCHEDULE OF OPENINGS			
S.NO	TYPE	SIZE	REMARK
D	1	1.150 x 2.10m	T.W.DOUBLE PANELED DOOR
D1	1	0.900 x 2.10m	T.W.SINGLE PANELED DOOR
D2	1	0.750 x 2.10m	T.W.SINGLE PANELED DOOR
D+W	1	1.500 x 2.10m	DOOR & ALUMINUM GLAZED WINDOW
W	1	2.025 x 1.50m	ALUMINUM GLAZED WINDOW
W1	1	1.500 x 1.50m	ALUMINUM GLAZED WINDOW
W2	1	1.200 x 1.00m	ALUMINUM GLAZED WINDOW
W3	1	1.500 x 1.50m	ALUMINUM GLAZED WINDOW
W4	1	1.200 x 1.50m	ALUMINUM GLAZED WINDOW
W5	1	0.900 x 1.50m	ALUMINUM GLAZED WINDOW
V	1	0.600 x 0.60m	M.S. VENTILATORS
FGW	1		FULLY GLAZED WINDOW

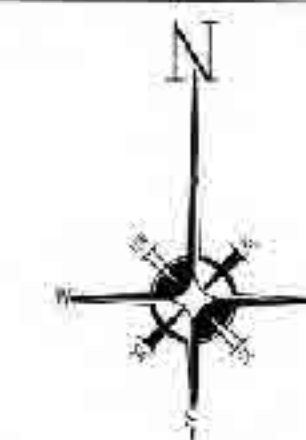

SUBMISSION DRAWING

DRN BY:	AR.SNEHA	SCALE	1 : 100,1:200
CHK BY:	AR. SANJAY	DATE:	07/12/22

APPLICANT SIGN:-

AUTHORISED SIGNATORY FOR
GOLDEN HOME INFRAVENTURES

ARCHITECT SIGN:

