

Up to 31-12-2024








B/UP AREA KEY PLAN FOR ELEVENTH FLOOR PLAN (WING-C)
SCALE - 1:200

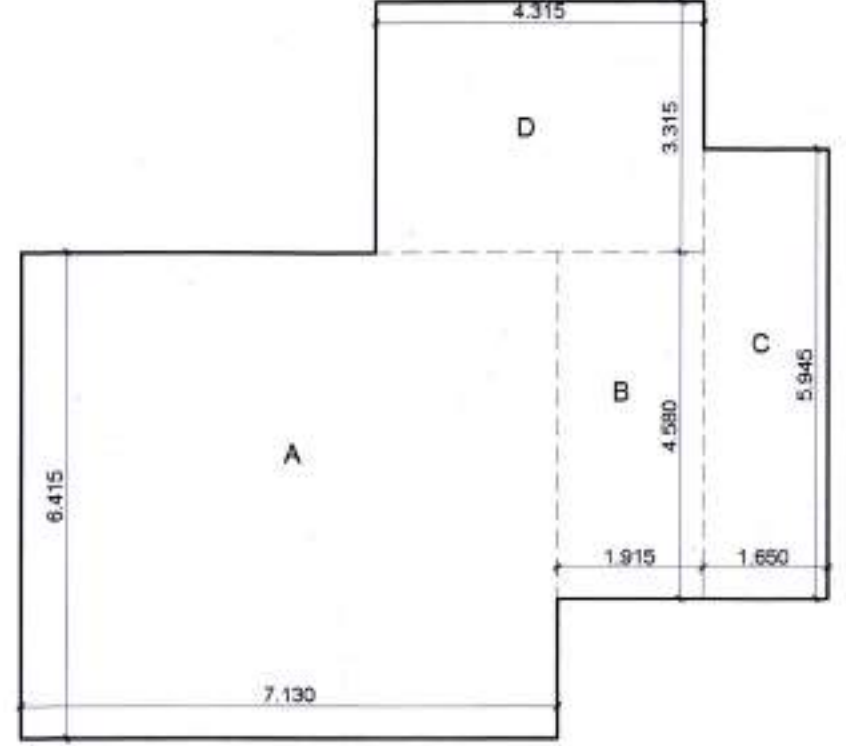

CARPET AREA KEY PLAN FOR
FLAT NO. 201 (WING-C)
SCALE - 1:100

Necessary arrangement for rain water harvesting shall be done.

CARPET AREA STATEMENT ON 2ND FLOOR FLATS TO 10TH FLOOR FLATS IS SAME AS FLAT NO. 202	=	78.623	Sq.m.
--	---	--------	-------

CARPET AREA STATEMENT ON 2ND FLOOR FLATS TO 11TH FLOOR FLATS IS SAME AS FLAT NO. 201	=	81.841	Sq.m.
--	---	--------	-------

REFUGE AREA						
R1		6.600	X	2.300	1	Sq.m.
TOTAL REFUGE AREA					=	Sq.m.


SUBJECT TO THE PROVISIONS OF STRUCTURAL DESIGN
SUFFICIENCY CERTIFICATE DATED 01/13/23 OF
STRUCTURAL DESIGNER AND APPLICANT

Subject to the condition laid
down by Directorate of Maharashtra
Fire service vide
Letter No. mFS/51/2021/531, dt: 31/3

FORM OF STATEMENT 3					
[Sr.No. 9 (g)]					
AREA DETAILS OF APARTMENT					
BUILDING NO.	APARTMENT T NO.	FLOOR NO.	CARPET AREA OF APARTMENT	AREA OF BALCONY ATTACHED TO APARTMENT	AREA OF DOUBLE HEIGHT TERRACE ATTACHED TO APARTMENT
WING C	201	SECOND FLOOR	81.841	7.476	0
WING C	202		78.623	7.476	0
WING C	203		78.623	7.476	0
WING C	204		81.841	7.476	0
WING C	301	THIRD FLOOR	81.841	7.476	0
WING C	302		78.623	7.476	0
WING C	303		78.623	7.476	0
WING C	304		81.841	7.476	0
WING C	401	FOURTH FLOOR	81.841	7.476	0
WING C	402		78.623	7.476	0
WING C	403		78.623	7.476	0
WING C	404		81.841	7.476	0
WING C	501	FIFTH FLOOR	81.841	7.476	0
WING C	502		78.623	7.476	0
WING C	503		78.623	7.476	0
WING C	504		81.841	7.476	0
WING C	601	SIXTH FLOOR	81.841	7.476	0
WING C	602		78.623	7.476	0
WING C	603		78.623	7.476	0
WING C	604		81.841	7.476	0
WING C	701	SEVENTH FLOOR	81.841	7.476	0
WING C	702		78.623	7.476	0
WING C	703		78.623	7.476	0
WING C	704		81.841	7.476	0
WING C	801	EIGHTH FLOOR	81.841	7.476	0
WING C	802		78.623	7.476	0
WING C	803		78.623	7.476	0
WING C	804		81.841	7.476	0
WING C	901	NINTH FLOOR	81.841	7.476	0
WING C	902		78.623	7.476	0
WING C	903		78.623	7.476	0
WING C	904		81.841	7.476	0
WING C	1001	TENTH FLOOR	81.841	7.476	0
WING C	1002		78.623	7.476	0
WING C	1003		78.623	7.476	0
WING C	1004		81.841	7.476	0
WING C	1101	ELEVENTH FLOOR	81.841	7.476	0
WING C	1104		81.841	7.476	0

REFUGE AREA CALCULATION			
NO. OF FLATS FOR 2 COSIATIVE FLOORS	TOTAL NO. OF FLATS		
701, 702, 703, 704, 801, 802, 803, 804,	= 8		
5 PEOPLE FOR ONE FLAT	= 8X5	=	40 PEOPLE
0.3 SQ. M. PER PERSON	= 0.3X40	=	12.00 SQ.M.
PERMISSIBLE REFUGE AREA		=	15.00SQ. M.
PROPOSED REFUGE AREA			15.18 SQ. M.


L1	1.500	X	1.800	1	2.700	Sq.m.
			TOTAL	=	322.975	Sq.m.
ELEVENTH FLOOR B/UP AREA				=	234.552	Sq.m.

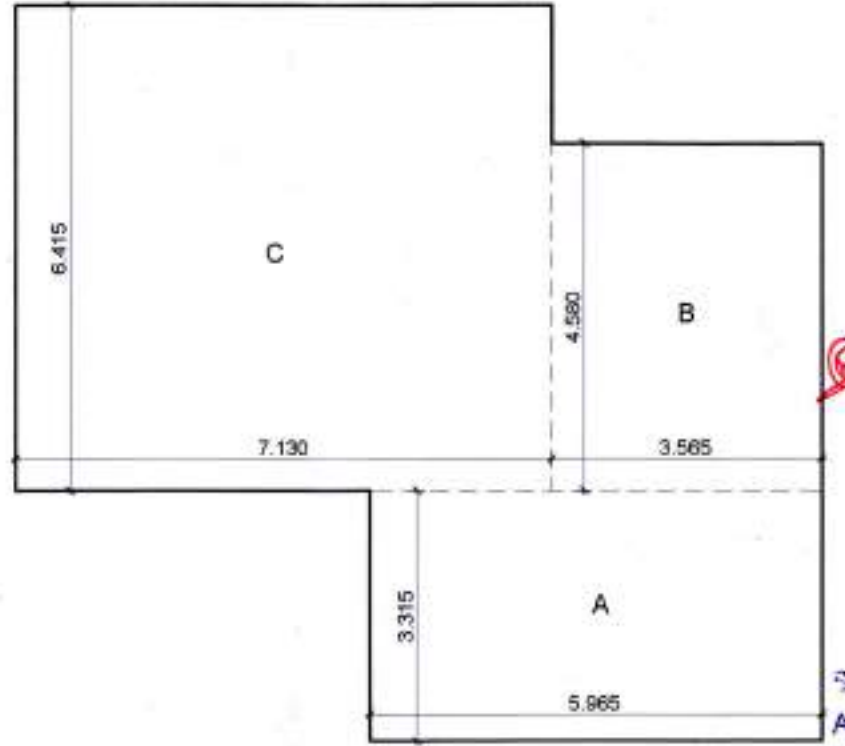


CARPET AREA KEY PLAN FOR
FLAT NO. 202 (WING-C)
SCALE - 1:100

Occupation Certificate Shall be issued only after
payment of full Premium amount


Subject to terms and condition of Government circular dated 30-01-2016 that Developer have to construct the temporary, shade, toilet and arrangement o drinking water for the labours.

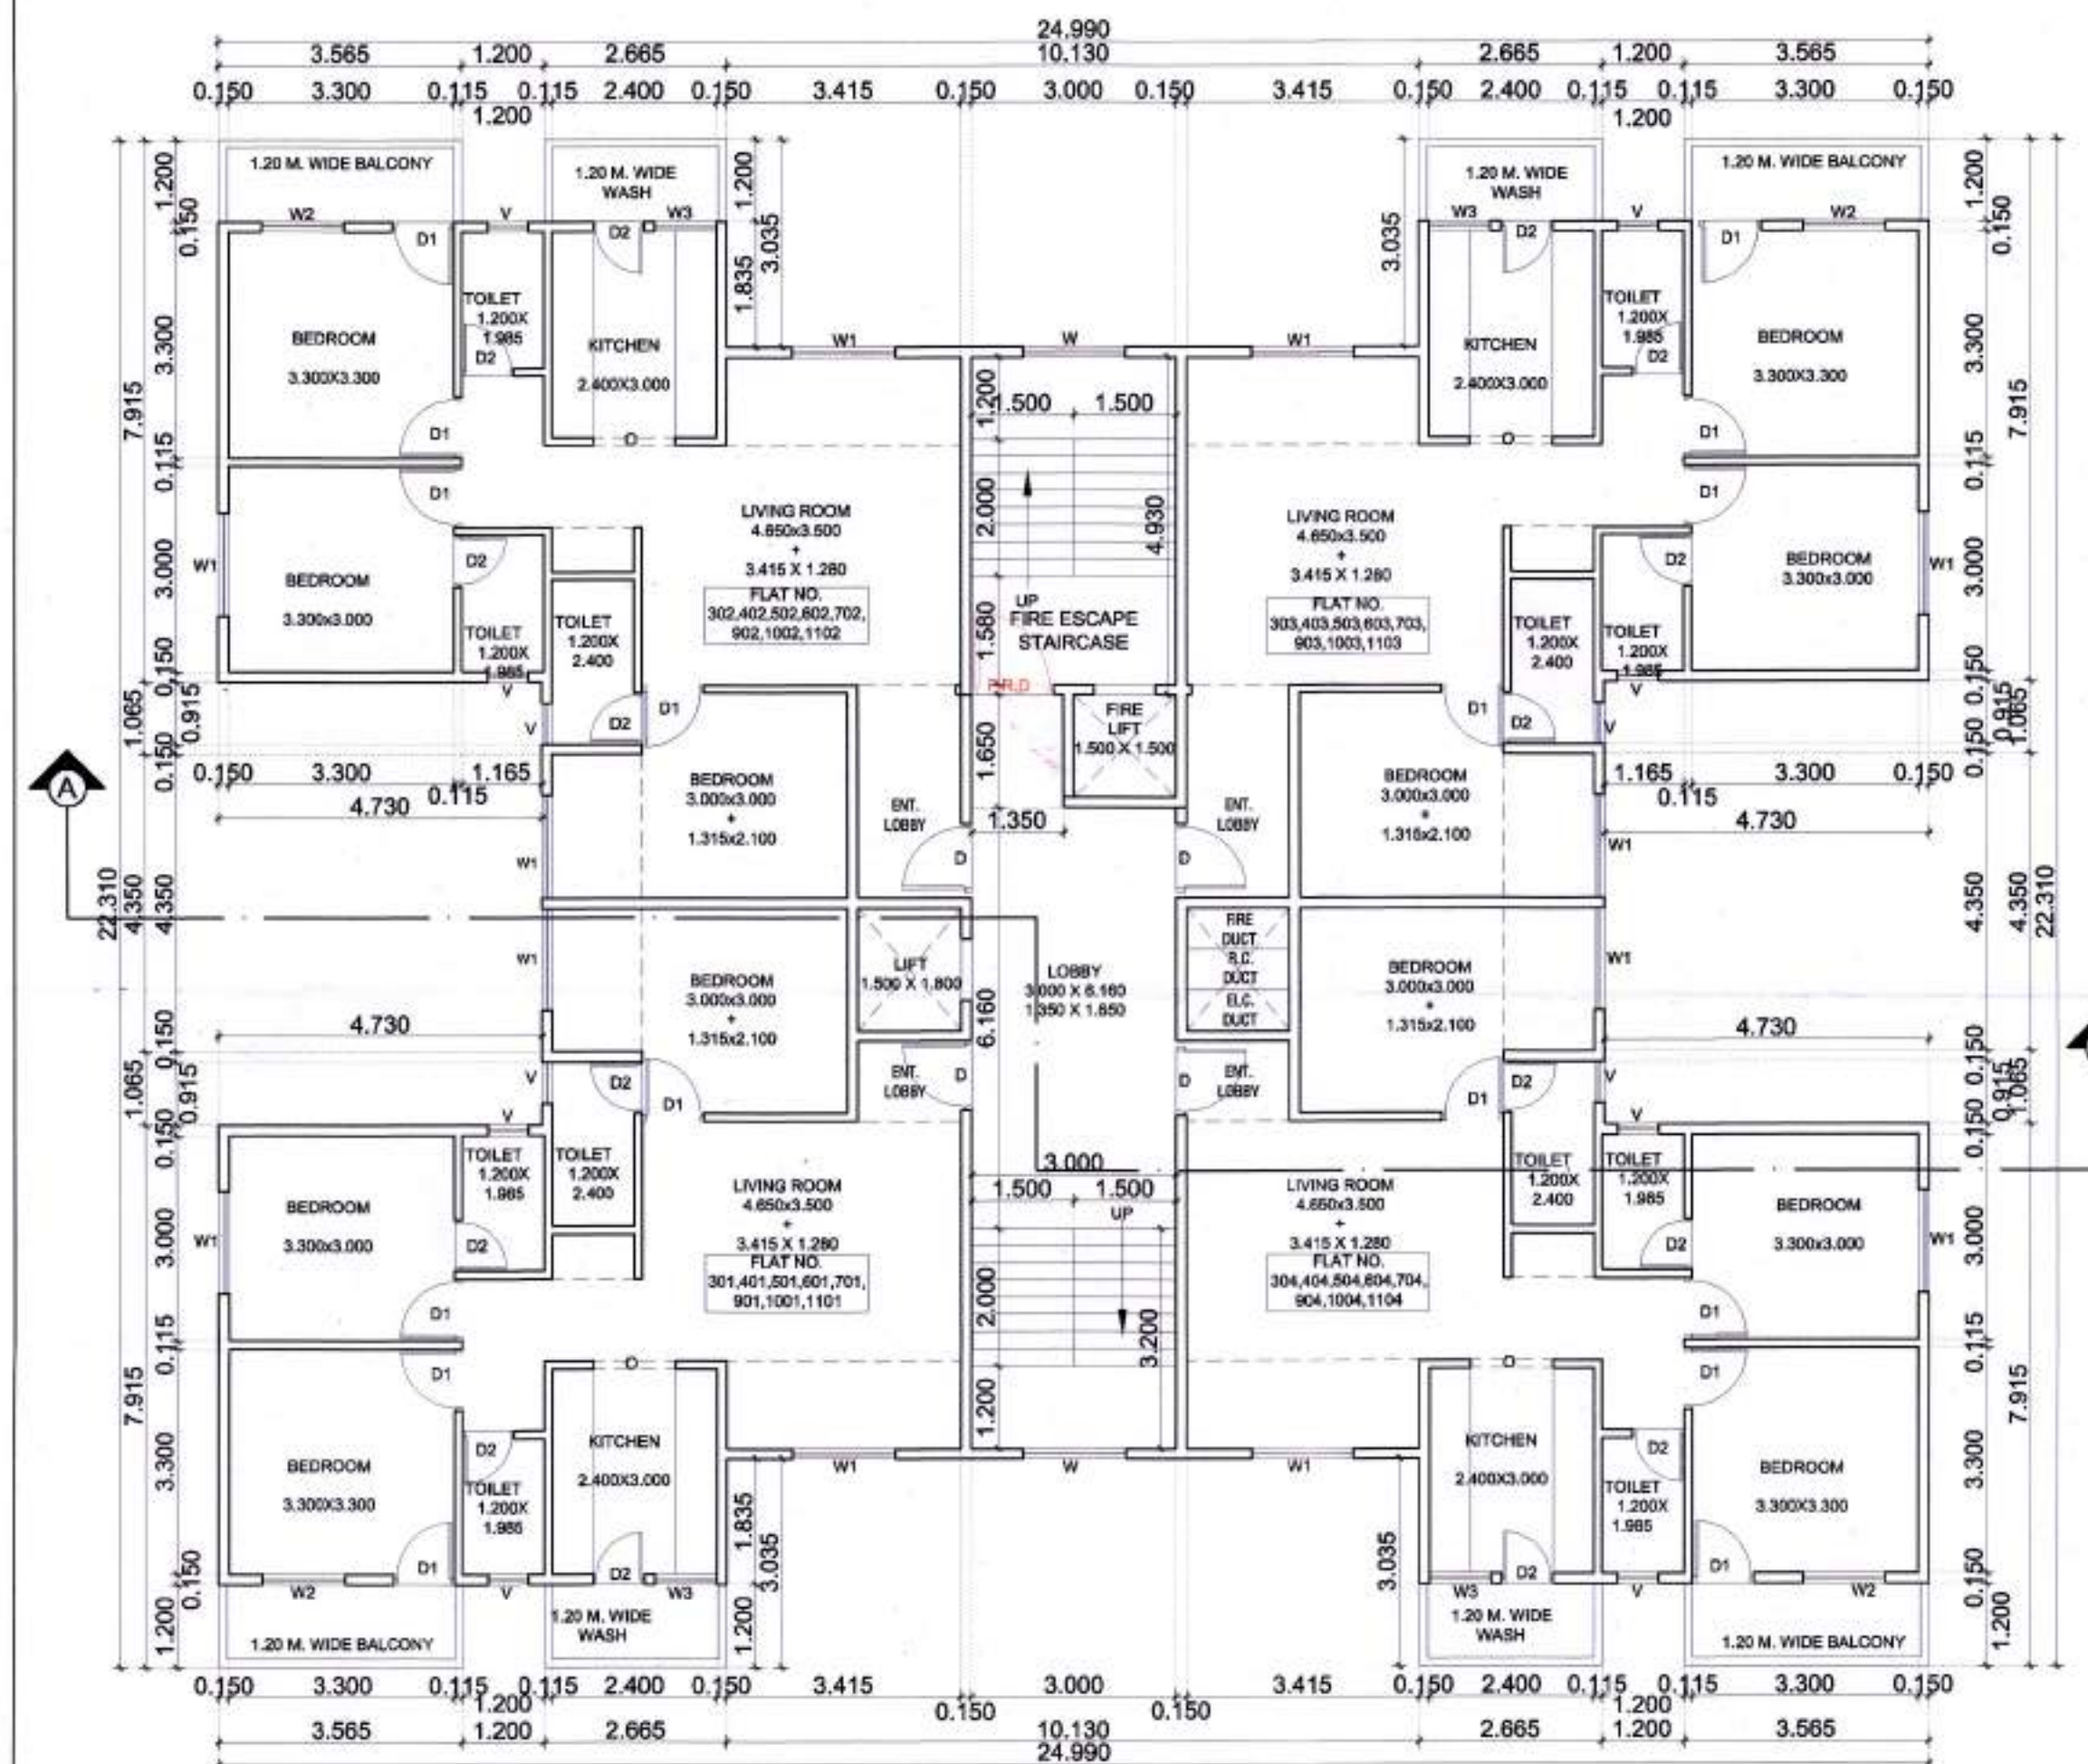


TYPICAL THIRD, FOURTH, FIFTH, SIXTH, SEVENTH, NINTH, TENTH, & ELEVENTH, FLOOR
PLAN (WING- C)
SCALE - 1:100

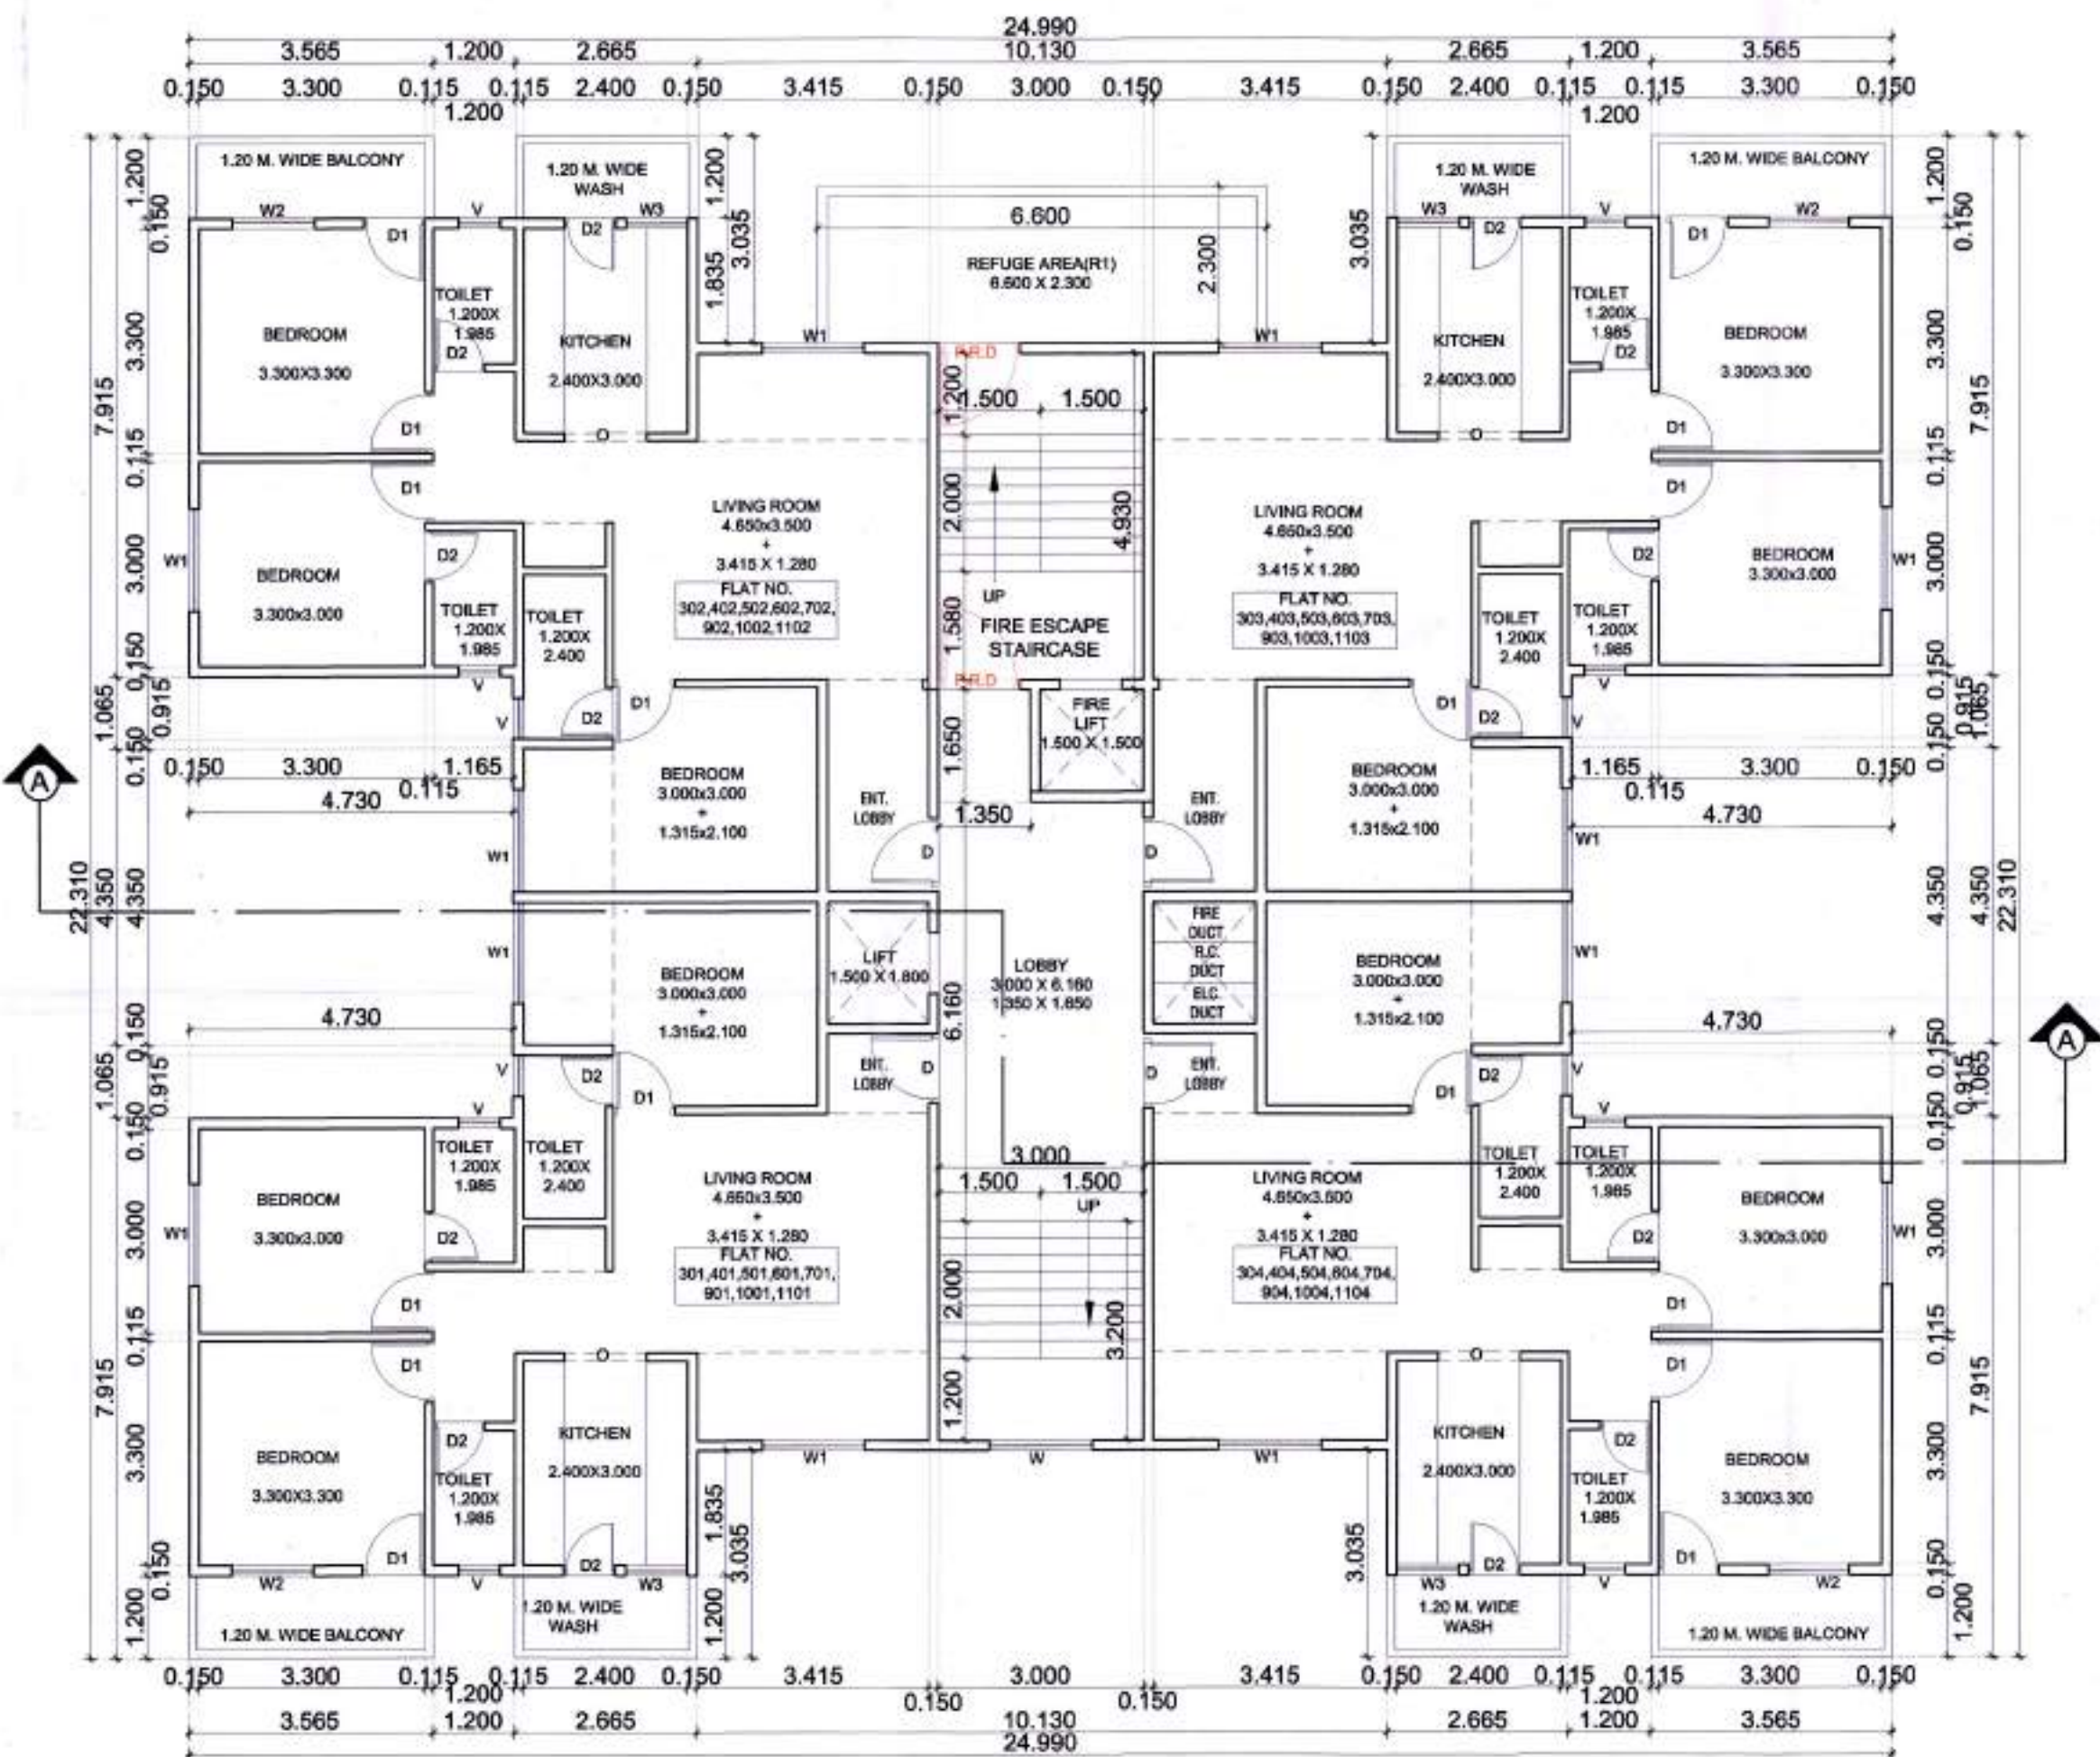

EIGHTH FLOOR PLAN (WING- C)
SCALE - 1:100

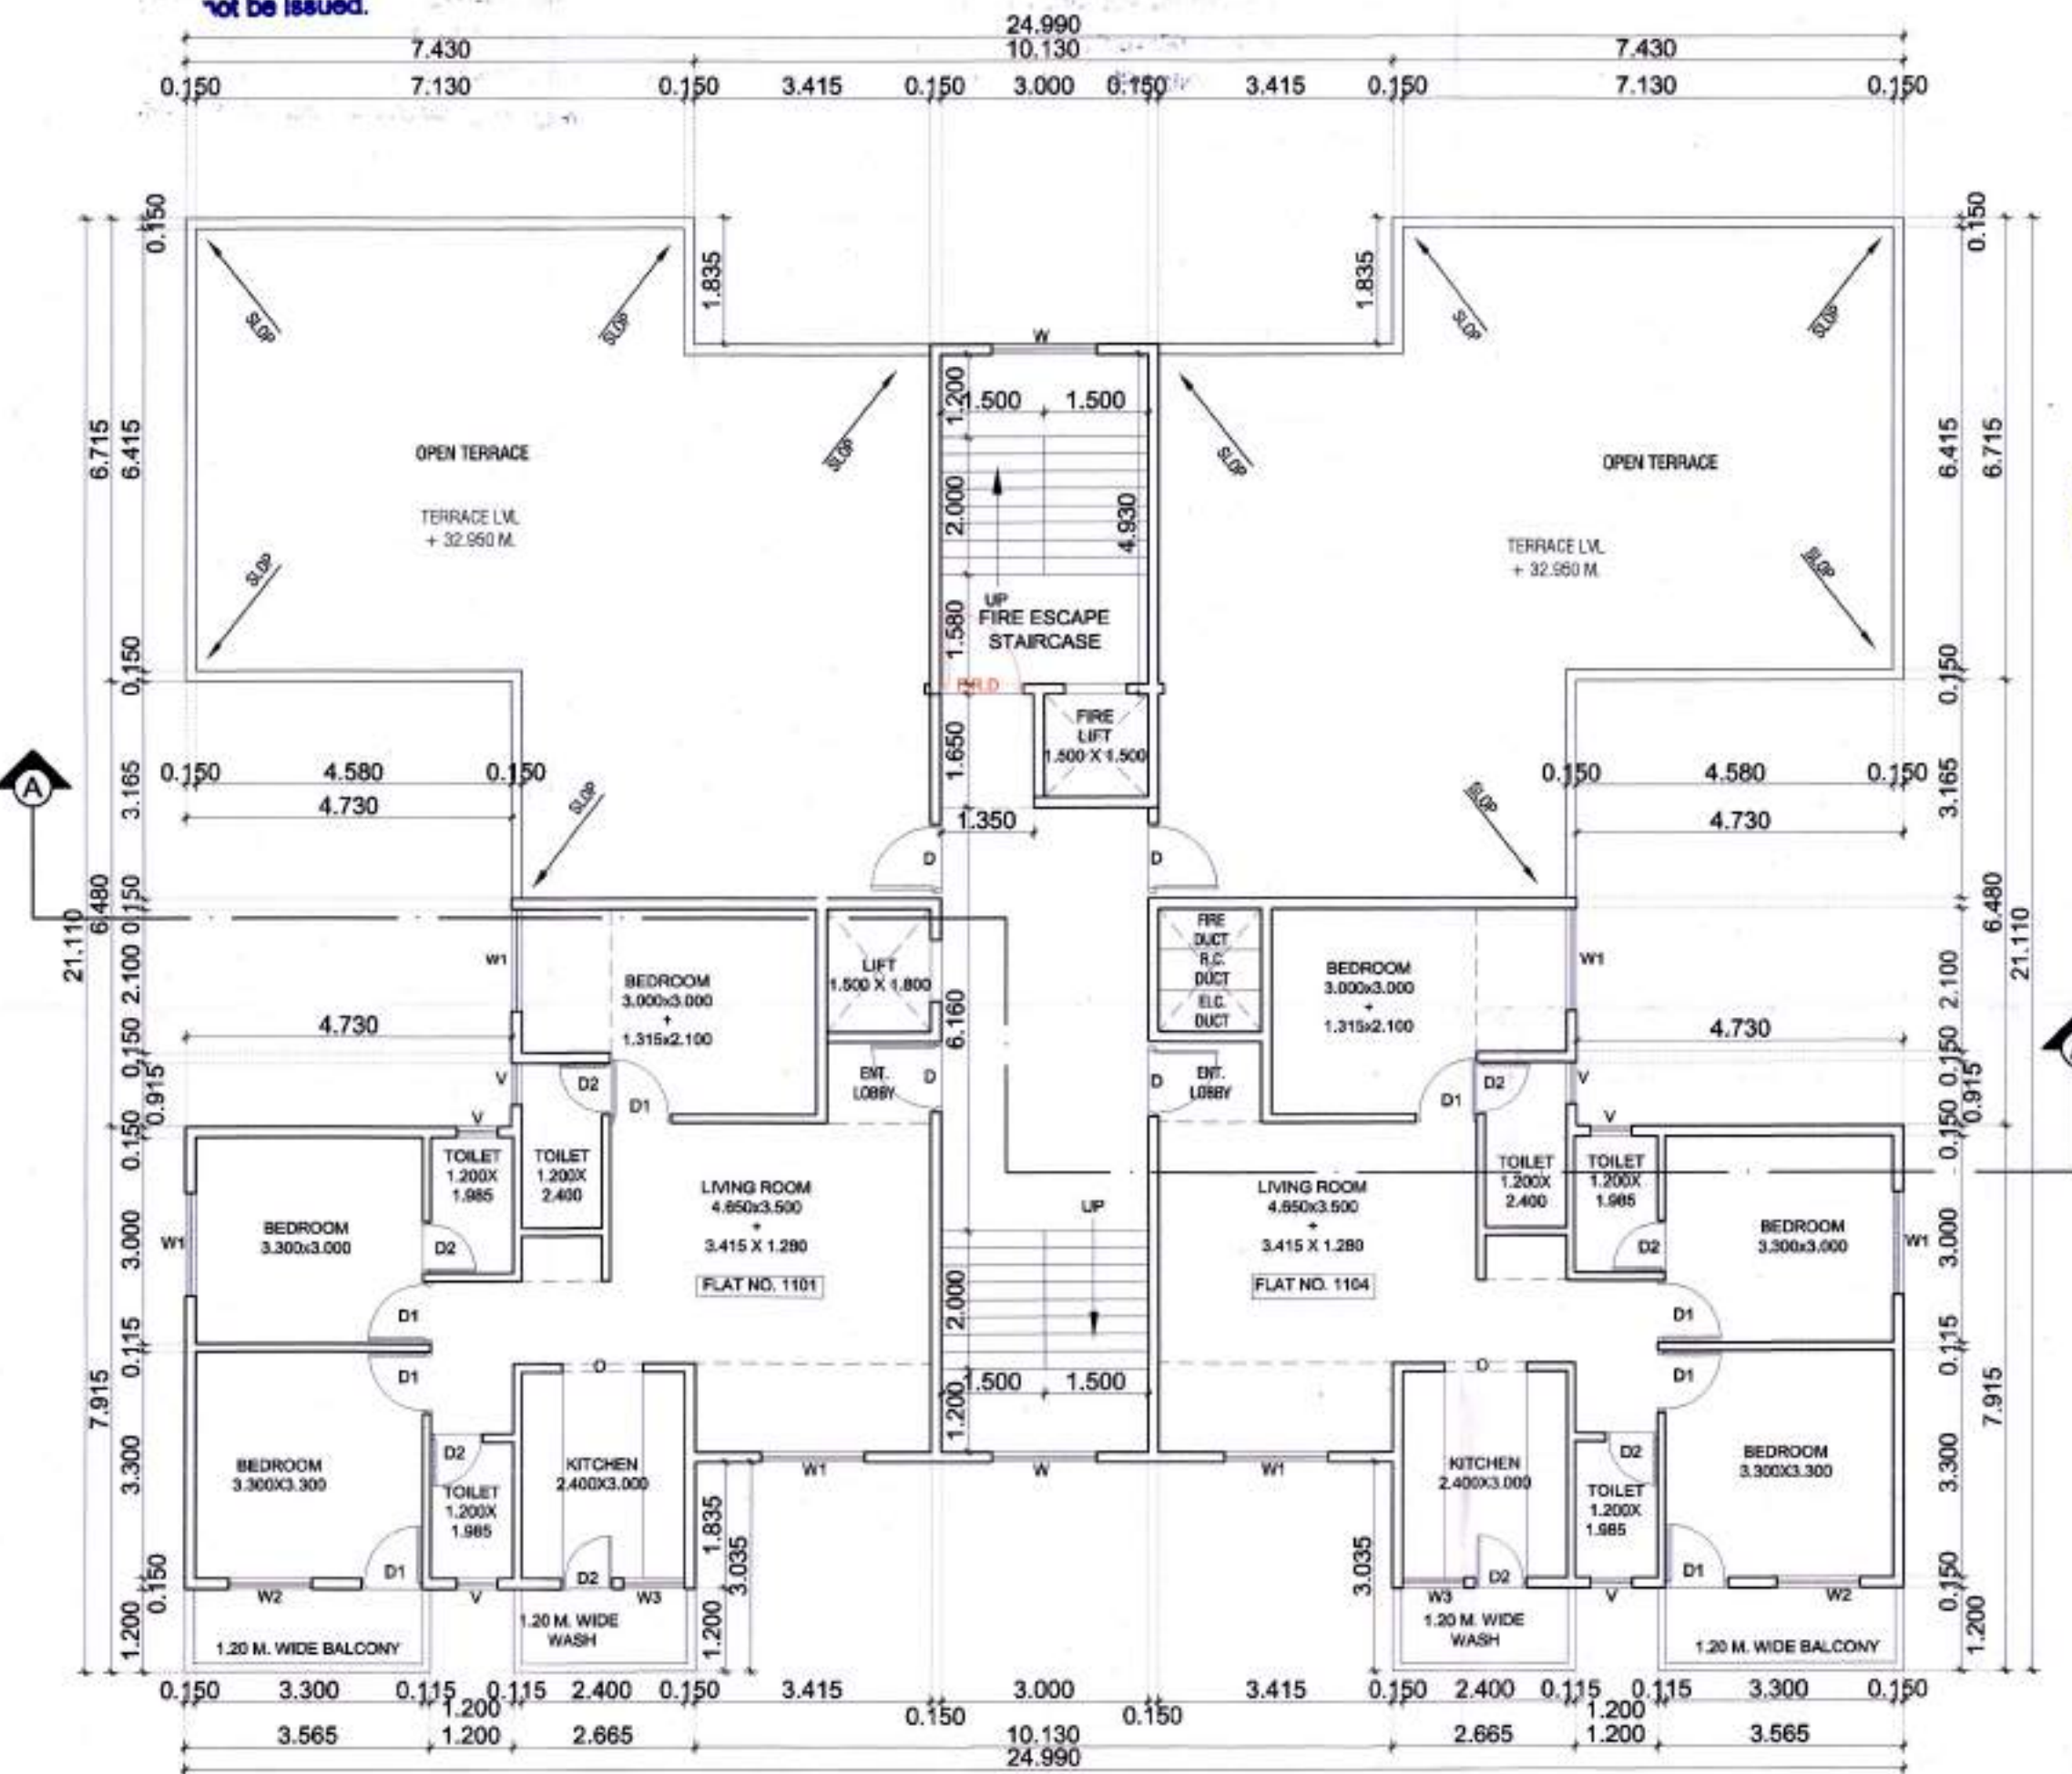

ELEVENTH FLOOR PLAN (WING- C)
SCALE - 1:100

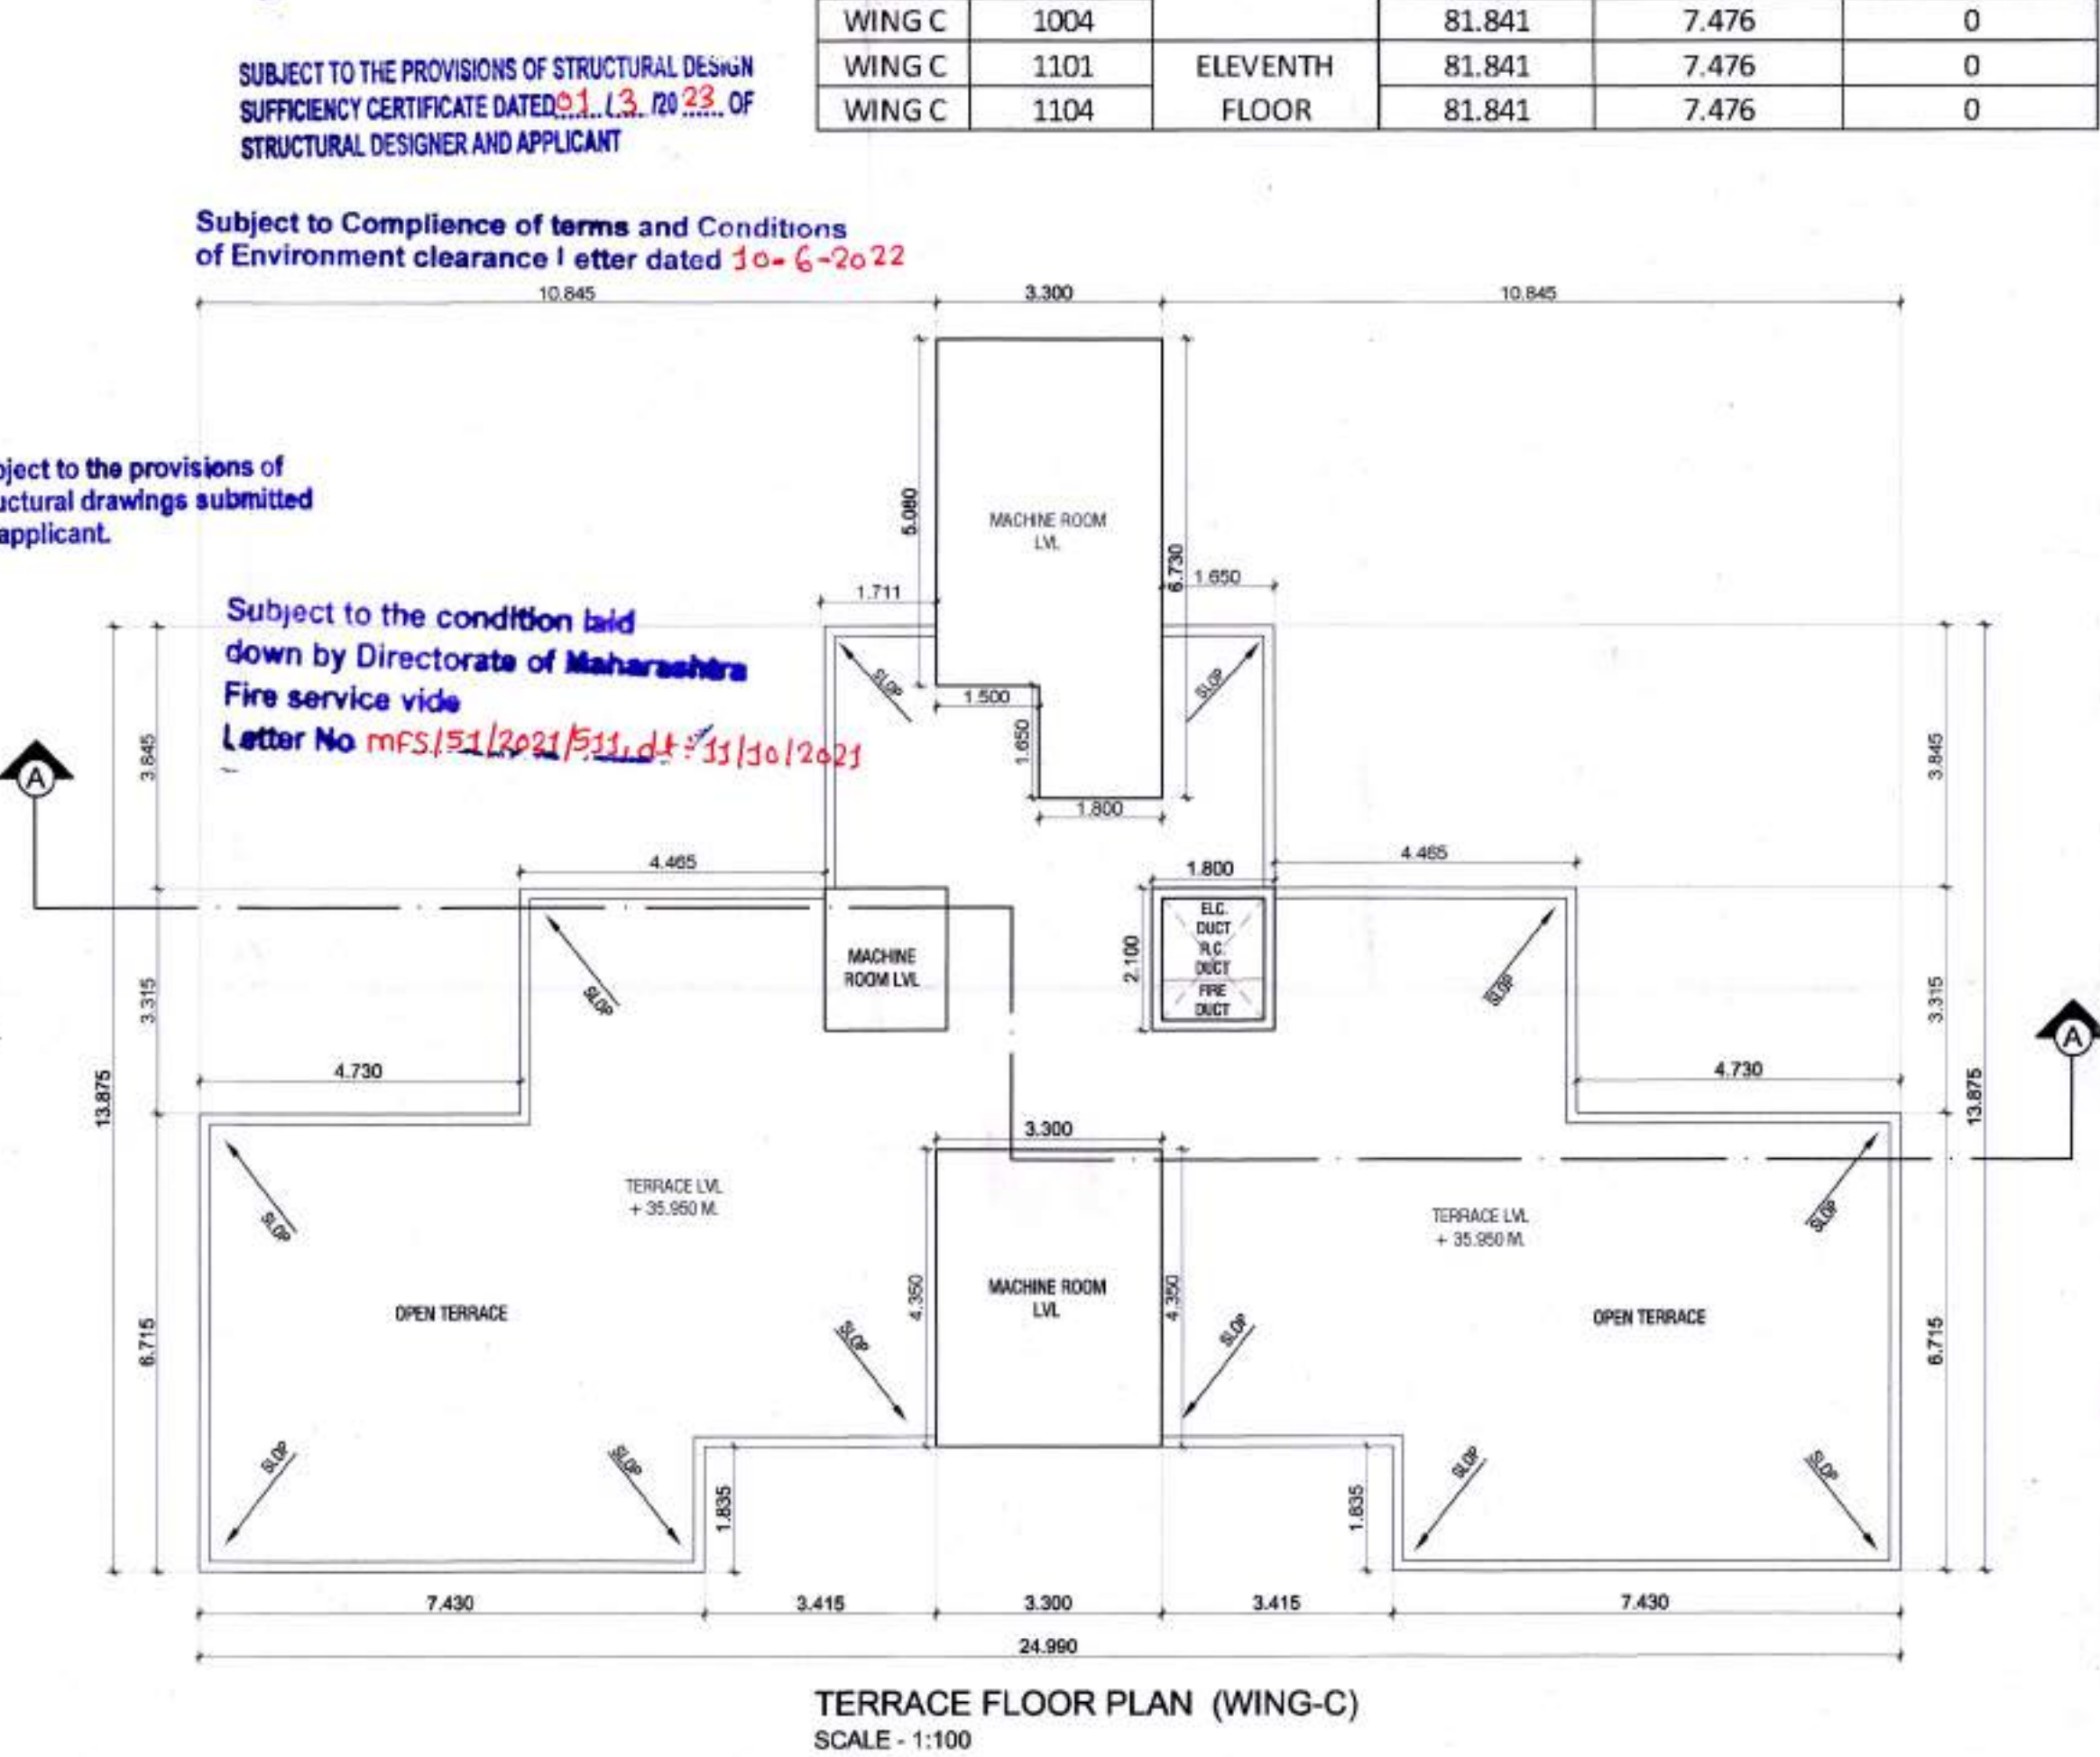

TERRACE FLOOR PLAN (WING-C)
SCALE - 1:100

VISTAR HEIGHTS, 4TH FLOOR, PLOT NO. 108-151,
OPP. GAJANAN MAHARAJ MANDIR, ZENDA CHOWK,
DHARMPETH, NAGPUR - 440010.