


PROPOSED MULTI- FAMILY RESIDENTIAL
PLAN OF PLOT NO.13-14-15-16-17-18-19-20
ON KH.NO. - 32,MOUZA - BESA,
TAH. - NAGPUR (GRAMIN) , DIST.-NAGPUR.

BELONGING TO :

1)MR. AMISH GOPAL PATEL
2)MR. VIJAY JAGANATHRAO KANTODE

TOTAL BUILT UP AREA ON ALL FLOORS		
GROUND FLOOR	=	73.670 Sq.m.
FIRST FLOOR	=	548.950 Sq.m.
SECOND FLOOR	=	548.950 Sq.m.
THIRD FLOOR	=	548.950 Sq.m.
FOURTH FLOOR	=	548.950 Sq.m.
FIFTH FLOOR	=	548.950 Sq.m.
SIXTH FLOOR	=	548.950 Sq.m.
TOTAL B/U/P AREA	=	3367.370 Sq.m.

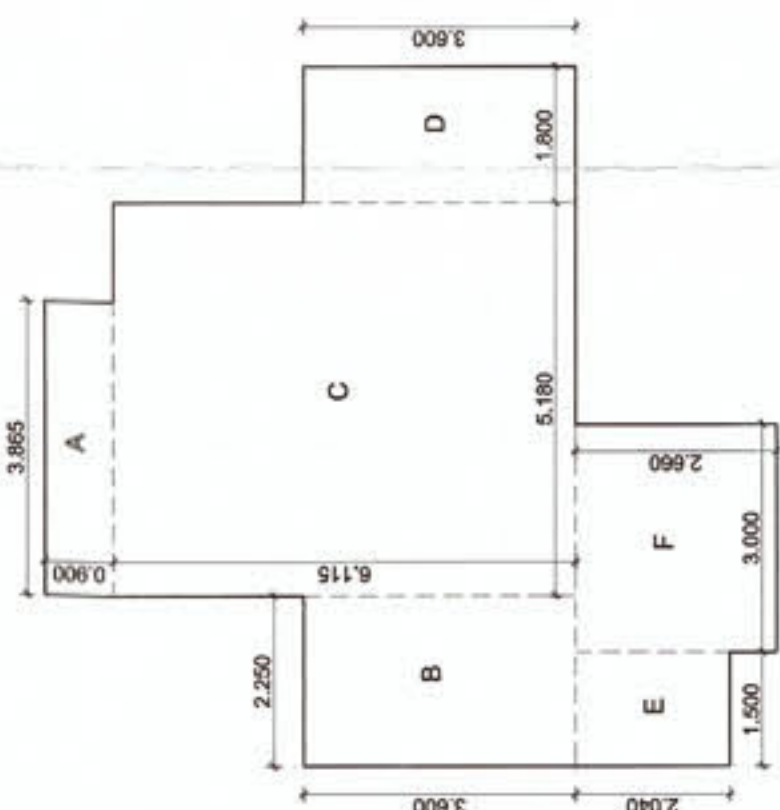


CARPET AREA FLAT NO. 104

CARPET AREA STATEMENT

FLAT NO. 104						
A	3.865	X	0.900	1	3.479	Sq.m.
B	2.250	X	3.600	1	8.100	Sq.m.
C	6.115	X	5.180	1	31.676	Sq.m.
D	1.800	X	3.600	1	6.480	Sq.m.
E	1.500	X	2.040	1	3.060	Sq.m.
F	3.000	X	2.660	1	7.980	Sq.m.

FLAT NO. 204,304,404,504 & 604 ARE SAME AS FLAT NO. 104


CARPET AREA

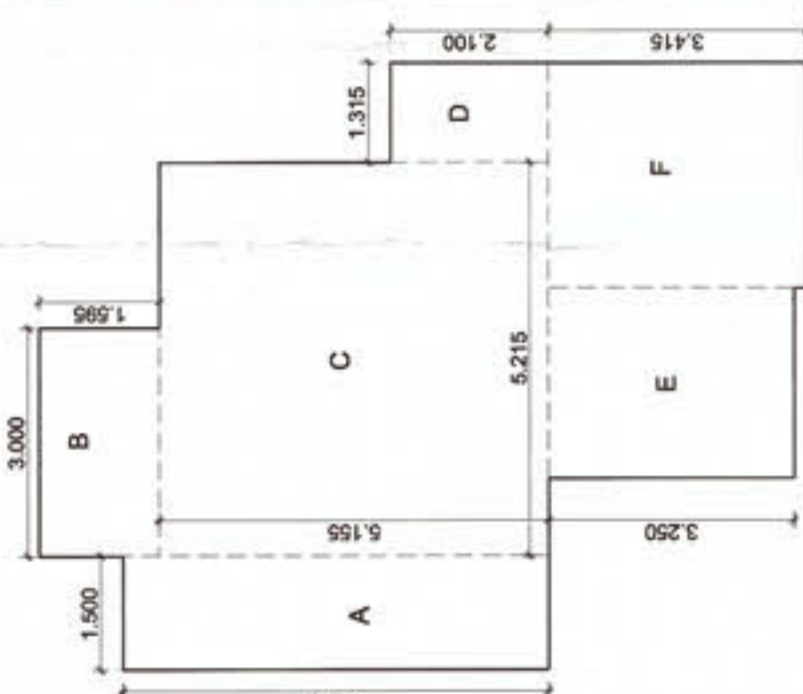

CARPET AREA FLAT NO. 105

CARPET AREA STATEMENT						
FLAT NO. 105						
A	1.500	X	5.640	1	8.460	Sq.m.
B	3.000	X	1.595	1	4.785	Sq.m.
C	5.215	X	5.155	1	26.883	Sq.m.
D	1.315	X	2.100	1	2.762	Sq.m.
E	2.515	X	3.250	1	8.174	Sq.m.
F	3.000	X	3.415	1	10.205	Sq.m.
TOTAL CARPET AREA OF FLAT NO. 105				=	61.309	Sq.m.
FLAT NO. 205, 305, 405, 505 & 605 ARE SAME AS FLAT NO. 105						
APPROXIMATE CARPET AREA						

CARPET AREA

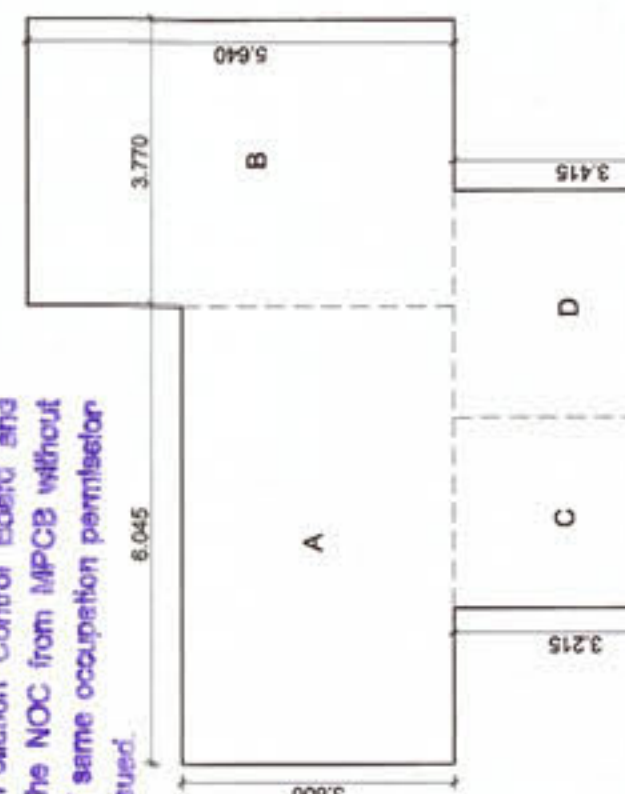


CARPET AREA FLAT NO 106

CARPET AREA STATEMENT					
FLAT NO. 106					
A	6.045	X	3.600	1	21.762 Sq. m.
B	3.770	X	5.640	1	21.263 Sq. m.
C	2.515	X	3.215	1	8.086 Sq. m.
D	3.000	X	3.415	1	10.245 Sq. m.
TOTAL CARPET AREA OF FLAT NO. 106					61.356 Sq. m.
FLAT NO. 206,306, 406,506 & 606 ARE SAME AS FLAT NO. 106 CARPET AREA					

FLAT NO. 206,306, 406,506 & 606 ARE SAME AS FLAT NO. 106 CARPET AREA

ARE :
AREA

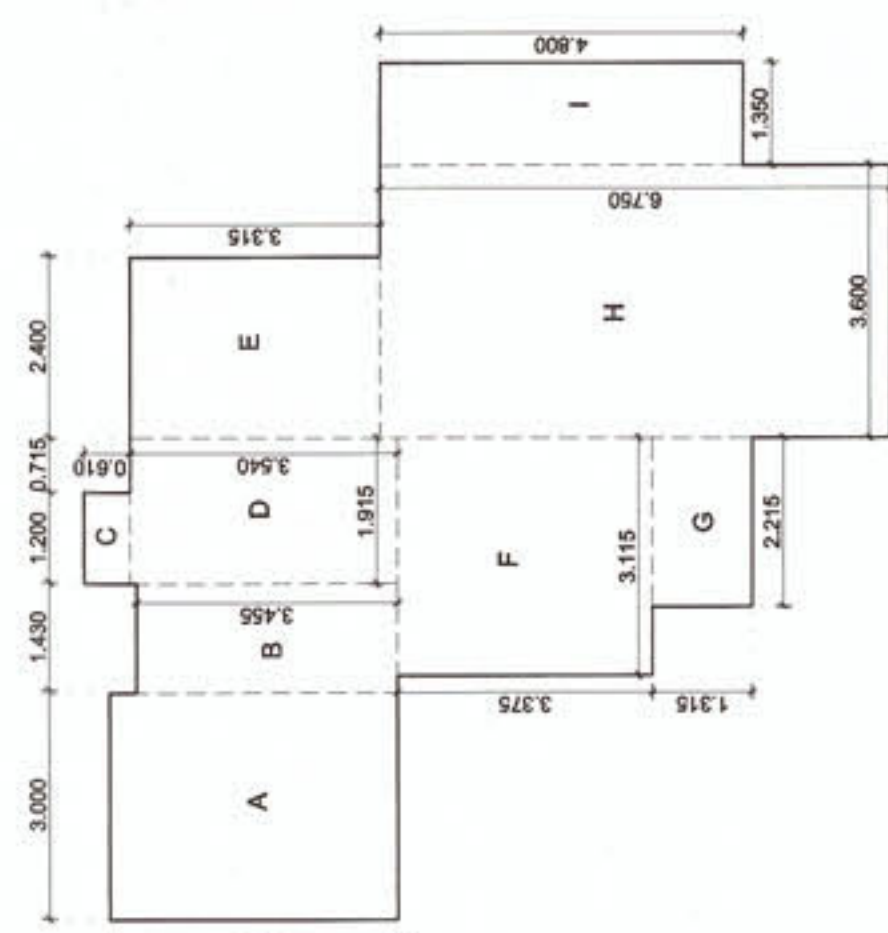


CARPET AREA FLAT NO. 102

CARPET AREA STATEMENT

FLAT NO. 102						
A	3.000	X	3.810	1	11.430	Sq.m.
B	1.430	X	3.465	1	4.941	Sq.m.
C	1.200	X	0.610	1	0.732	Sq.m.
D	1.915	X	3.540	1	6.779	Sq.m.
E	2.400	X	3.315	1	7.956	Sq.m.
F	3.115	X	3.375	1	10.513	Sq.m.
G	2.215	X	1.315	1	2.913	Sq.m.
H	3.600	X	6.750	1	24.300	Sq.m.
I	1.350	X	4.800	1	6.480	Sq.m.
TOTAL CARPET AREA OF FLAT NO. 102					=	76.044 Sq.m.

FLAT NO. 202,302,402,502 & 602 ARE S
CARPET AREA

FLAT NO. 202,302,402,502 & 602 ARE S
CARPET AREA

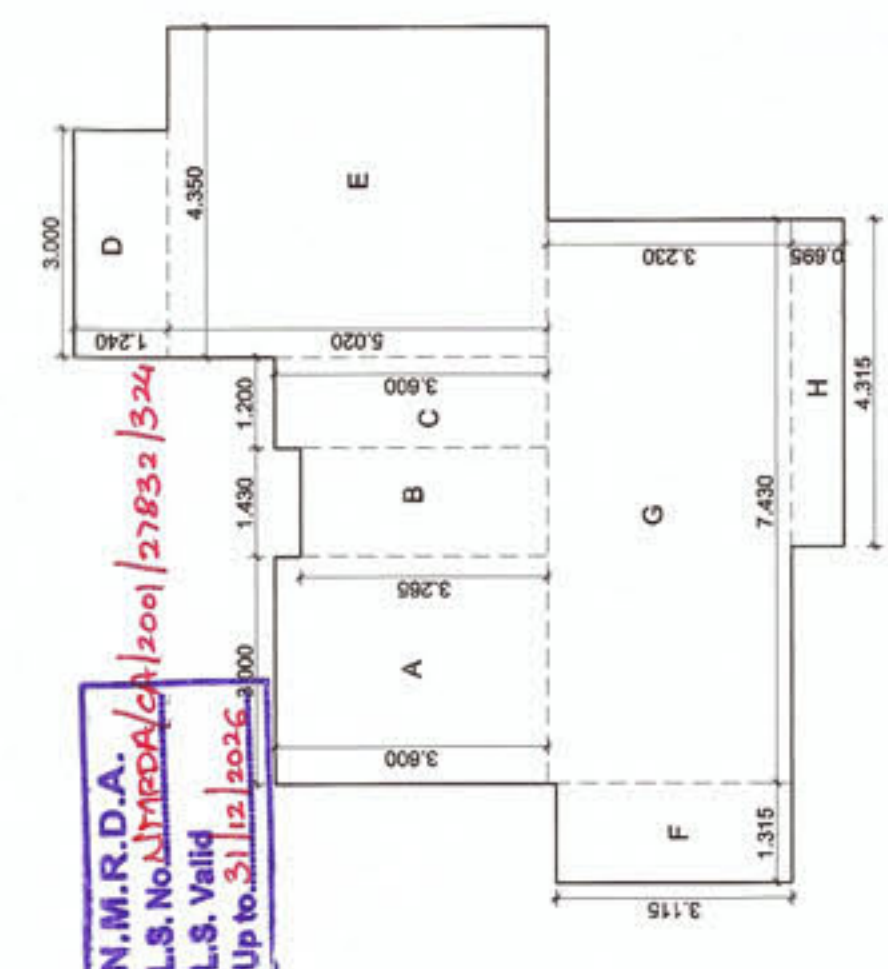

CARPET AREA FLAT NO. 101

CARPET AREA STATEMENT


FLAT NO. 101						
A	3.000	X	3.600	1	10.800	Sq.m.
B	1.430	X	3.265	1	4.695	Sq.m.
C	1.200	X	3.600	1	4.320	Sq.m.
D	3.000	X	1.240	1	3.720	Sq.m.
E	4.350	X	5.020	1	21.837	Sq.m.
F	1.315	X	3.115	1	4.096	Sq.m.
G	7.430	X	3.230	1	23.999	Sq.m.
H	0.695	X	4.315	1	2.999	Sq.m.
TOTAL CARPET AREA OF FLAT NO. 101					76.400	Sq.m.

FLAT NO. 201,301,401,501 & 601 ARE SAME AS FLAT NO. 101


FLAT NO. 201,301,401,501 & 601 ARE SAME AS FLAT NO. 101



FRONT ELEVATION (WEST SIDE)

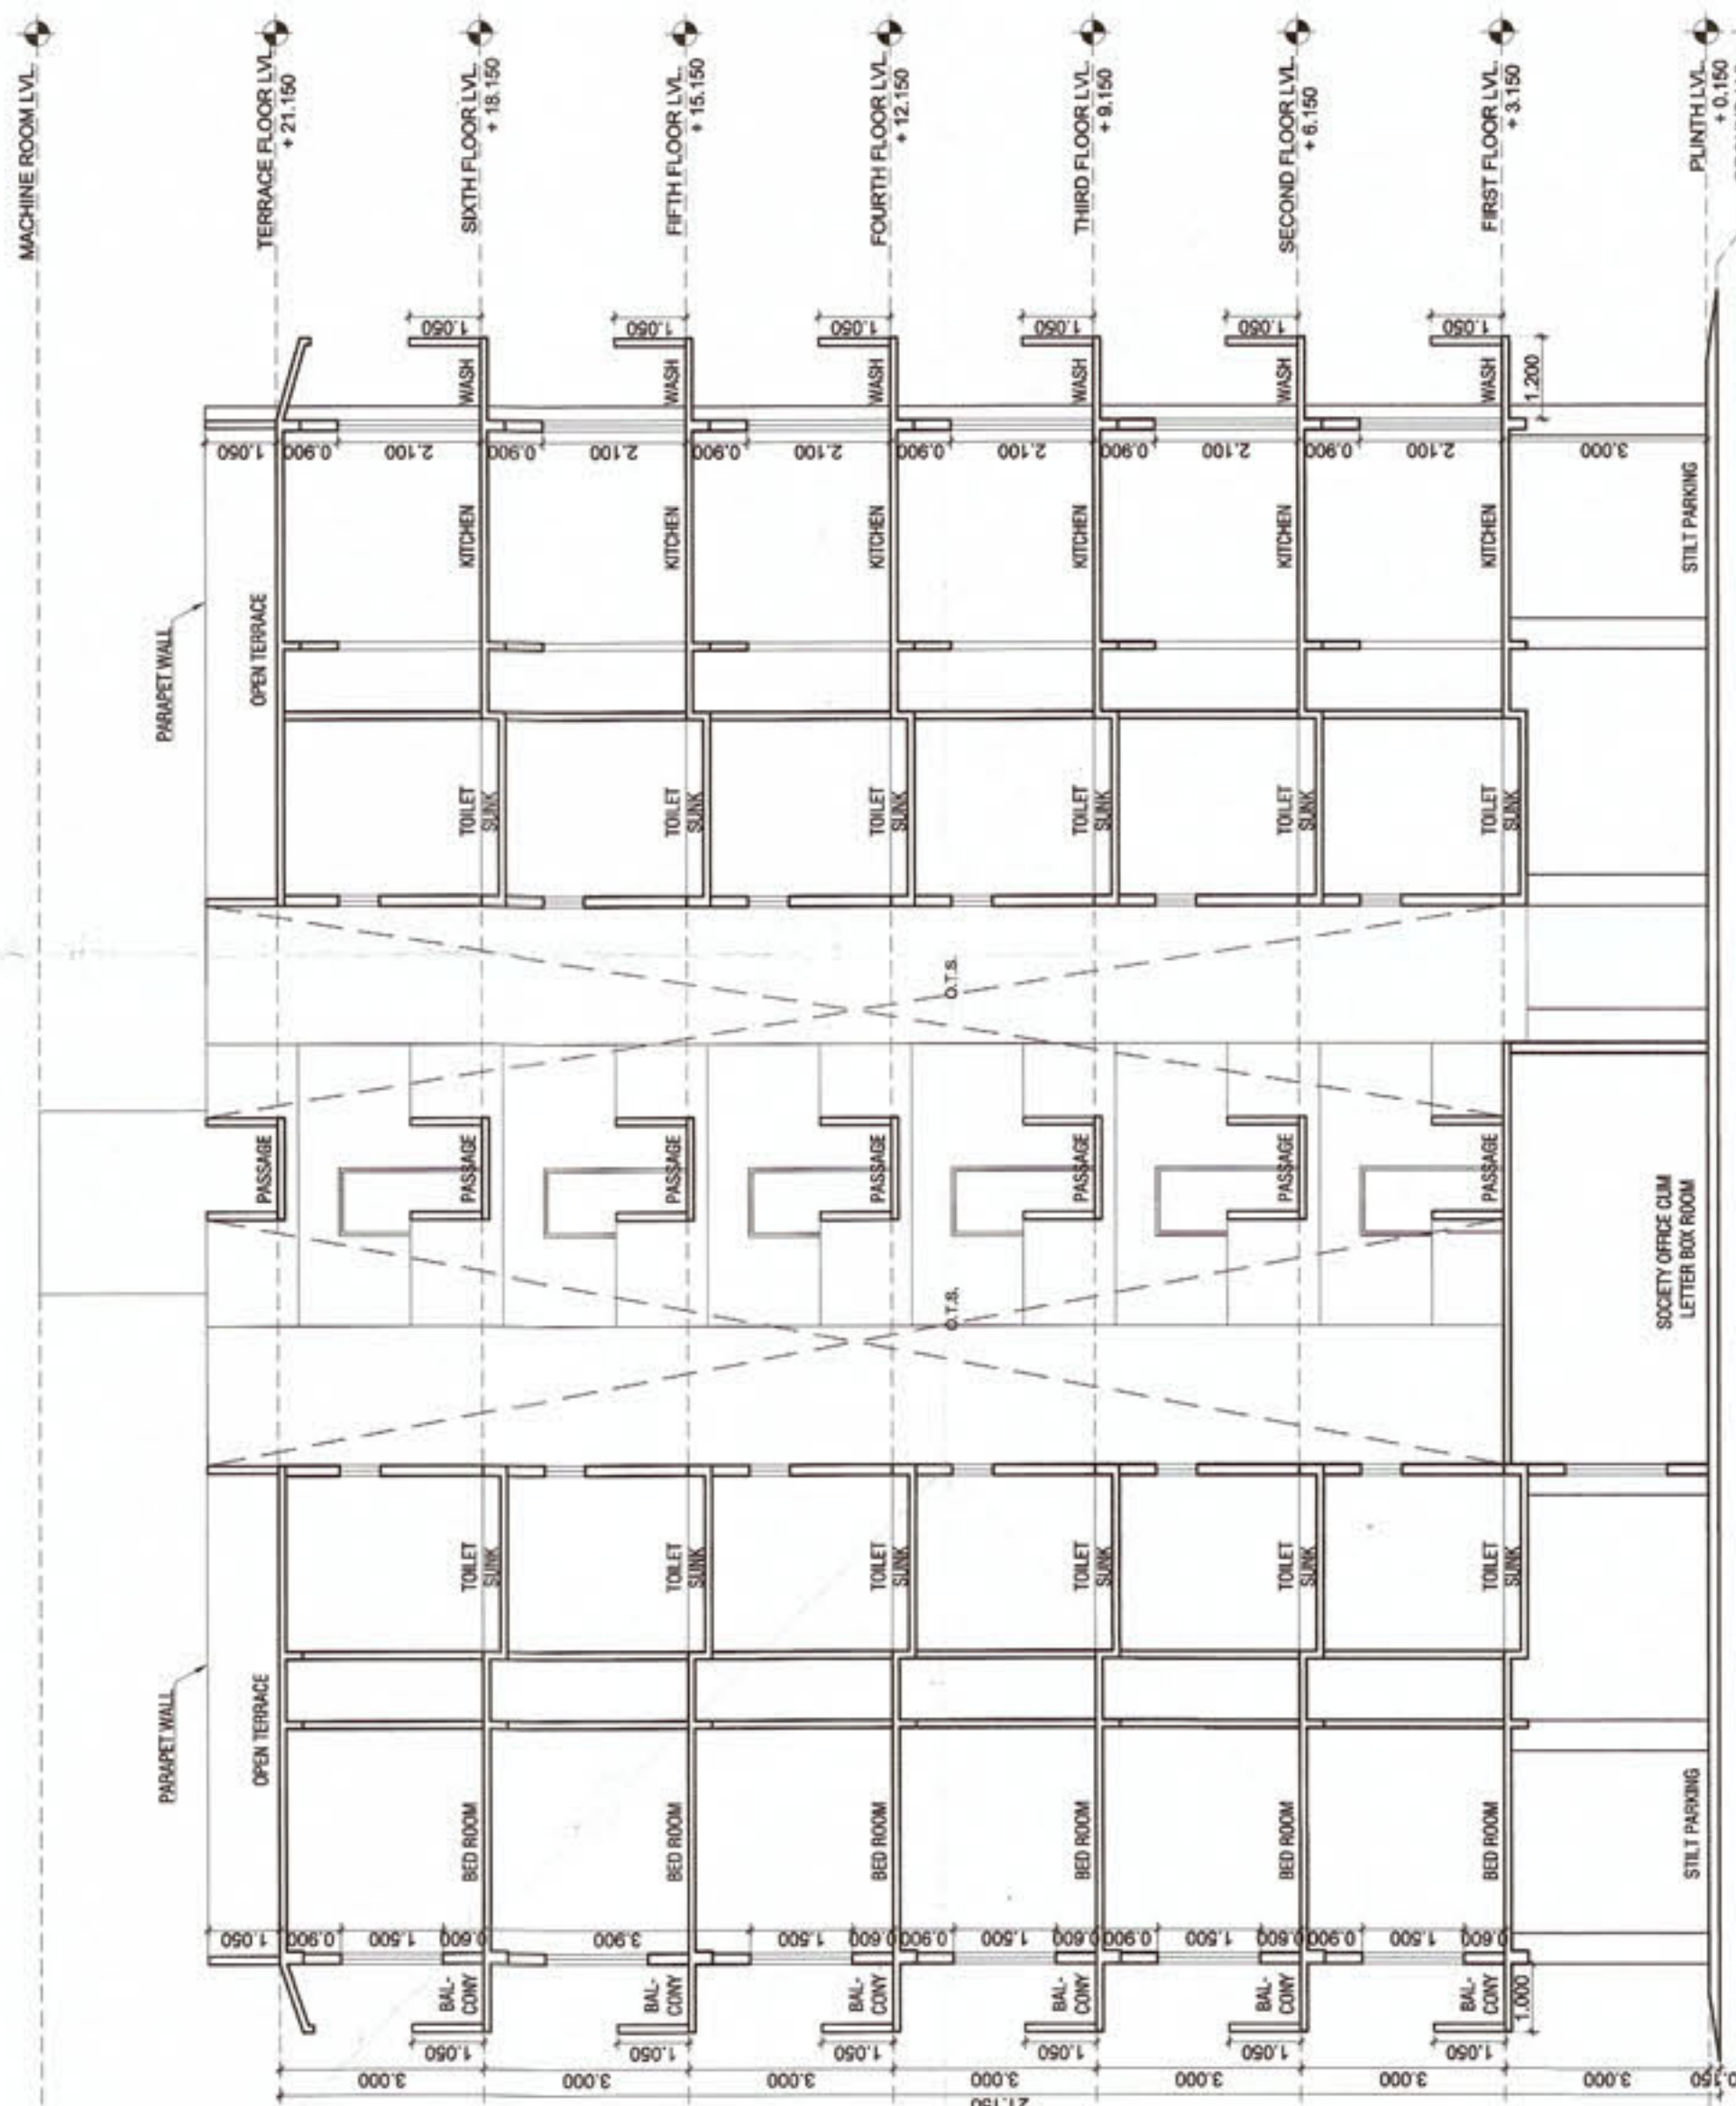

SECTION B - B
SCALE - 1:100

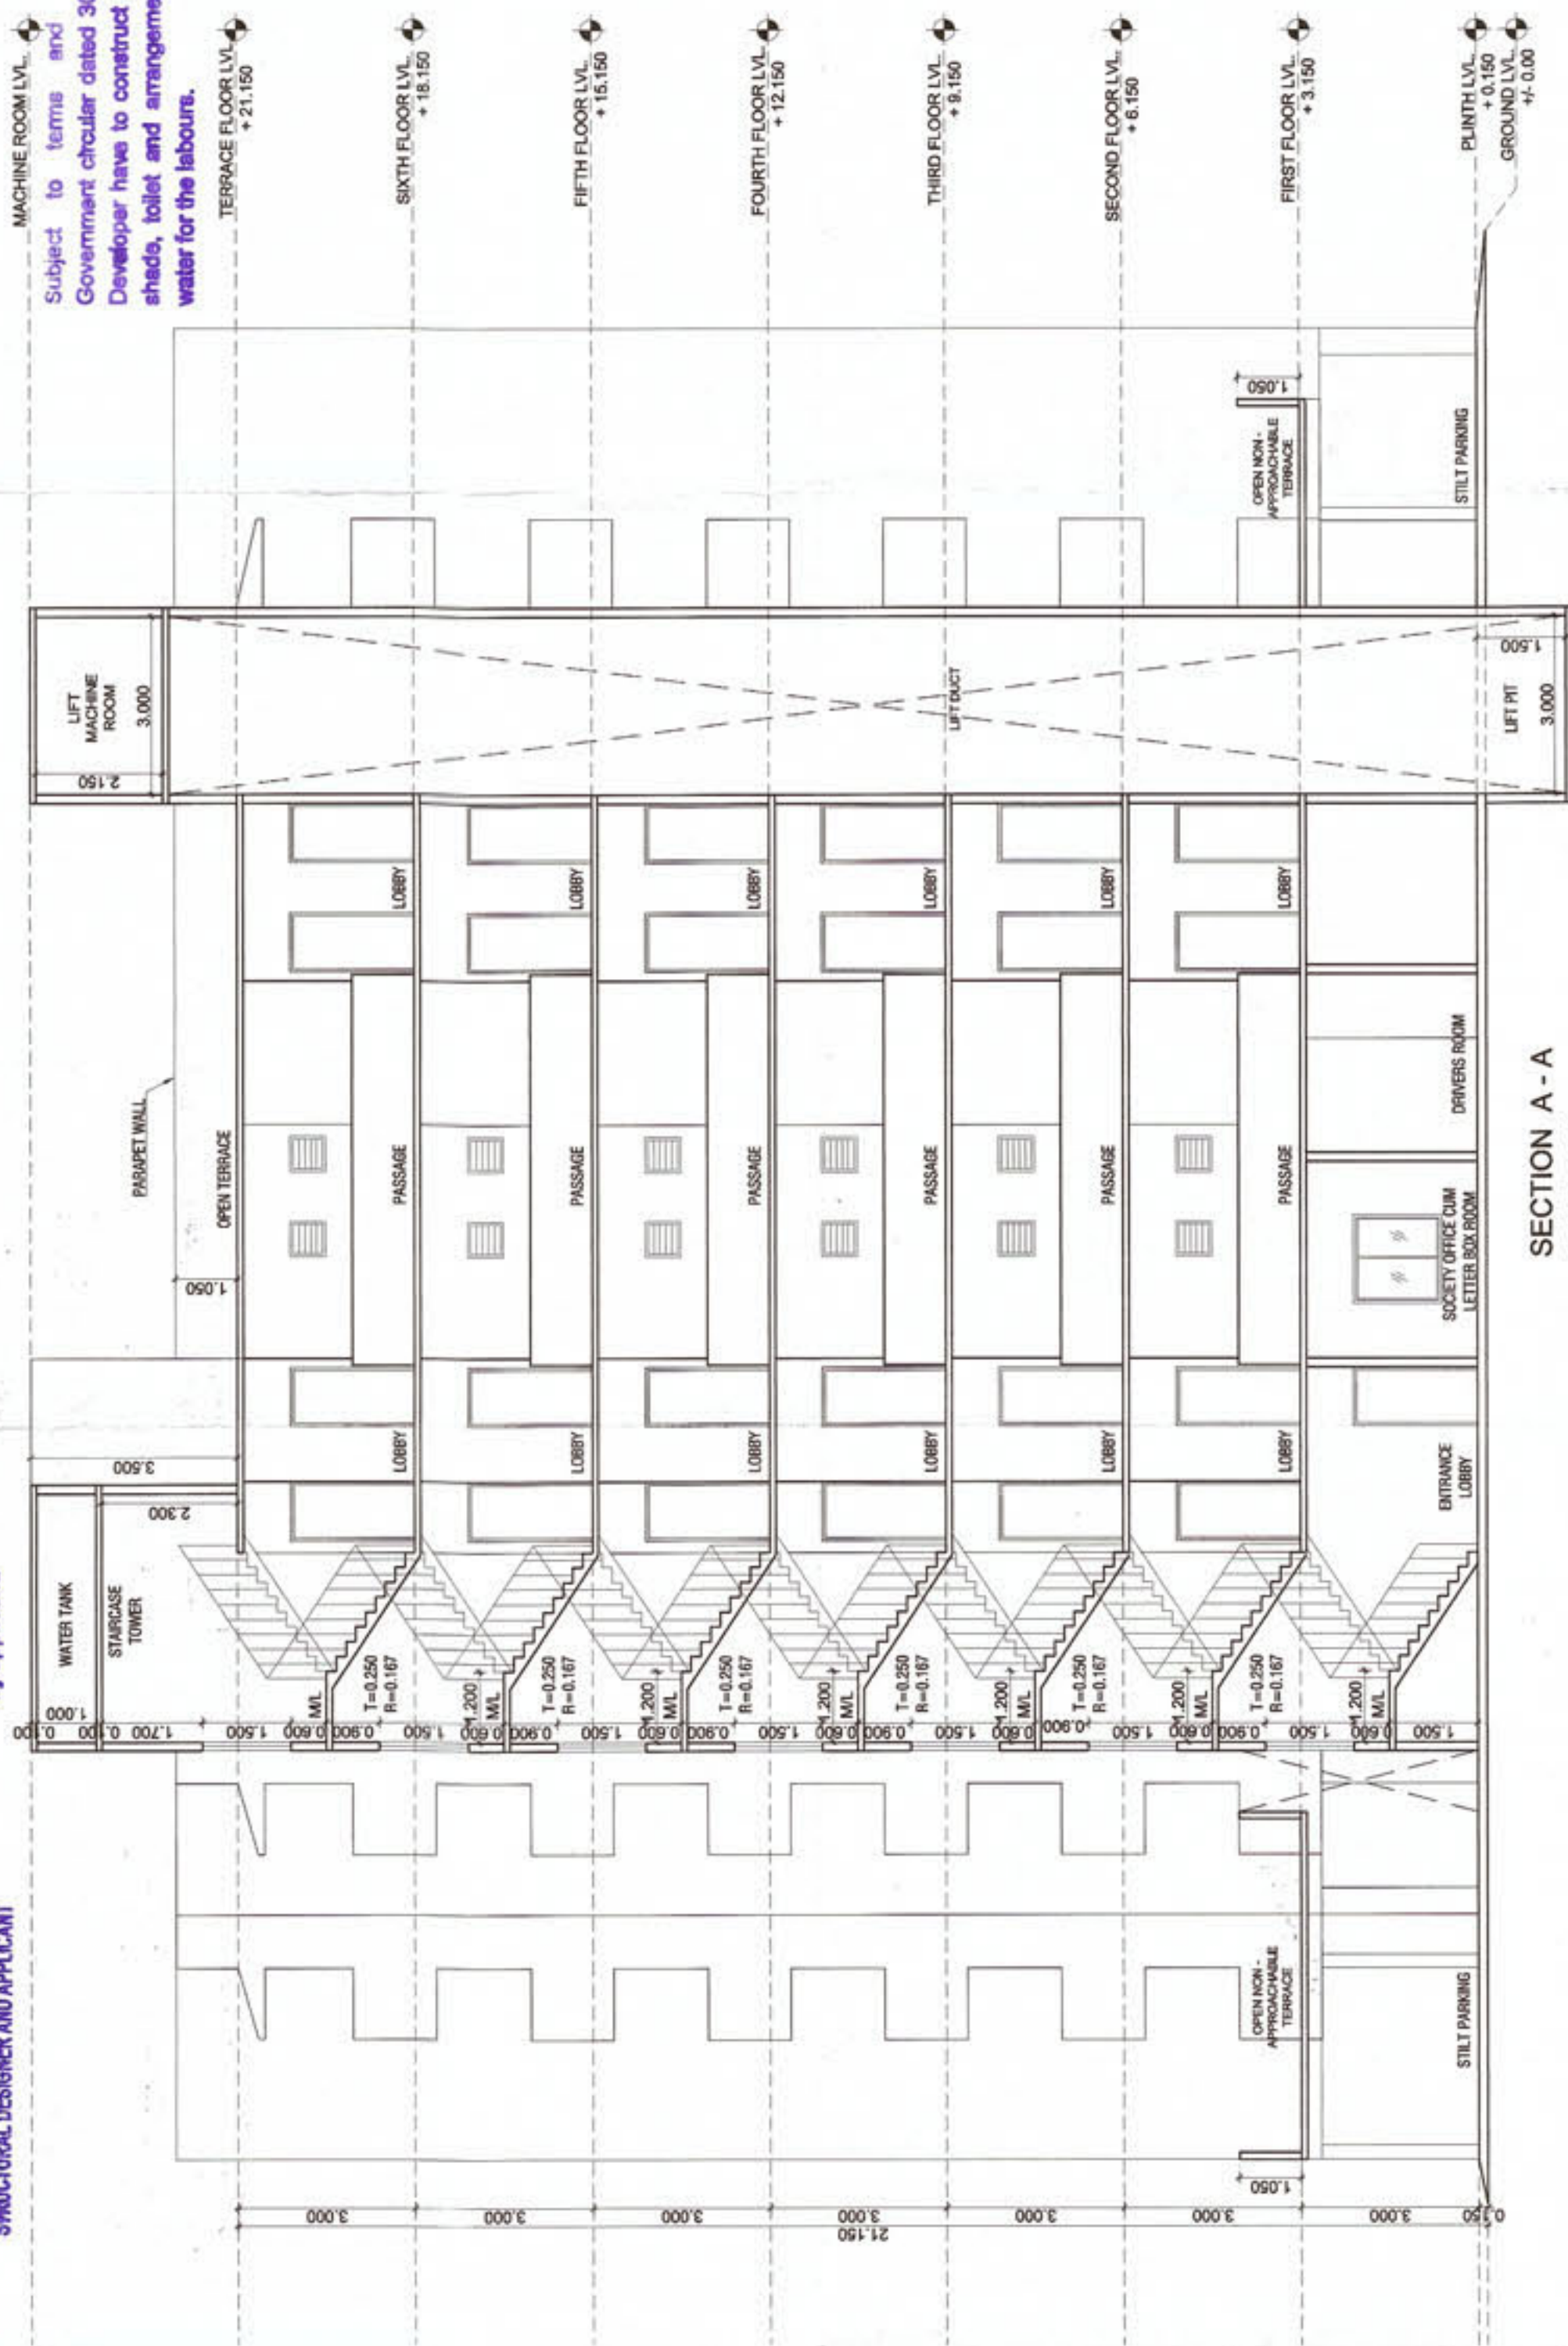

SECTION A - A
SCALE - 1:100

SCHEDULE OF OPENING			
SR.NO.	D	SIZE	DESCRIPTION
01	T1	1.00 X 2.10	T.W. PANELLED DOOR
02	D1	0.90 X 2.10	T.W. PANELLED DOOR
03	D2	0.90 X 2.10	T.W. PANELLED DOOR
04	W1	1.50 X 1.50	T.W. GLAZED WINDOW
05	W2	1.50 X 1.20	T.W. GLAZED WINDOW
06	W3	1.20 X 1.20	T.W. GLAZED WINDOW
07	W4	1.00 X 1.20	T.W. GLAZED WINDOW
08	V	0.65 X 1.20	T.W. GLAZED WINDOW
09	W	0.60 X 0.60	M.S. LOUVERED VENTILATION

LEGEND:

PLOT BOUNDARY SHOWN IN
PROPOSED CONSTRUCTION SHOWN IN

SUBMISSION DRAWING	
ARCHITECT	North

BELONGING TO :-
1)MR. AMISH GOPAL PATEL

ARCHITECT
C. D. Giripunjie
C.A. / 2001 / 27832
N.I.T. No. 1321
N.M.C. No.R-198
No. 9422103220

W I S T A R
ARCHITECT, INTERIOR DESIGNER,
PLANNER FLAT NO. 106, GROUND
FLOOR, SHRILA APARTMENT, BENHUR
SATYAKUMHAI JEWELLERS, KHARE
TOWN, DHARAMPETH, NAGPUR-440
PH. NO. 0712-2546183