



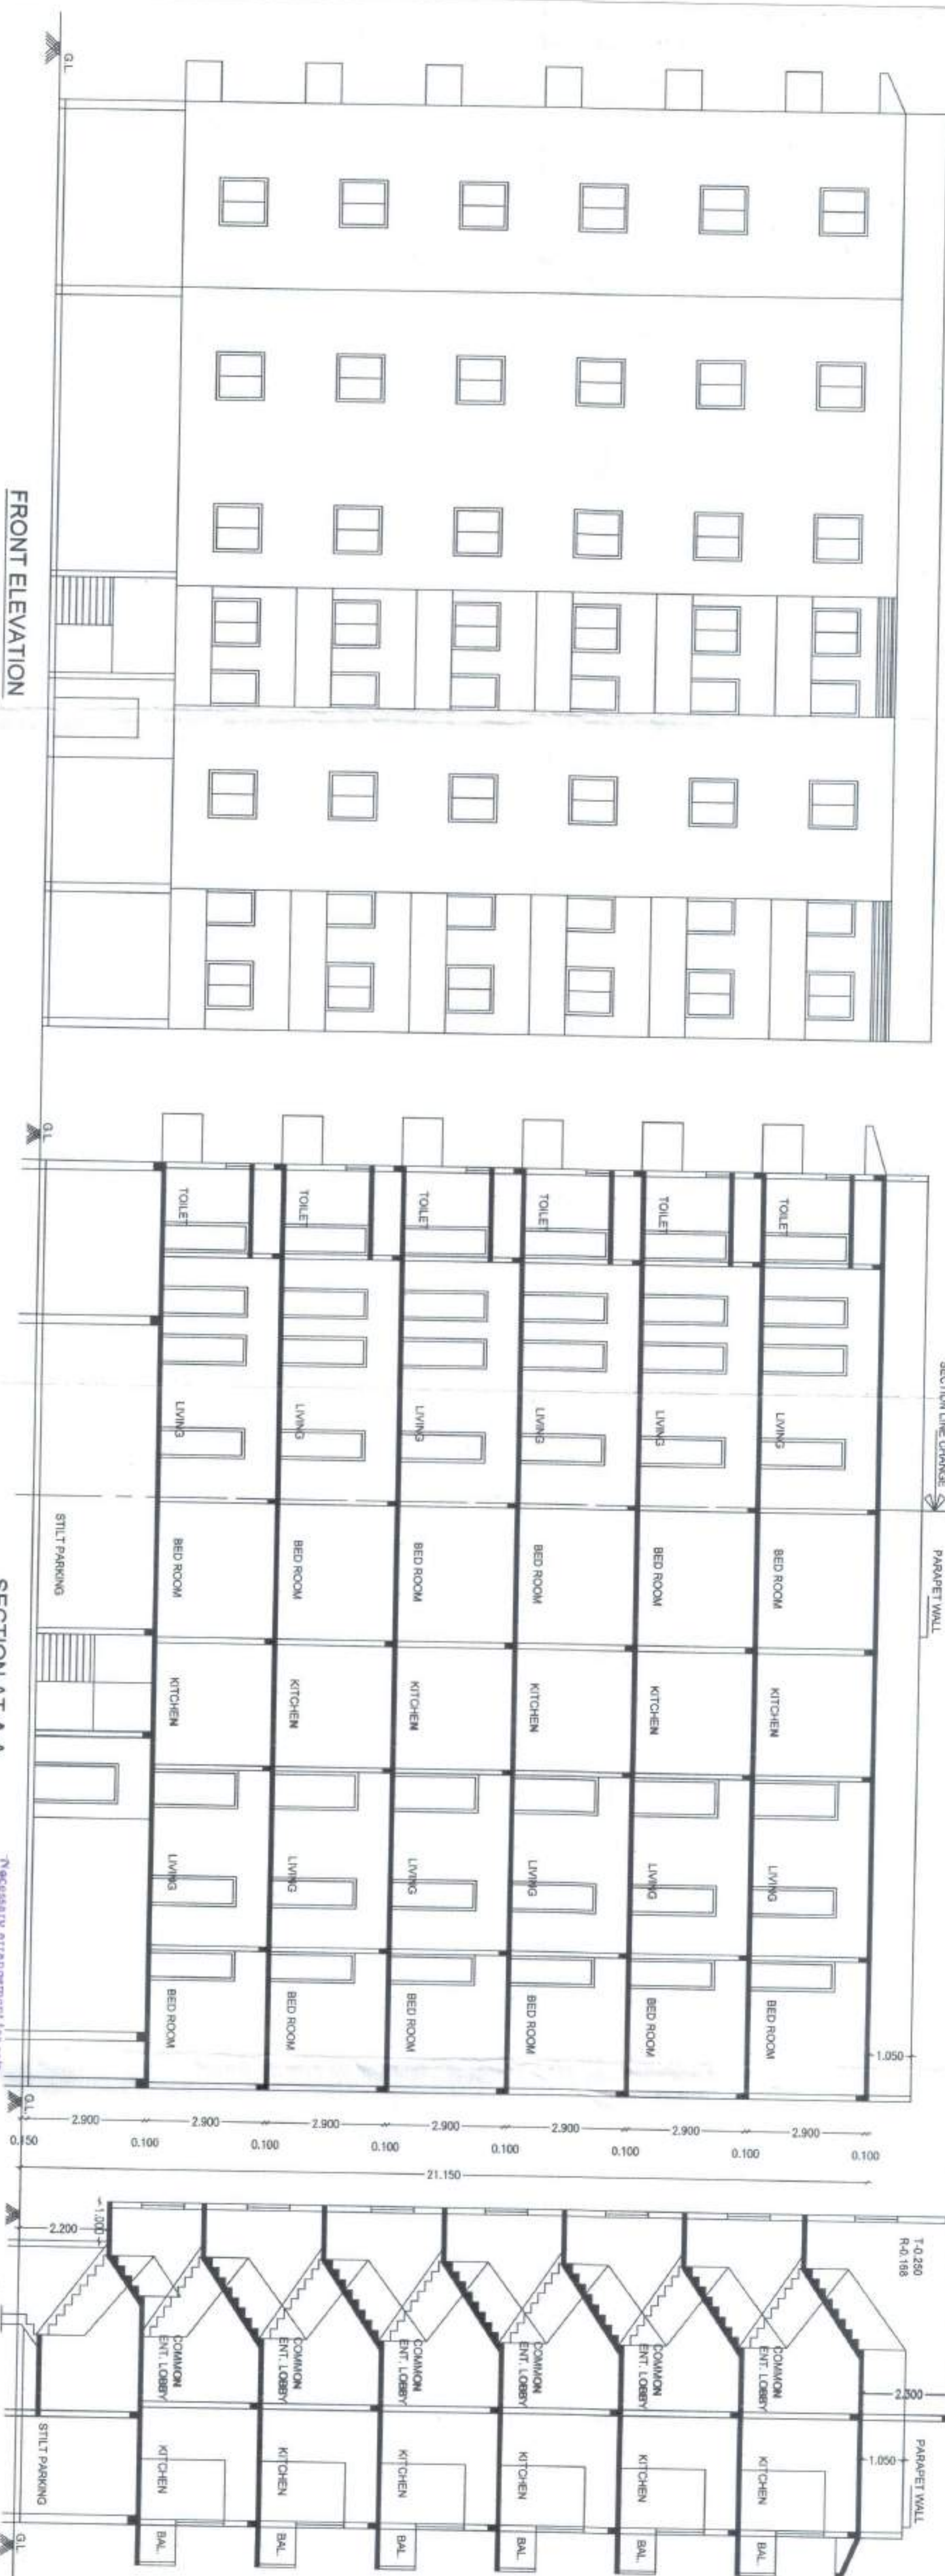

SECTION A-T-A

SECTION A-T-B

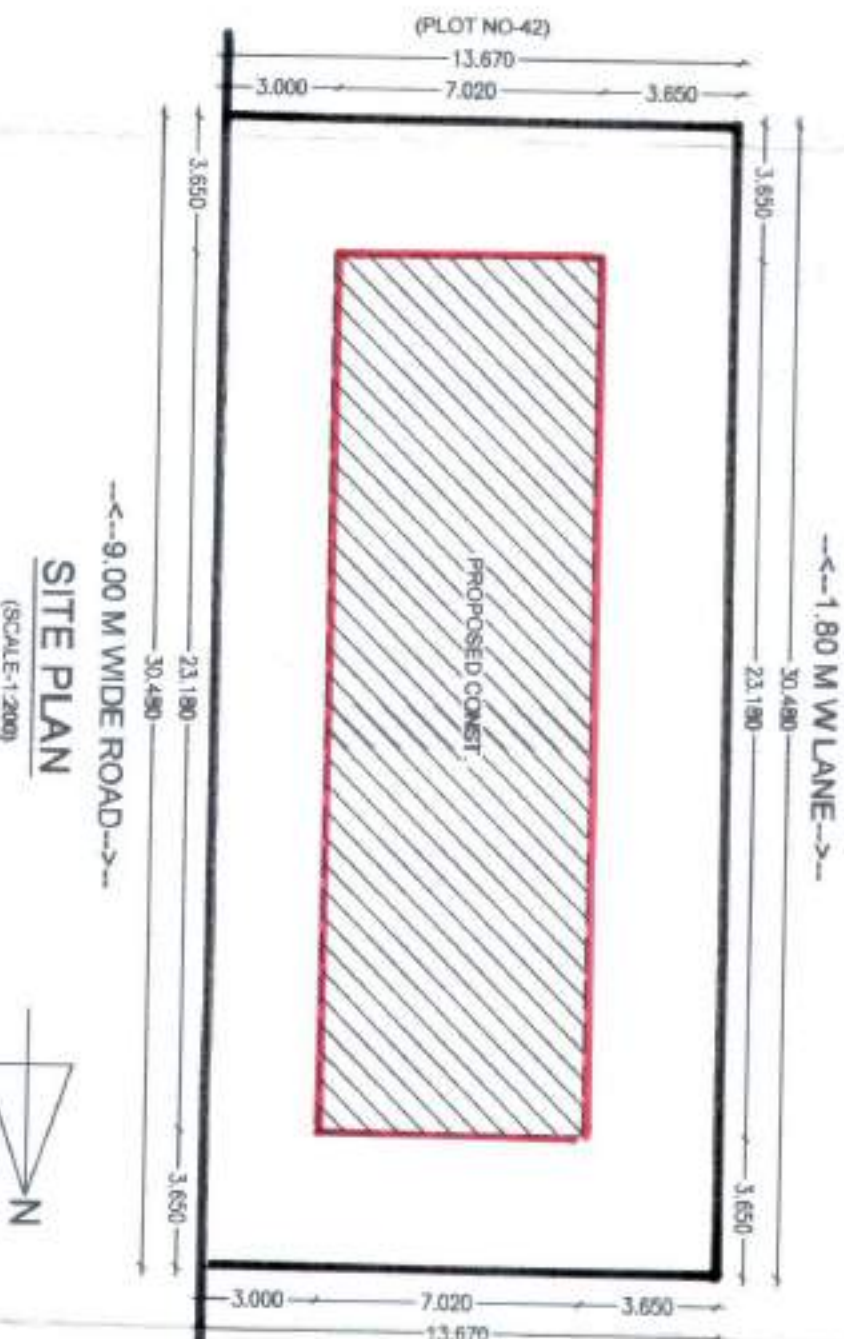

SITE PLAN

OFFICE OF THE MAMPUR IMPROVEMENT TRUST
Bldg. No. 17/14
Date: 25/12/2022
Valid upto 25/12/2022

Sanctioned
Bldg. No. 17/14
Date: 25/12/2022
Valid upto 25/12/2022

